


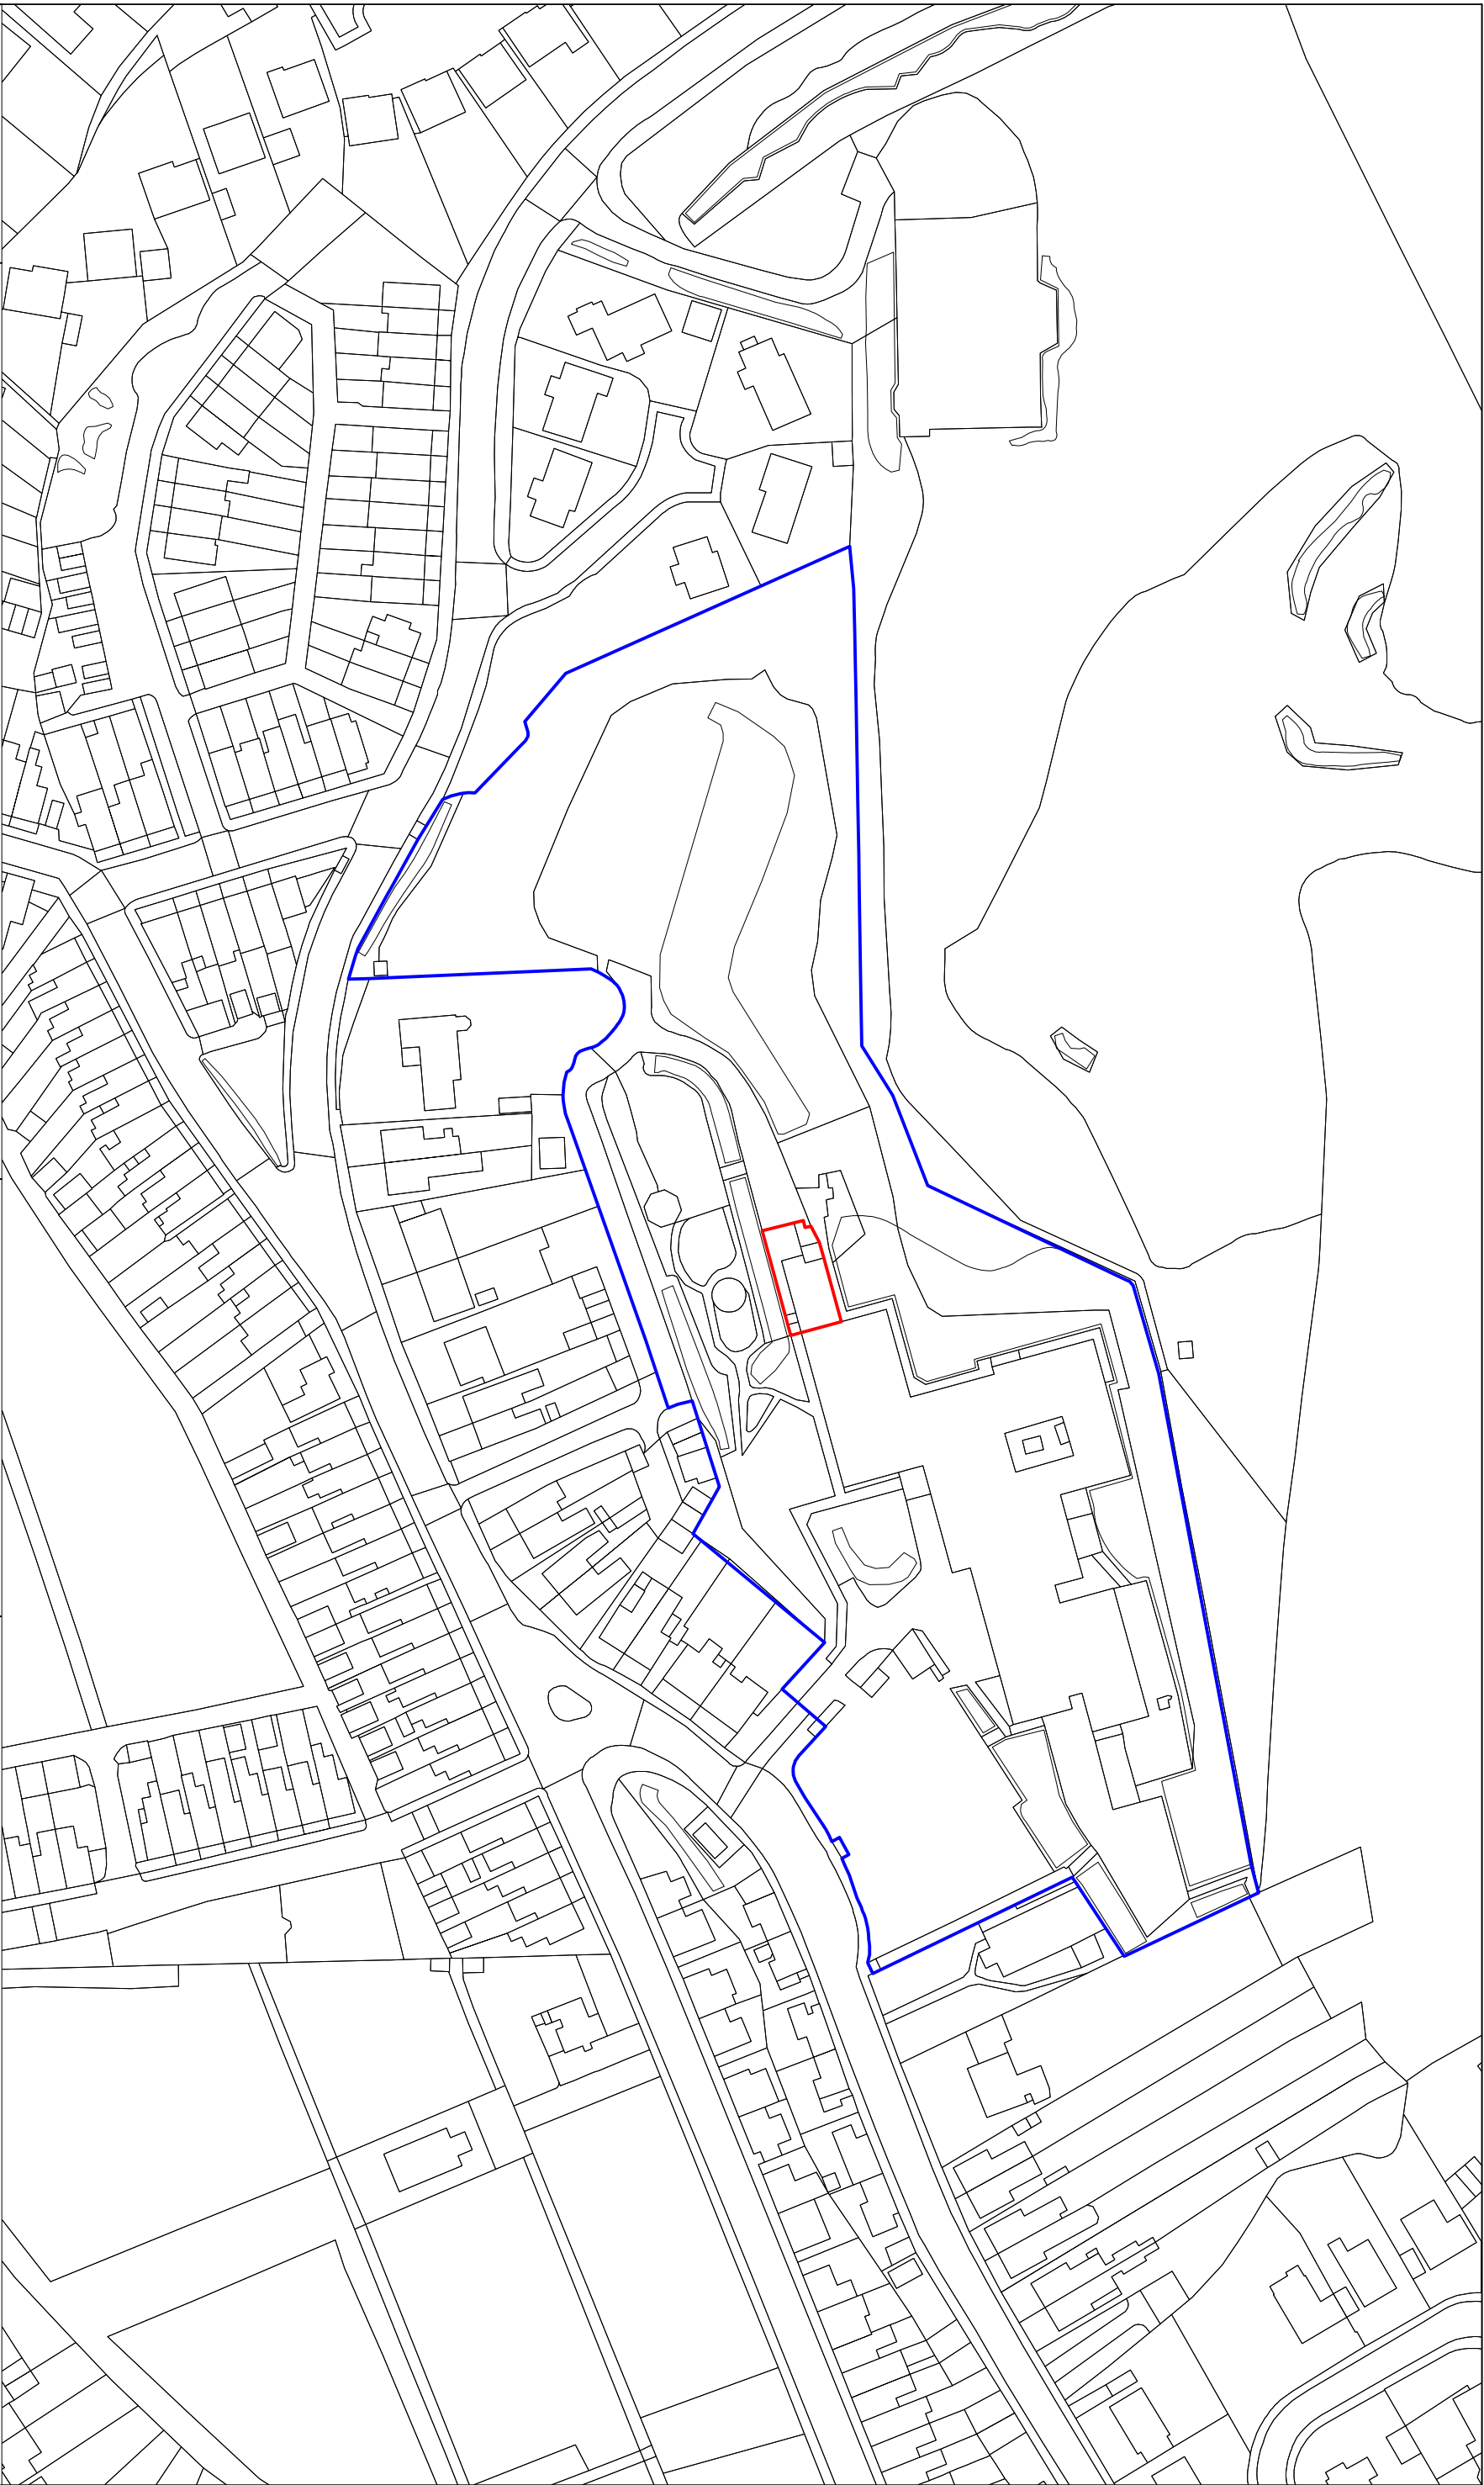

Job		Title		Scale 1/1250 @ A3		
Change of use of bungalow and associated works Edwardsville Primary School Cardiff Road, Treharris, Merthyr Tydfil CF46 5NE		Existing Location Plan		Date March 2022		
				Drawn		
				Checked		
				Job. Ref.	Dwg. No.	Rev.
				2021-090	08(P)	