


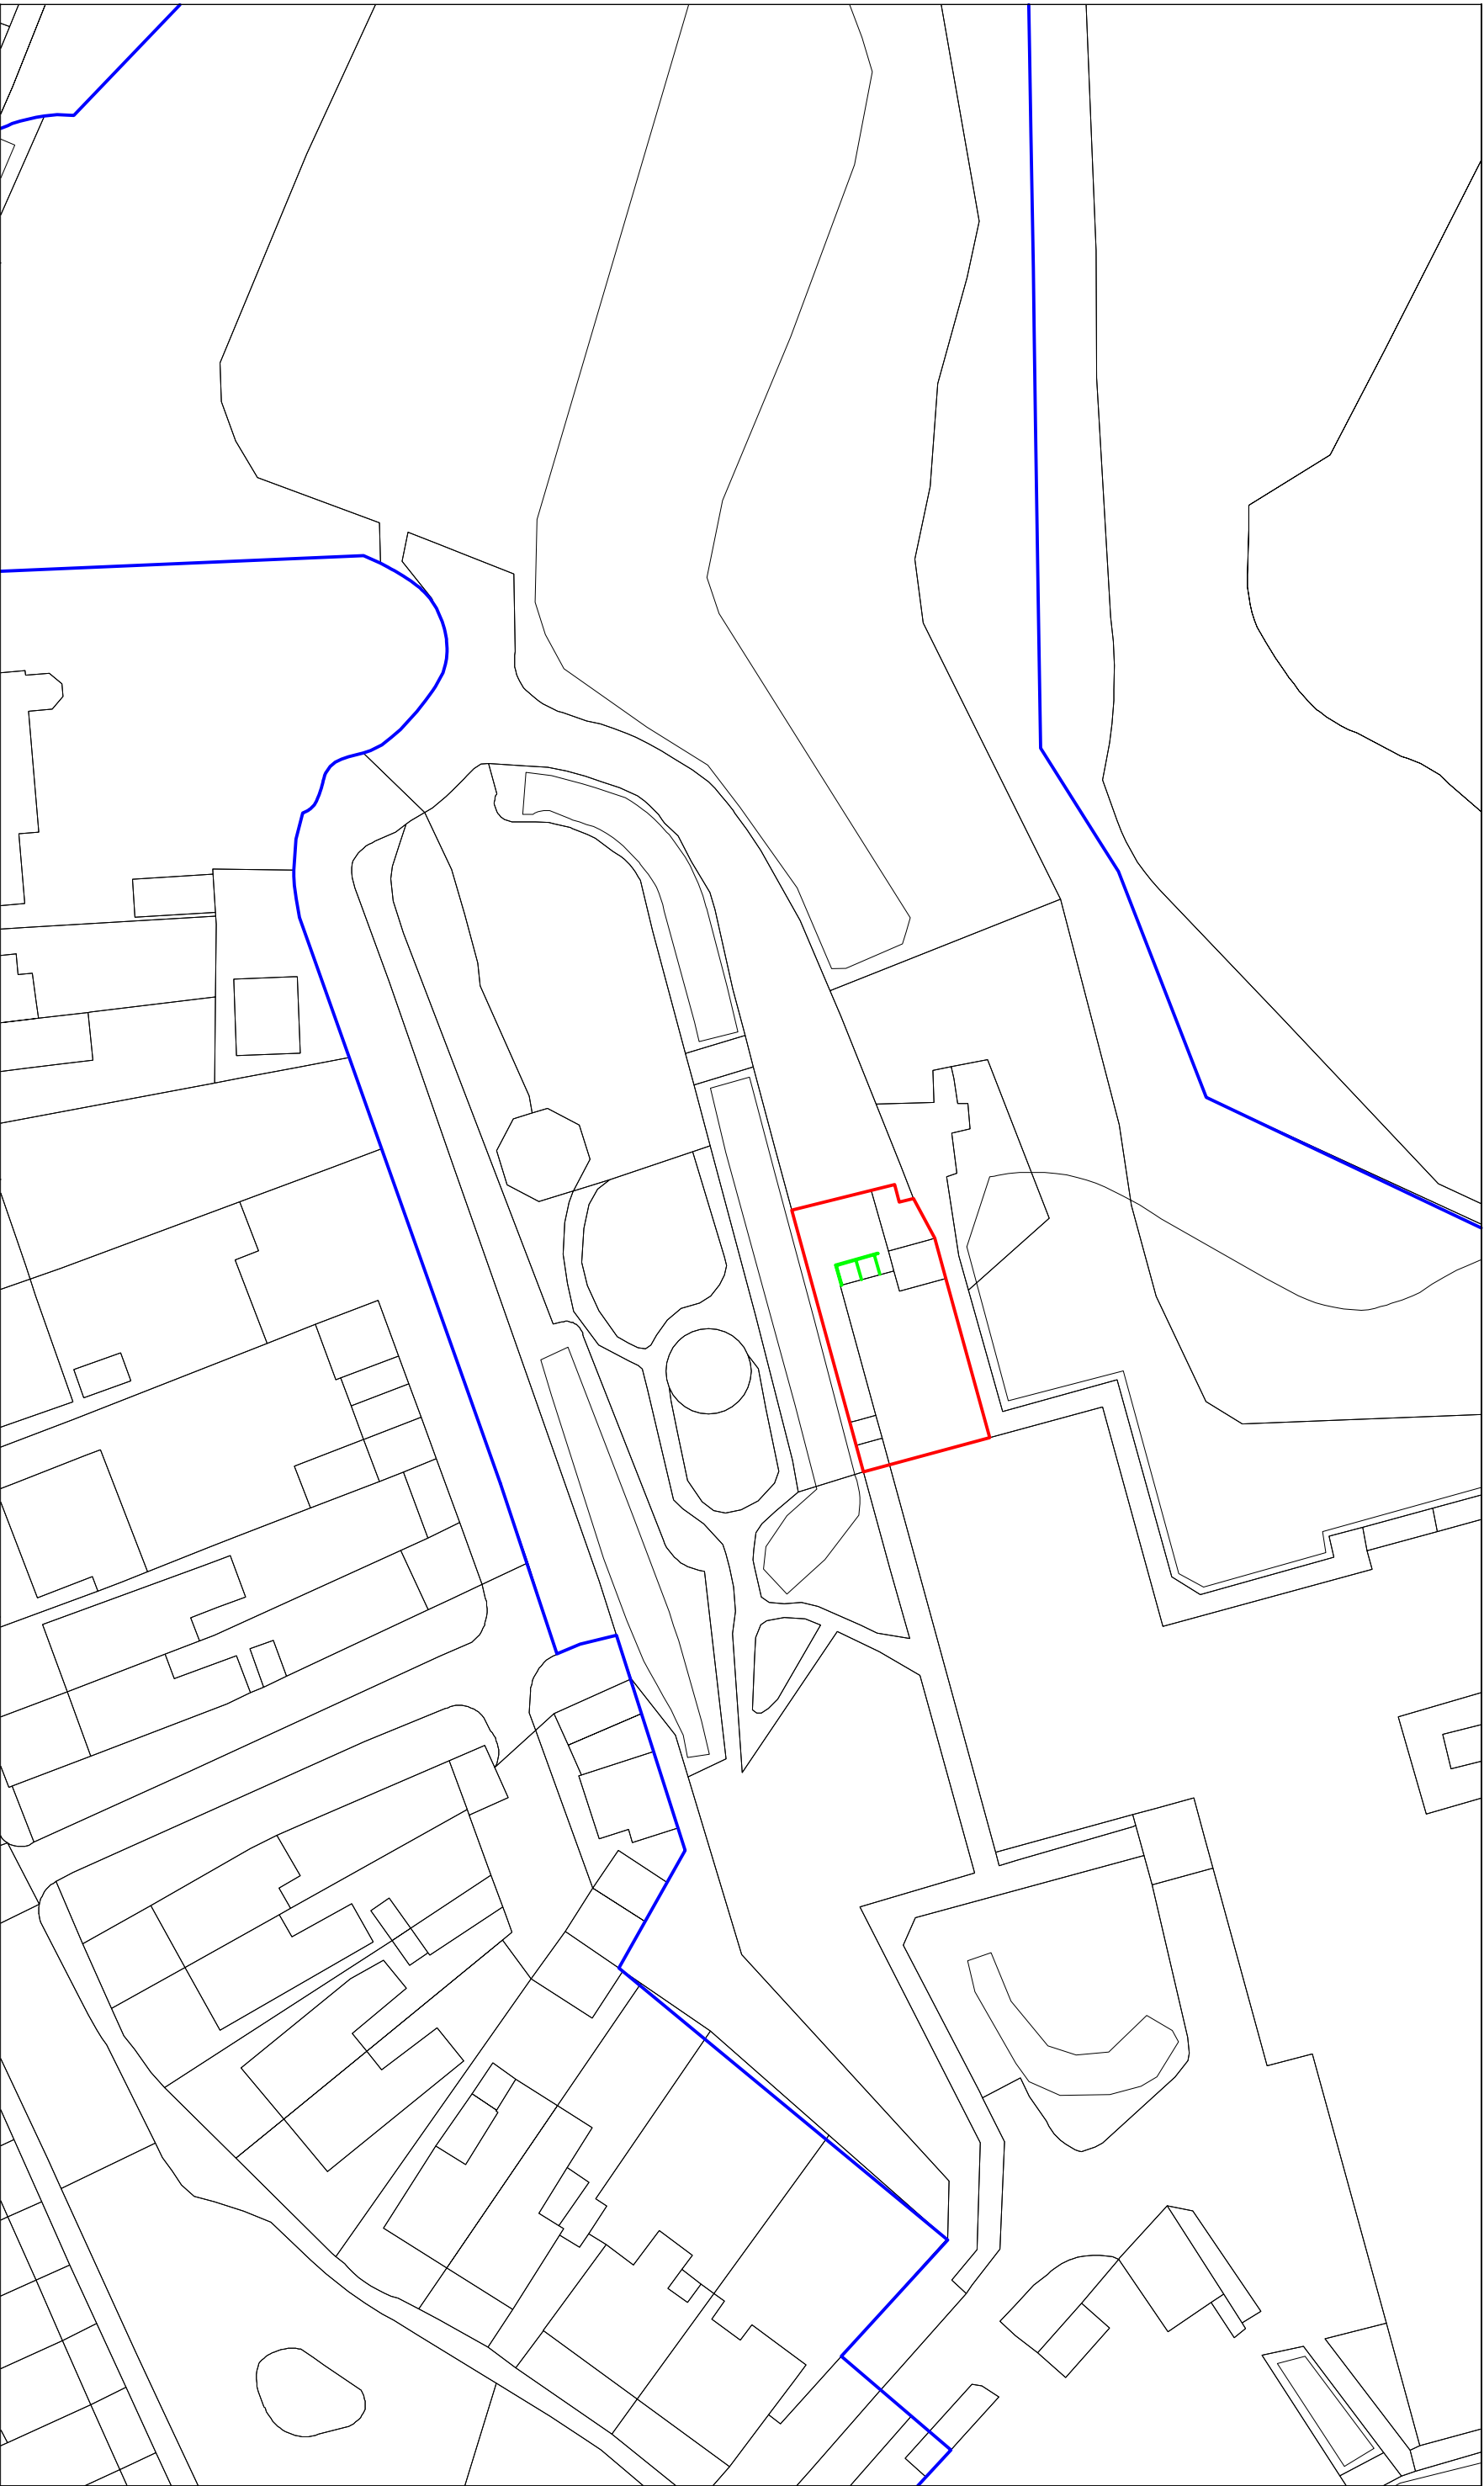

Job		Title		Scale 1/500 @ A3		
Change of use of bungalow and associated works Edwardsville Primary School Cardiff Road, Treharris, Merthyr Tydfil CF46 5NE		Proposed Block Plan		Date	March 2022	
				Drawn		
				Checked		
				Job. Ref.	Dwg. No.	Rev.
				2021-090	09(P)	