


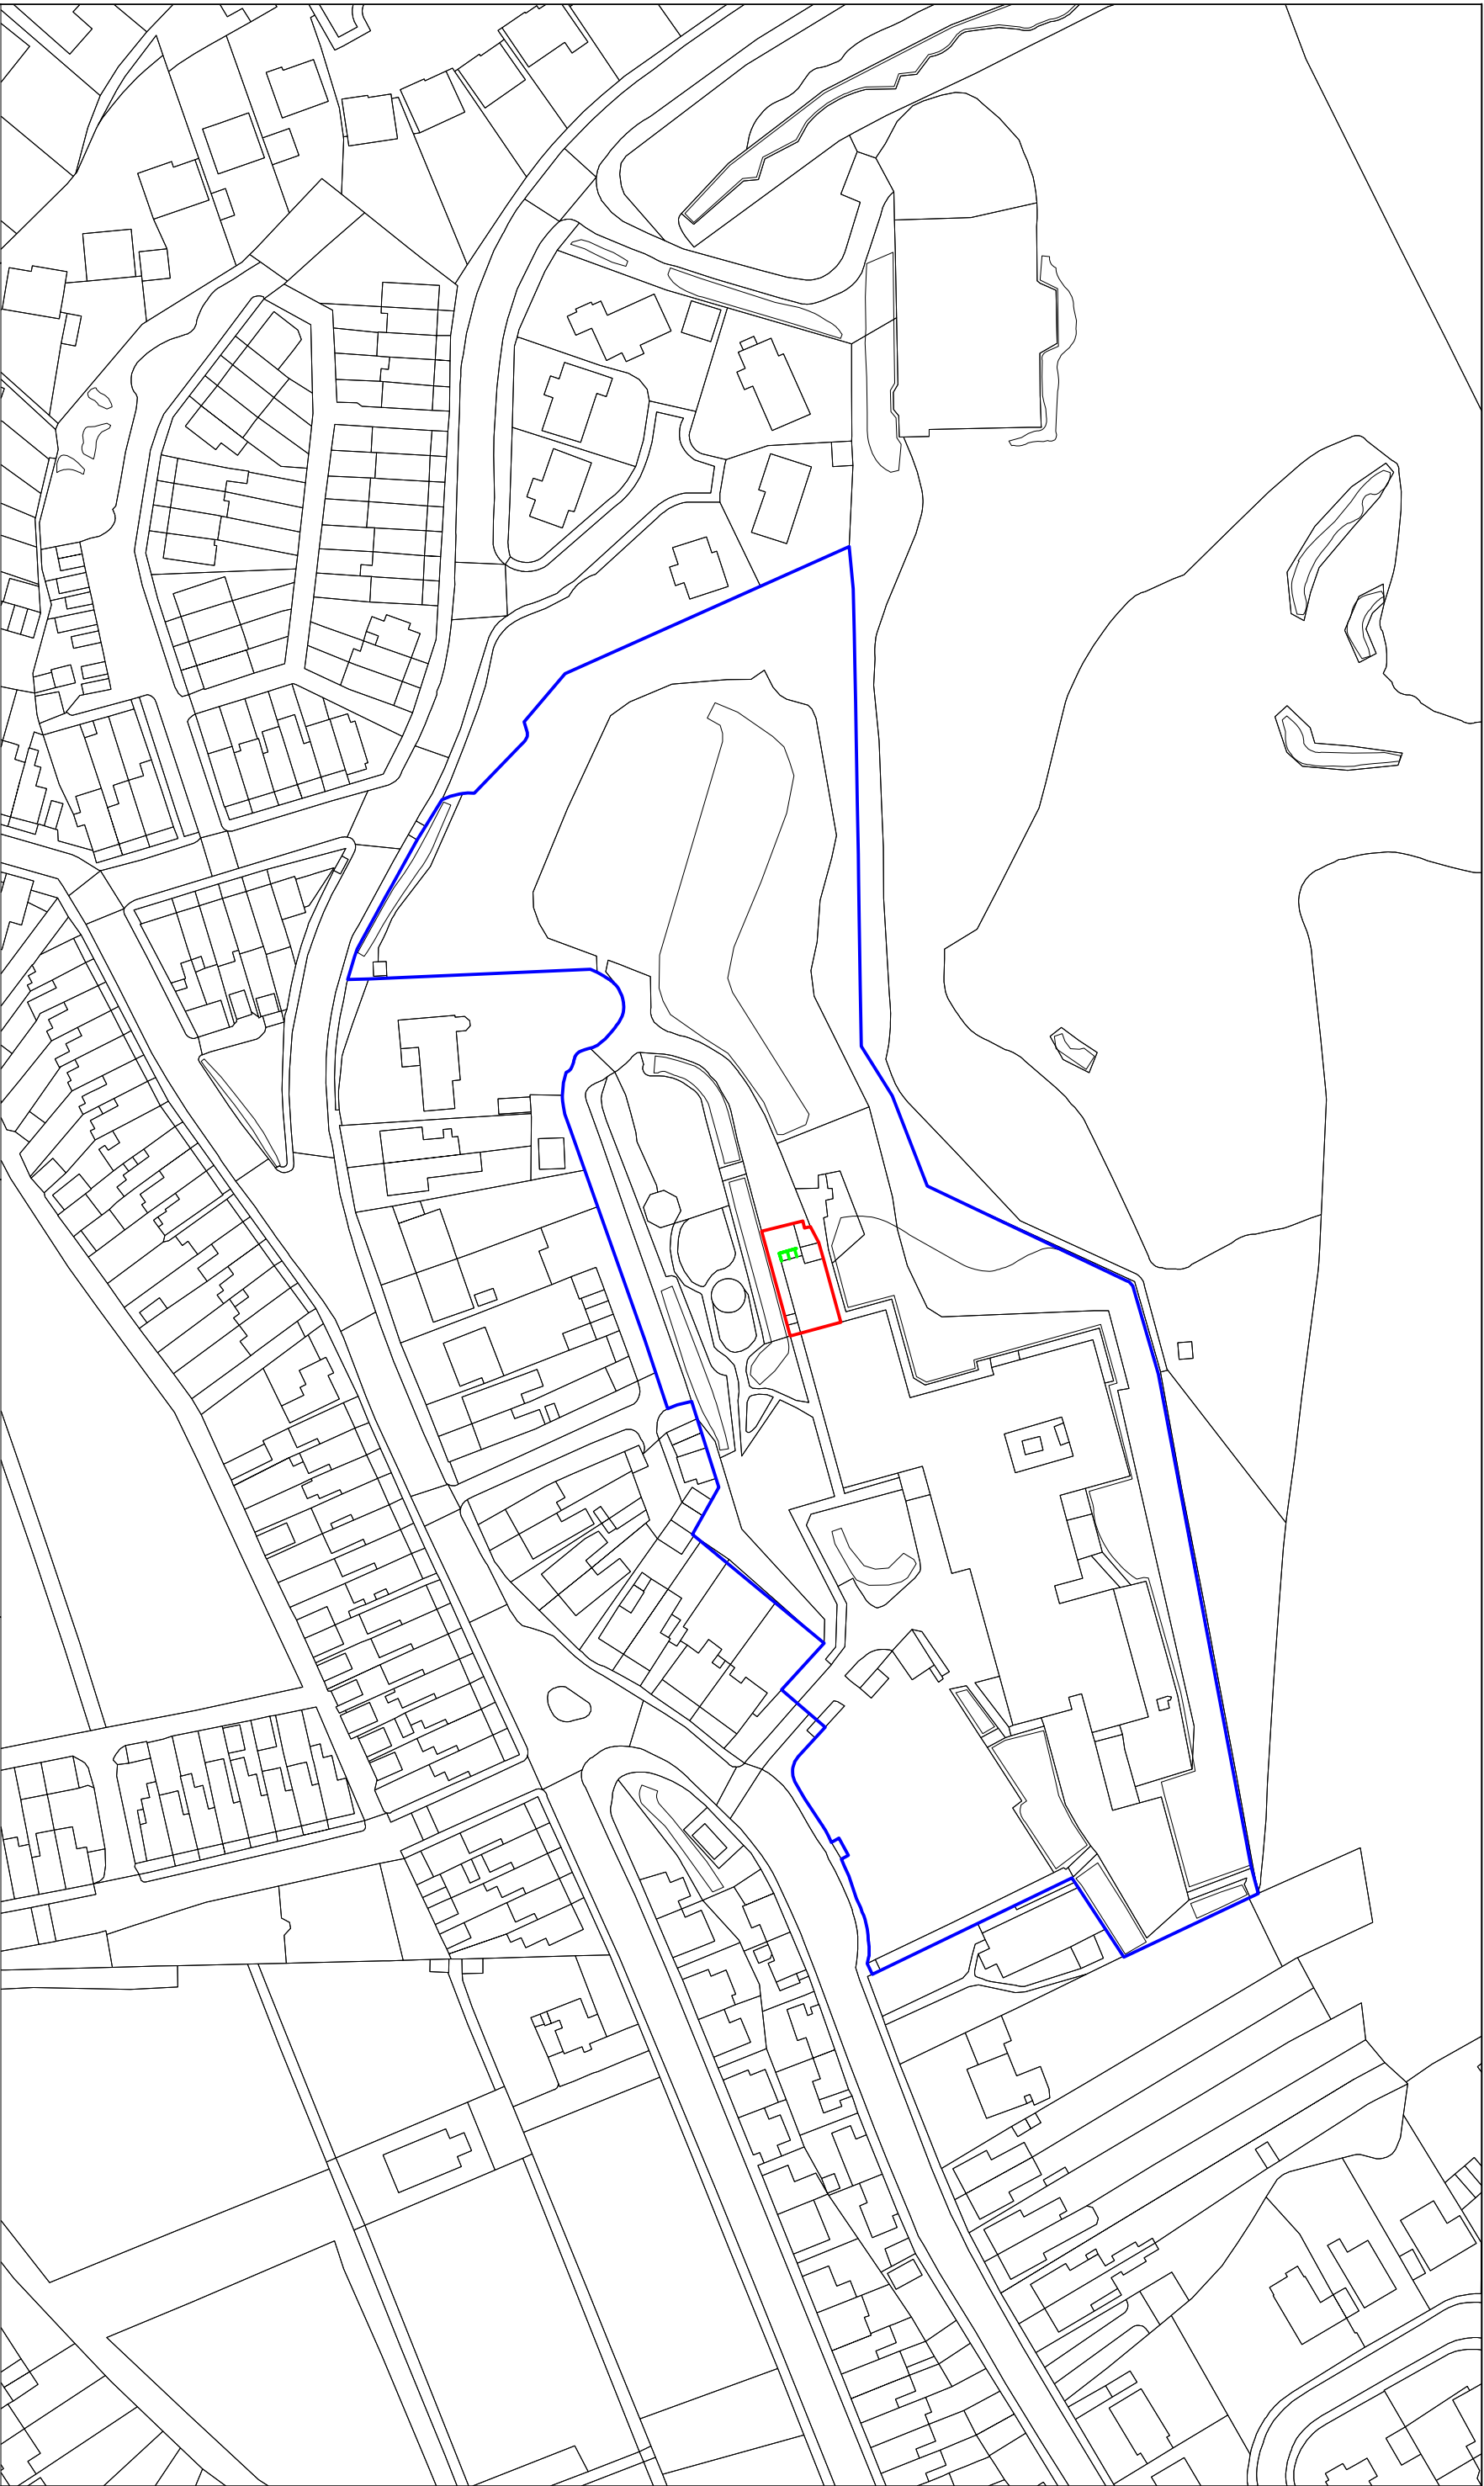

Job		Title		Scale		
Change of use of bungalow and associated works Edwardsville Primary School Cardiff Road, Treharris, Merthyr Tydfil CF46 5NE		Proposed Location Plan		1/1250 @ A3		
				Date March 2022		
				Drawn		
				Checked		
				Job. Ref.	Dwg. No.	Rev.
				2021-090	10(P)	