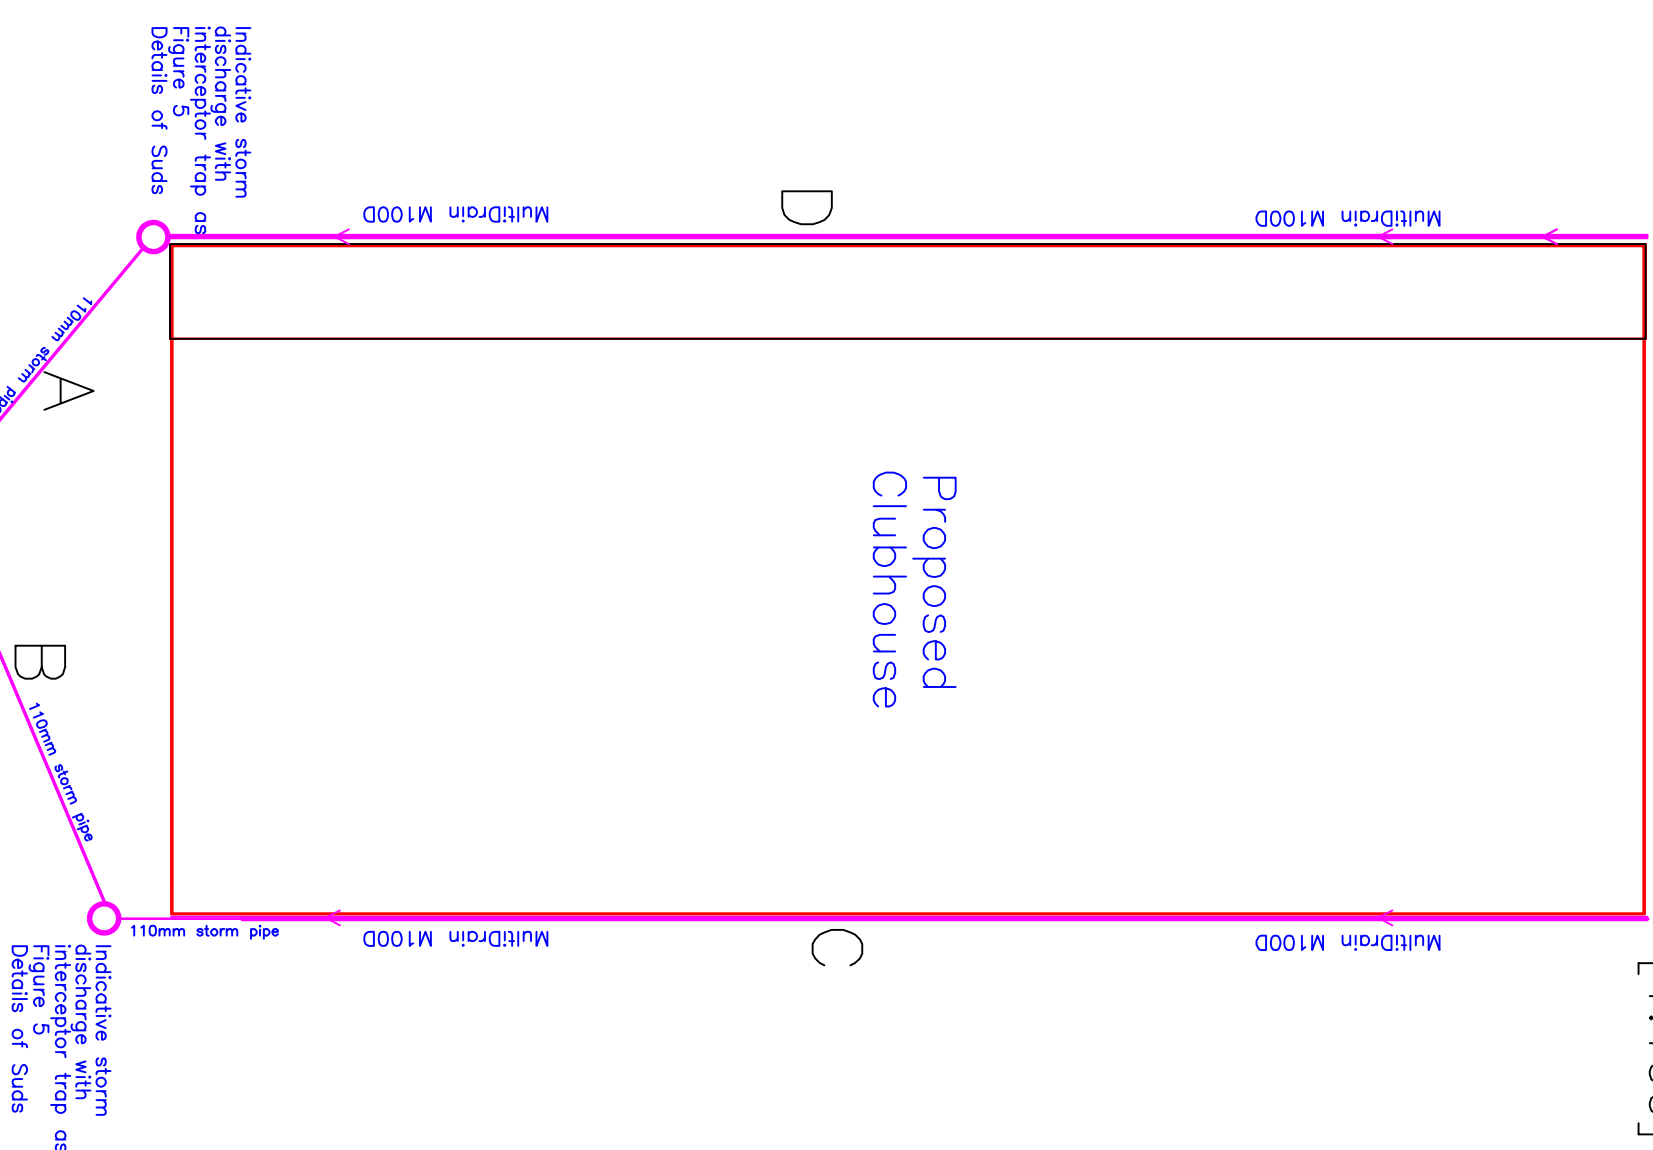
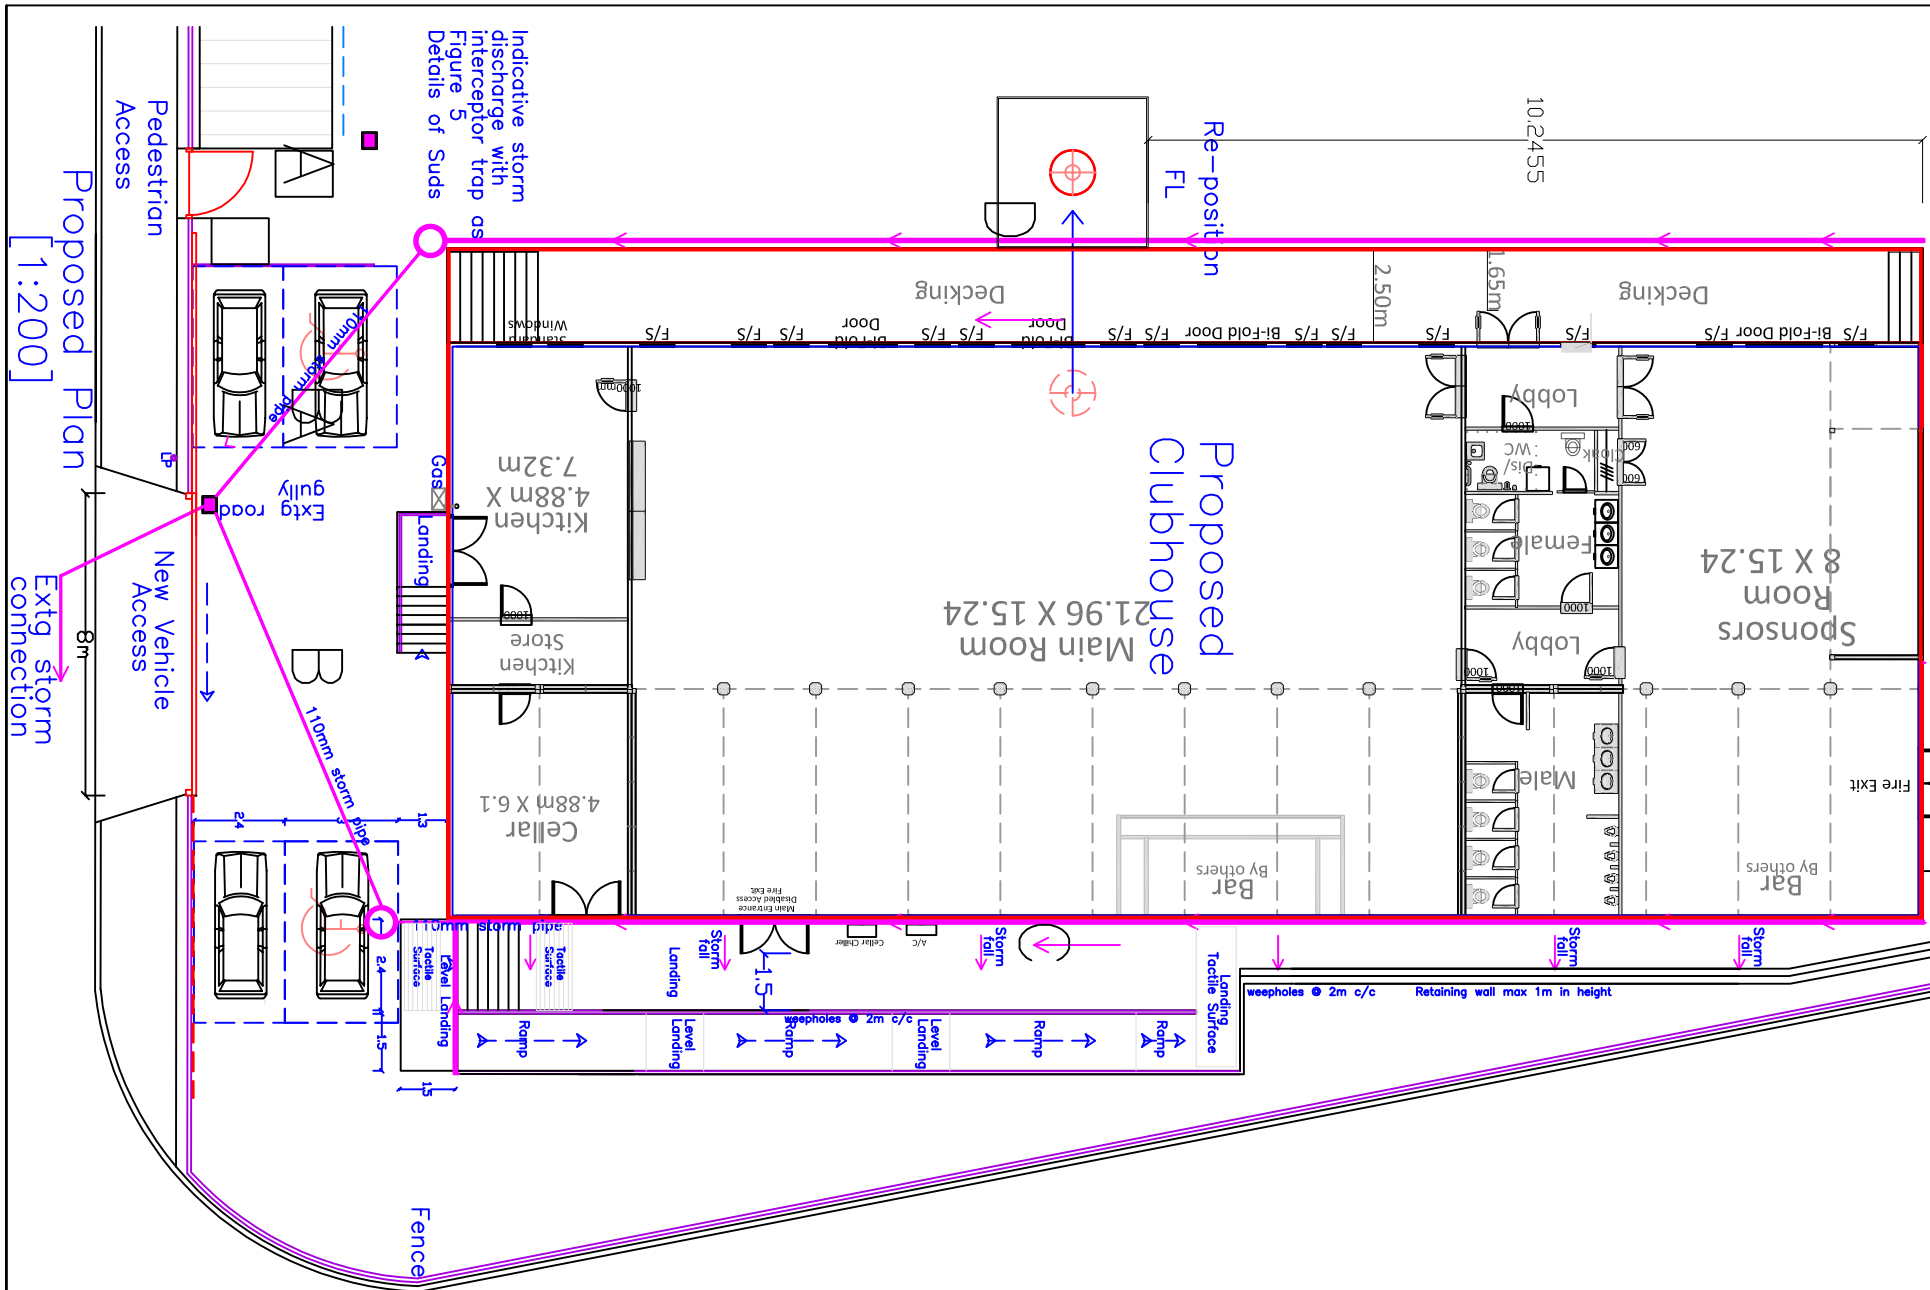
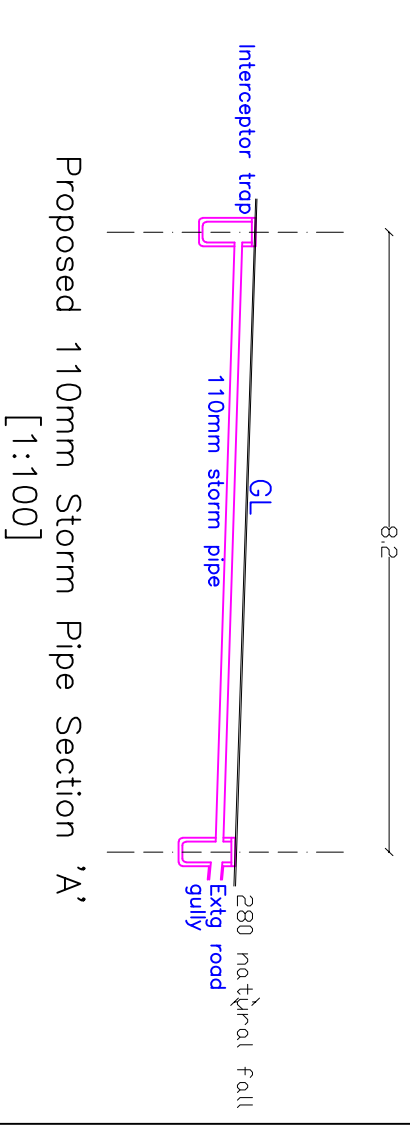
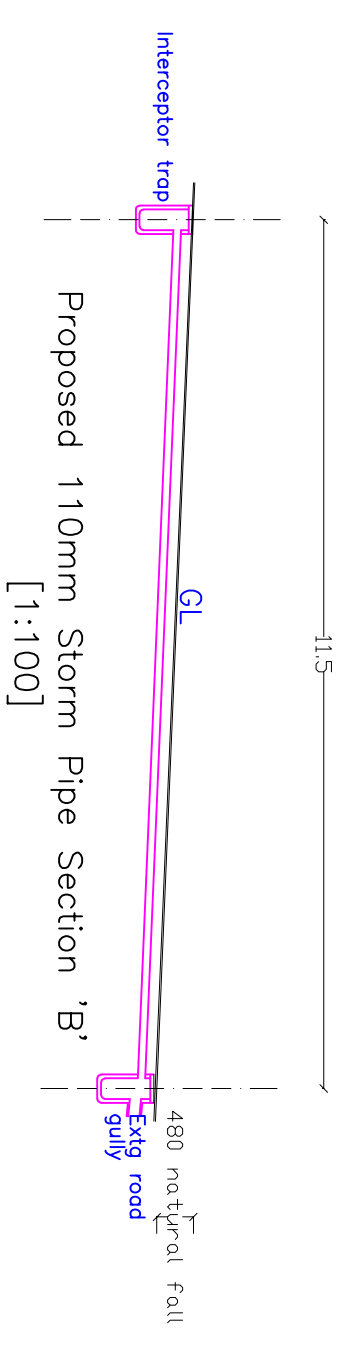
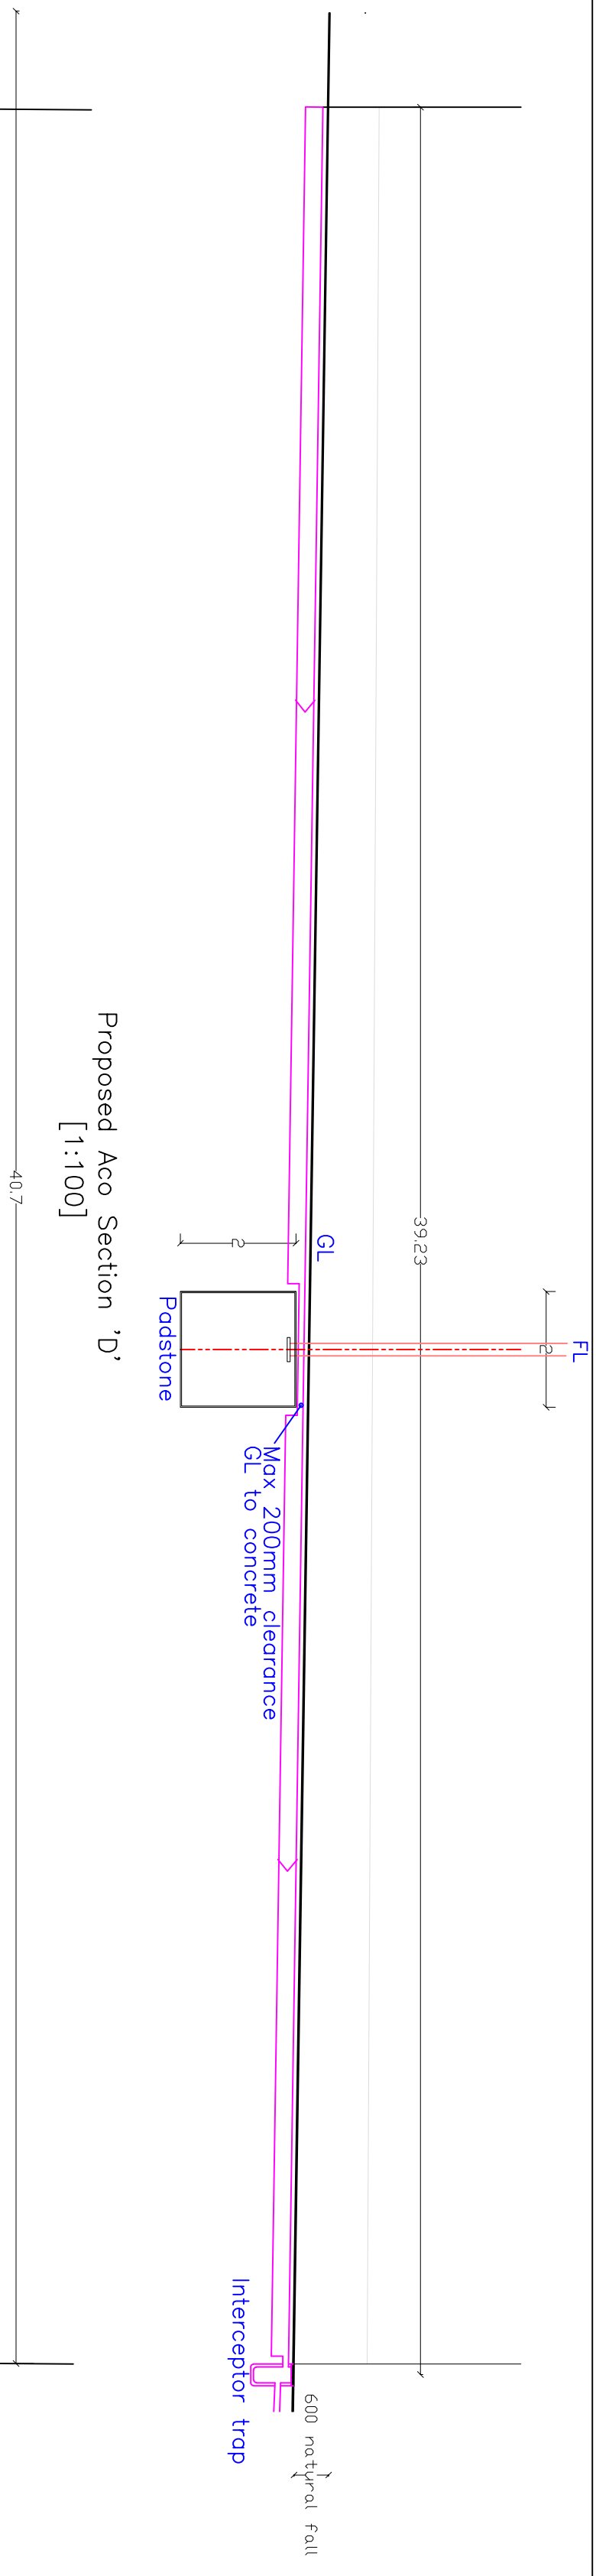


Utopia Design  
Architectural Services

|          |   |            |       |
|----------|---|------------|-------|
| Client   | Menthyr Rugby Ground<br>The Fern<br>Trysfach<br>Menthyr Tydfil   |            |       |
| Project  | Increased Curtilage to improve access<br>and parking to main entrance.<br>New Retaining to Wall to increase<br>Parking and Reposition Flood lights &<br>Rearranged Kitchen/Cellar Access<br>at<br>Menthyr Rugby Ground<br>The Fern<br>Trysfach<br>Menthyr Tydfil |            |       |
| Drawn by | Date   | 21.05.2020 | Scale |
| PT       |   |            |       |
| Title    | Proposed Storm<br>Drainage Details   |            |       |
| Project  | Drawn No<br>WERN STORM DETAILS 01M   |            |       |
|          | 1:100 1:200<br>A2   |            |       |