


 George and Co.

The Willows,
Merthyr Tydfil
CF48 1YH

1073.01		EXISTING PLAN	
Construction	1:100@A3	OCT 24	CG
Studio 01 Crownford House, Swan Street, Merthyr Tydfil, Mid Glamorgan, Wales. CF47 8EU TEL 01685 387952 hello@georgeandco.studio			
DO NOT SCALE THIS DRAWING		©George and Co.	

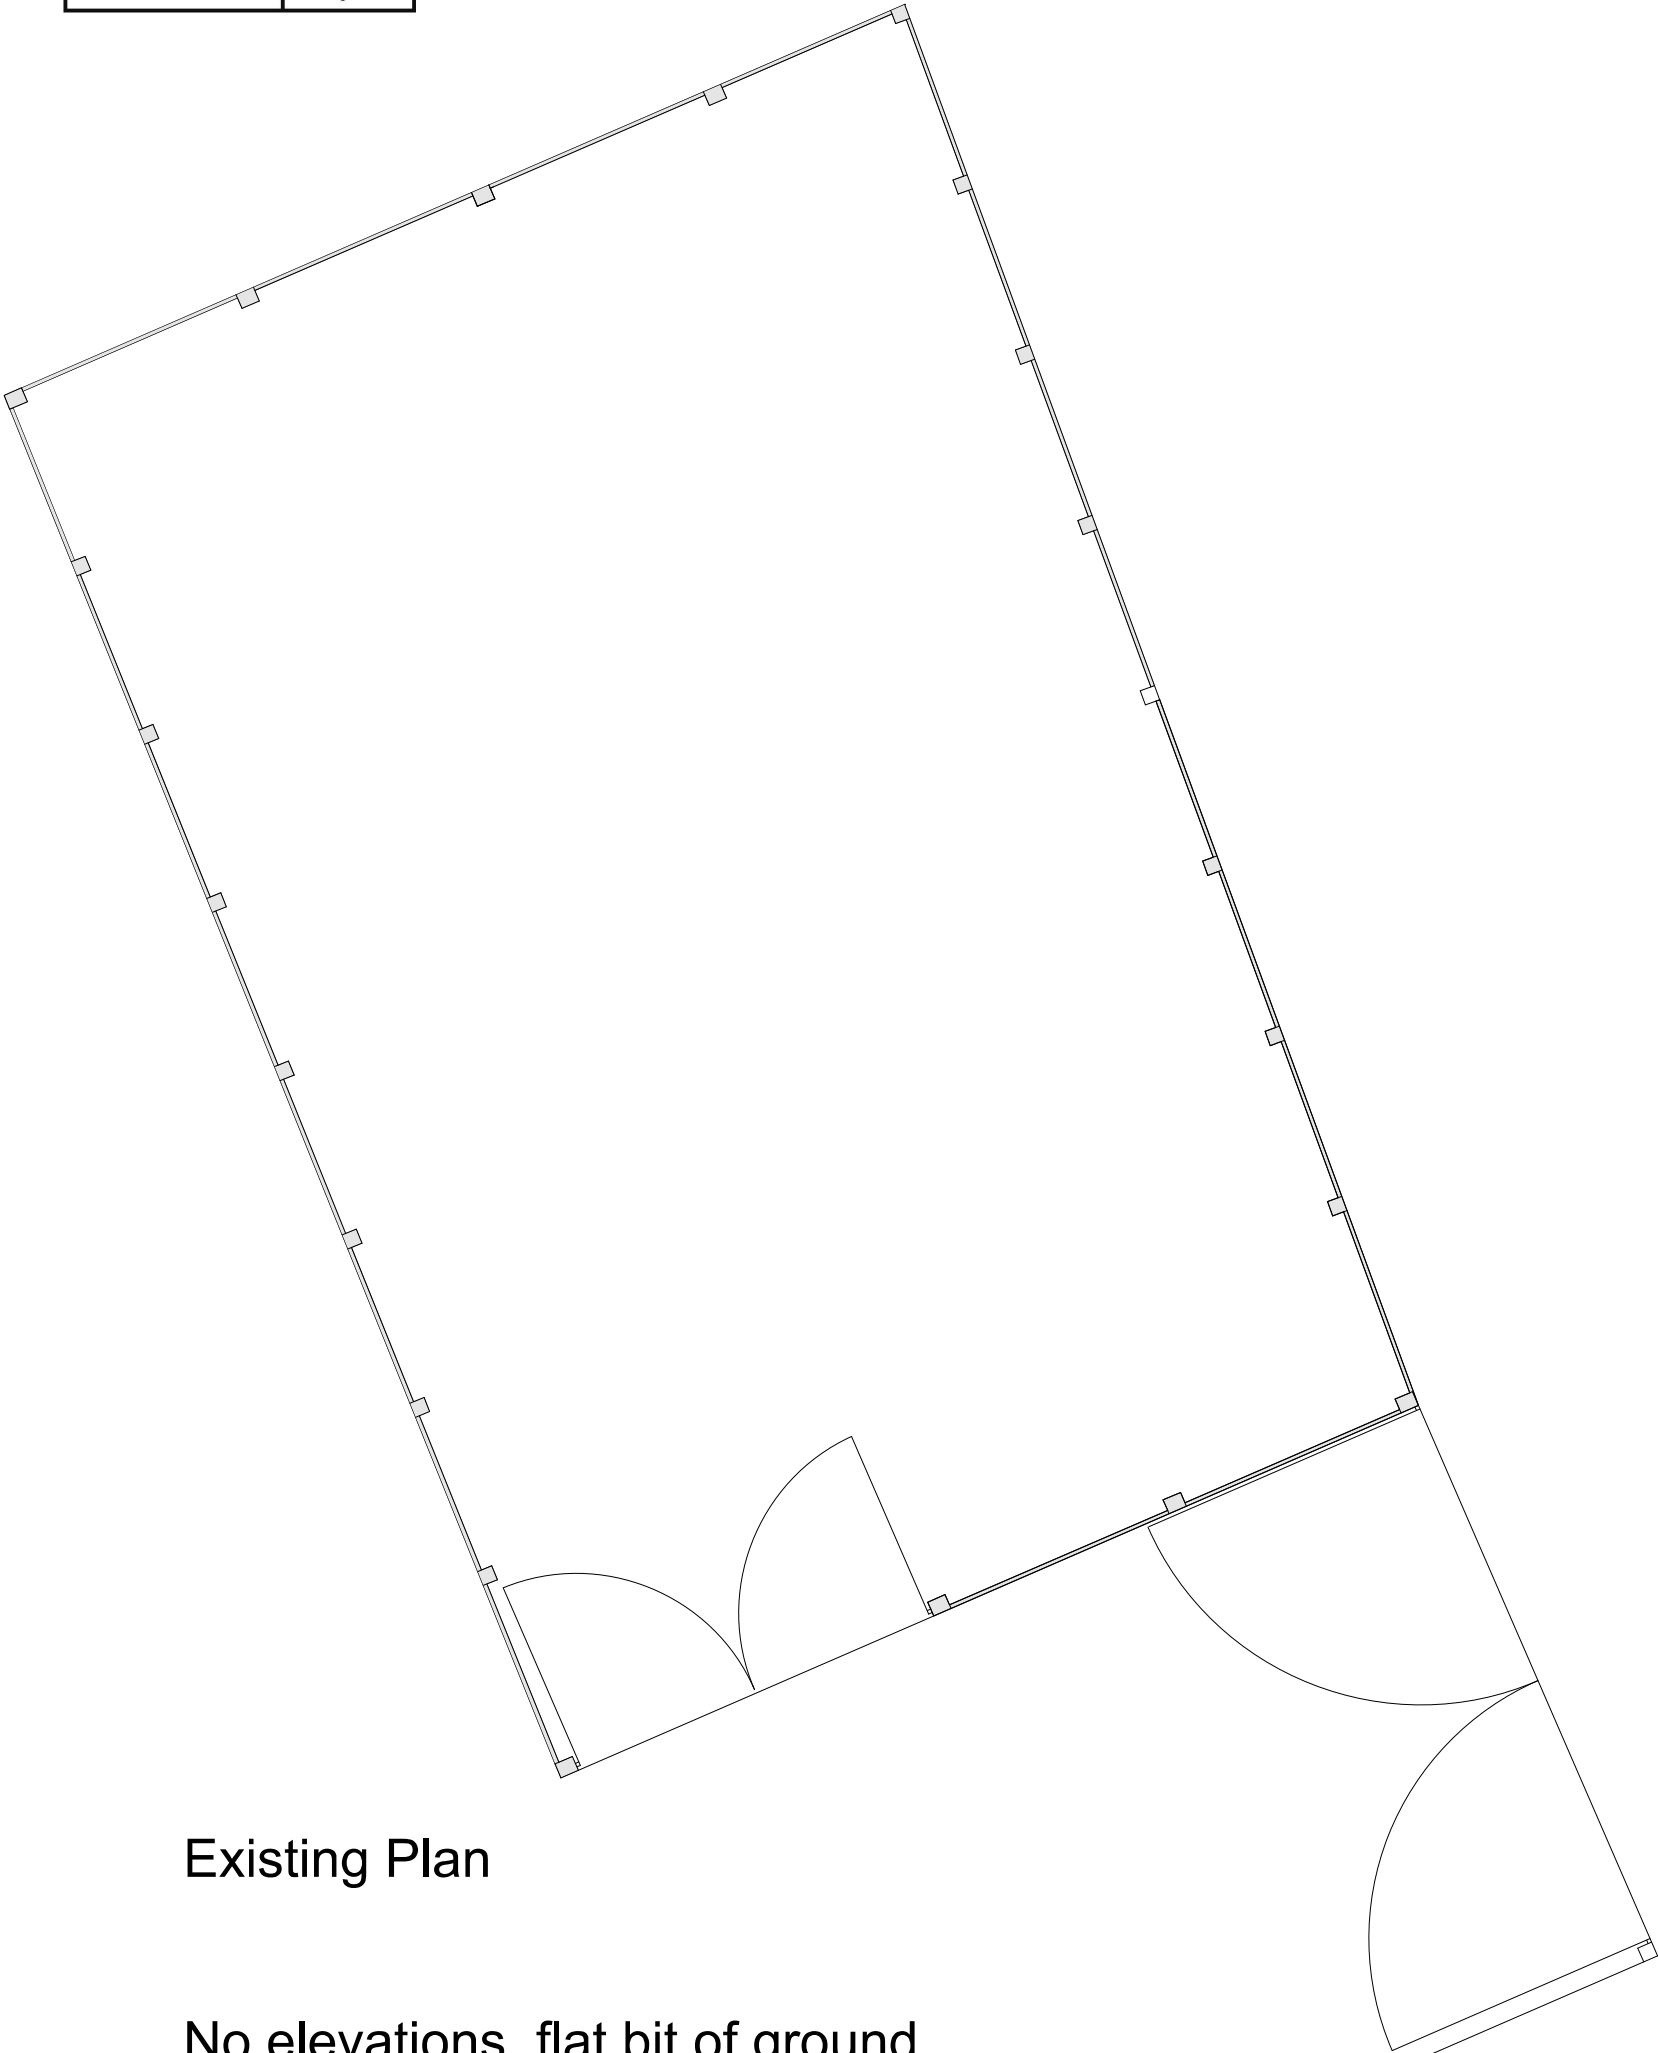

Existing Plan

No elevations, flat bit of ground