



Proposed Front Elevation

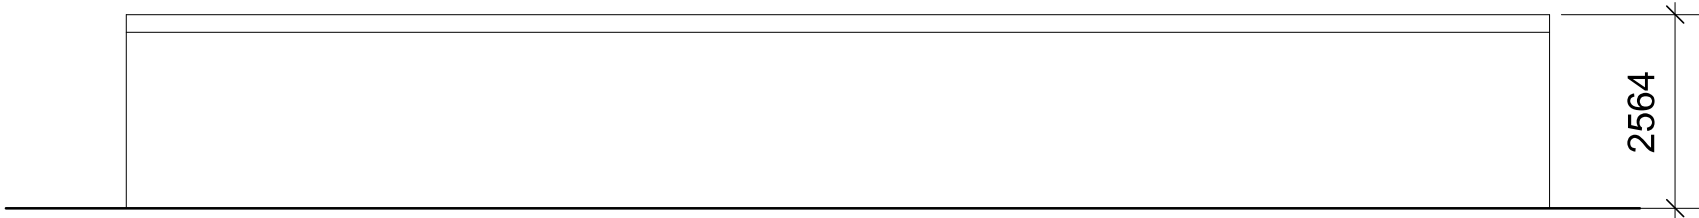

Proposed Rear Elevation

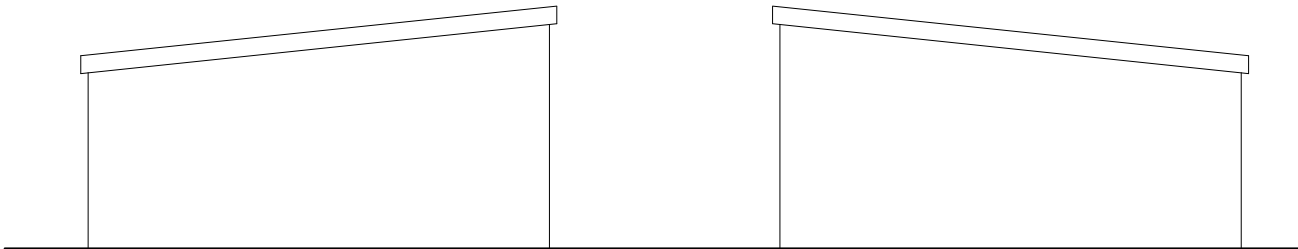

Proposed Rear Elevation