


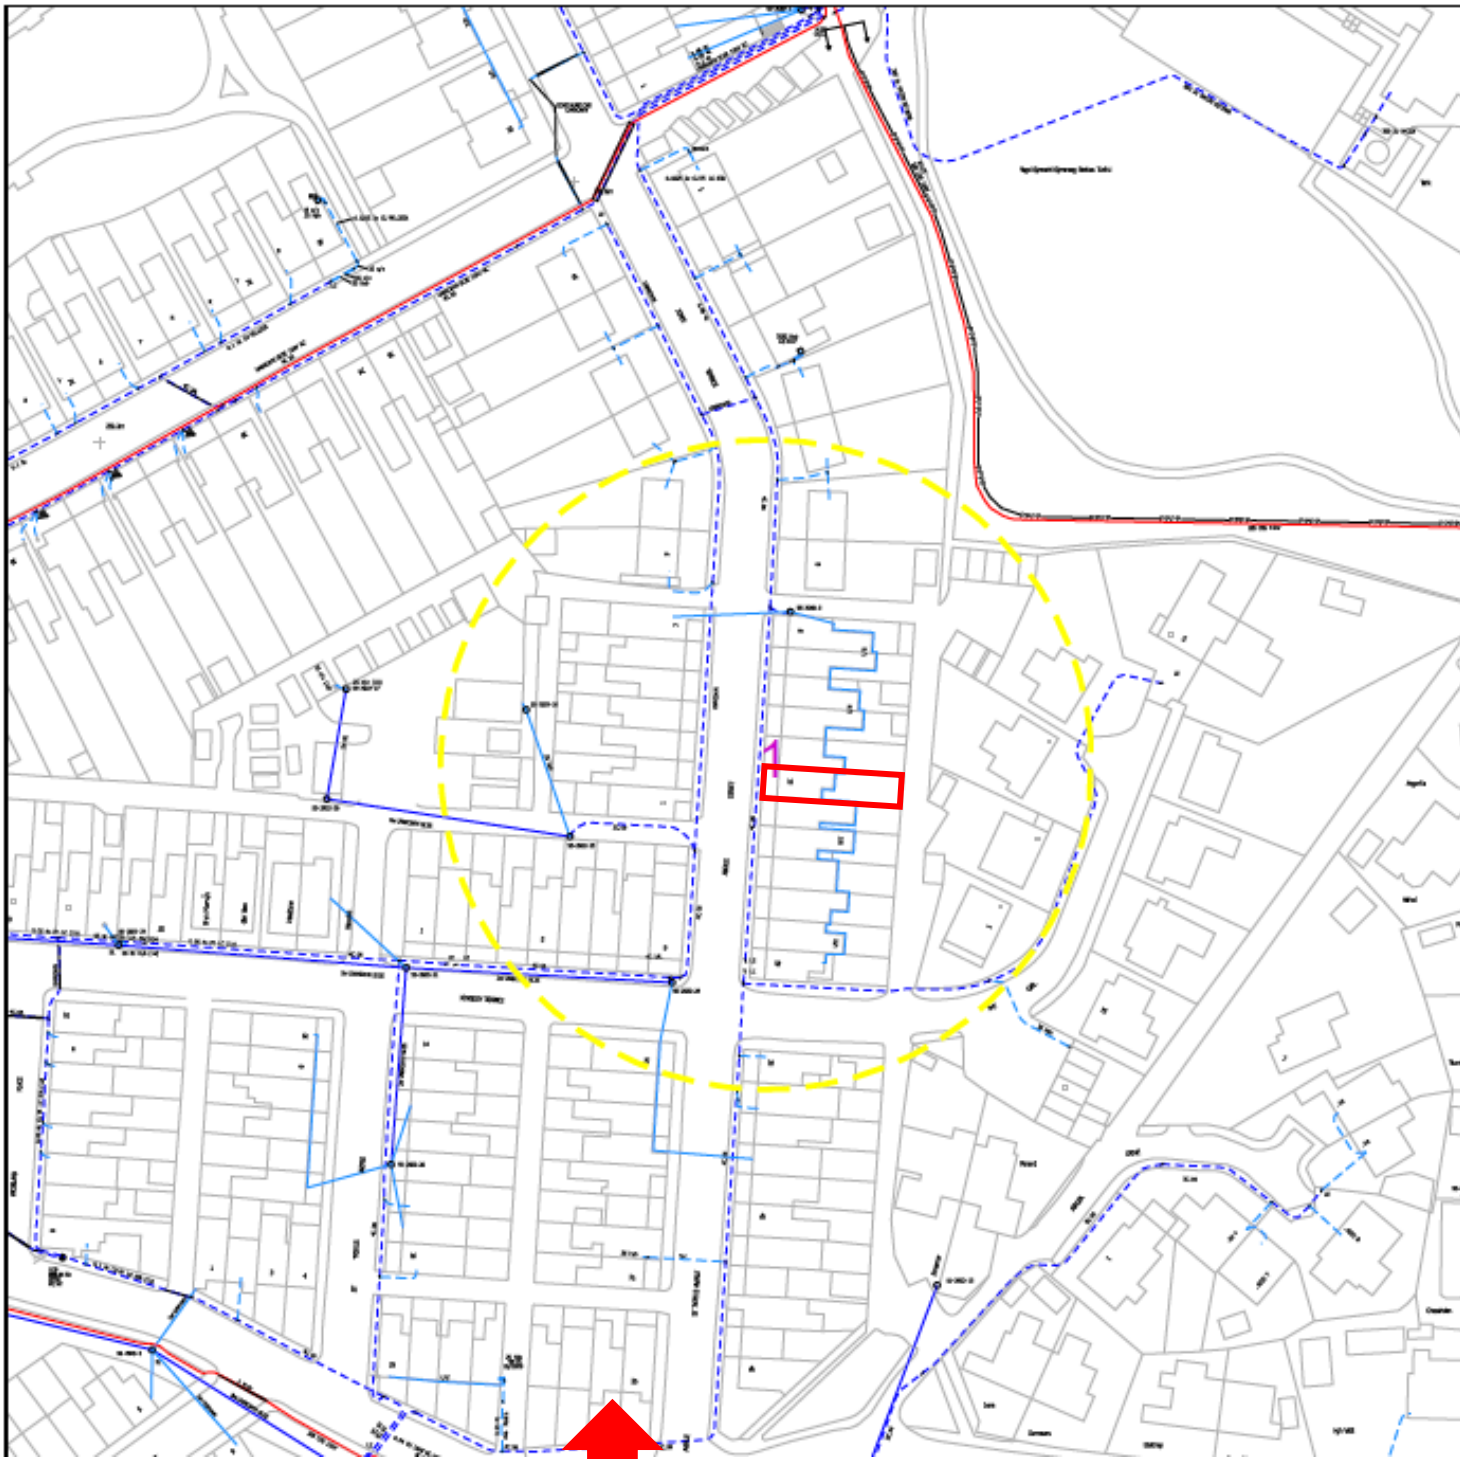

NORTH

Location plan for.....

13, Argyle Street, Twynyrodyn, Merthyr Tydfil, CF47 0NS

Scale – 1:1250

Paper – A4