


PLANS *EXISTING*

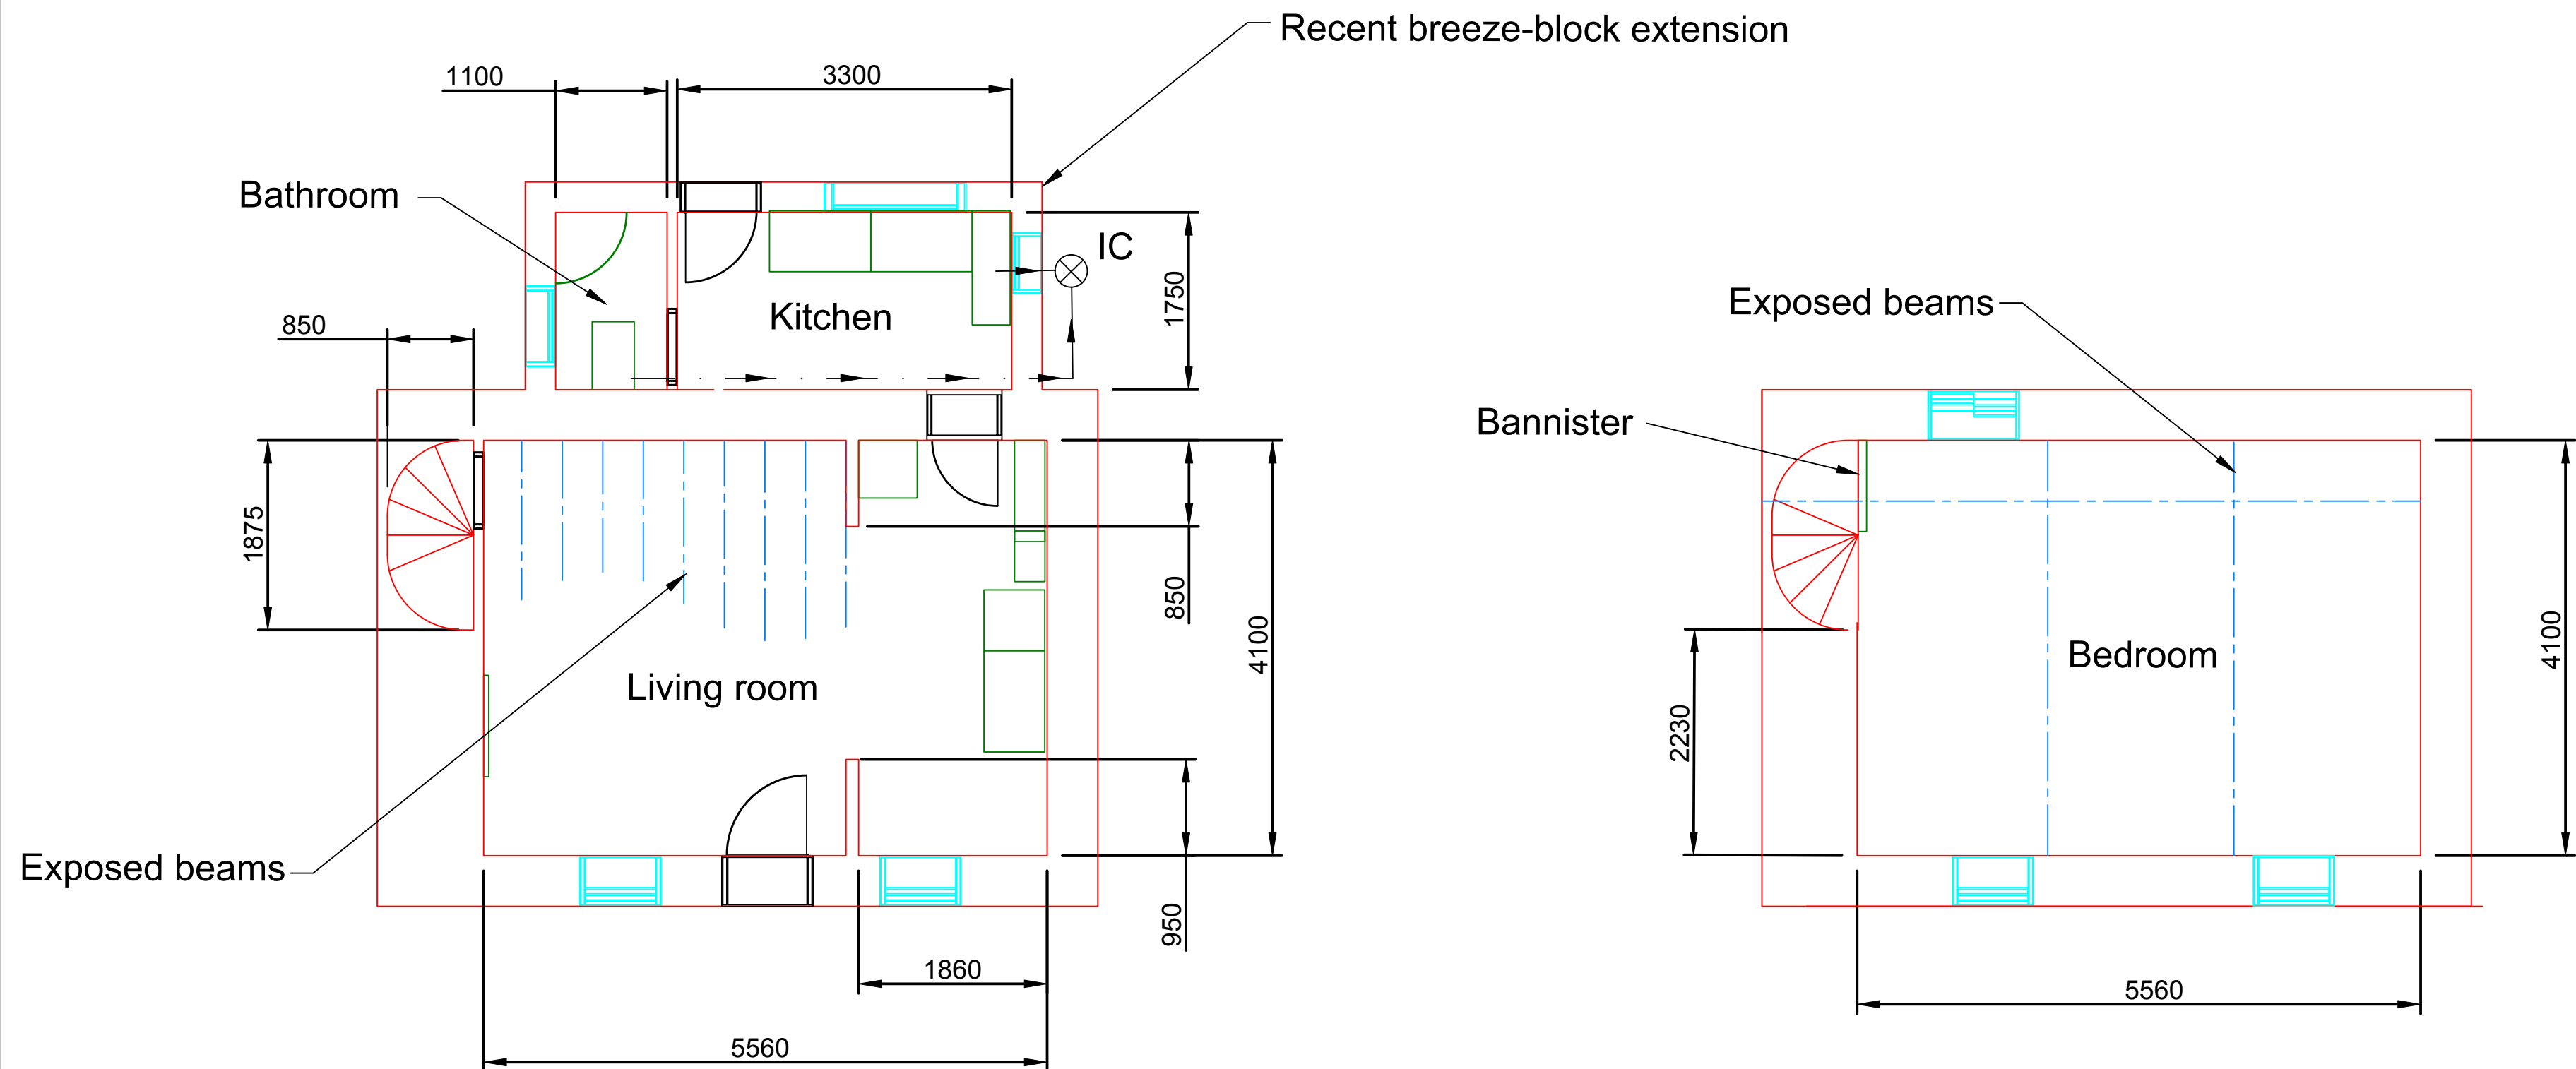

P: 11 TANSY CLOSE, HENGOED, CF82 8LF
E: mgould@mg3design.co.uk

Project
4 QUAY ROW, ABERCANAID
MERTHYR TYDFIL, CF48 1YP

Client
MRS AMELIA WILLIAMS

Title
PROPOSED CHANGES
FOR LISTED BUILDING
CONSENT

Date JUNE 2021
Drg no 105
Scale 1:50

A2

Index	Revision	Date
A	NEW DRAWING (PROPOSAL)	19/02/21
B	WINDOW DETAIL AMENDMENTS	28/02/21
C	PLANNING AMENDMENTS (REF EMAIL 16/5/21)	4/06/21

Revisions	A	B	C
Pages	3 of 5		
ALL DIMN'S IN mm			