


PLANS LOCATION PLAN

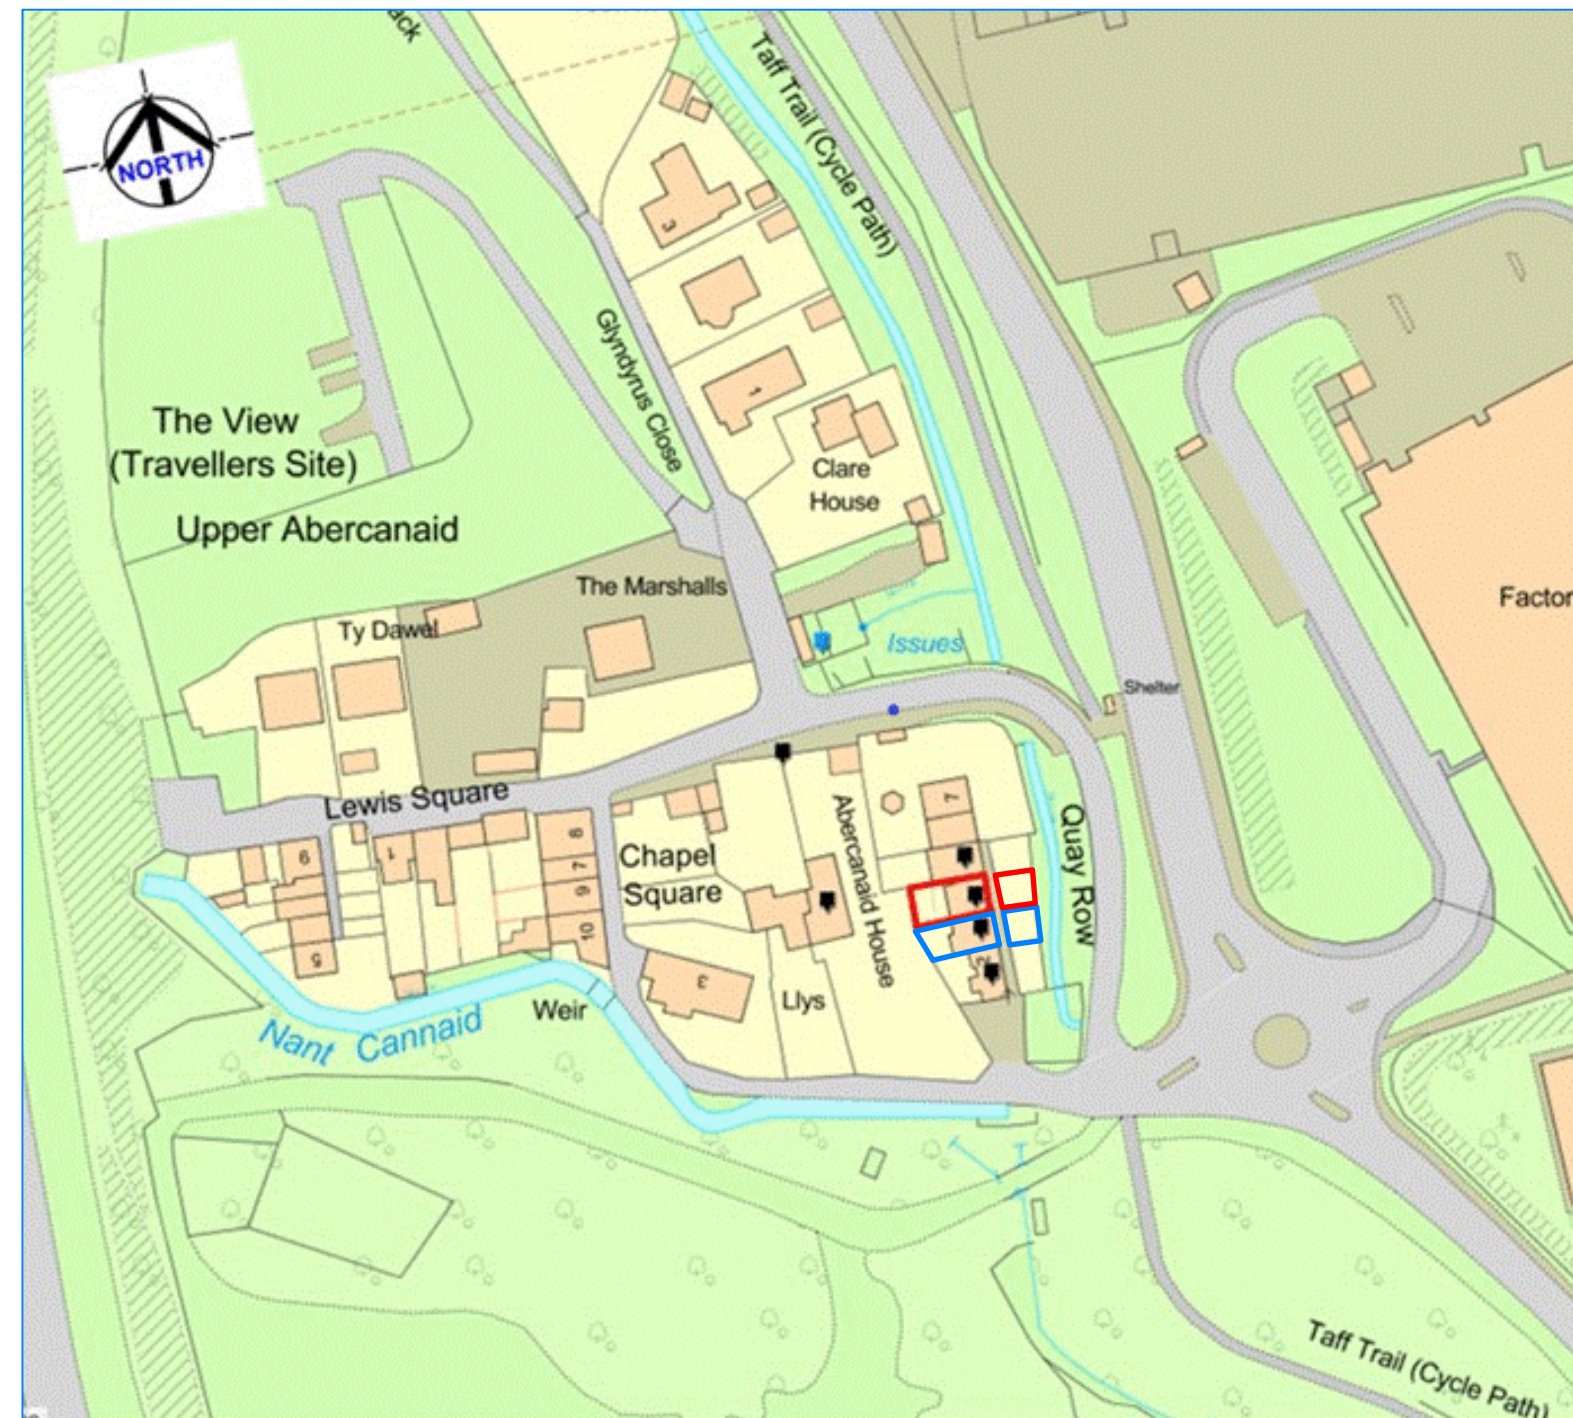

P: 11 TANSY CLOSE, HENGOED, CF82 8LF
E: mgould@mg3design.co.uk

Project 4 QUAY ROW, ABERCANAID MERTHYR TYDFIL, CF48 1YP		Client MRS AMELIA WILLIAMS	Title PROPOSED CHANGES FOR LISTED BUILDING CONSENT	Date JUNE 2021 Drg no 105 Scale 1:1250	A2			
Index A B C	Revision NEW DRAWING (PROPOSAL) WINDOW DETAIL AMENDMENTS PLANNING AMENDMENTS (REF EMAIL 16/5/21)	Date 19/02/21 28/02/21 4/06/21		Revisions <table><tr><td>A</td><td>B</td><td>C</td><td></td></tr></table> Pages 5 of 5 ALL DIMN'S IN mm		A	B	C
A	B	C						