



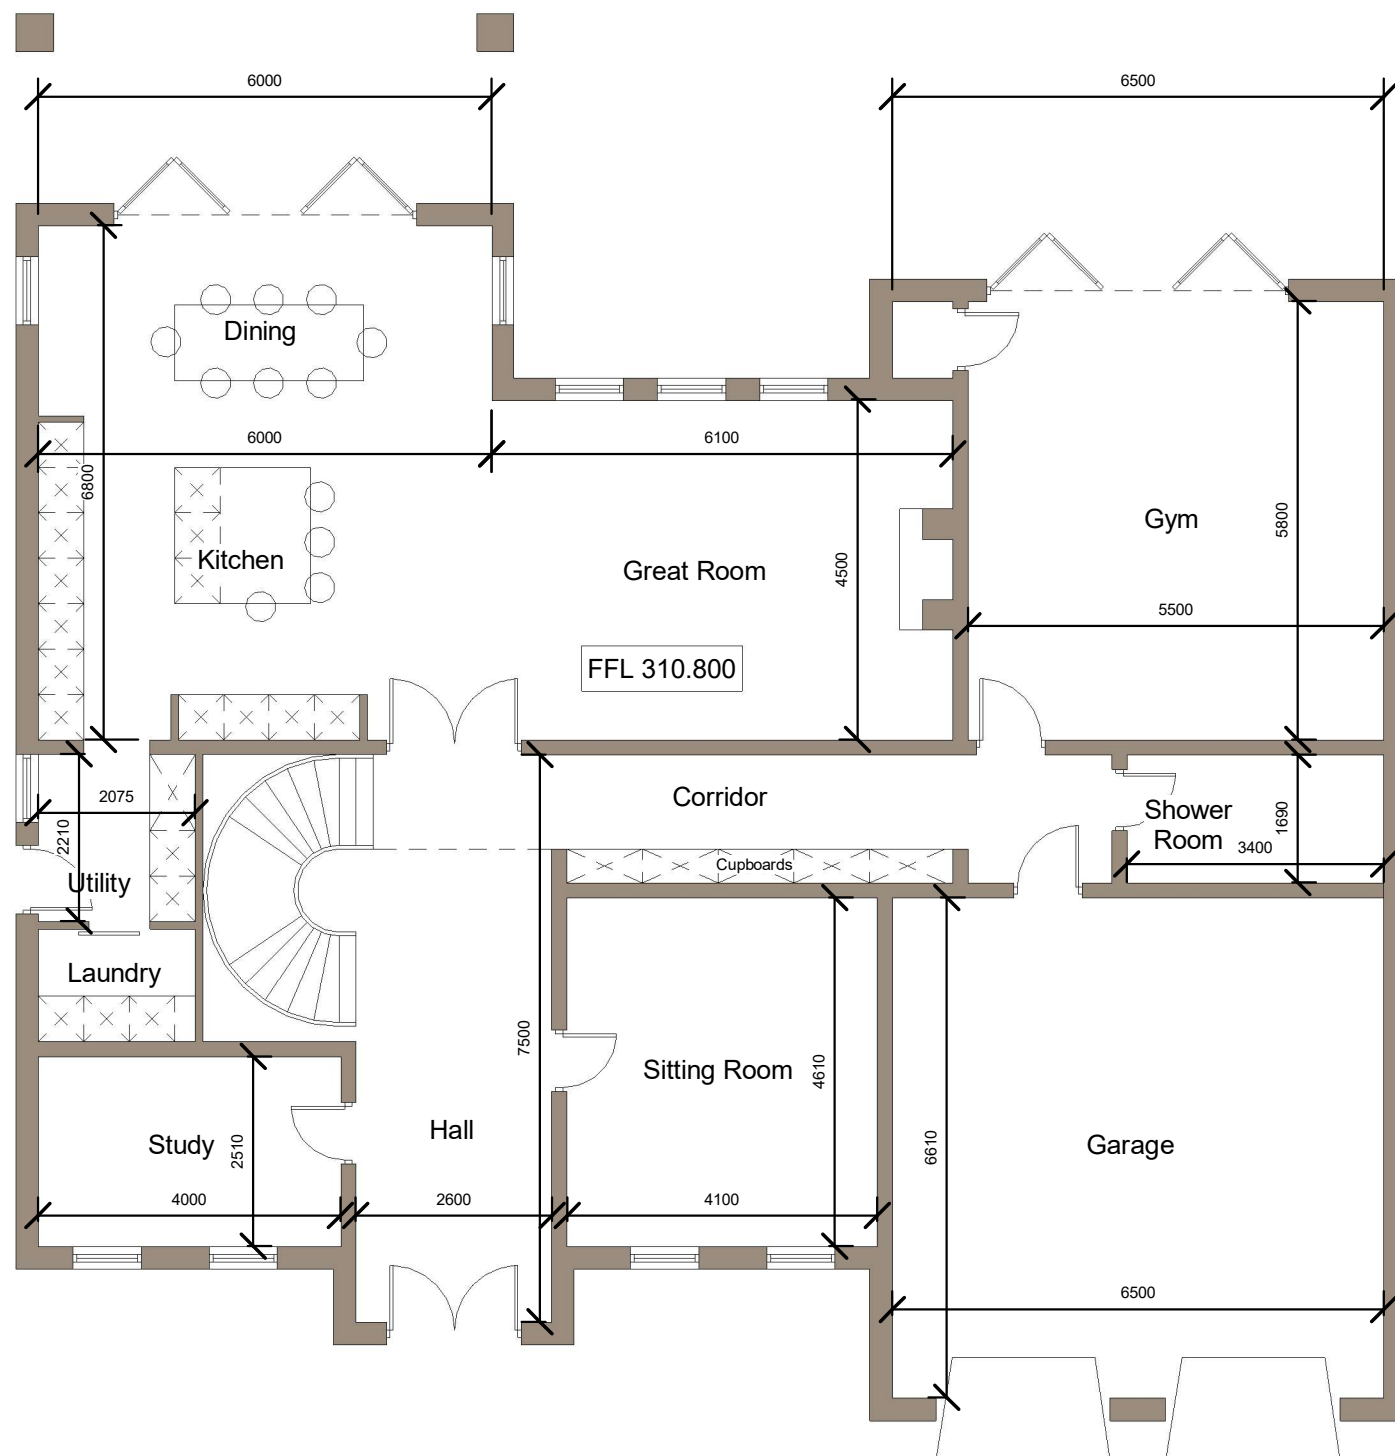

Ground Floor Plan - 1:100

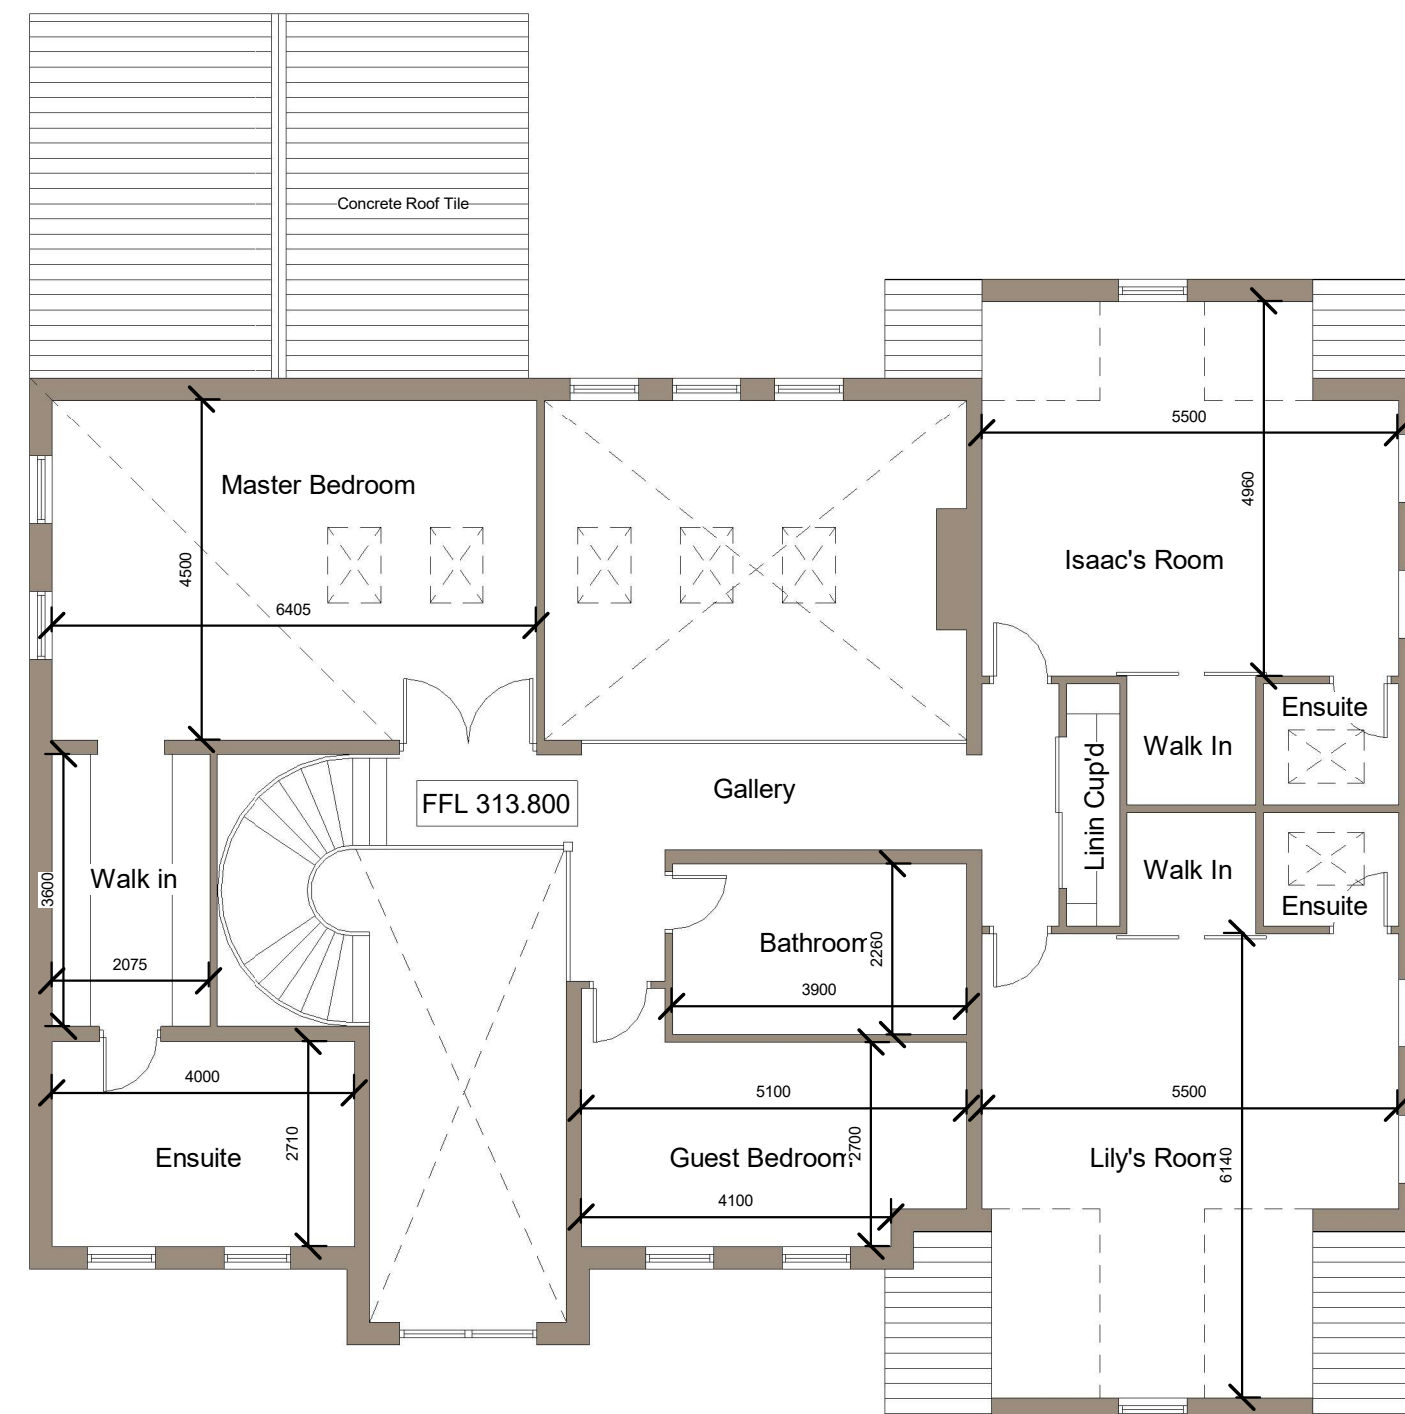

First Floor Plan - 1:100