



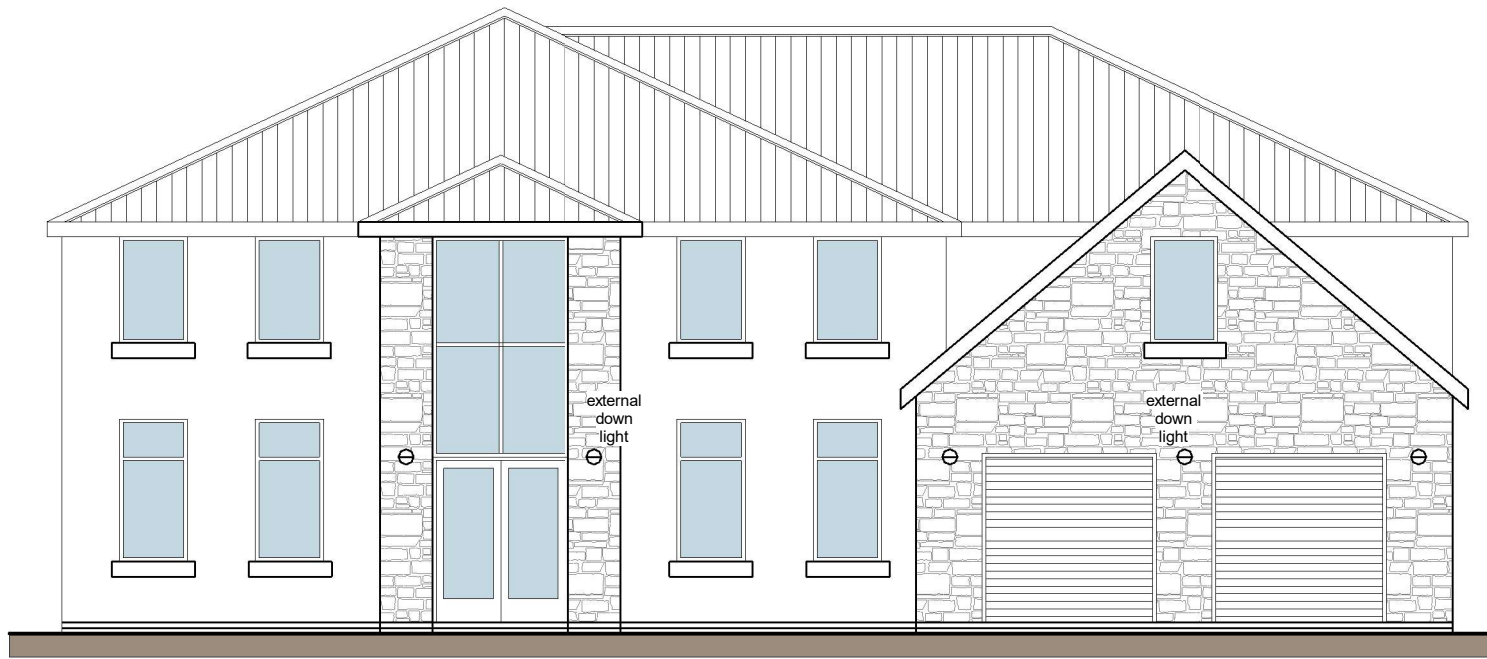


Front Elevation - 1:100



Rear Elevation - 1:100

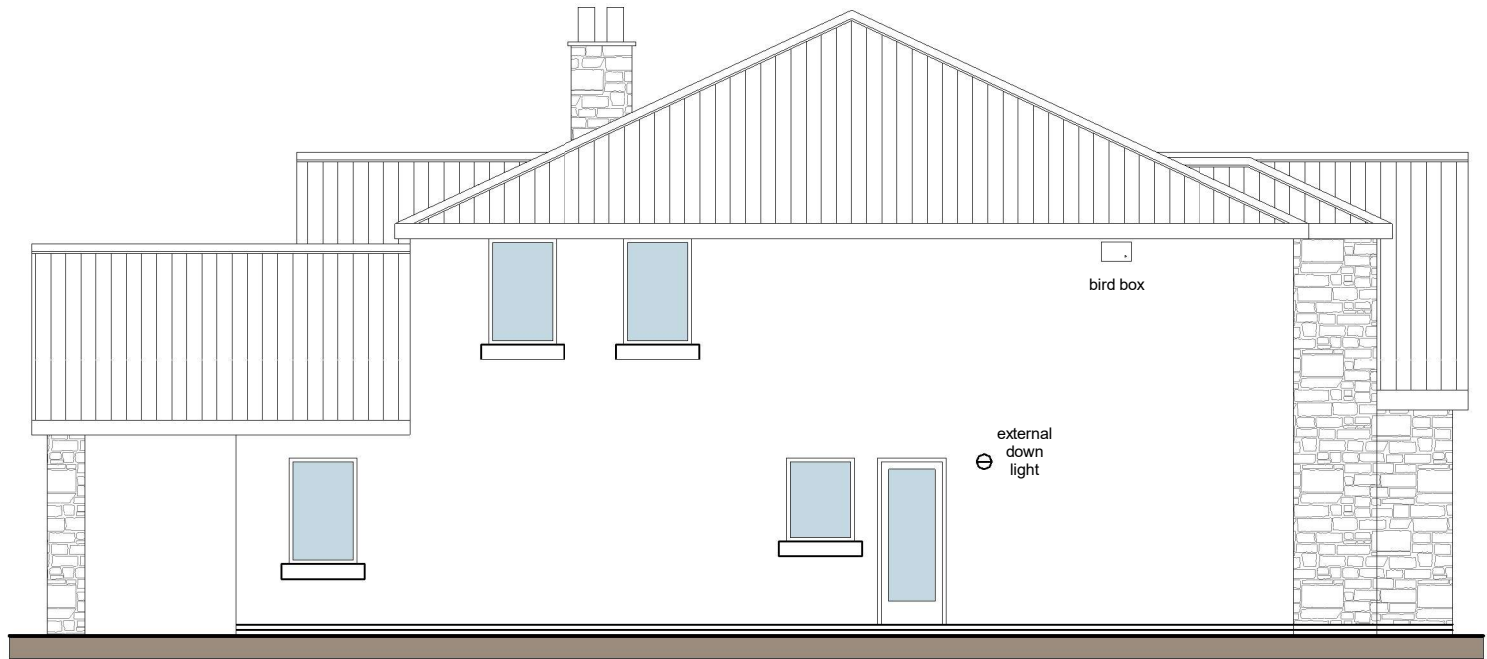


Side Elevation - 1:100

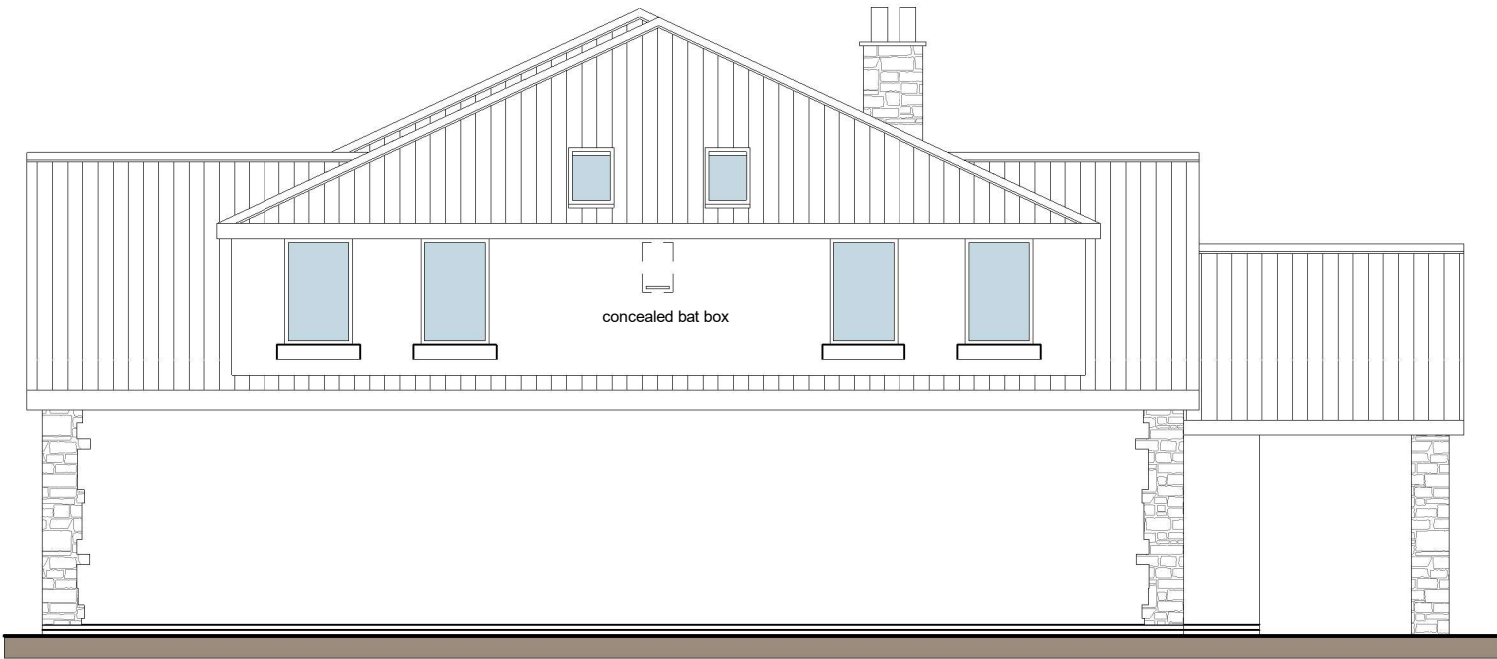


Side Elevation - 1:100

- External Finishes
1. Through Colour Acrylic Render
 2. Blue Pennant Coursed and Dressed Stone
 3. Artificial Slate Roof Tiles
 4. UPVC Fascias, Soffits and Barge Boards
 5. UPVC Rain Water Goods
 6. Grey UPVC Windows and Doors
 7. Stone Window Cills
 8. Aluminium Rooflights
 9. Composite Garage Doors

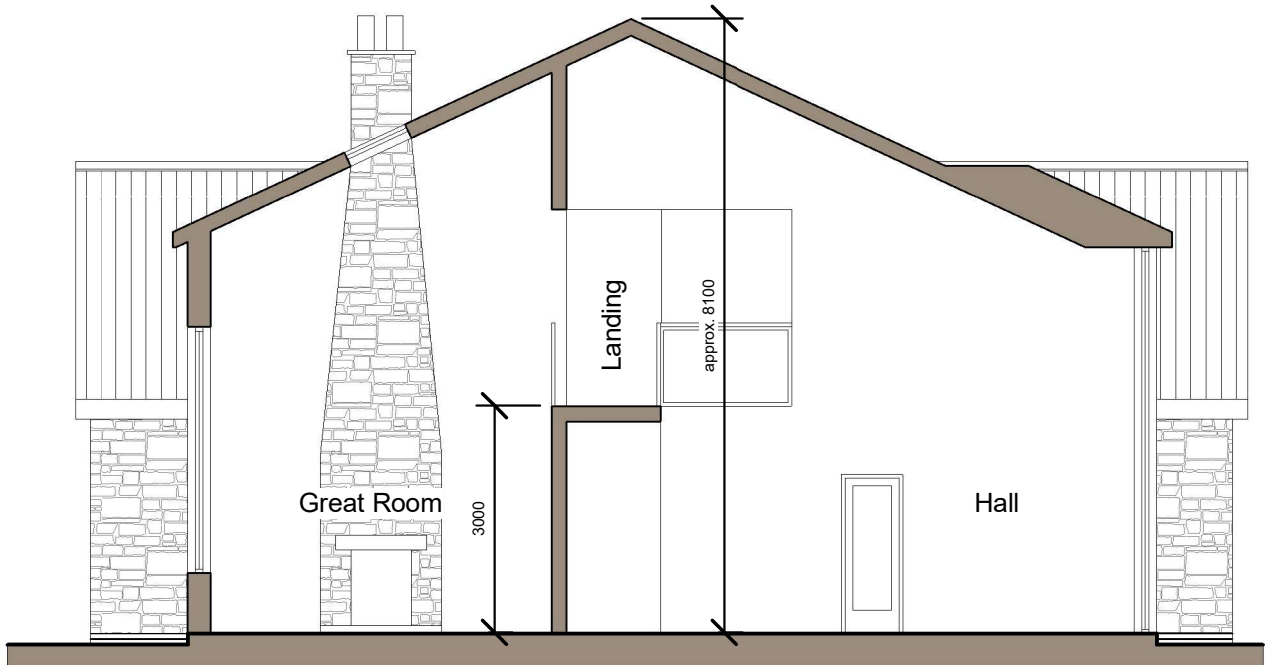

Section A-A - 1:100

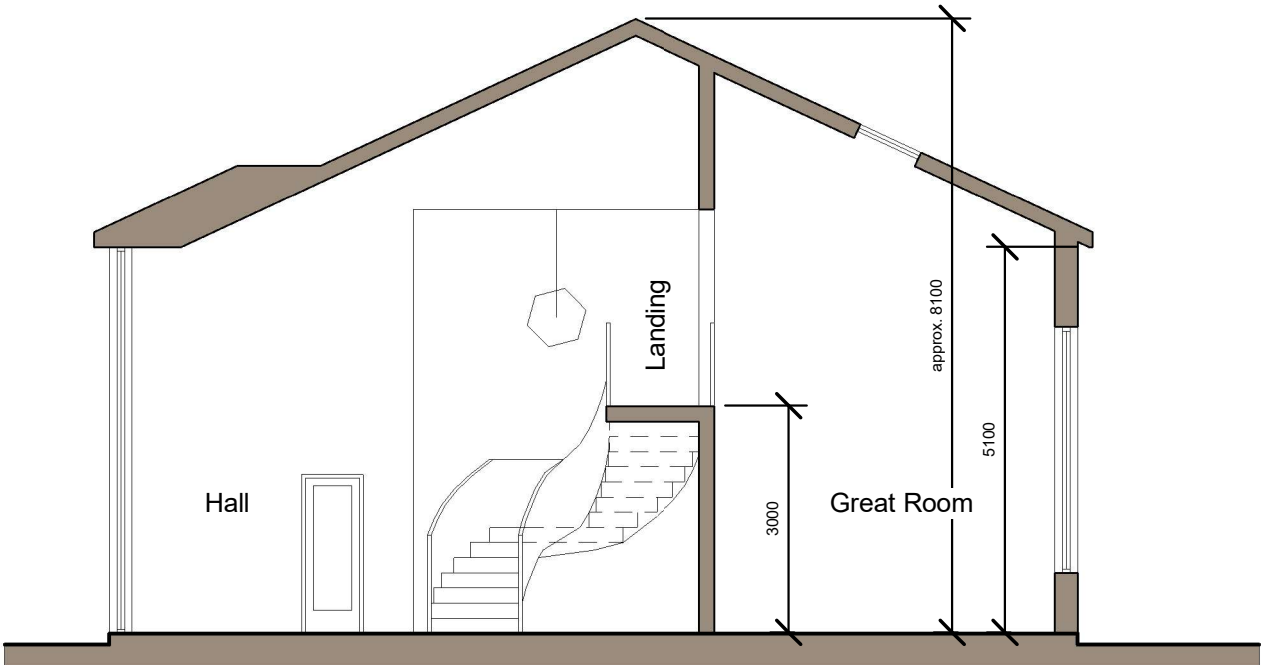

Section B-B - 1:100

05

Plot 6 - Cae Deri, Heolgerrig, Merthyr Tydfil

Mr Keith Snape

Proposed Elevations & Sections

1:100 @ A3