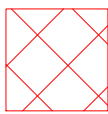
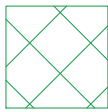


Lighting Design Notes

 Out of scope / No access

 Existing Lighting to remain as already LED

Banking hall lighting TBC, we aim to retrofit a lighting tray into the existing fittings.

Fagerhult BOM

REF		Description	Code	Quant
 A	A	37 Series recessed down light 2275Lm 3000K 21W IP54 White	37.002	0
 C	C	Pino recessed down light 2800Lm 4000K 24W White	PINO2005CE.0	4
 C1	C1	PINO Recessed down light 2600lm 3000K 24W White	PINO2004CE.0	0
 F	F	Bolt recessed spot light 3700Lm 3000K 29W White	BOLT2002CE.0	0
 F1-250	F1-250	Touch Mini recessed spot light 1300Lm 3000K 11W White	THMN2002CE.0	14
 F1-450	F1-450	Touch Mini recessed spot light 2240Lm 3000K 18W White	THMN2002CE.0	2
 G-350	G-350	PINO Recessed down light 1750lm 4000K 14W White	PINO2002CE.0	17
 G-450	G-450	PINO Recessed down light 2200lm 4000K 18.5W White	PINO2002CE.0	0
 GD	GD	PINO Recessed down light 2000lm 4000K 16W White Tridonic BasicDIM driver	PINO2003CE.0	4
 G1-350	G1-350	PINO Recessed down light 1618lm 3000K 14W White	PINO2006CE.0	0
 G1-450	G1-450	PINO Recessed down light 2023lm 3000K 18.5W White	PINO2006CE.0	0
 G1D	G1D	PINO Recessed down light 1900lm 3000K 16W White Tridonic BasicDIM driver	PINO2007CE.0	0
 K	K	aiStage surface mounted bulkhead 2200Lm 4000K 19.6W White	aiST6003CE.0	5
 KE	KE	aiStage surface mounted bulkhead 2200Lm 4000K 19.6W C/W 3 hour self test EM White	aiST6003CE.0/EM	9
 K1	K1	aiStage surface mounted bulkhead 1330Lm 4000K 11.9W C/W microwave sensor White	aiST6003CE.0/MW	0
 N	N	Streamer track mounted adjustable spot light 2400Lm 3000K 20W White	Streamer	0
 GSP	GSP	Enocean double rocker dimming switch white	E8221-A280	2
 E2	E2	Recessed mini emergency down light 2W self test with 3 hour battery and inverter White	E2	5
 E3	E3	Surface mounted emergency bulkhead C/W 3 hour self test battery and inverter White	E3	13
 EXIT	E4	Surface mounted emergency exit sign with legend kit. White	E4	13
 M	M	Surface mounted linear 4385Lm 4000K 38W White	SP99999-2016	3
 CT6S	CT6S	Twin LED Surface mounted 3 hour battery pack 2 x 3W LED heads White	CT6S/6/LP/NM3/DA	1

Signify BOM

Ref	Luminaire Family	Product Description	12NC	Lloyds Merthyr Tydfil
J	CoreLine Panel	RC132V G5 36S/840 PSU W60L60 OC	911401841184	7
M	CoreLine Batten	BN126C LED41S/840 PSU L1200	911401833984	21
O	CoreLine Waterproof	WT120C G2 LED40S/840 PSU L1200	911401823780	1
PIR	OccuSwitch	LRM1070/00 SENSR MOV DET ST	913700327803	20
				49

Notes

		Drawn
		Checked
		Approved
		Drawn
		Checked
		Approved
		Drawn --
		Checked --
00	INITIAL PROPOSAL	Approved --
Rev	Description	Init Date



LLOYDS BANKING GROUP

ALL DIMENSIONS TO BE VERIFIED PRIOR TO COMMENCING WORK. DRAWING TO BE READ IN CONJUNCTION WITH PROJECT SPECIFICATIONS.

THIS DRAWING IS THE PROPERTY OF LLOYDS BANKING GROUP AND COPYRIGHT IS RESERVED BY THEM. THE DRAWING IS ISSUED ON CONDITION THAT IT IS NOT COPIED OR DISCLOSED BY OR TO ANY UNAUTHORISED PERSONS WITHOUT PRIOR CONSENT IN WRITING TO LLOYDS BANKING GROUP - GROUP PROPERTY. ALL MODIFIED DRAWINGS SHOULD BE RETURNED TO LLOYDS BANKING GROUP.


GROUP PROPERTY

BRISTOL - PO Box 112, Canons House, Canons Way, BRISTOL, BS99 7LB
EDINBURGH - Signhill South, 12 Bankhead Crossway South, EDINBURGH, EH11 4EN
HALIFAX - Trinity Road, HALIFAX, West Yorkshire, HX1 2RG

PROJECT ADDRESS LBG LLOYDS MERTHYR_TYDFIL	SCALE 1:100
DRAWING DESCRIPTION PROPOSED_LED_LIGHTING	DATE 27/04/23
DRAWING NUMBER DWG_00_LLOYDS_MERTHYR_TYDFIL_R0	DRAWN BY FAGERHULT
	REVISION 00

Notes

BASEMENT FLOOR

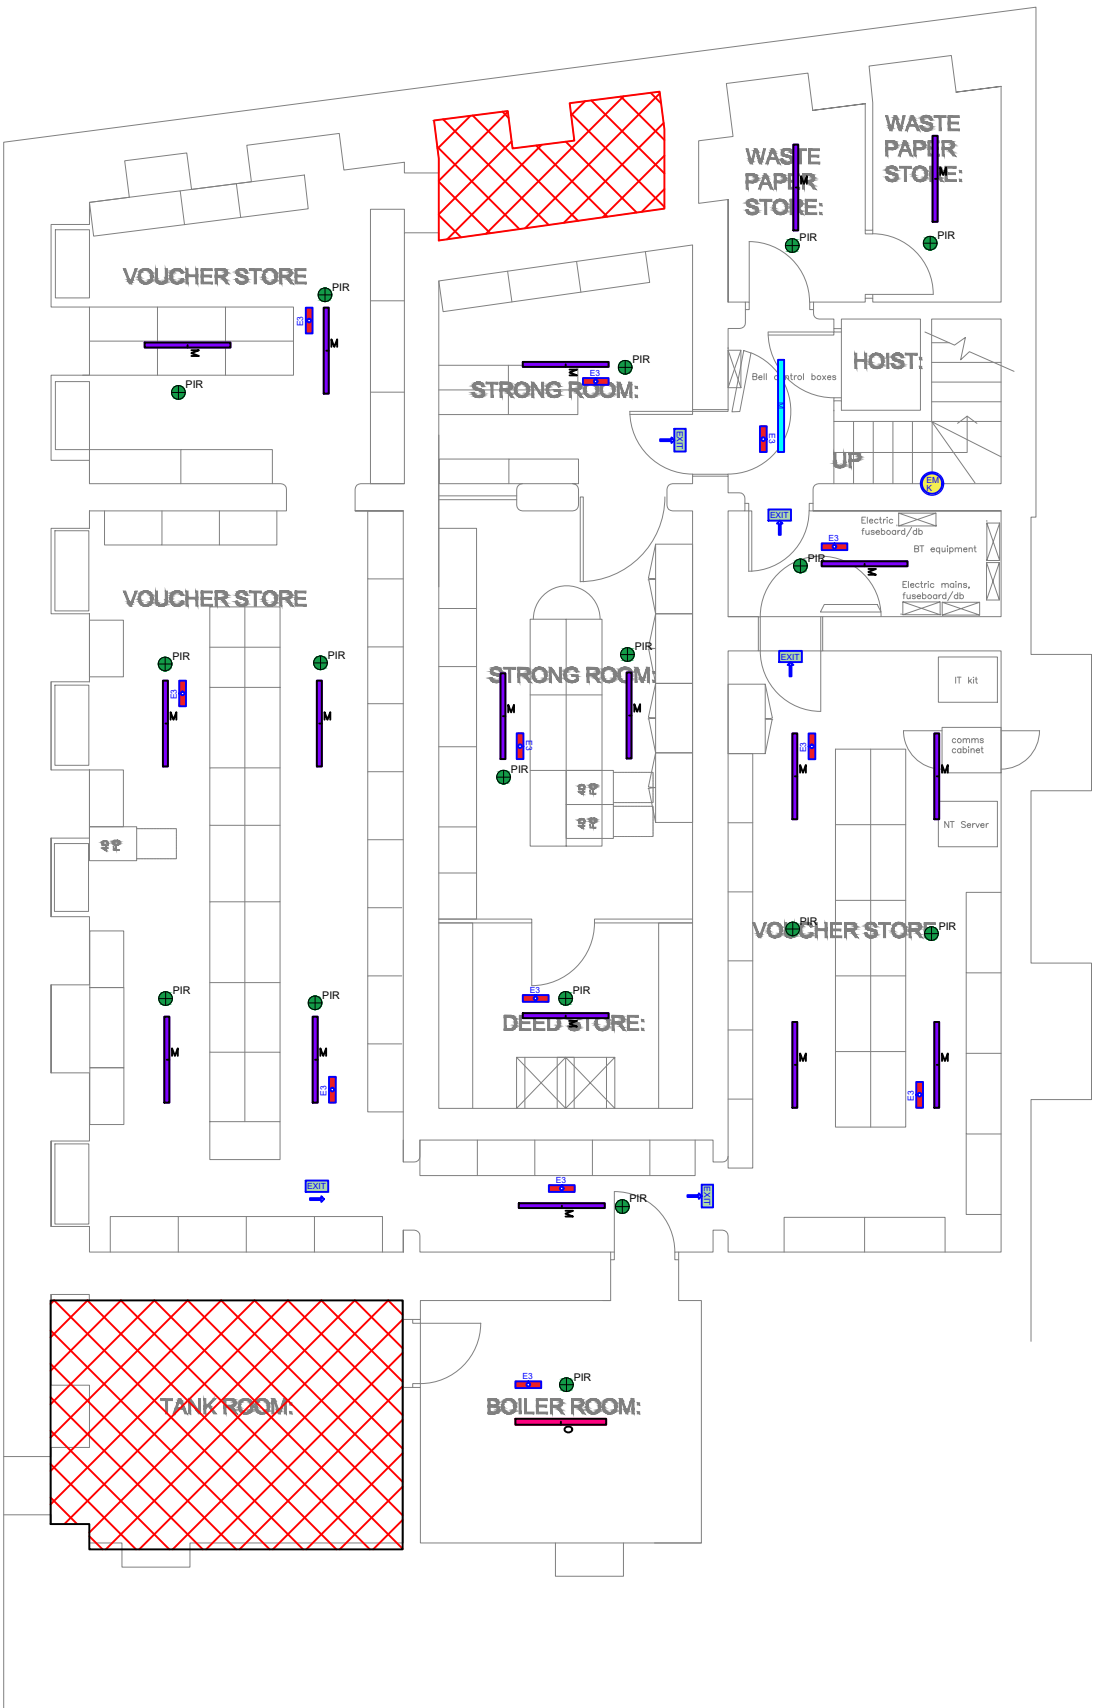


GROUND FLOOR

REMOVE 1 x
EXISTING PENDANT

ADDITIONAL INFORMATION
REGARDING EXISTING
LIGHTING REQUIRED



FIRST FLOOR

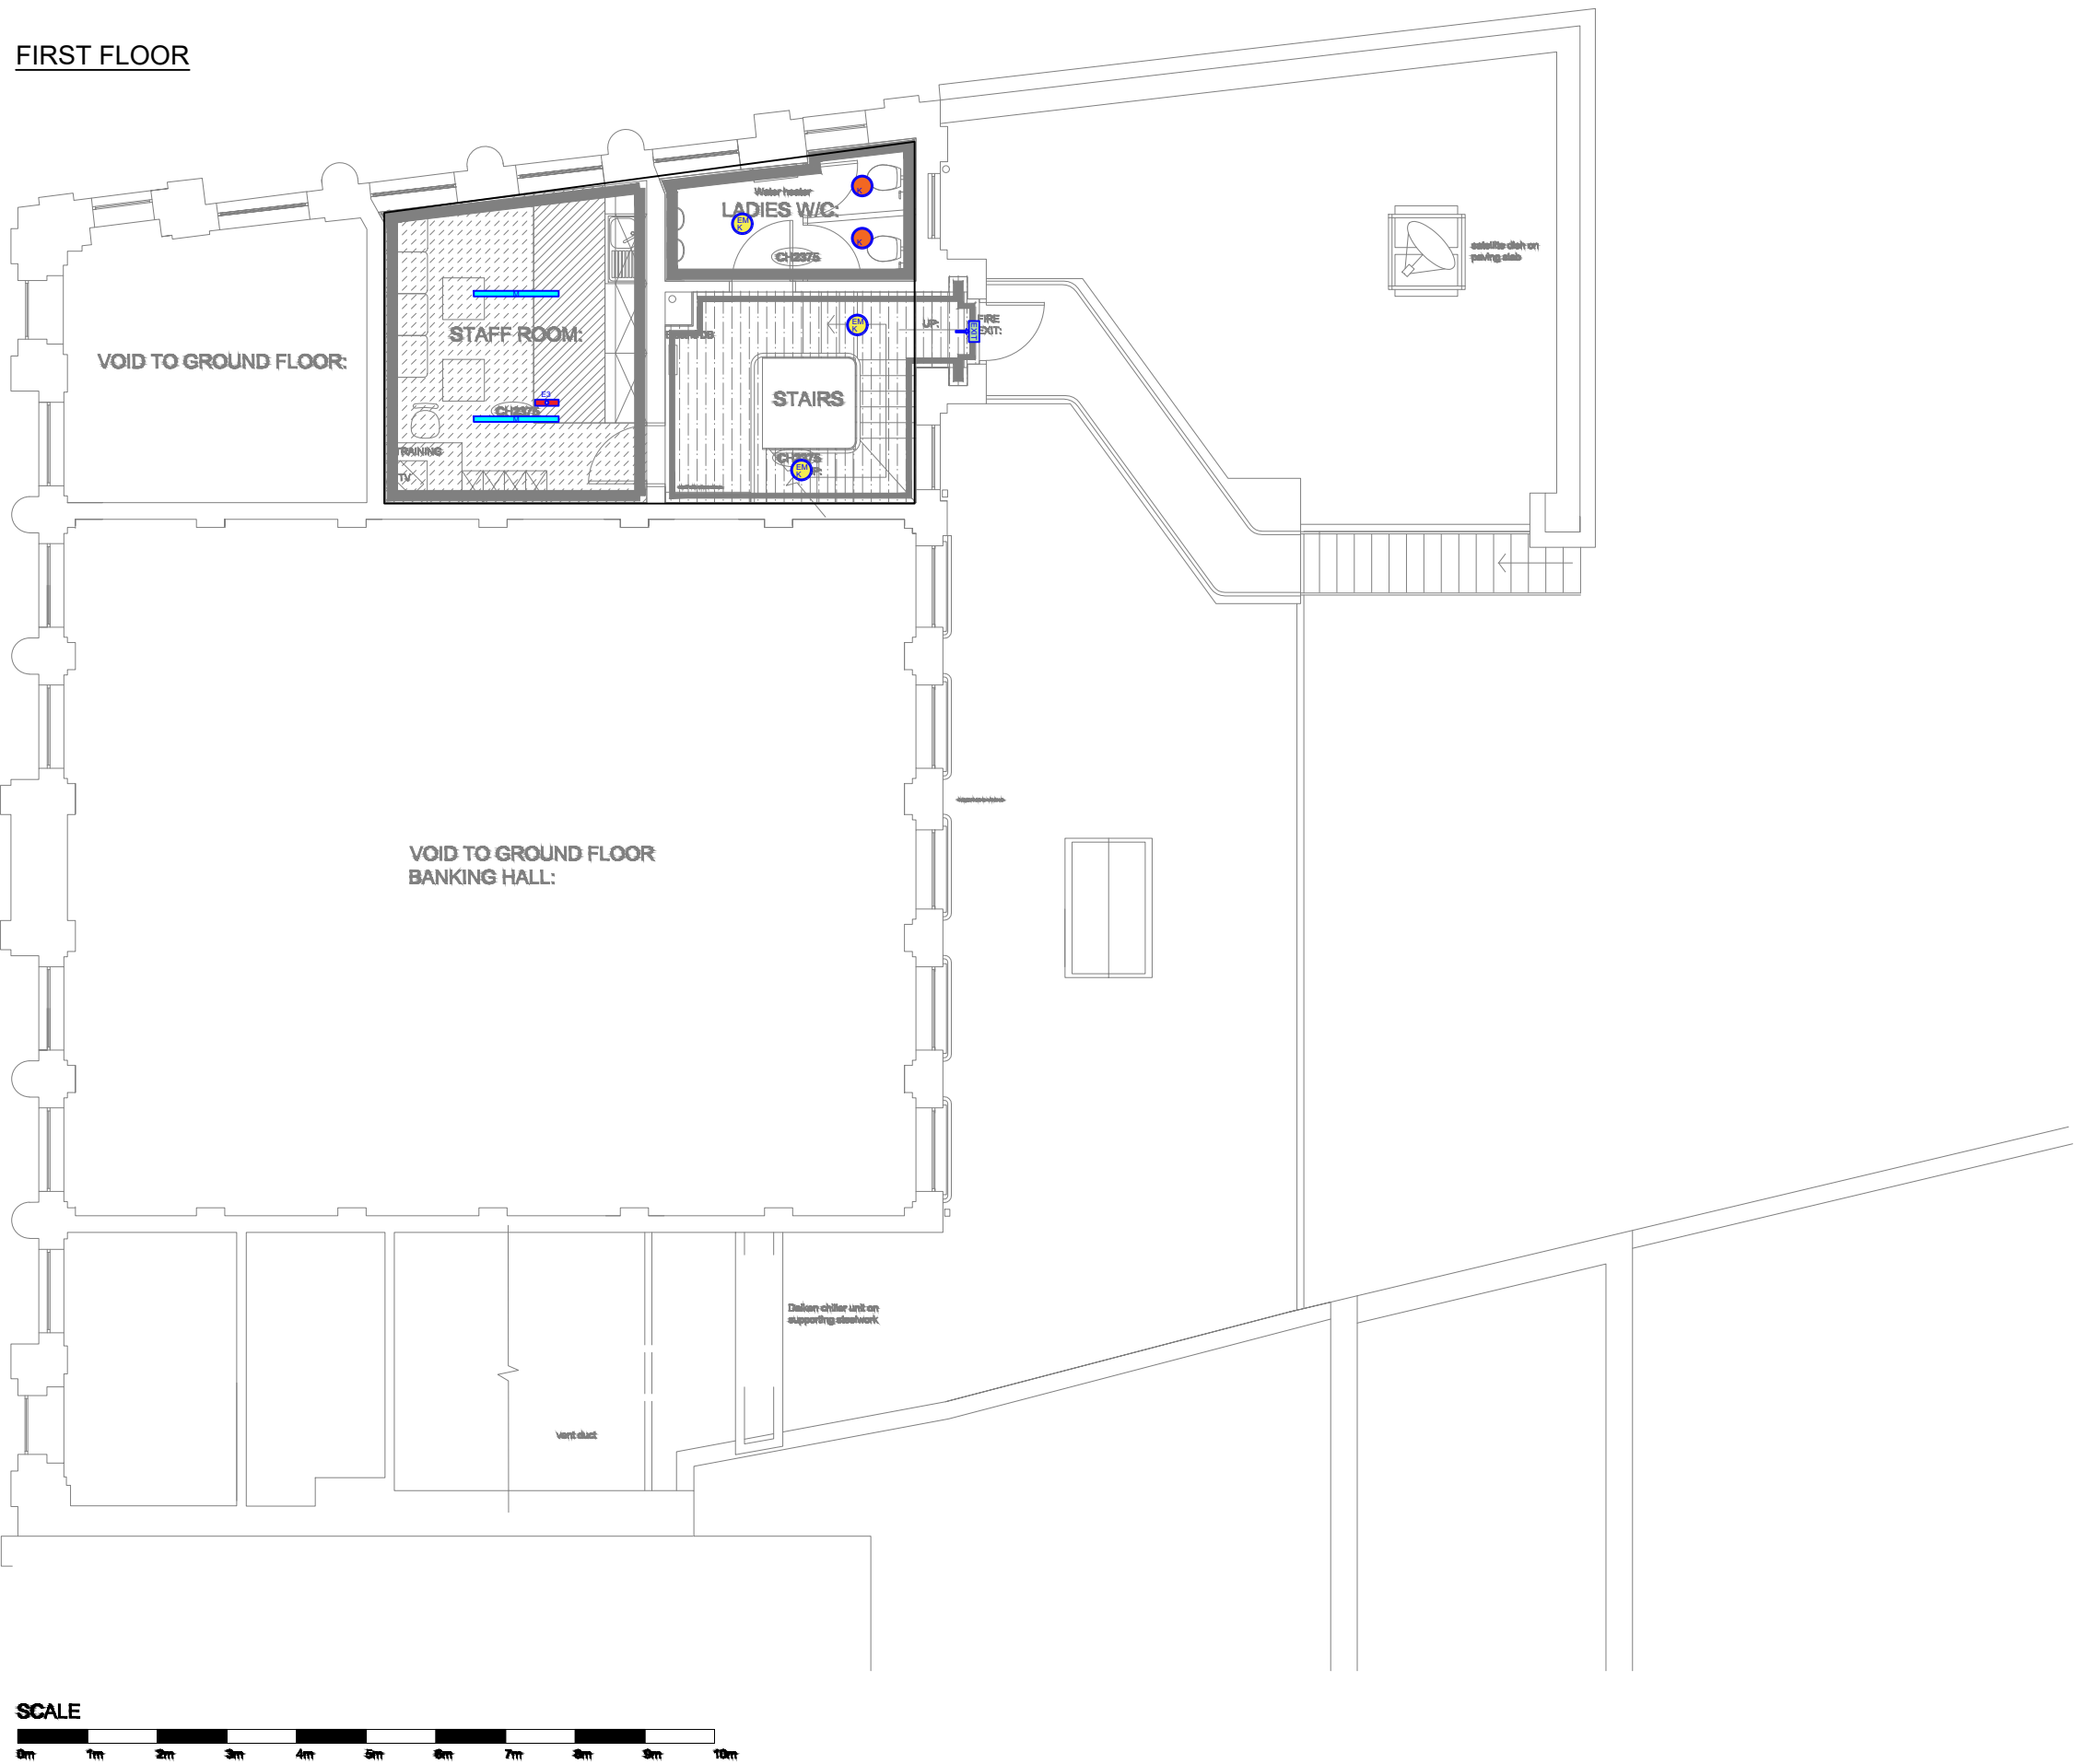

	Drawn
	Checked
	Approved
	Drawn
	Checked
	Approved
	Drawn
	Checked
	Approved
00	INITIAL PROPOSAL
Rev	Description
	Init Date



LLOYDS BANKING GROUP
ALL DIMENSIONS TO BE VERIFIED PRIOR TO COMMENCING WORK. DRAWING TO BE READ IN CONJUNCTION WITH PROJECT SPECIFICATIONS.
THIS DRAWING IS THE PROPERTY OF LLOYDS BANKING GROUP AND COPYRIGHT IS RESERVED BY THEM. THE DRAWING IS ISSUED ON CONDITION THAT IT IS NOT COPIED OR DISCLOSED BY OR TO ANY UNAUTHORISED PERSONS WITHOUT PRIOR CONSENT IN WRITING TO LLOYDS BANKING GROUP - GROUP PROPERTY. ALL MODIFIED DRAWINGS SHOULD BE RETURNED TO LLOYDS BANKING GROUP.
GROUP PROPERTY
BRISTOL - PO Box 112, Canons House, Canons Way, BRISTOL, BS99 7LB
EDINBURGH - Signhill South, 12 Bankhead Crossway South, EDINBURGH, EH11 4EN
HALIFAX - Trinity Road, HALIFAX, West Yorkshire, HX1 2RG

PROJECT ADDRESS LBG LLOYDS MERTHYR_TYDFIL	SCALE A1SCALE
DRAWING DESCRIPTION PROPOSED_LED_LIGHTING	DATE 12/12/22
DRAWING NUMBER DWG_01_LLOYDS_MERTHYR_TYDFIL_R0	DRAWN BY SIGNIFY
	REVISION 00