


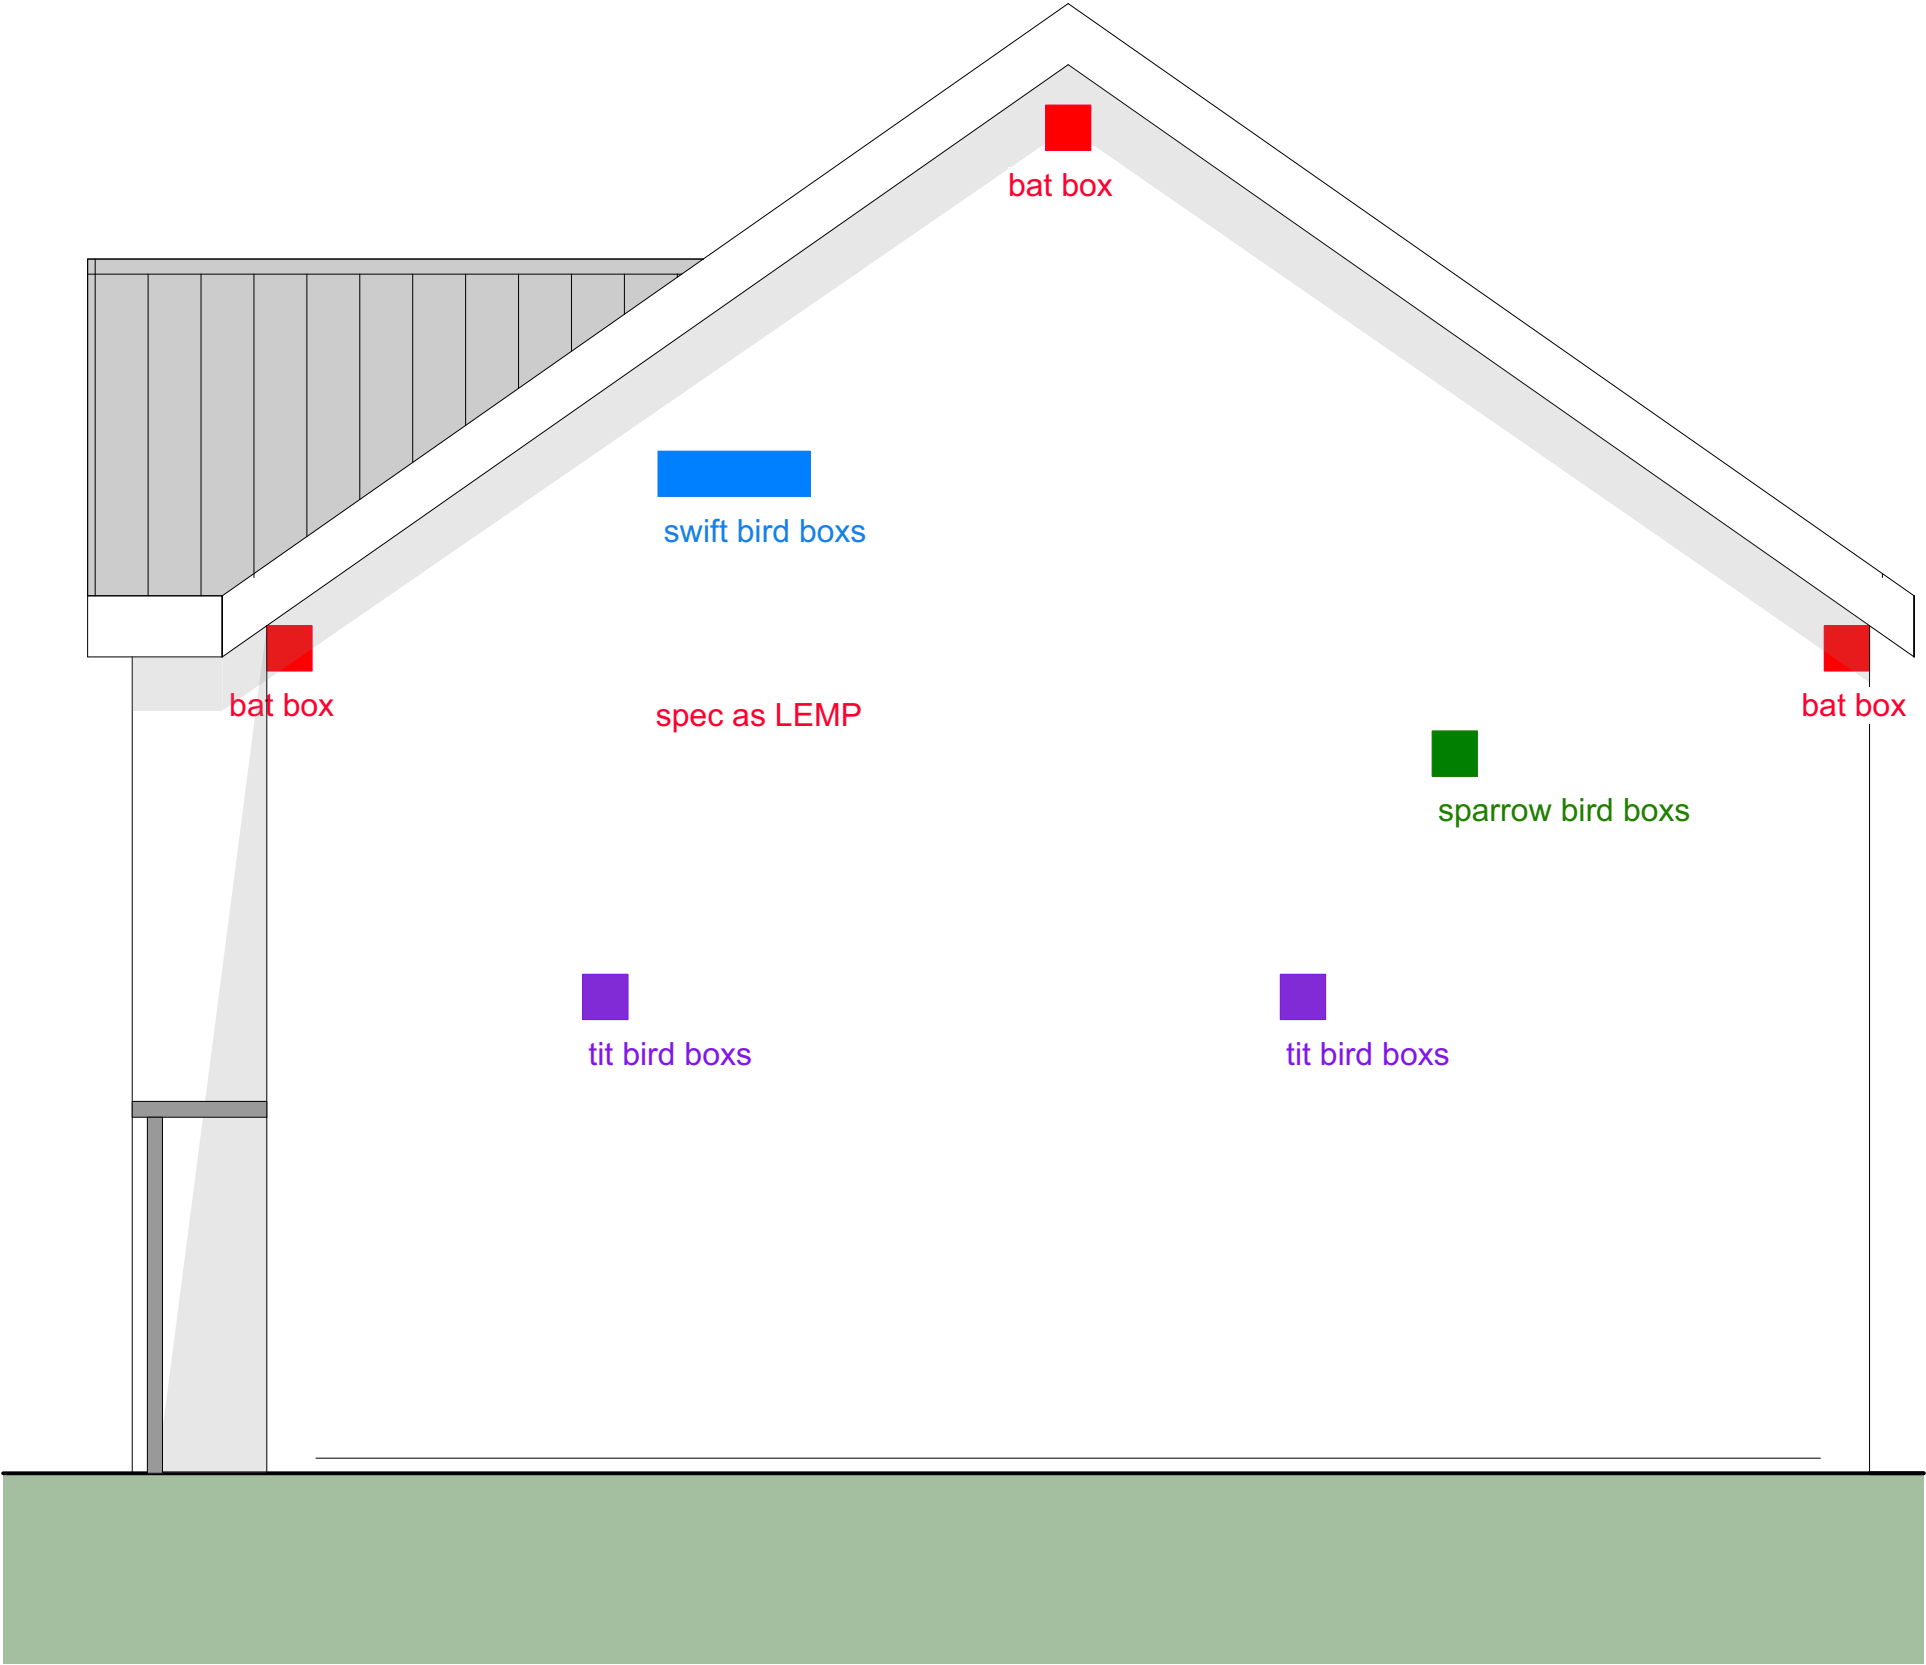

ELEVATION

A. added ecology boxes - 21.02.2024



George and Co.

Proposed New Build

Land Off Upper Colliers

Row, Heolgerrig,

Merthyr Tydfil

CF48 1UN

947.07A		Proposed Elevation	
sketch	1:50@A3	Jun '23	CG
George + Co Crownford House, Swan Street, Merthyr Tydfil, Mid Glamorgan, Wales, CF47 8EU TEL 07830328652 hello@georgeandco.studio			
DO NOT SCALE THIS DRAWING		©George and Co.	