


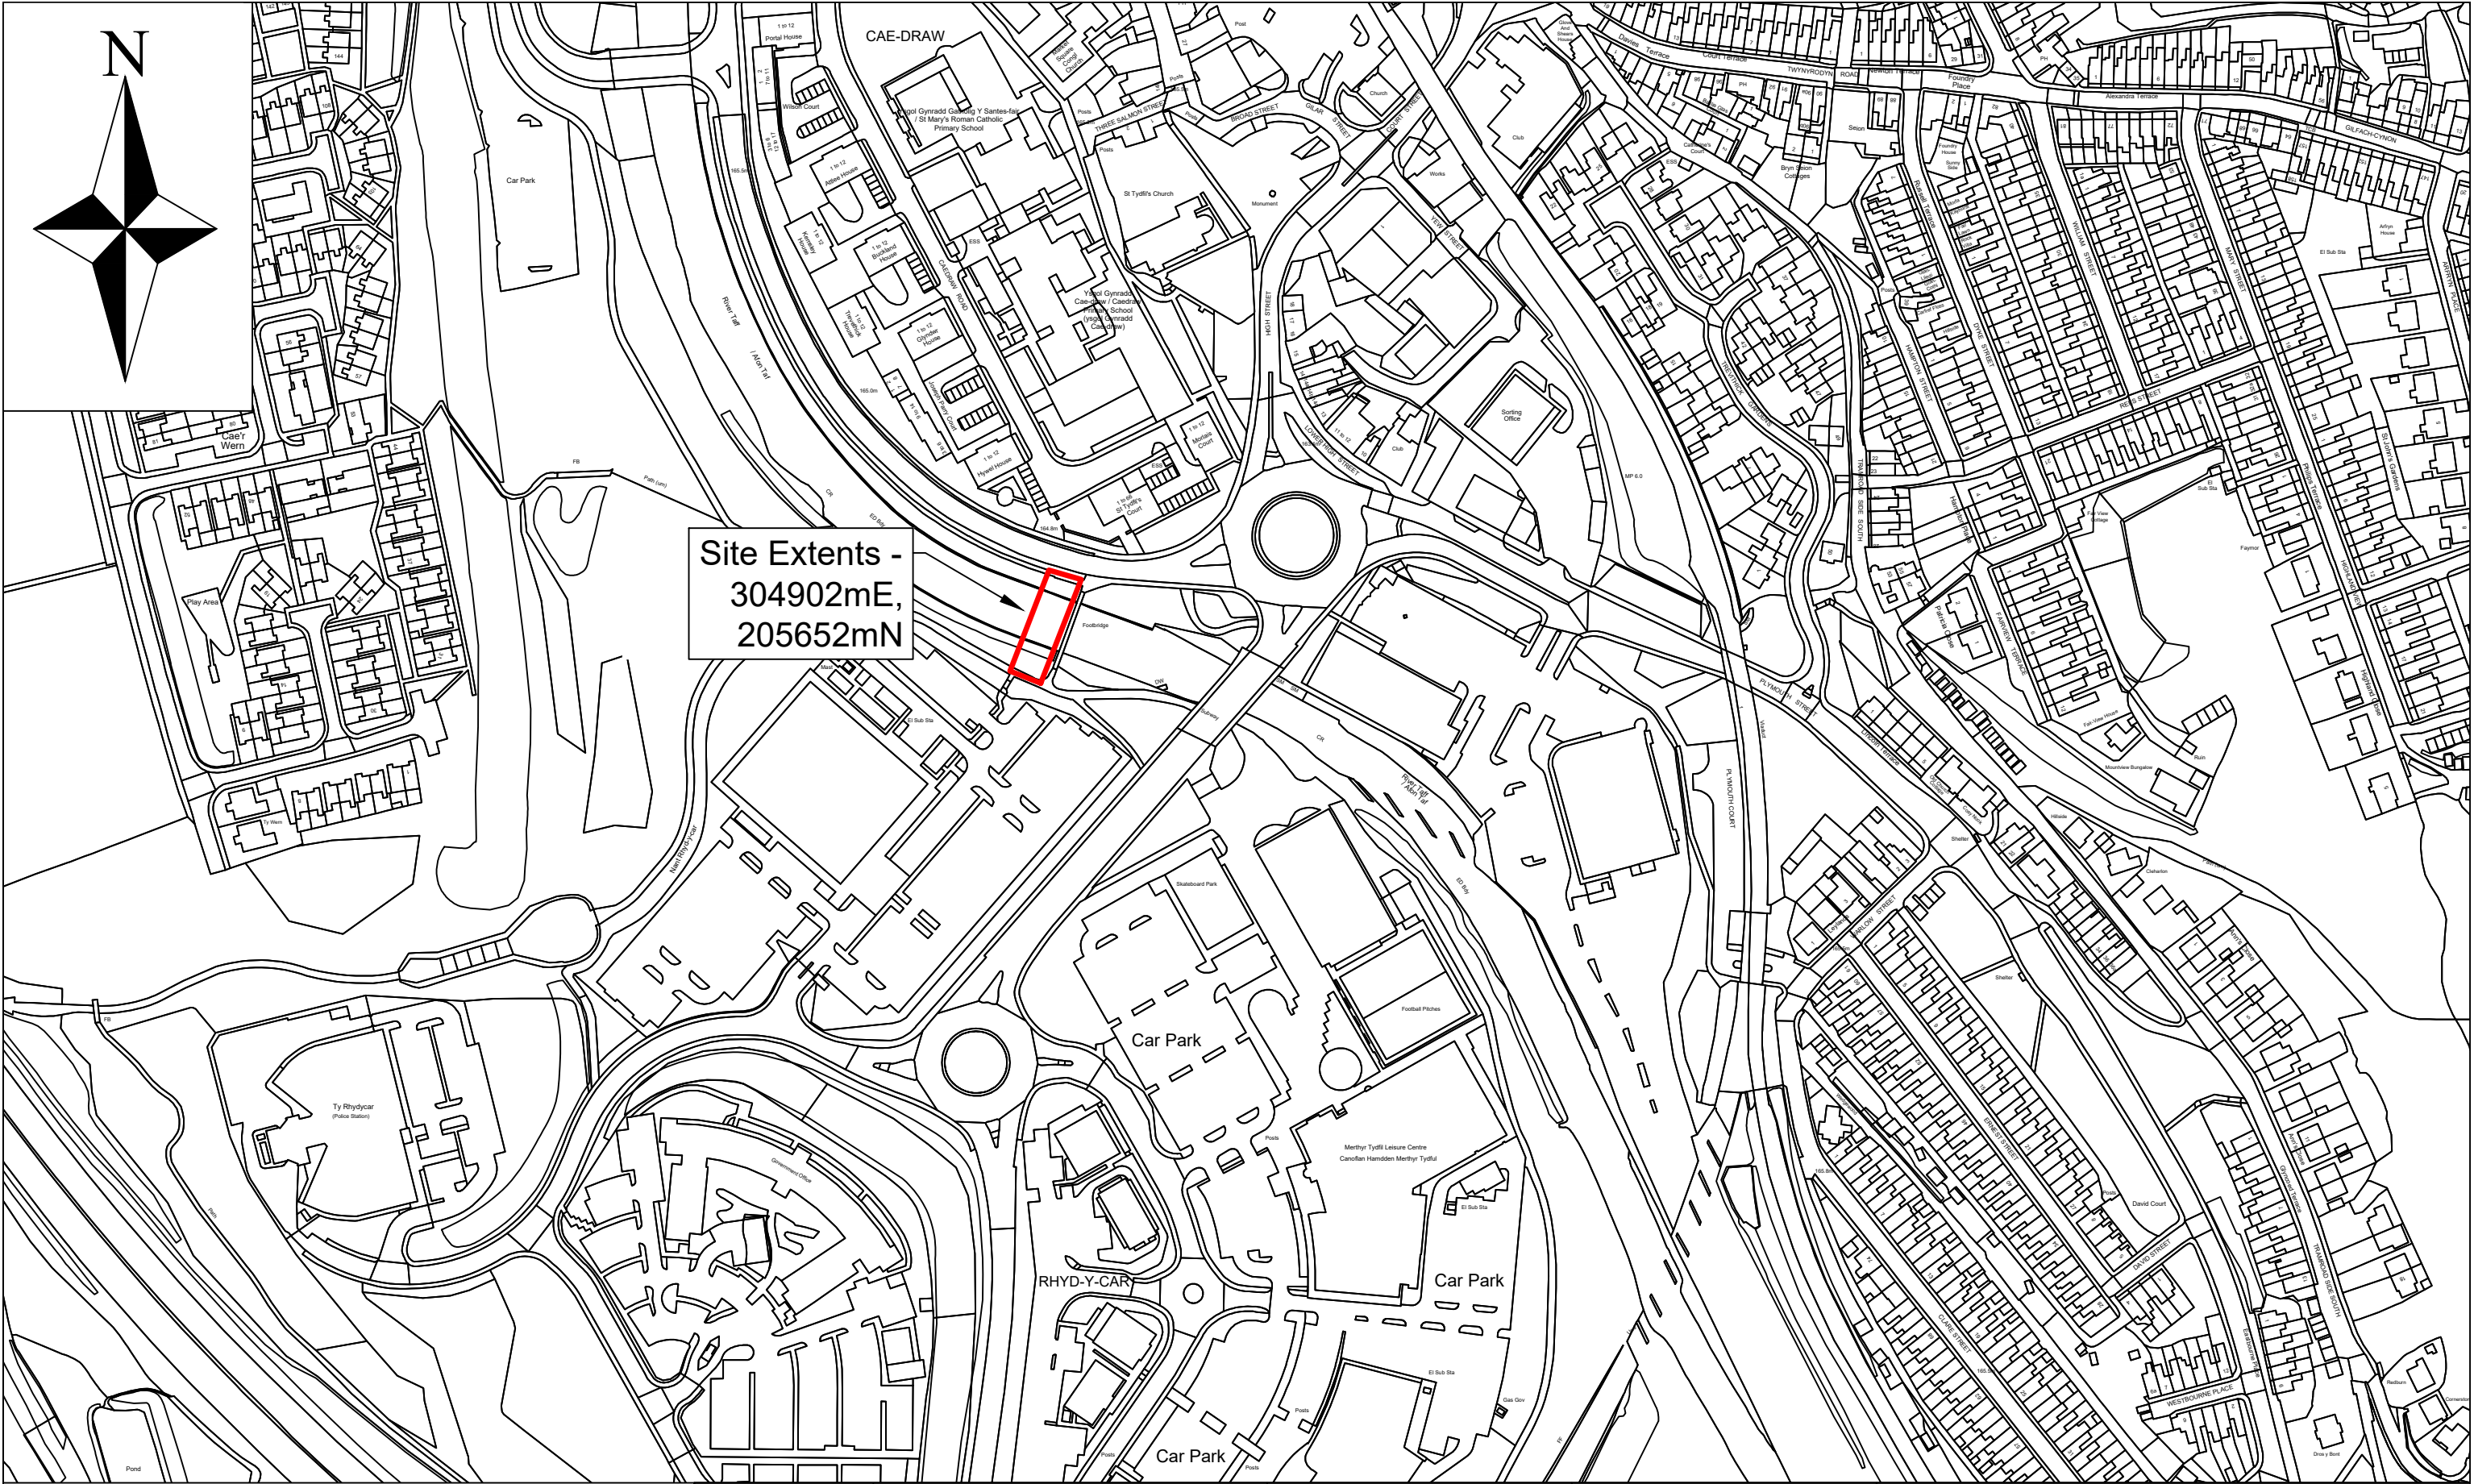

© Crown copyright and database rights 2016 Ordnance Survey 100025302 "You are not permitted to copy, sub-licence, distribute or sell any of this data to third parties in any form."

© Hawlfraint y Goron a hawliau cronfa ddata 2016 Arolwg Ordnans 100025302 "Ni chaniateir i chwi gopio, tan-drwyddedu, dosbarthu neu werthu y data yma i unrhyw drydydd barti mewn unrhyw ffurf"



MERTHYR TYDFIL
COUNTY BOROUGH COUNCIL
ENGINEERING DIVISION
UNIT 5
TRIANGLE BUSINESS PARK
PENTREBACH
MERTHYR TYDFIL
CF48 4TQ

DRAWN:	AP		APPROVED:	CM	
CHECKED:	PJ		DATE:	06/01/22	SCALE: 1:2500 @ A3
PROJECT NO.:	RF21		DRAWING NO.:	001	REV.: 01

PROJECT TITLE:	Rhydycar Footbridge	
DRAWING TITLE:	Location Plan	