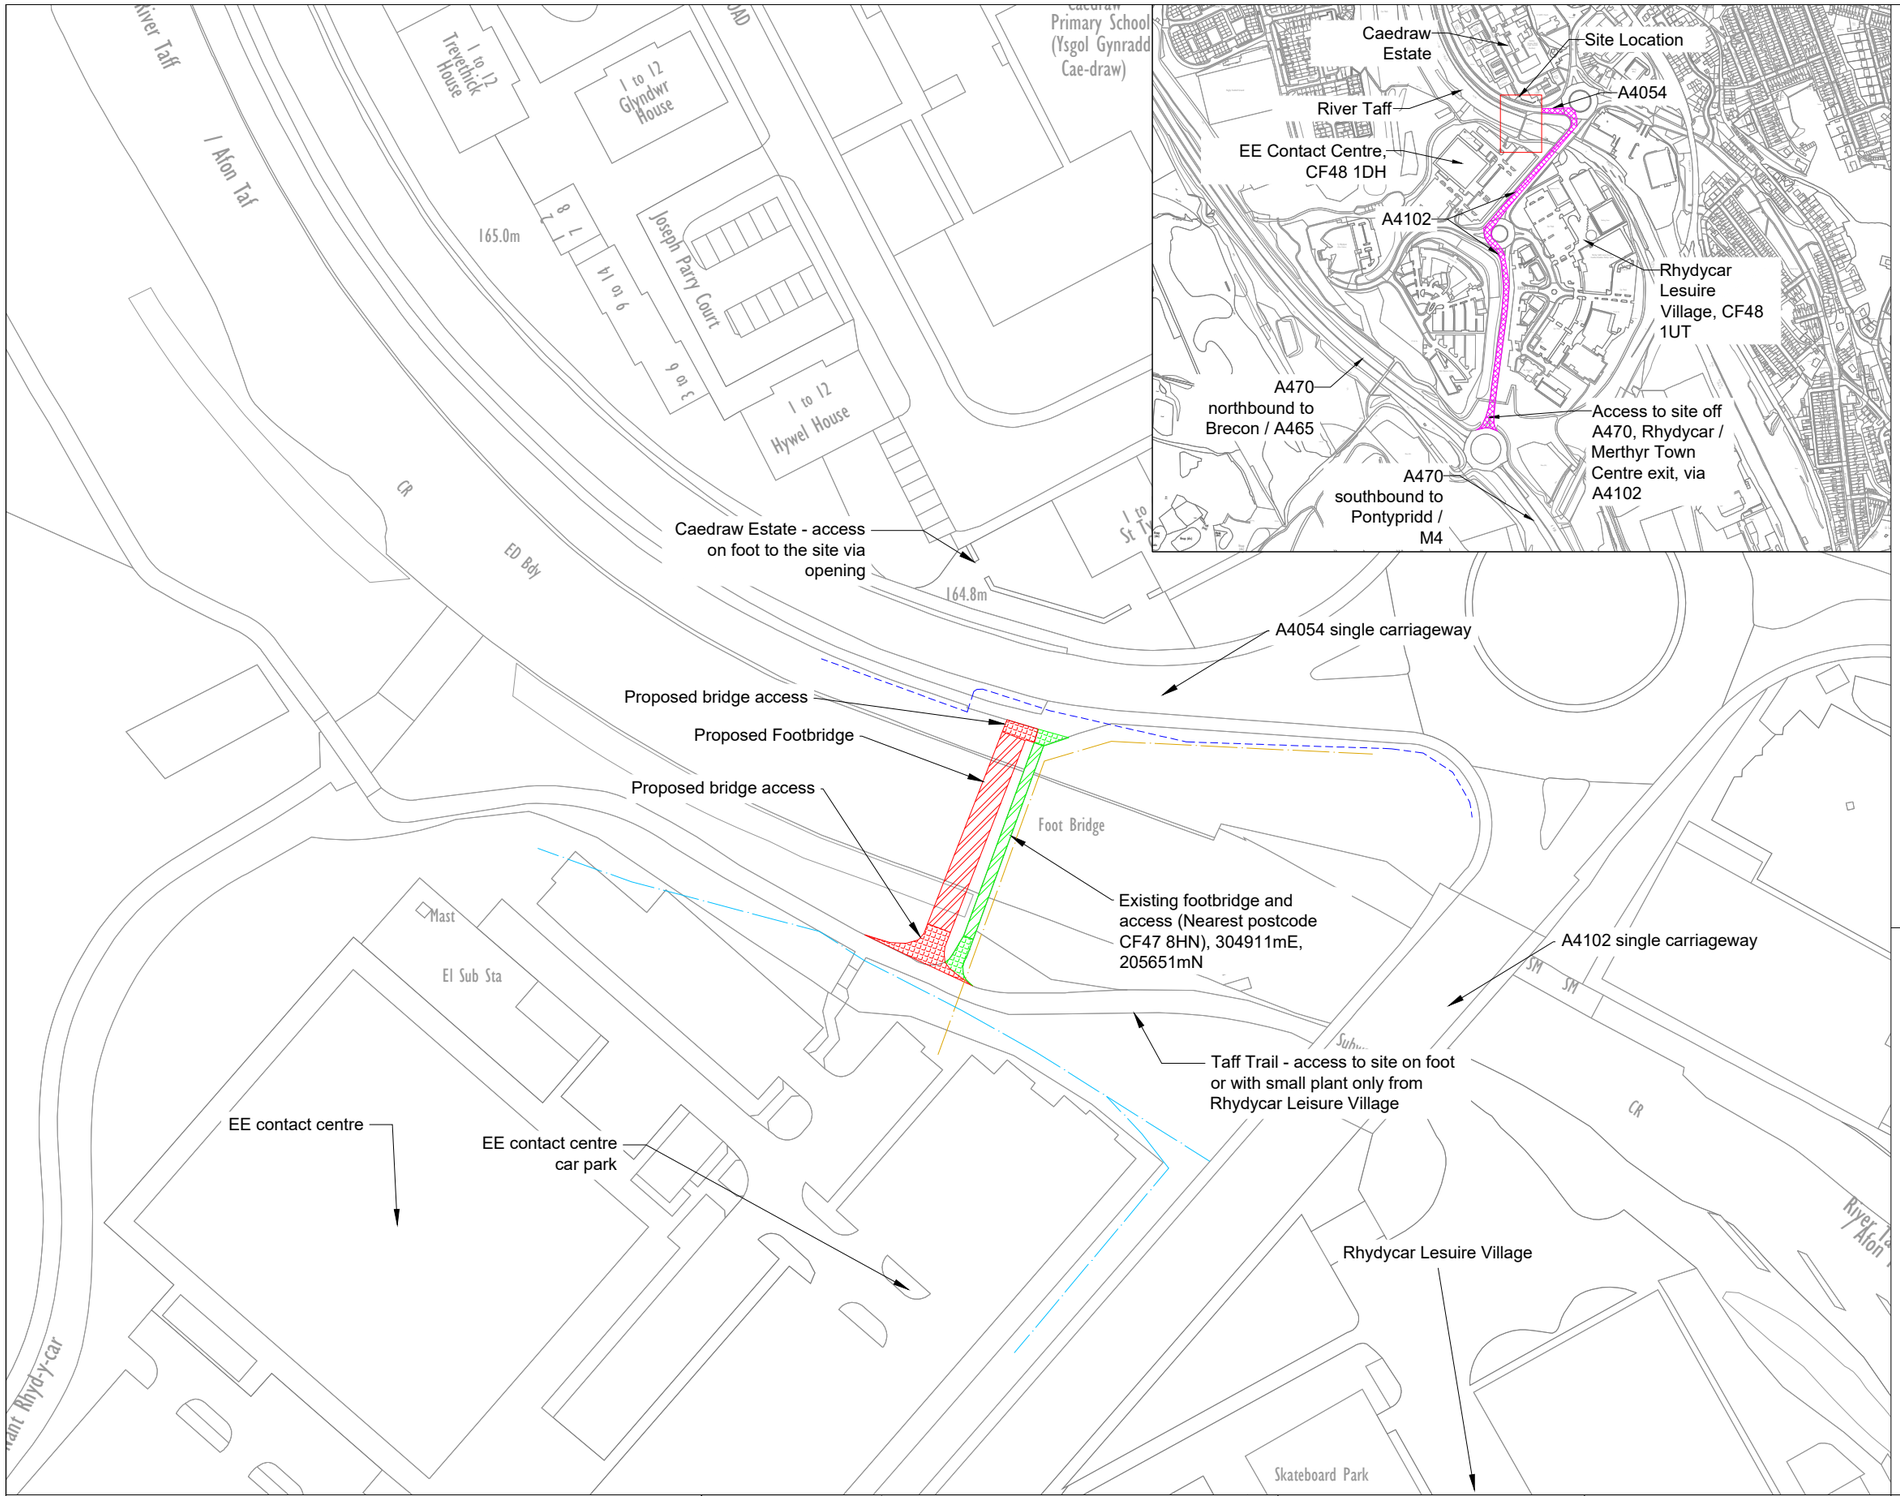


Key

- Proposed Footbridge
- Proposed Blockwork Path
- Existing Footbridge
- Existing Blockwork Path
- Site Boundary
- Road to Site Location
- DCWW Foul Main
- WPD LV Underground Cable
- WWU M/P Main

Notes

1. Do not scale from this drawing.
2. Existing DCWW foul main to be diverted onto proposed bridge, forming part of the bridge superstructure. Exact location of proposed foul main TBC.
3. Precise placement of the proposed footbridge to be confirmed upon completion of the detailed design.
4. All services locations are approximations based off of current records. Prior to commencement of works, contractor to carry out investigation to determine the exact location of all utilities on site.

© Crown copyright and database rights 2016 Ordnance Survey 100025302 "You are not permitted to copy, sub-licence, distribute or sell any of this data to third parties in any form."

© Hawlfraint y Goron a hawliau cronfa ddata 2016 Arolwg Ordnans 100025302 "Ni chaniateir i chwi gopio, tan-drwyddedu, dosbarthu neu werthu y data yma i unrhyw drydydd barti mewn unrhyw ffurf"

Cyngor Bwrdeistref Sirol MERTHYR TUDFUL
MERTHYR TYDFIL County Borough Council

MERTHYR TYDFIL
COUNTY BOROUGH COUNCIL
ENGINEERING DIVISION
UNIT 5
TRIANGLE BUSINESS PARK
PENTREBACH
MERTHYR TYDFIL
CF48 4TQ

DRAWN:	APPROVED:	
AP	PJ	
CHECKED:	DATE:	SCALE:
PJ	06/01/22	1:1000 @ A3
PROJECT NO.:	DRAWING NO.:	REV.:
RYCFB	002	01

PROJECT TITLE:
Rhydycar Footbridge Replacement

DRAWING TITLE:
Site Access and Compound