


IN CASE OF DOUBT OR DISCREPANCIES PLEASE REFER TO ARCHITECT FOR INSTRUCTIONS.
USE GIVEN DIMENSIONS ONLY. DO NOT SCALE
THIS DRAWING IS COPYRIGHT.

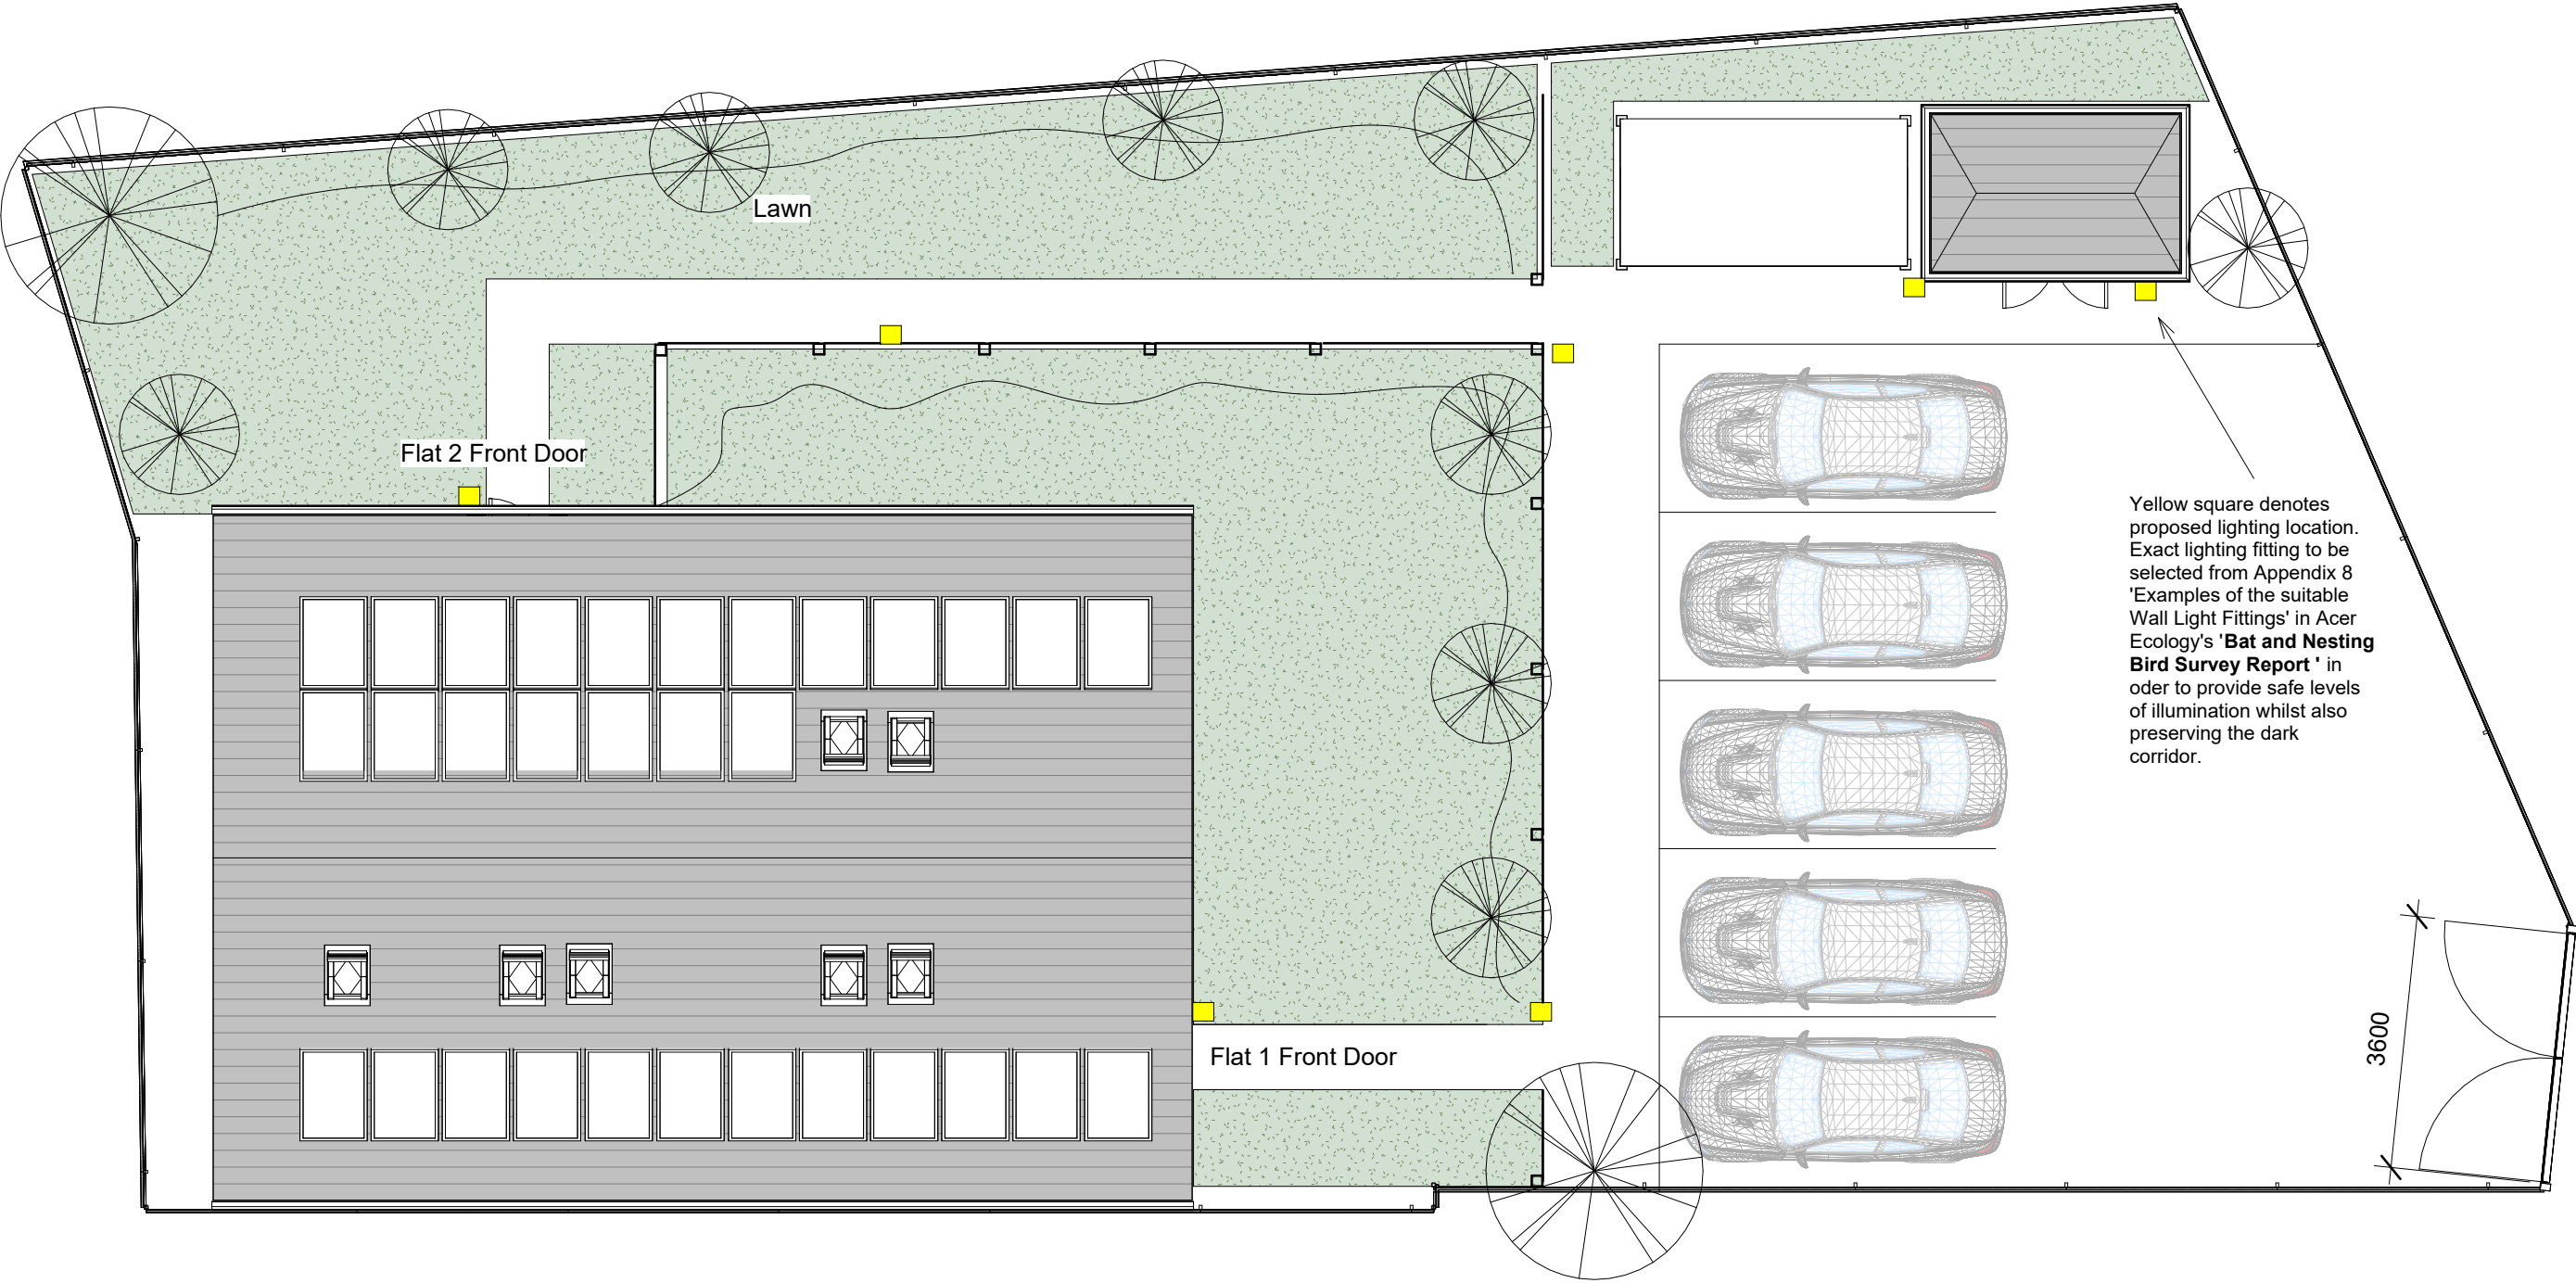

Purpose of Drawing: **PLANNING**

Stanwell Architects

Project

Bridge Street, Aberfan

Date

November 23

Drawing No.

A109

Drawn by

GCP

Scale (@ A3)

1 : 100

Client

J Howe

Drawing Name

Proposed site lighting

REV

gary@stanwellarchitects.co.uk

Tel: 07980 865879

Company No: 13506844

Reg address: 7 Herbert Terrace, Penarth, CF64 2AH