
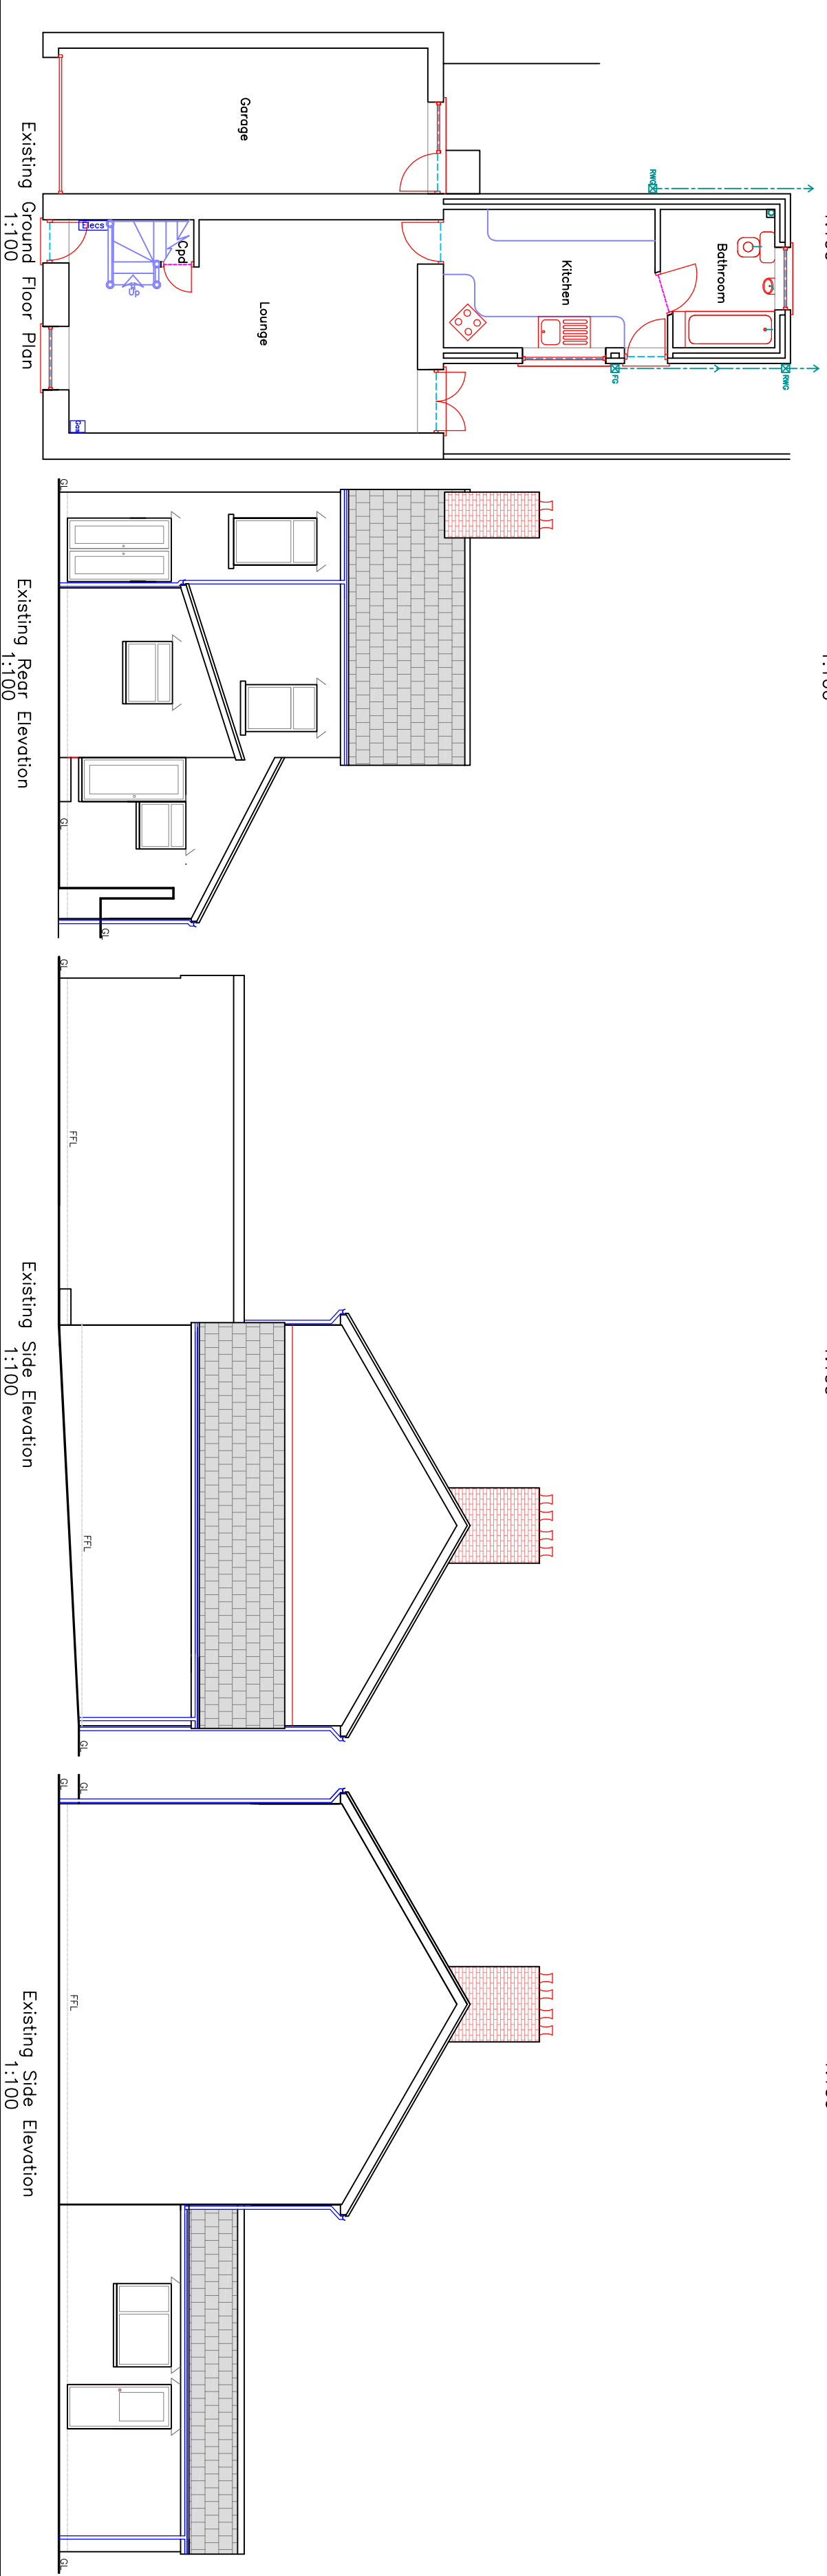
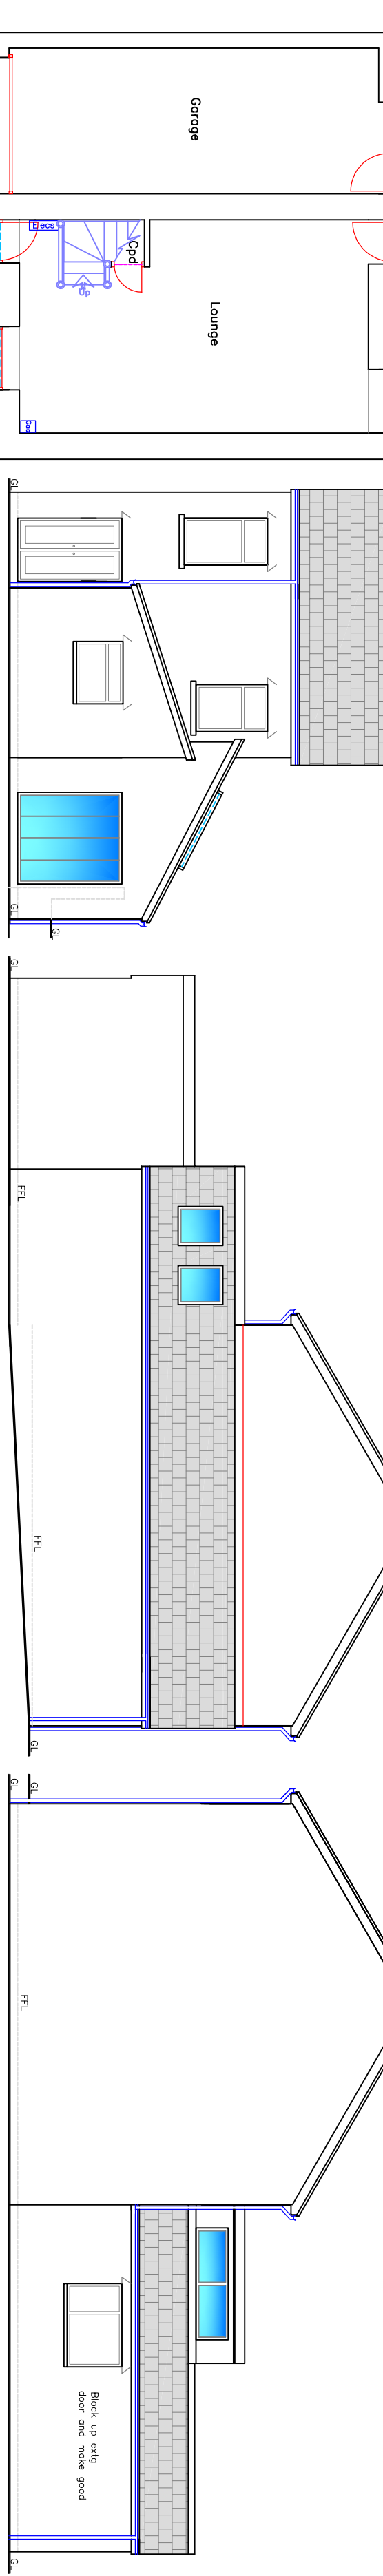
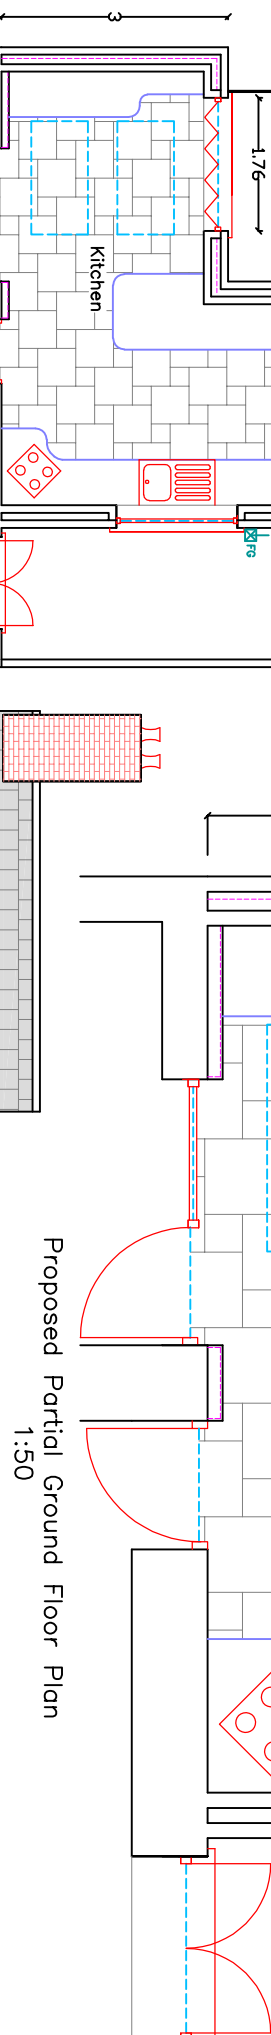


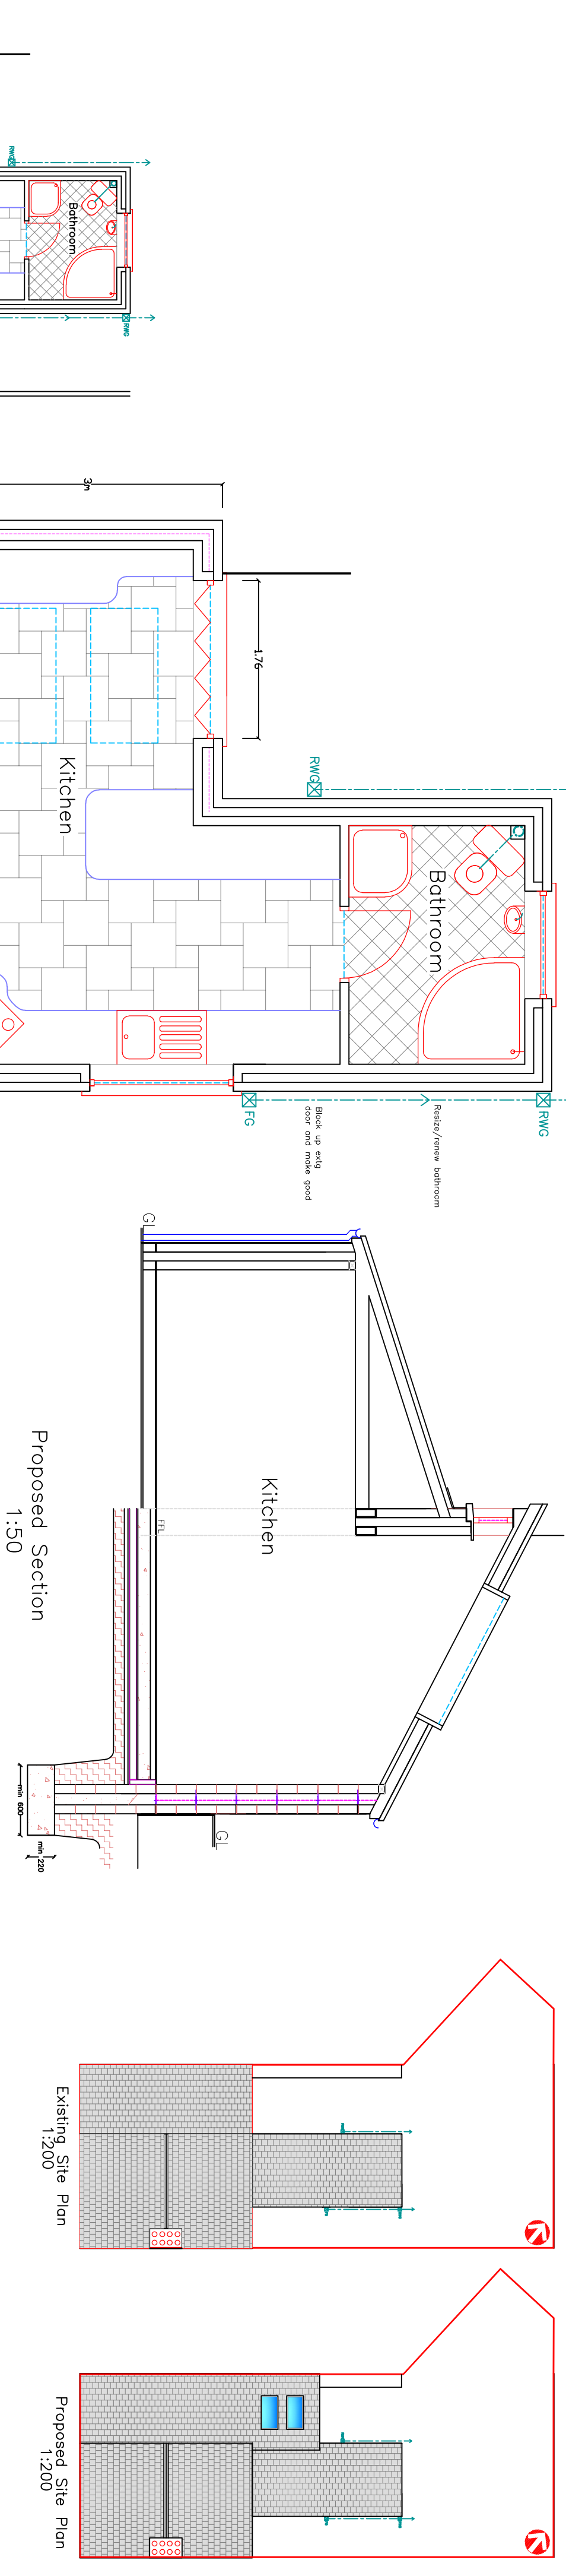

Utopia Design
Architectural Services

Building Planning Application Support
Paul Thomas: BSc. (Hons)
Tel: 01865 556230, Mob: 07908 725065

Issued Only for Purpose Indicated
Drawing Status: FOR PLANNING/BUILD CONTROL PURPOSES ONLY

Address
25, Urban Street
Penydarren
Merthyr Tydfil
CF47 9PJ

Project

Proposed Single Storey Side
Extension with Alterations

Drawn by	Page	Date	Scale	Draw No
PT	A2	28.04.2021	1:50 1:100 1:200	Urban 25_01

Existing & Proposed
Plans, Elevations
and Section Details