
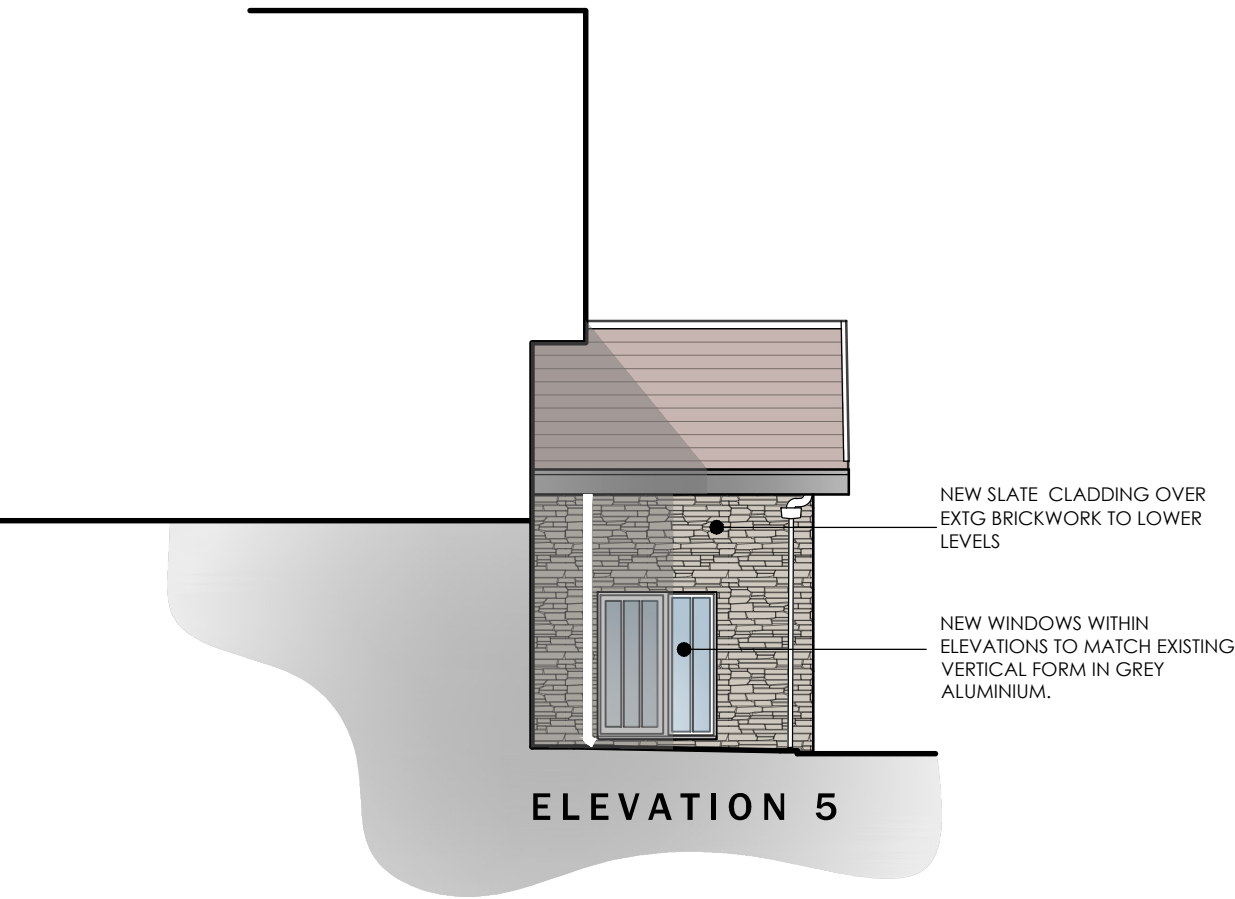
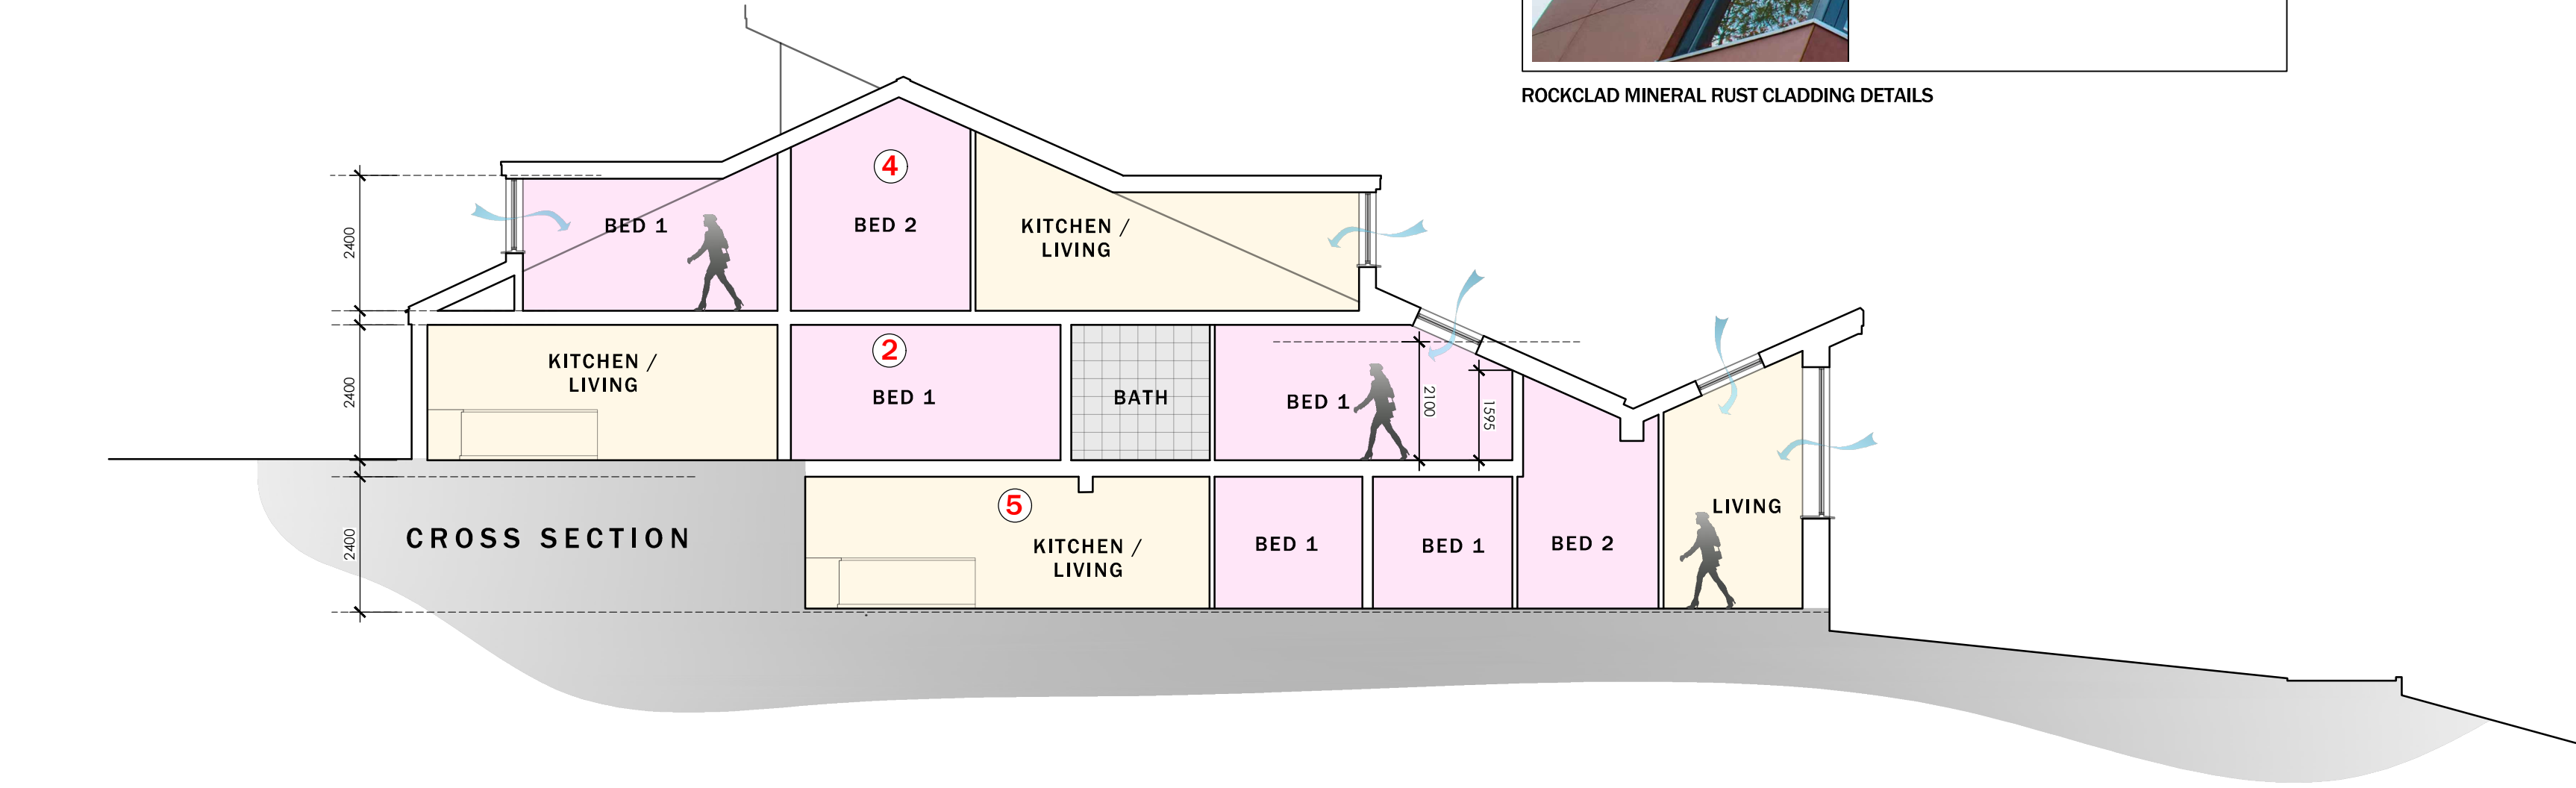


PROPOSED ELEVATIONS

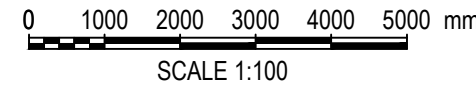

Drawing Purpose
FEASIBILITY

Client	Drawing No	Scale	Revision	Date	Checked
Mr A Thomas	LT2116.04.02	1:100 @A1	F	Oct 21	KWL
Job Title	Drawing Title	Proposed Elevations			
Wesley Chapel, Dowlais	Proposed Elevations				

LeTrucco
ARCHITECTURE

Suite 7, 35 Stow Park Circle
Newport, NP20 4HF

Tel: 07710390800 / 07710390801
info@letruccodesign.co.uk
www.letruccodesign.co.uk

Revisions					
REV A	Nov 21	REVISIONS TO SUIT CLIENT COMMENTS	REV D	JUNE 22	ADDITIONAL BIRD BOXES ADDED AS PER BAT REPORT
REV B	April 22	COMMENTS	REV E	JULY 22	WALL LIGHTS RELOCATED
REV C	April 22	COMMENTS	REV F	SEPT 22	WALL LIGHTS REMOVED.
ELEVATION TITLE UPDATED TO INCLUDE COMPASS ANNOTATION					

Do not scale from this drawing.
The users of this drawing shall check all dimensions & report all errors and omissions to LeTrucco Design.
This drawing is copyright. It must not be copied, used or disposed of third parties without prior permission of LeTrucco Design.