
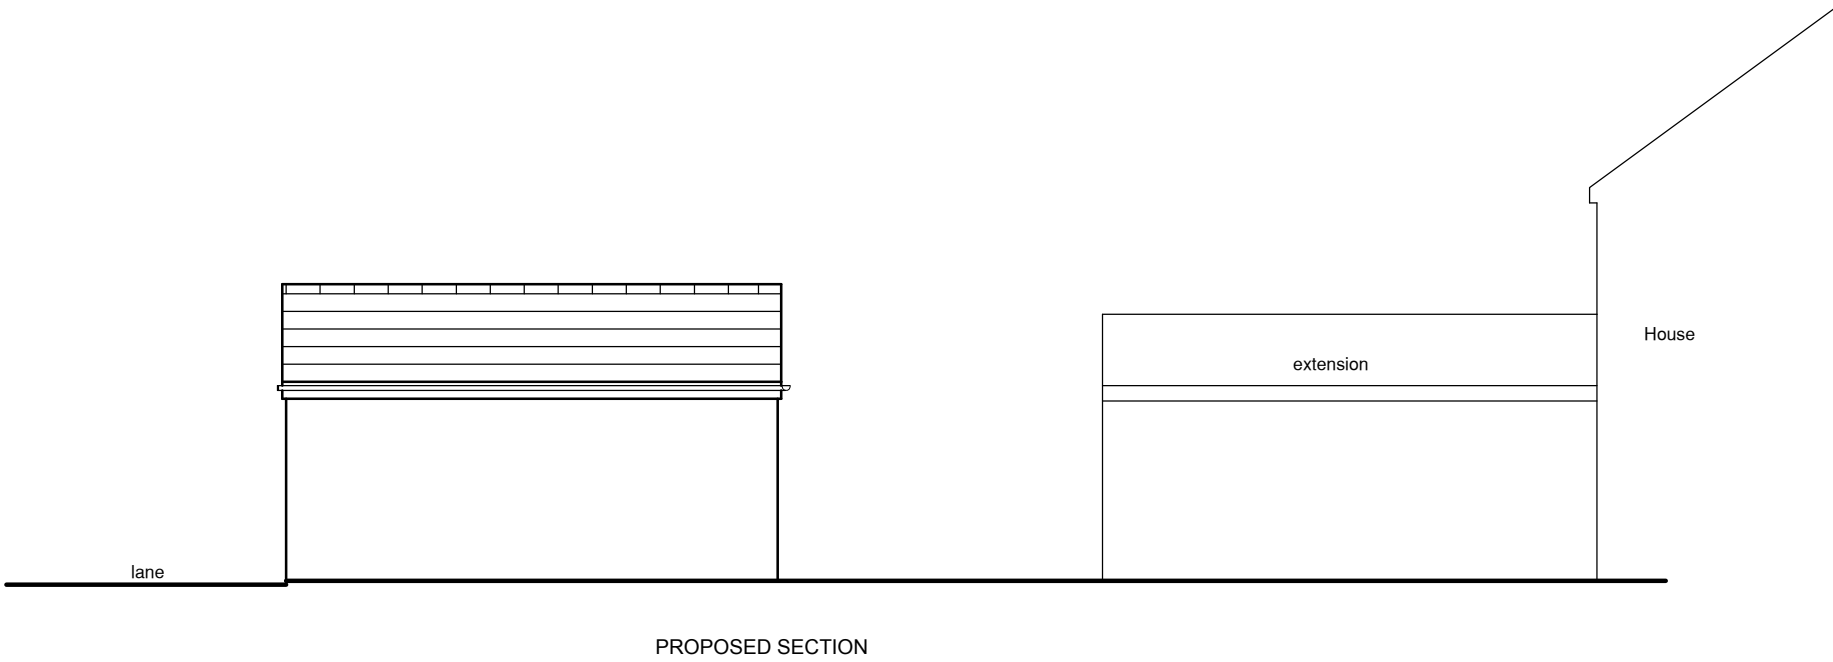
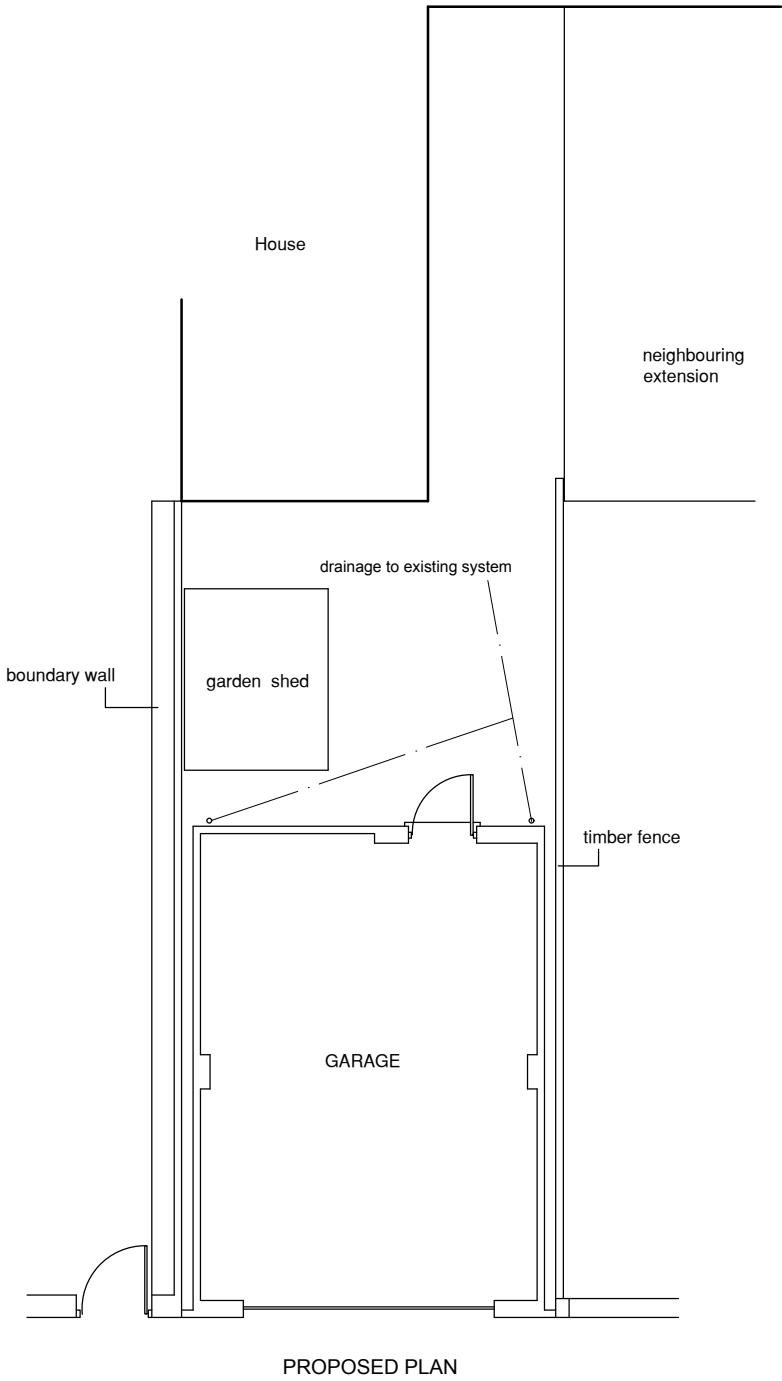
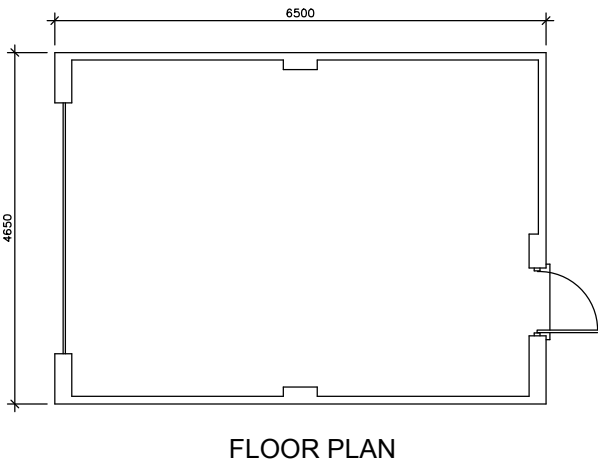
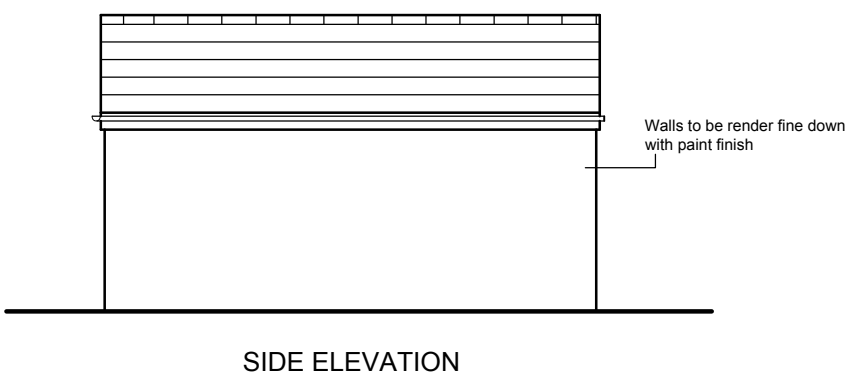
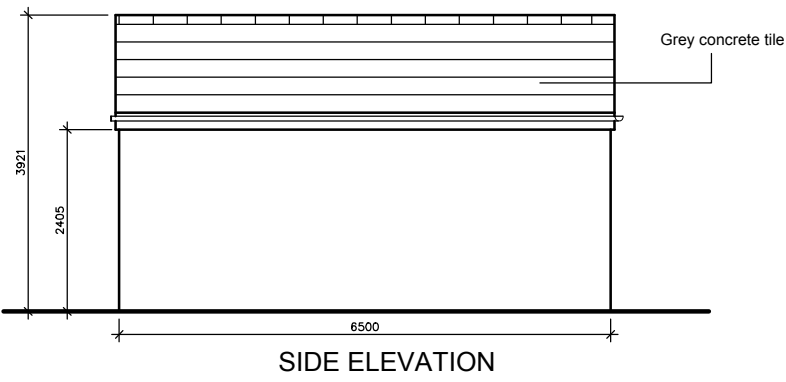
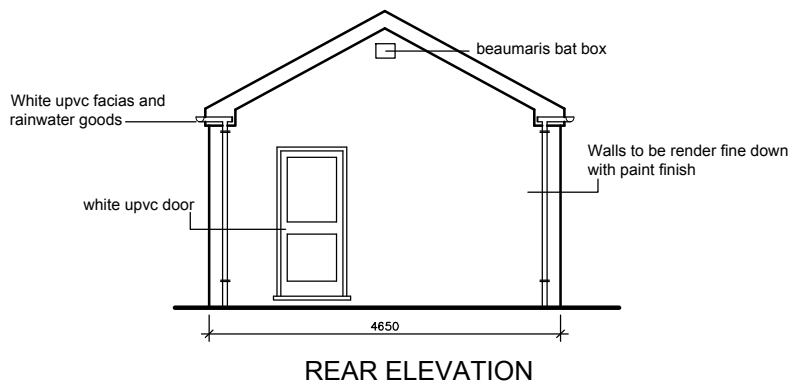


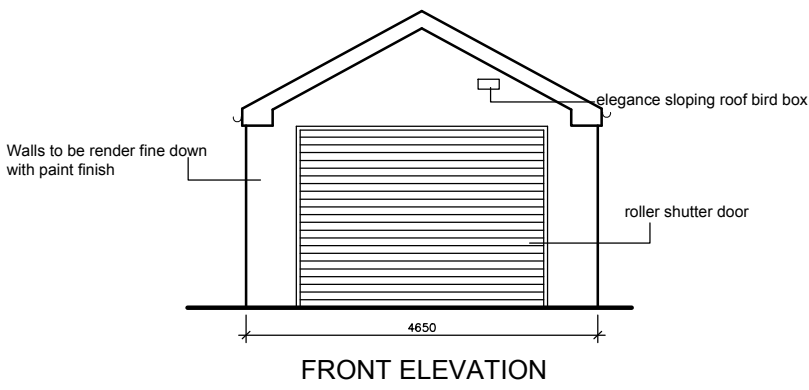

THIS DRAWING IS COPYRIGHT © C

Ken Bateman
Chartered Surveyor
R.S. (P) No. 1 MFCCL C. BURE MCARE

project
Proposed rear garage
at
85 Gwladys Street
Pant
Merthyr

title
Proposed plans and
elevations

Date: May 2025

Scale: A2@ 1:100

Drawn:

Drawing No. GA 002

Rev. A