




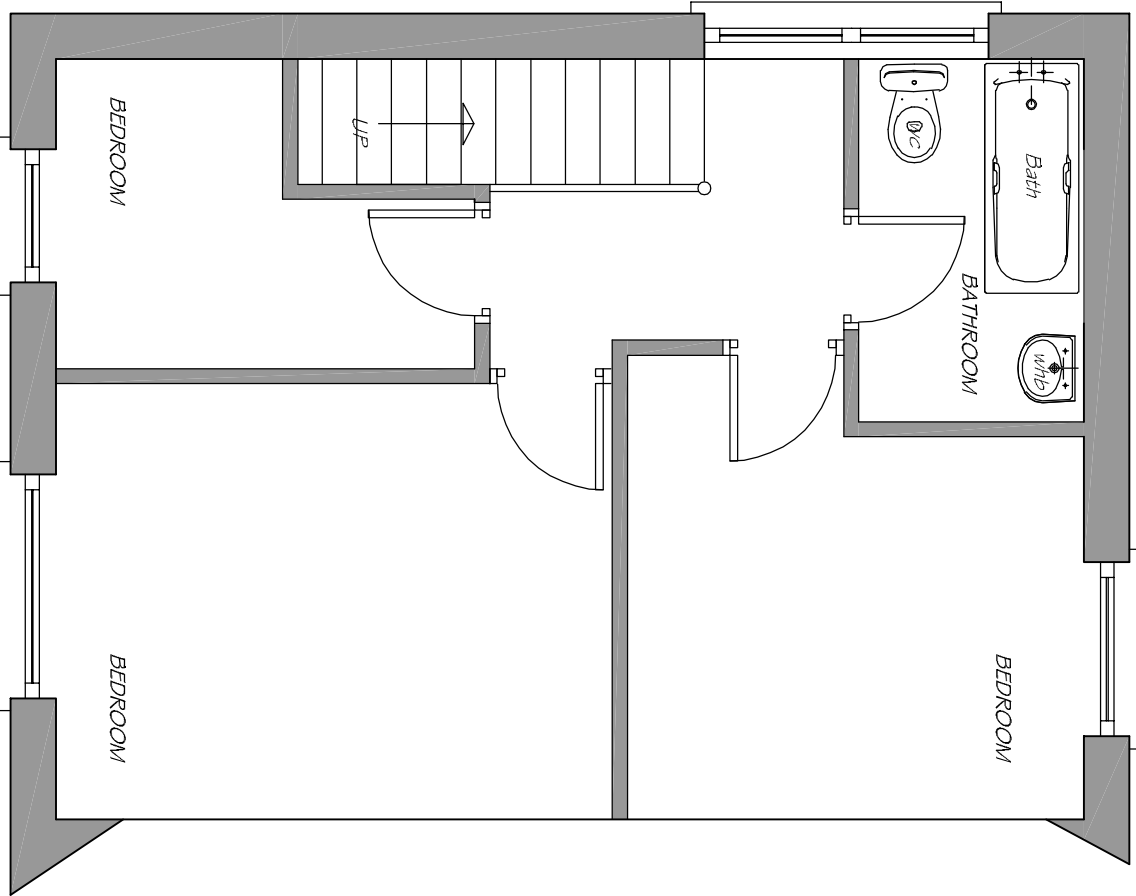


EXISTING FIRST FLOOR PLAN 1:50

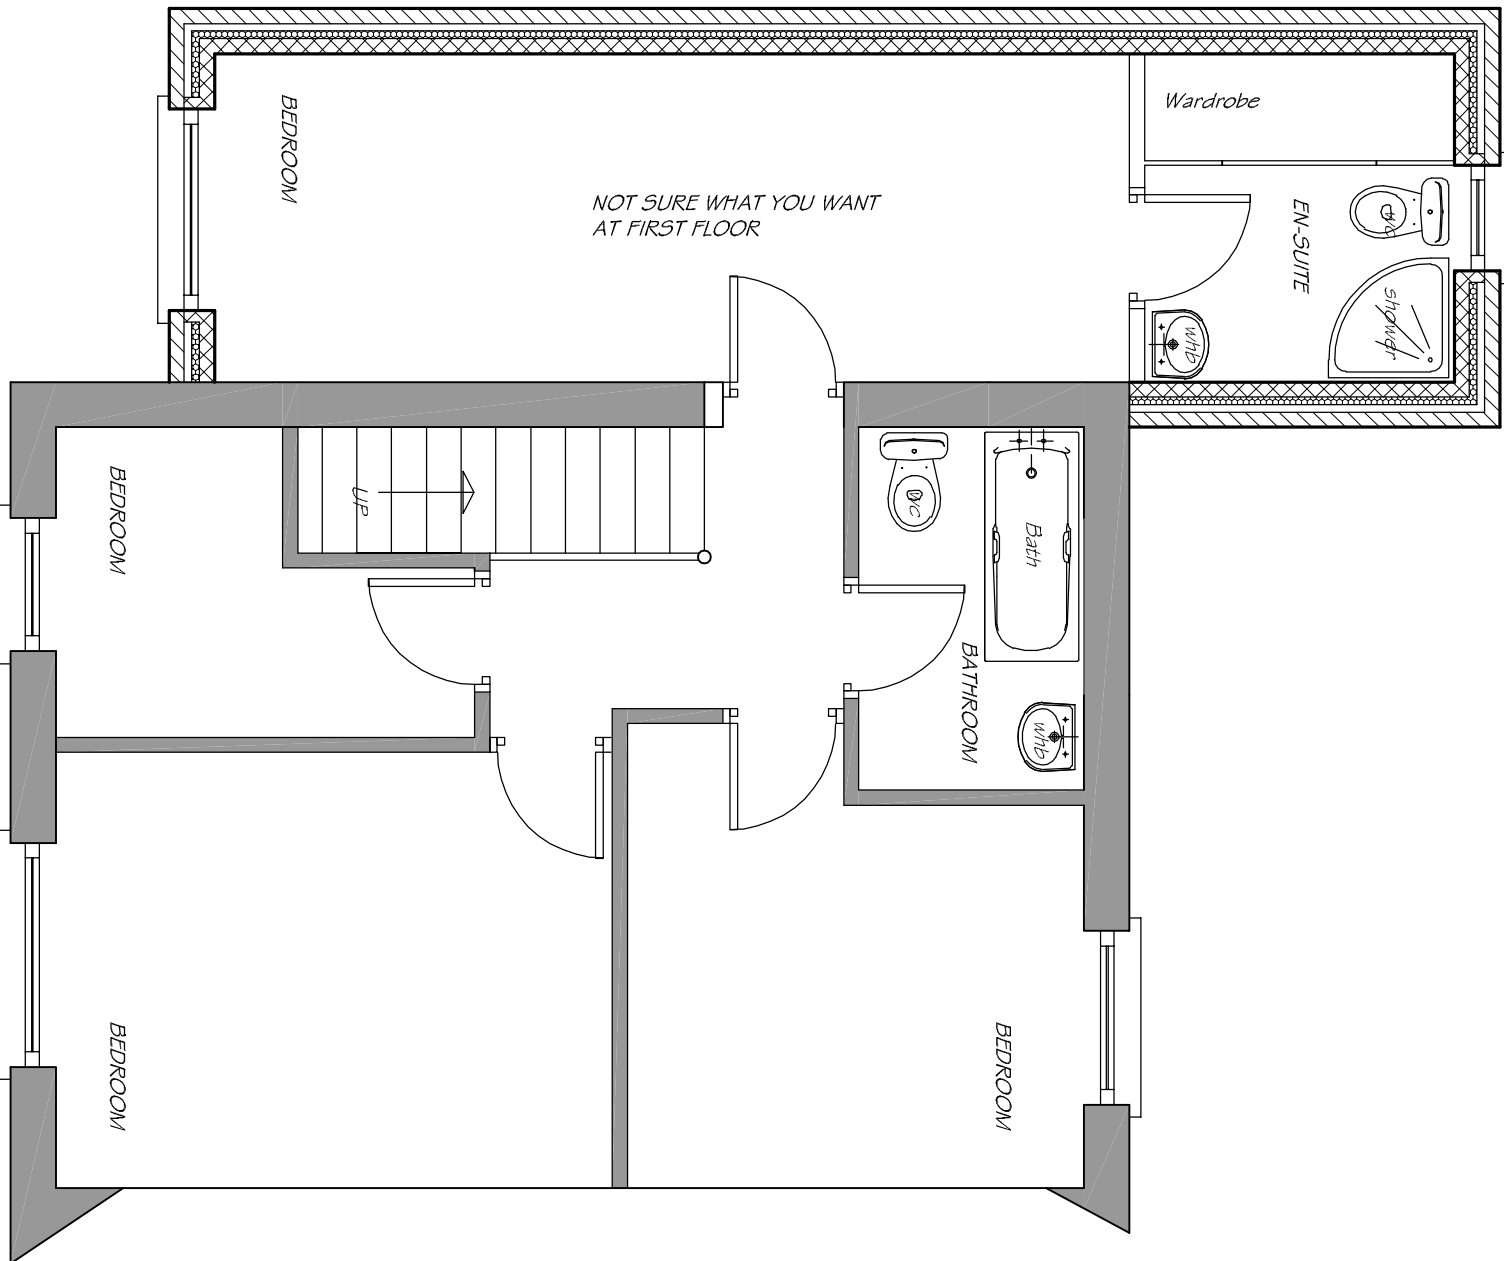


PROPOSED FIRST FLOOR PLAN 1:50

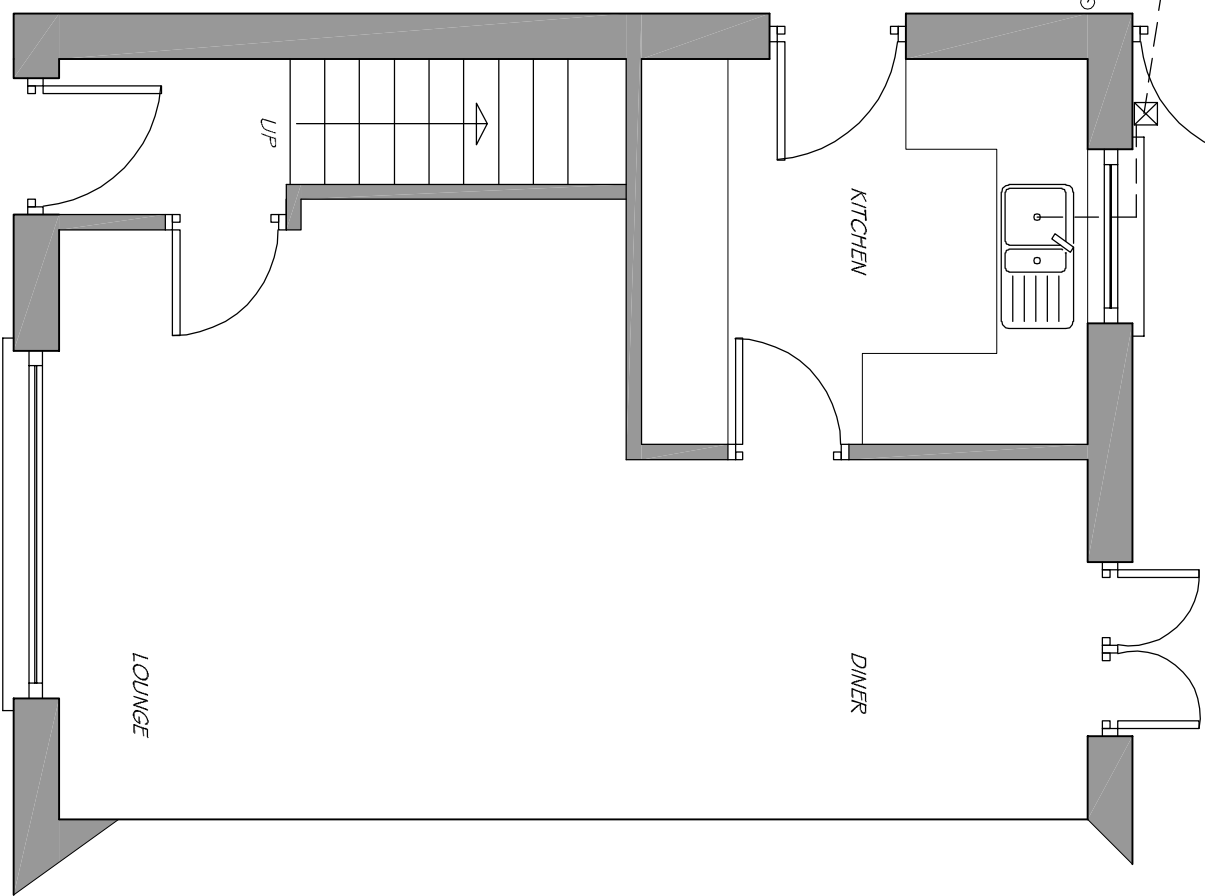


EXISTING GROUND FLOOR PLAN 1:50

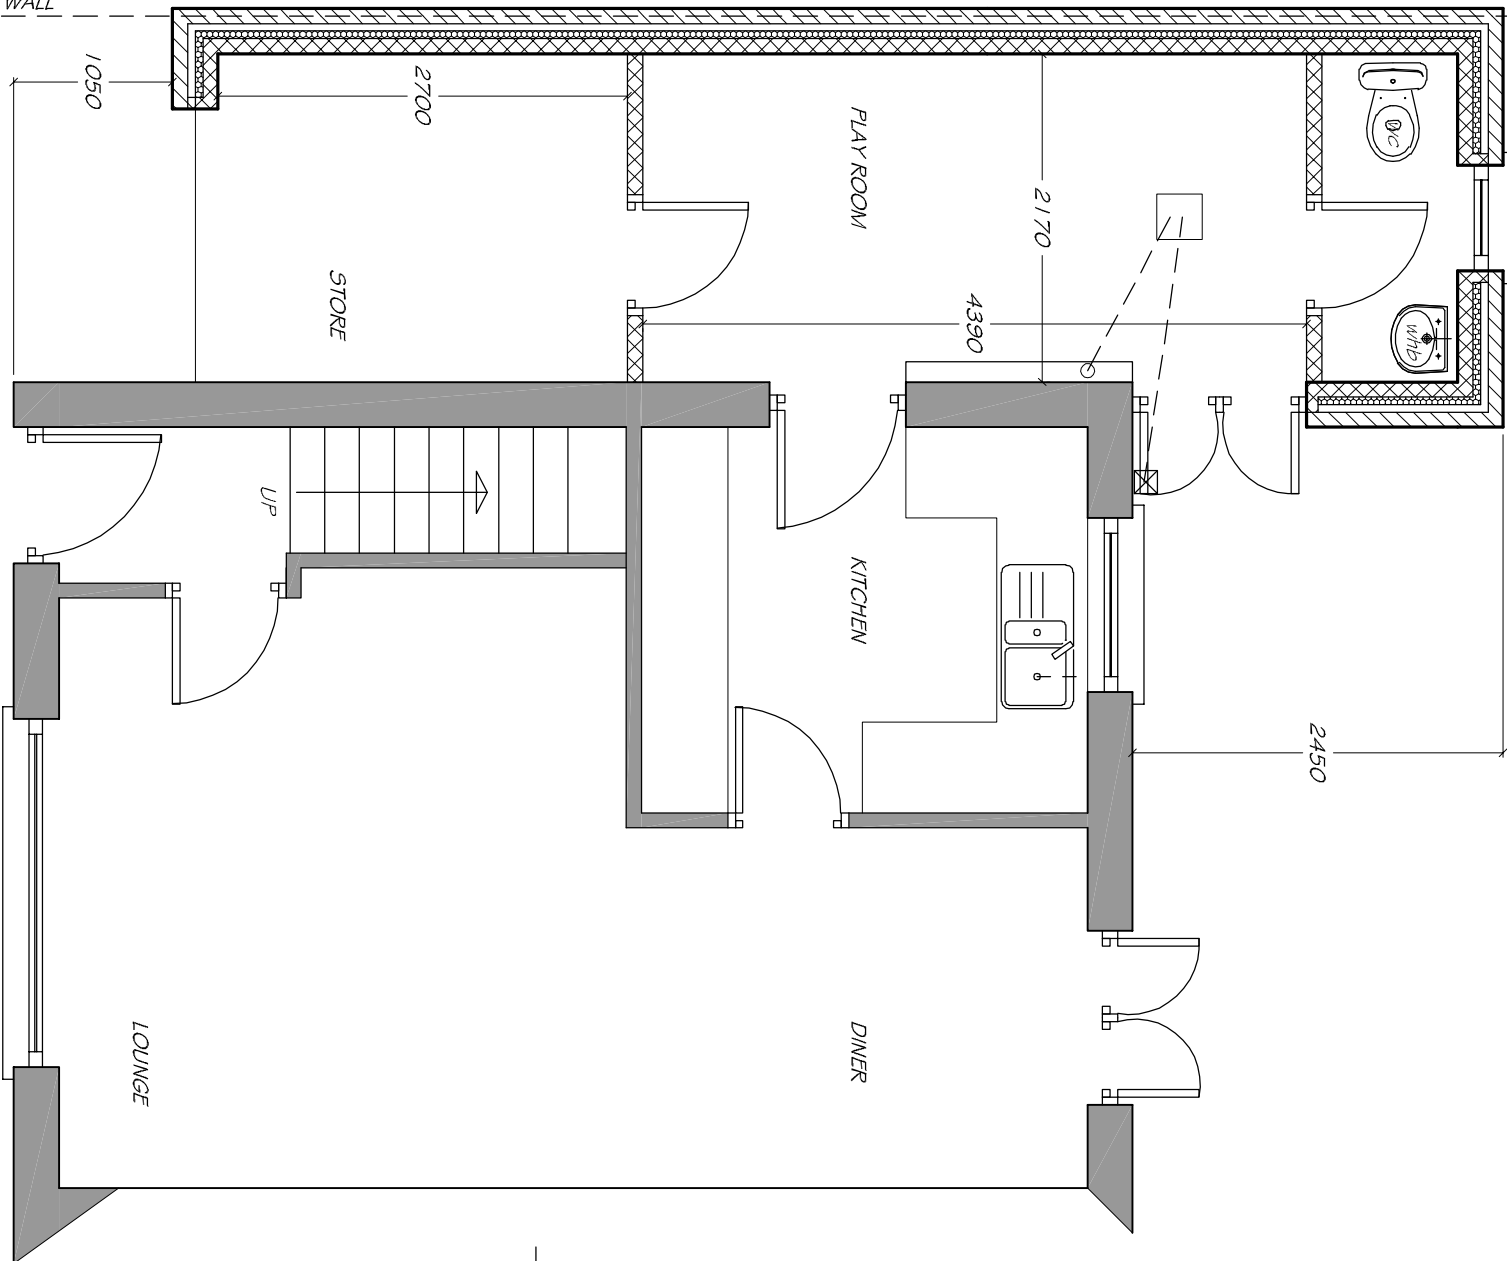


PROPOSED GROUND FLOOR PLAN 1:50

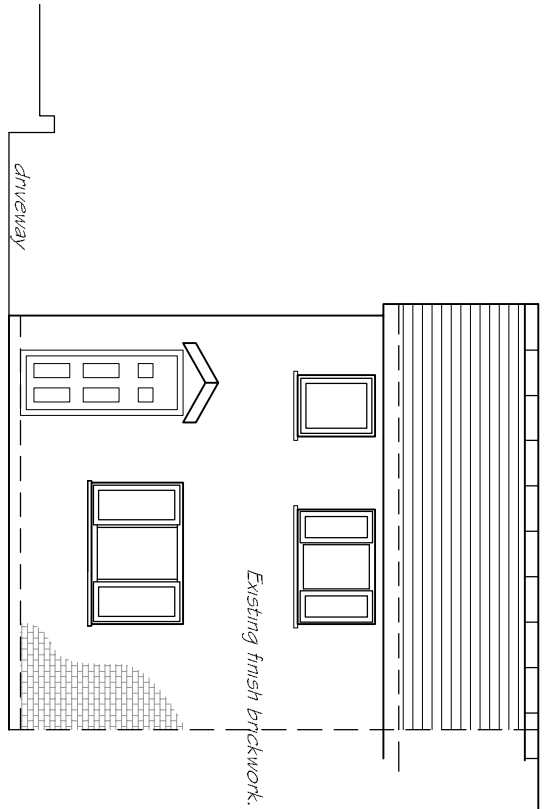


EXISTING FRONT ELEVATION 1:100

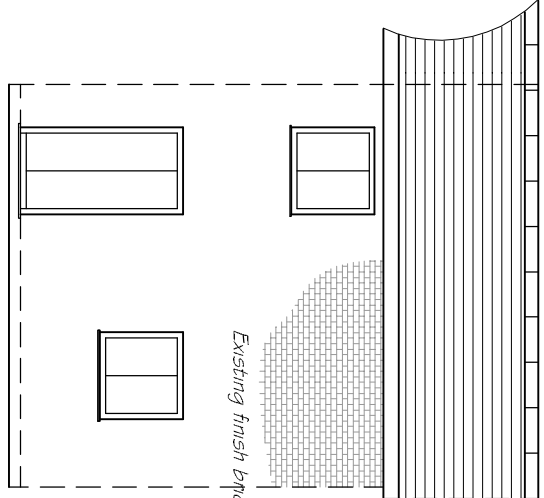


EXISTING REAR ELEVATION 1:100

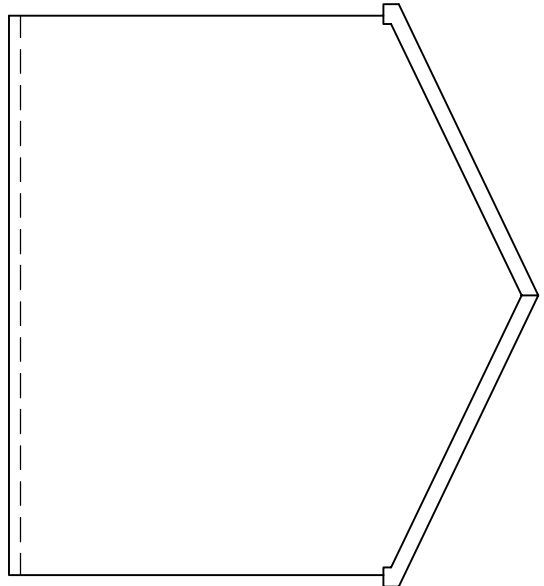


EXISTING SIDE ELEVATION 1:100

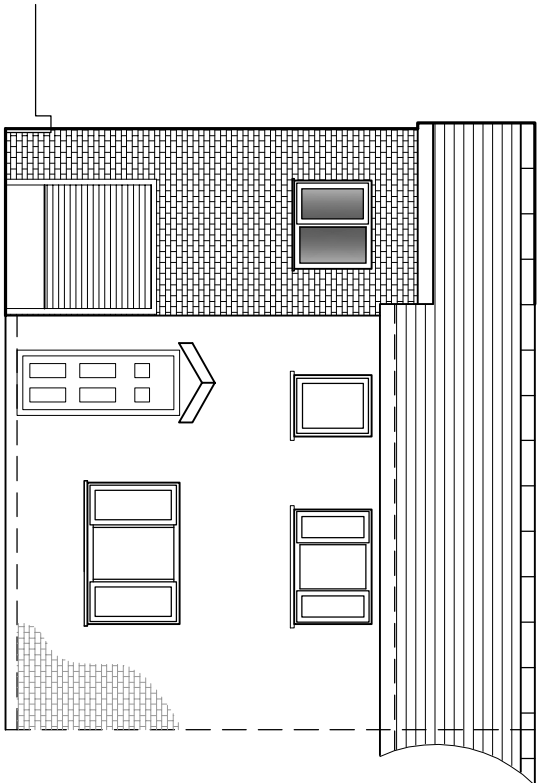


PROPOSED FRONT ELEVATION 1:100

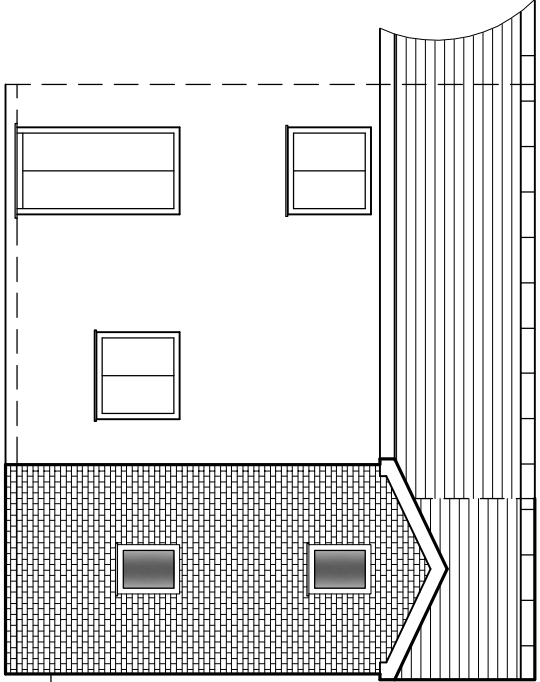


PROPOSED REAR ELEVATION 1:100

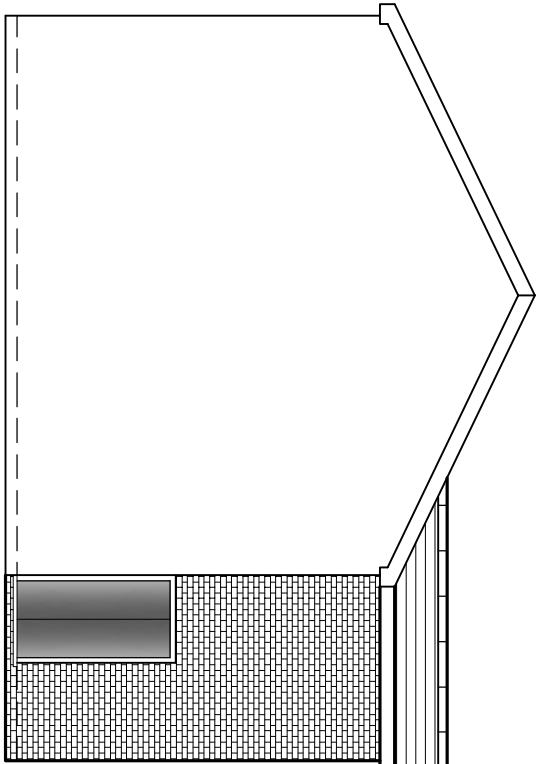

PROPOSED SIDE ELEVATION 1:100

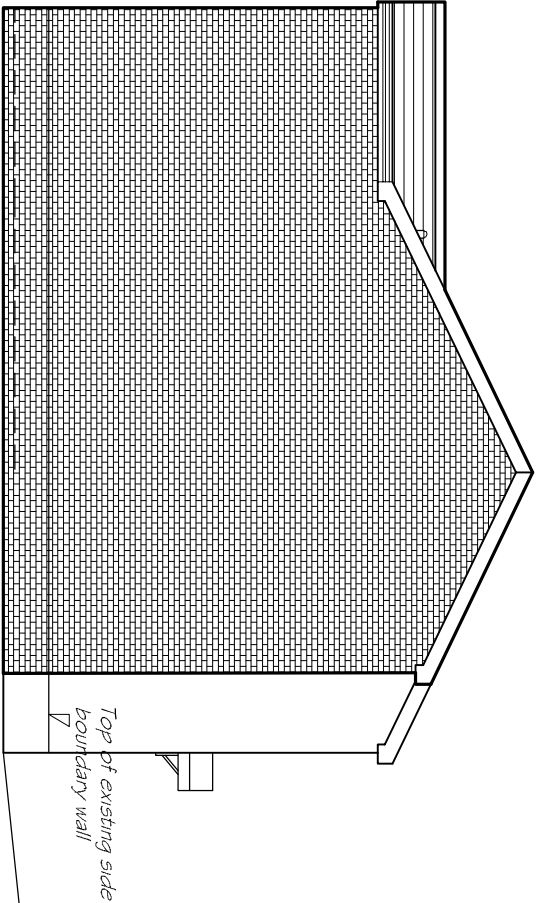

PROPOSED SIDE ELEVATION 1:100

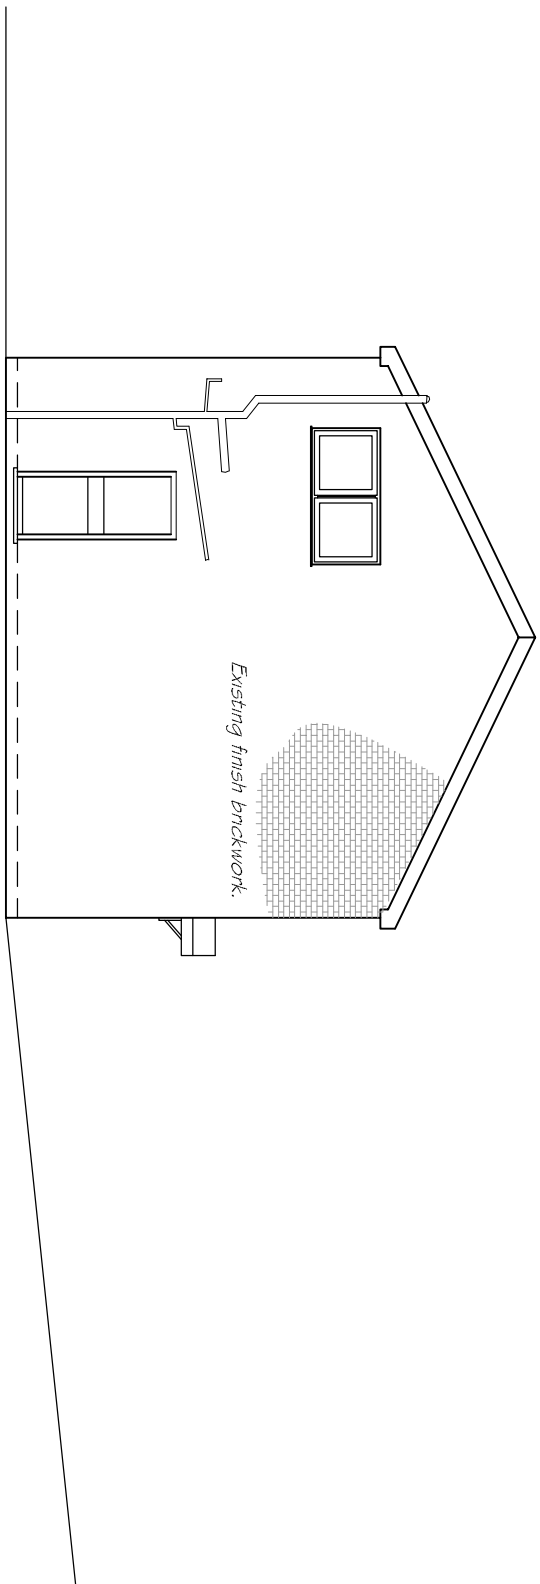

EXISTING SIDE ELEVATION 1:100

PROPOSED FINISHES
CONCRETE INTERLOCKING TILES COLOUR TO MATCH EXISTING.
WALLS
FACE BRICKWORK TO MATCH THE EXISTING.
WINDOWS & DOORS
DOUBLE GLAZED UPVC COLOUR TO MATCH EXISTING.
RAINFALLER GOODS & PLANTS & BARKEDARKS
UPVC COLOUR TO MATCH EXISTING

See Attached

LOCATION PLAN 1:1250

Client:

KATIE REES

Project:

PROPOSED TWO STOREY STOREY EXTENSION AT, 23 TY LLWYD PARC, QUAKERS YARD, TREHARRIS, MERTHYR TYDFIL

Drawing Title:

EXISTING & PROPOSED PLANS & ELEVATIONS

Date:

FEB 2020