



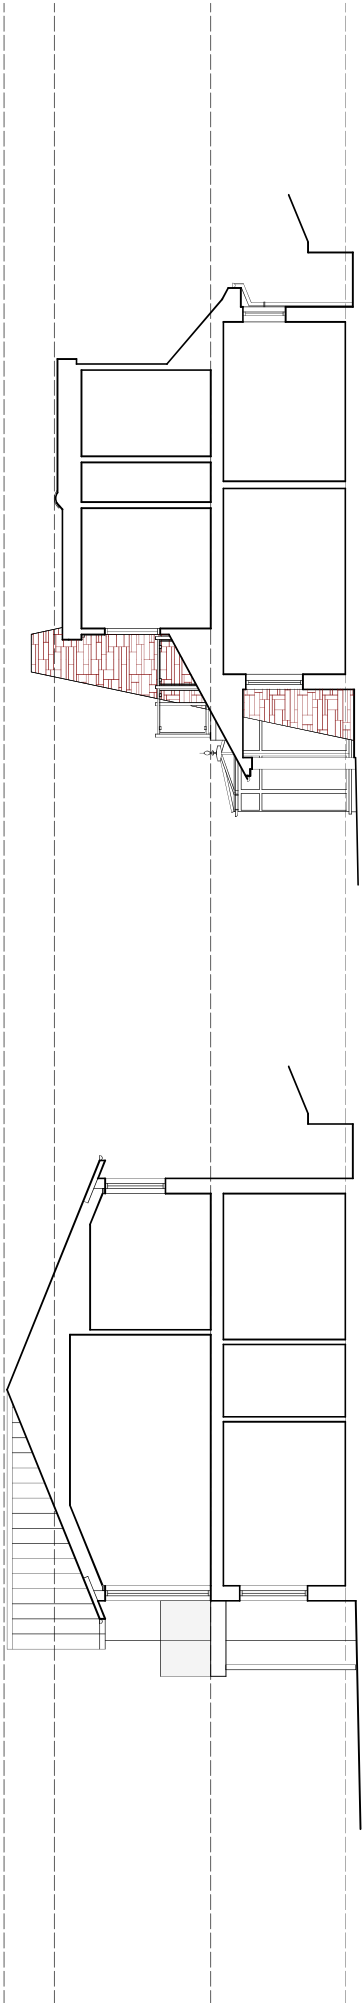

George and Co.

Summerfield,
8 Pontsarn Close,
Pontsarn,
Merthyr Tydfil
CF48 2TW

1000.24	Proposed	
planning	1:100@A3	Mar 24
George + Co Crownford House, Swan Street, Merthyr Tydfil, Mid Glamorgan, Wales, CF47 8EU TEL 07830328652 hello@georgeandco.studio		
DO NOT SCALE THIS DRAWING		@George and Co.

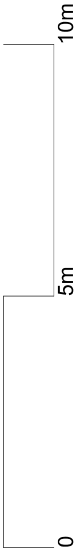

PROPOSED SECTION A-A

EXISTING SECTION A-A