




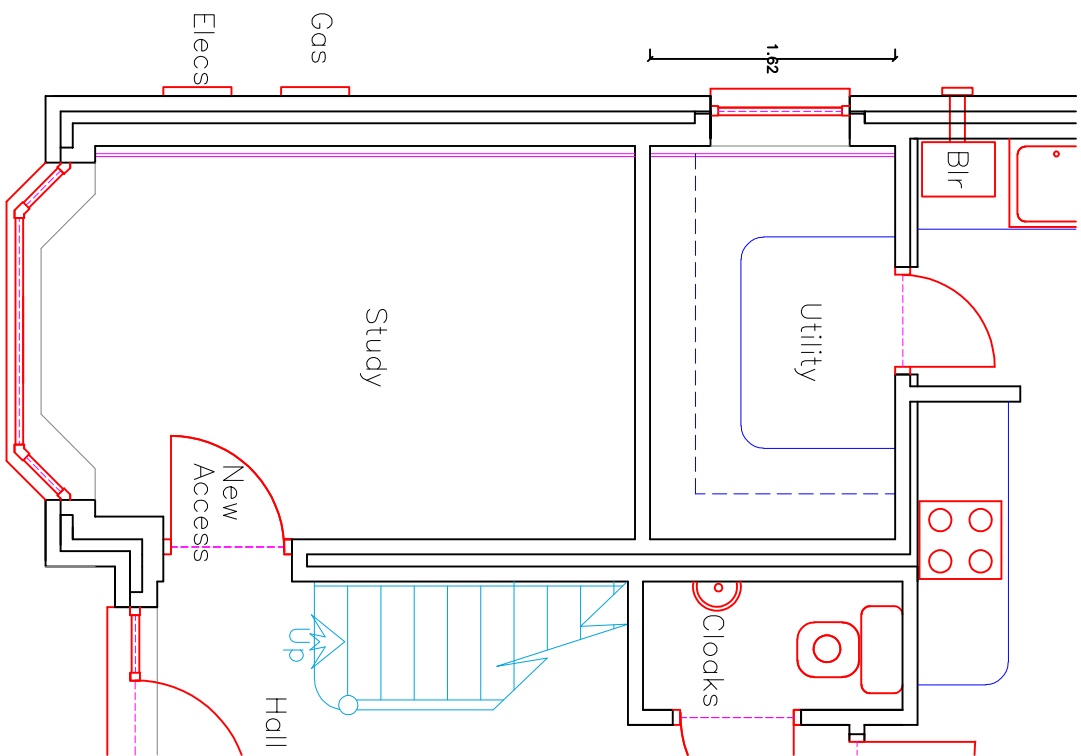


Proposed Floor Plan
1:50

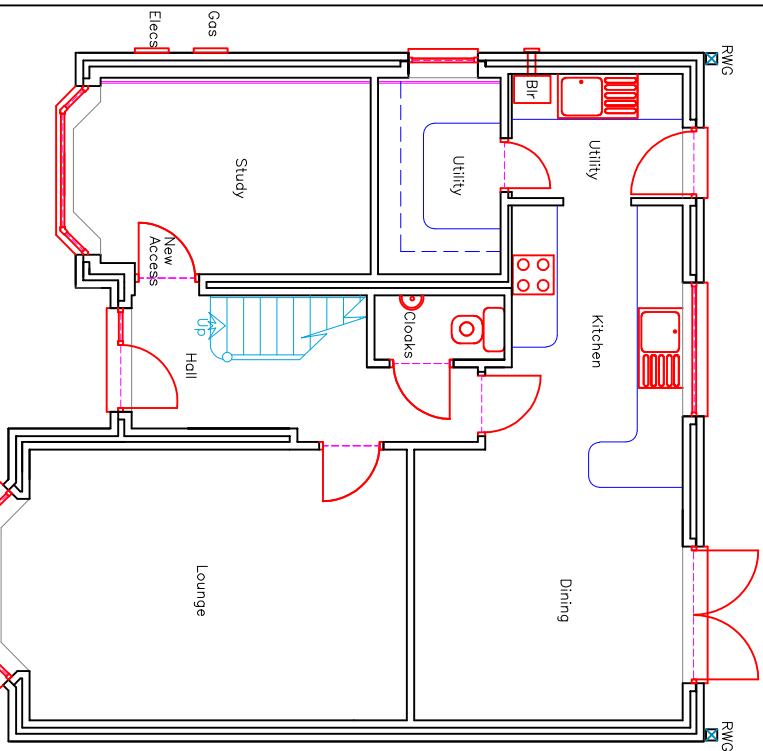


Proposed Floor Plan
1:100

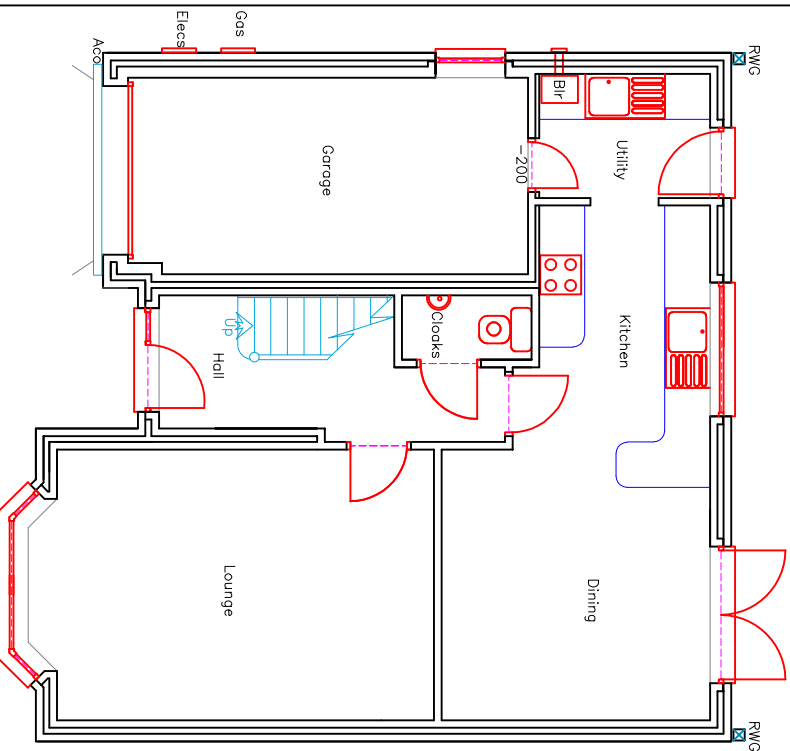


Existing Floor Plan
1:100

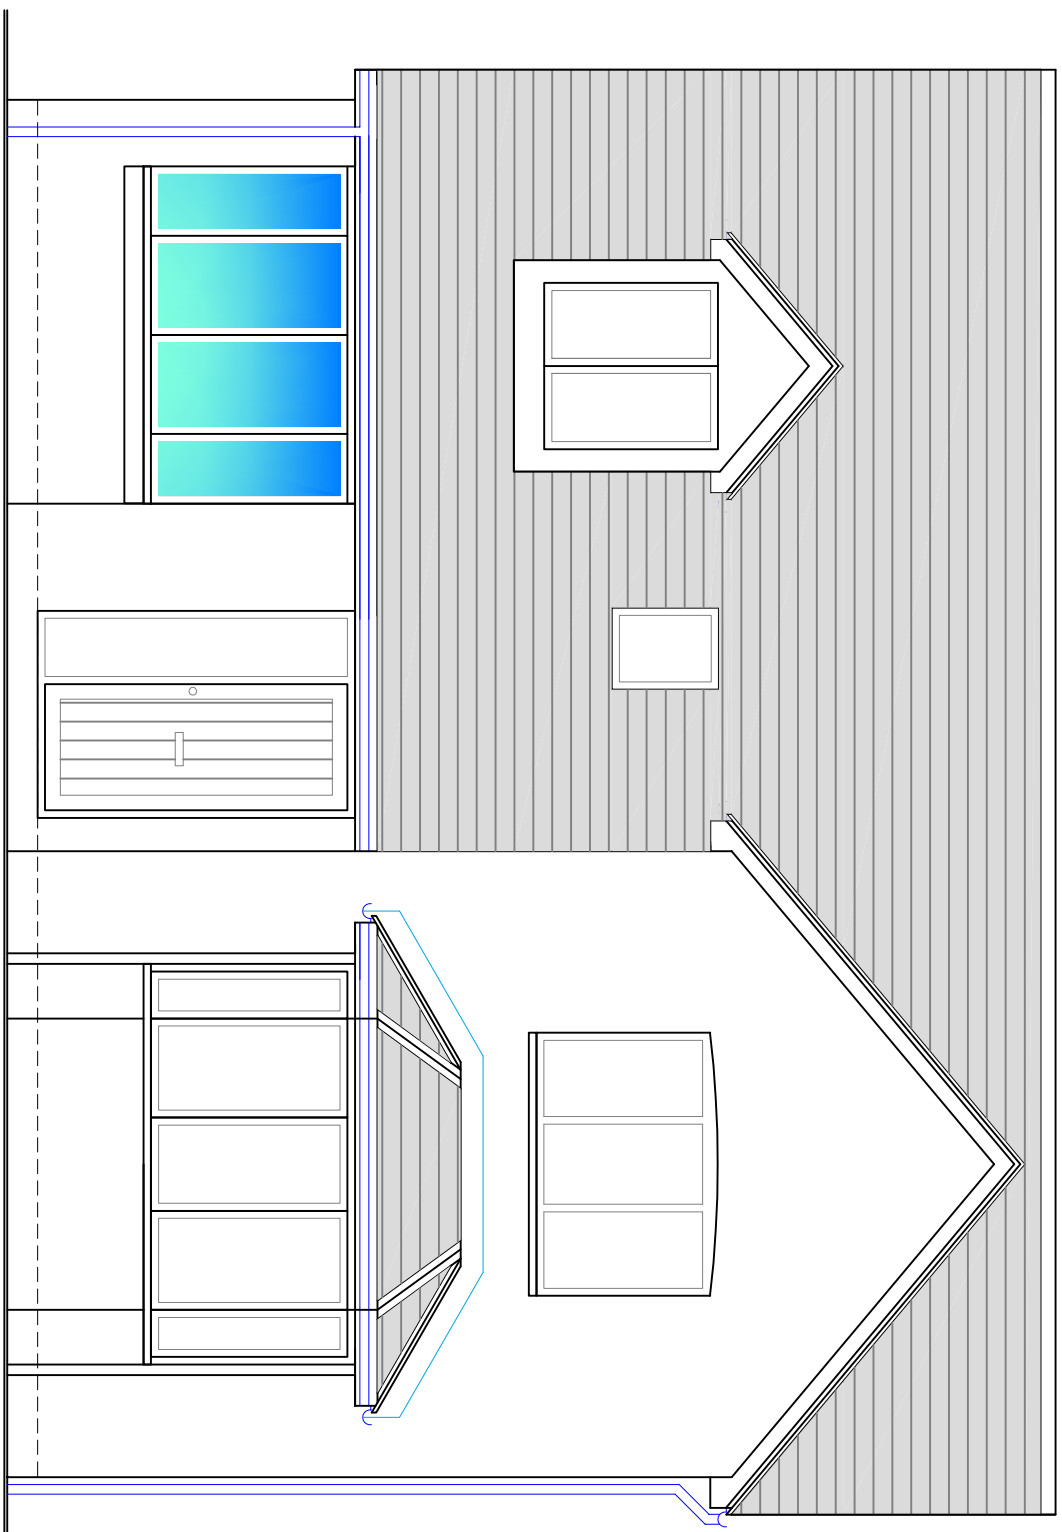


Proposed Front Elevation
1:50

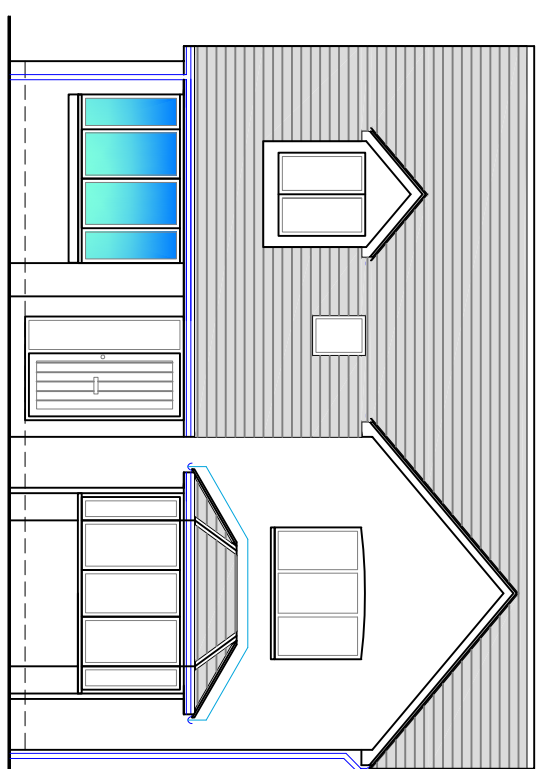


Proposed Front Elevation
1:100

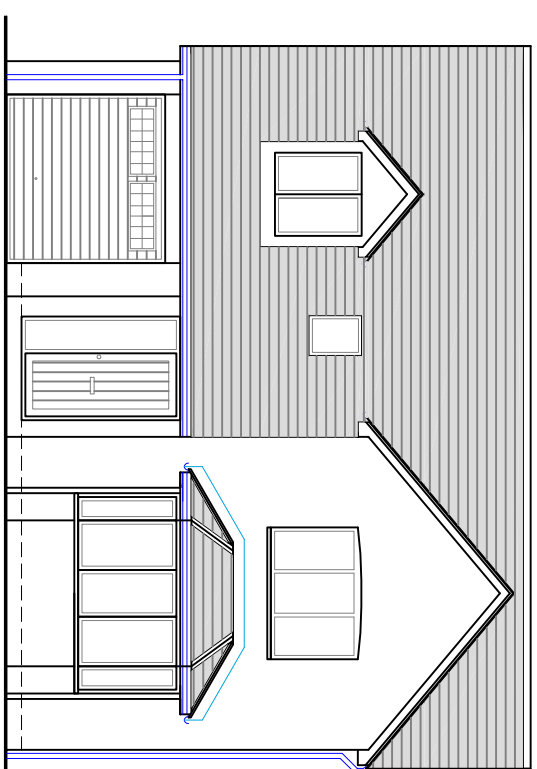


Existing Front Elevation
1:100

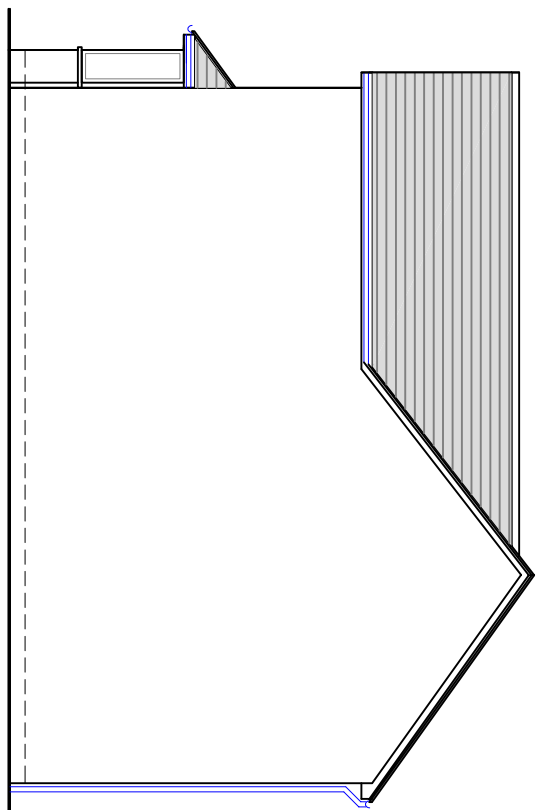


Proposed Side Elevation
1:100
No Change

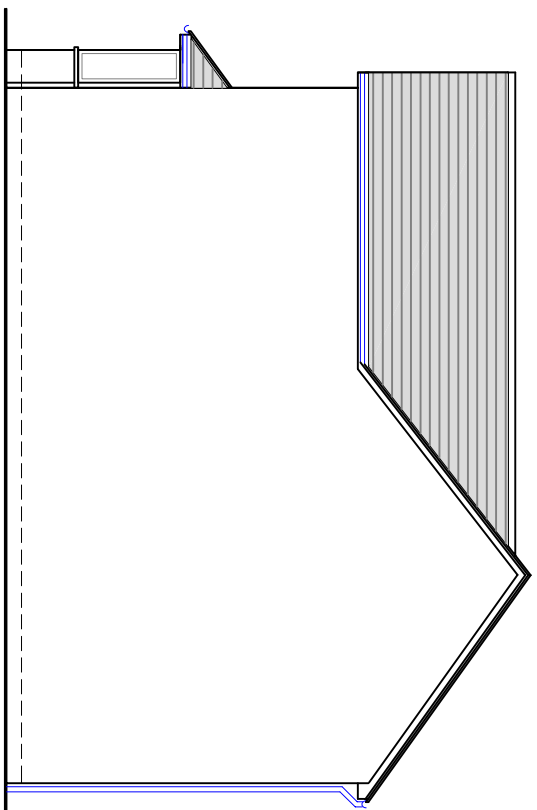


Existing Side Elevation
1:100

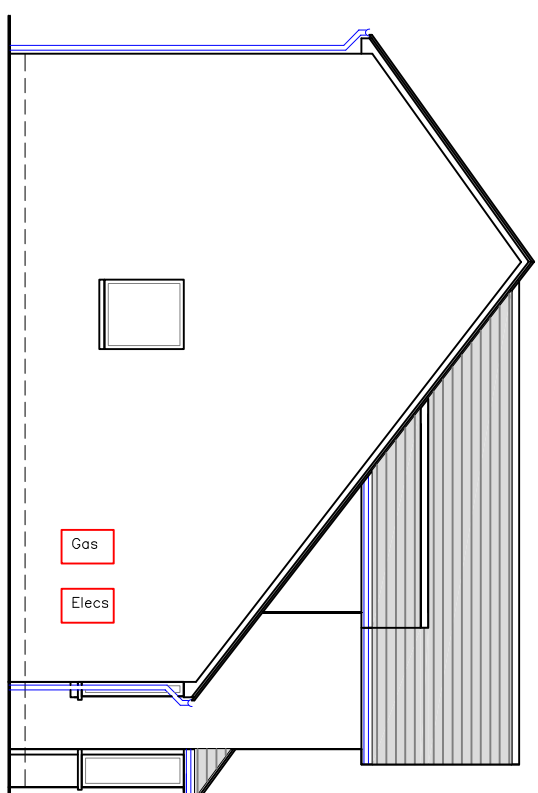


Proposed Side Elevation
1:100

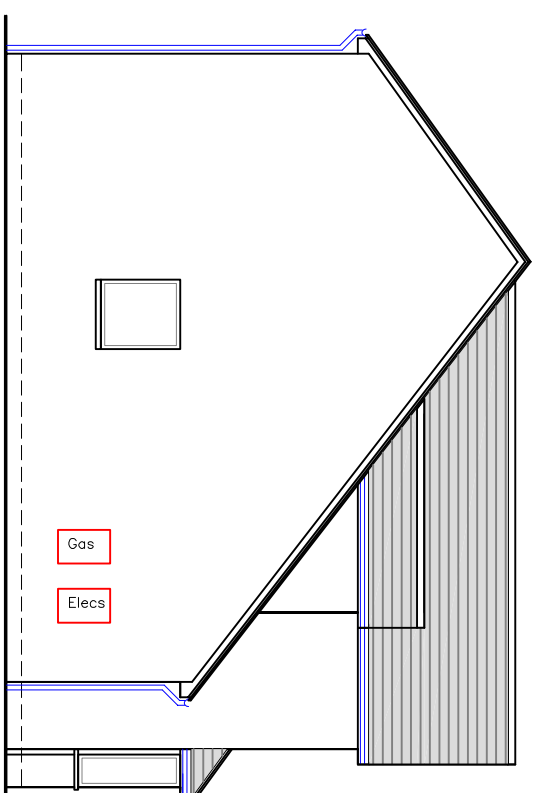

Existing Side Elevation
1:100

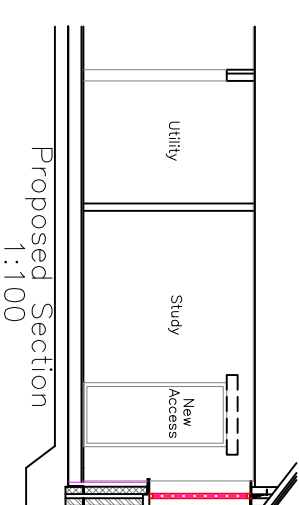

Proposed Section
1:100

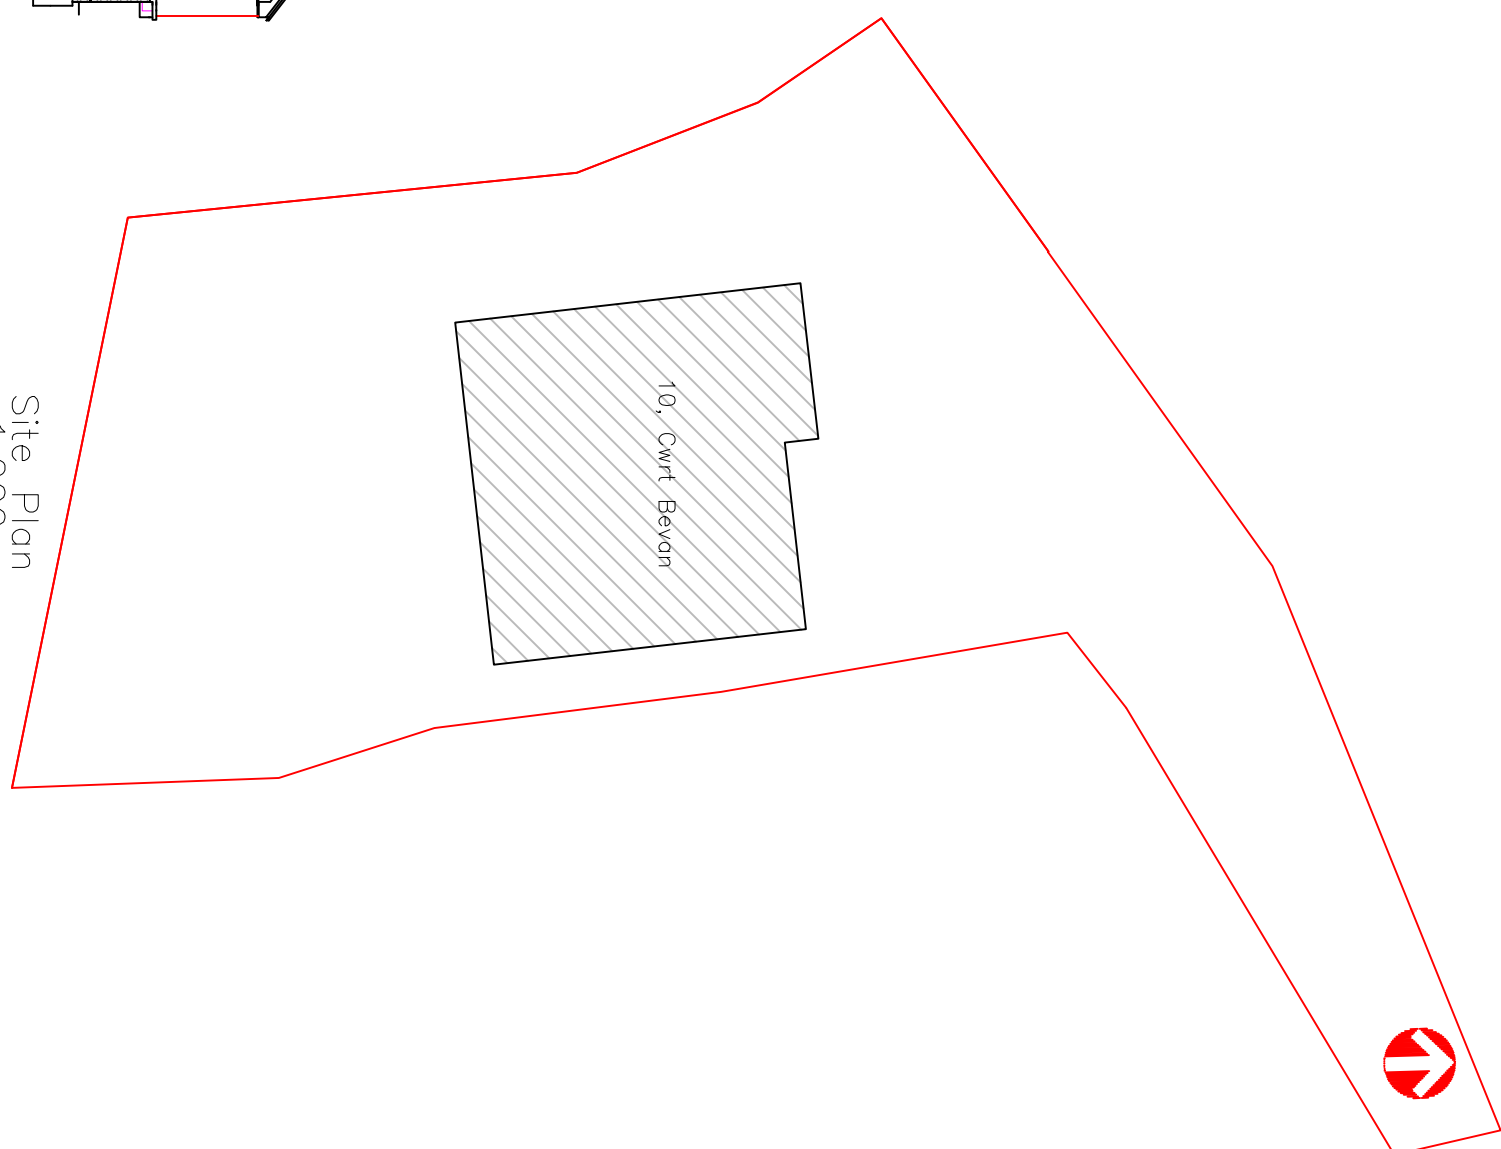

Site Plan
1:200
(No Change)

Finishes			
External walls:		Face brick and features	
Windows/Doors:		White uPVC matching dwelling	
 Utopia Design <i>Architectural Services</i> 			
Issued Only for Purpose Indicated			
Drawing Status: FOR PLANNING/B REQS PURPOSES ONLY			
Address		10, Cwrt Beyon Mardy Merthyr Tydfil CF47 0AQ	
JOB			
Proposed Garage Conversion			
Date	30.12.2020	Paper	A2
Title		Scale	1:50, 1:100 1:200
Existing & Proposed Plans Elevations & Sections		Drawn No	CWRT 10.01A