

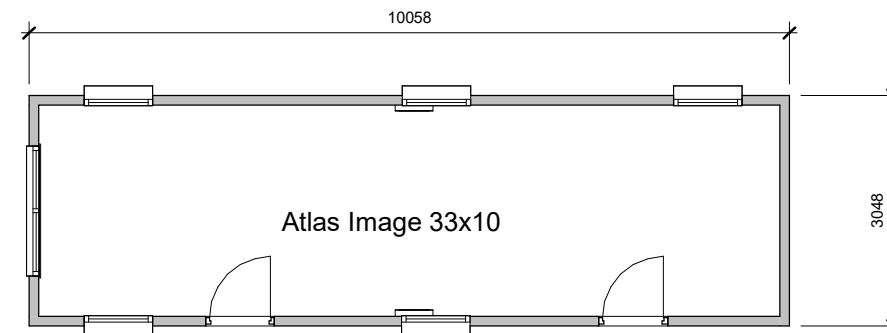
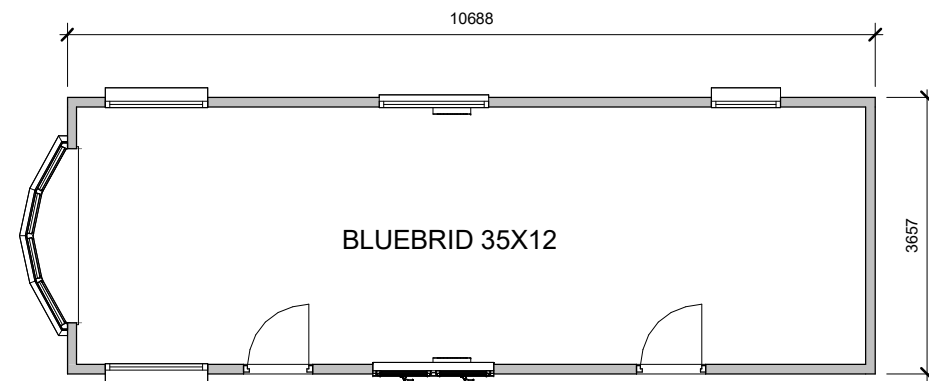


1 Floor Plans
1 : 100

6 Side 2 Elevation Bluebird
1 : 100


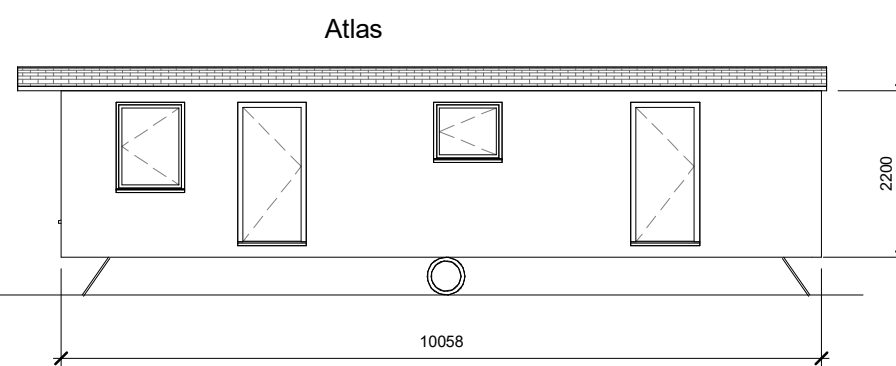


Atlas Finish

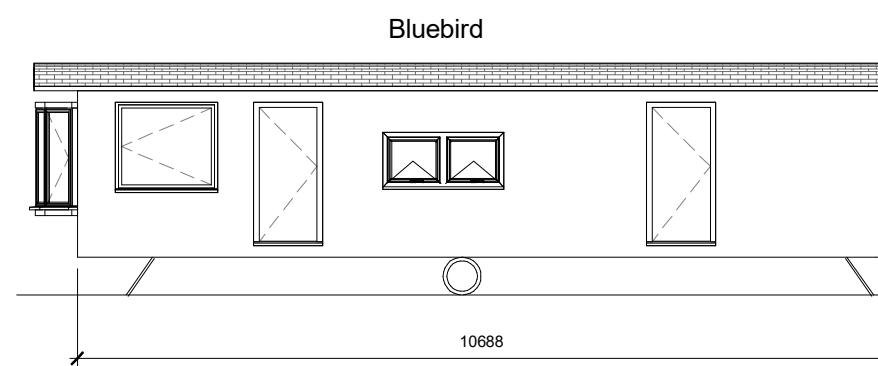


Bluebird Finish


2 Front Elevation
1 : 100

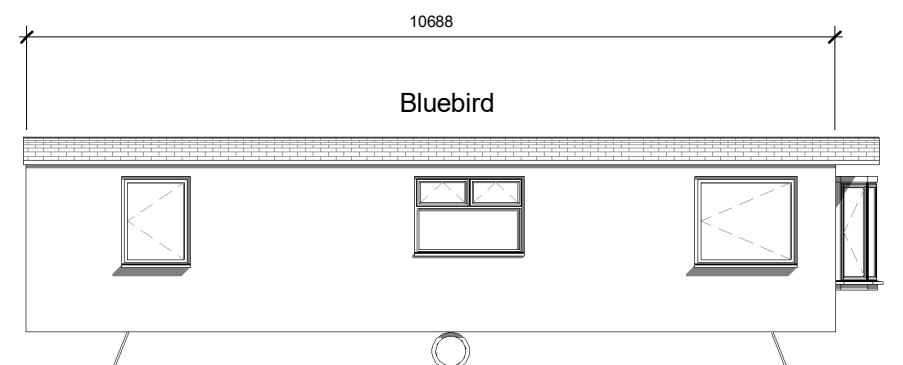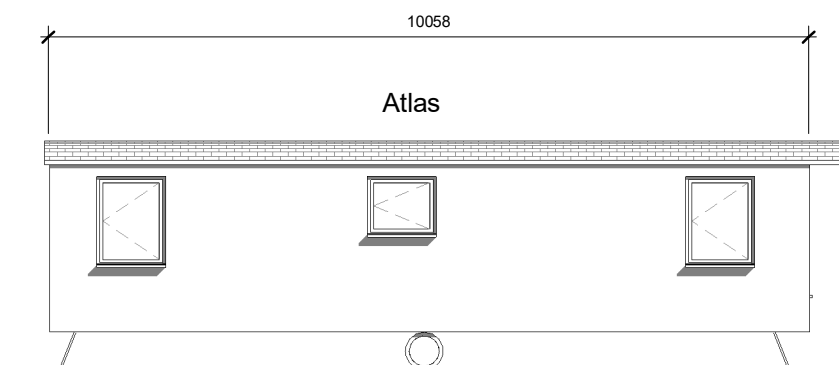


7 Rear Elevation
1 : 100

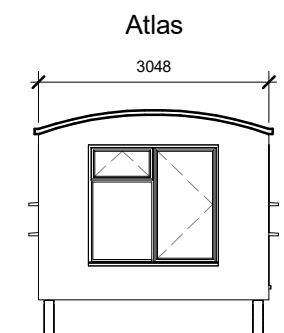

3 Side 1 Elevation Atlas
1 : 100

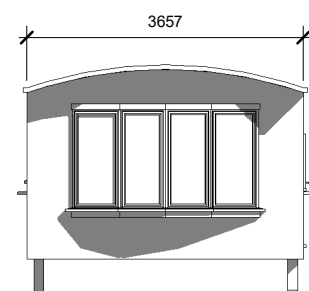


4 Side 1 Elevation Bluebird
1 : 100

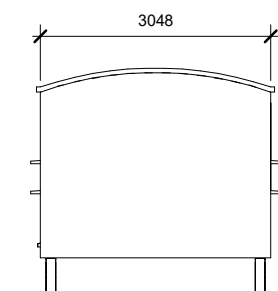


5 Side 2 Elevation Atlas
1 : 100

INDIGO DESIGN (Part of 3dcadwales Ltd) 5 Ashlea Drive, Merthyr Tydfil, CF47 0NY Tele 01685 385746 Mob - 07940913216 Email: philip@3dcadwales.co.uk		
This Drawing is Copyright, Dimensions to be checked on site and not scaled from this drawing		 Indigo 3d Design
PURPOSE OF ISSUE Planning Approval	DRWAING NUMBER MPS-01	
PROJECT Temporary siting of two caravans		
SHEET Floor Plans & Elevations		
Address The Former Old Mount Pleasant School, Merthyr Vale, Merthyr Tydfil, CF48 4TD		
Checked by JH	Drawn by PH	Scale (@ A3) 1 : 100
Rev No	Description	Date
A	Issue	12/06/2022

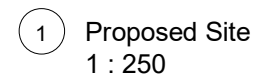

INDIGO DESIGN (Part of 3dcadwales Ltd) 5 Ashlea Drive, Merthyr Tydfil, CF47 0NY Tele 01685 385746 Mob - 07940913216 Email: philip@3dcadwales.co.uk														
This Drawing is Copyright, Dimensions to be checked on site and not scaled from this drawing		 Indigo 3d Design												
PURPOSE OF ISSUE	DRAWING NUMBER													
Planning Approval	MSP-03													
PROJECT														
Temporary siting of two caravans														
SHEET														
Proposed Site Plan														
Address The Former Old Mount Pleasant School, Merthyr Vale, Merthyr Tydfil, CF48 4TD														
Checked by	Drawn by	Scale (@ A3)												
JH	PH	1 : 250												
<table border="1"> <thead> <tr> <th>Rev No</th> <th>Description</th> <th>Date</th> </tr> </thead> <tbody> <tr><td> </td><td> </td><td> </td></tr> <tr><td> </td><td> </td><td> </td></tr> <tr><td> </td><td> </td><td> </td></tr> </tbody> </table>			Rev No	Description	Date									
Rev No	Description	Date												

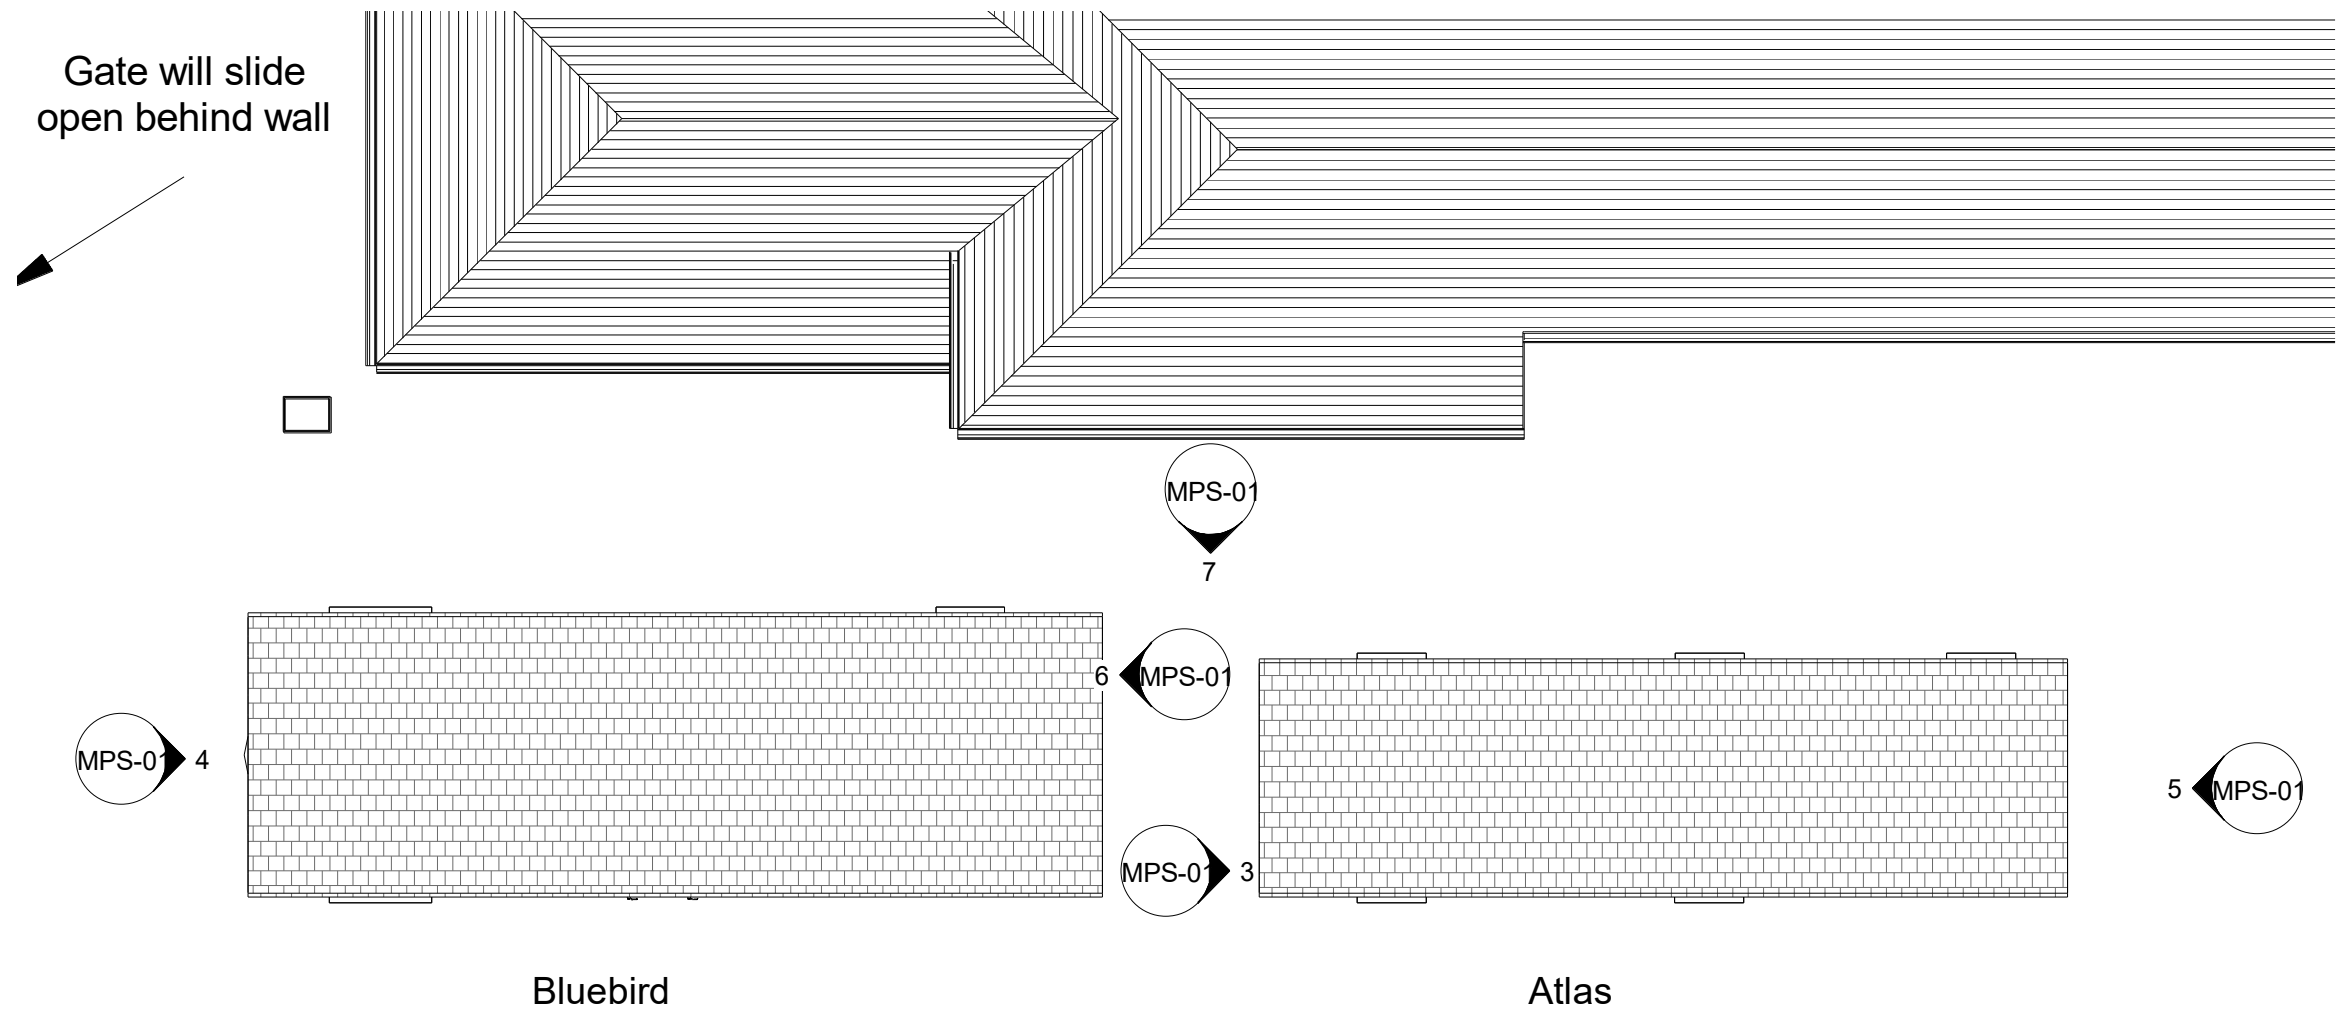

1 Proposed Site Two
1 : 100

INDIGO DESIGN (Part of 3dcadwales Ltd) 5 Ashlea Drive, Merthyr Tydfil, CF47 0NY Tele 01685 385746 Mob - 07940913216 Email: philip@3dcadwales.co.uk		
This Drawing is Copyright, Dimensions to be checked on site and not scaled from this drawing		
PURPOSE OF ISSUE Planning Approval		DRWAING NUMBER MSP-04
PROJECT Temporary siting of two caravans		
SHEET Proposed Site Plan Two		
Address The Former Old Mount Pleasant School, Merthyr Vale, Merthyr Tydfil, CF48 4TD		
Checked by JH	Drawn by PH	Scale (@ A3) 1 : 100
Rev No A	Description Issue	Date 12/06/2022