

George and Co.

Proposed new boundary treatment at 14 Beechwood Drive, Heolgerrig, Merthyr Tydfil

795.001

PLANS+ELE's

planning

1:100@A1

June 21

CG

1st Floor

Woodfired Studios 62 High St

Merthyr Tydfil CF37 6DE


07630328652

hello@georgeandco.studio


www.georgeandco.studio

DO NOT SCALE THIS DRAWING


©George and Co.

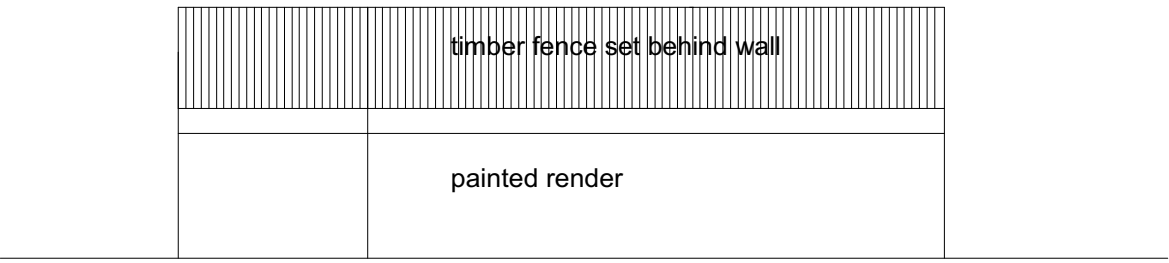

PROPOSED ELEVATION FACING No 15 1:100

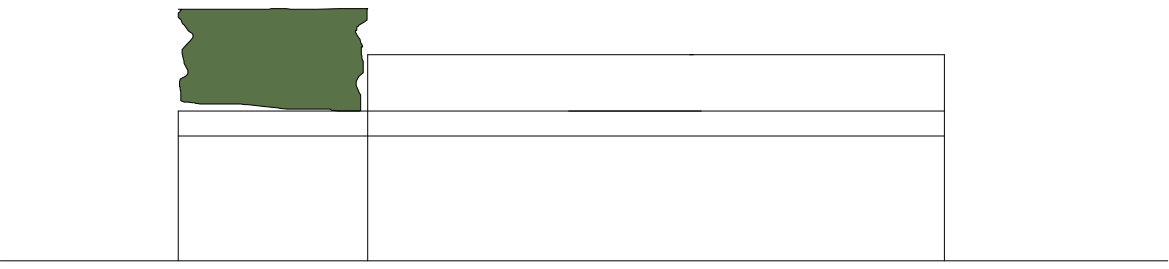


EXISTING ELEVATION FACING No 15 1:100

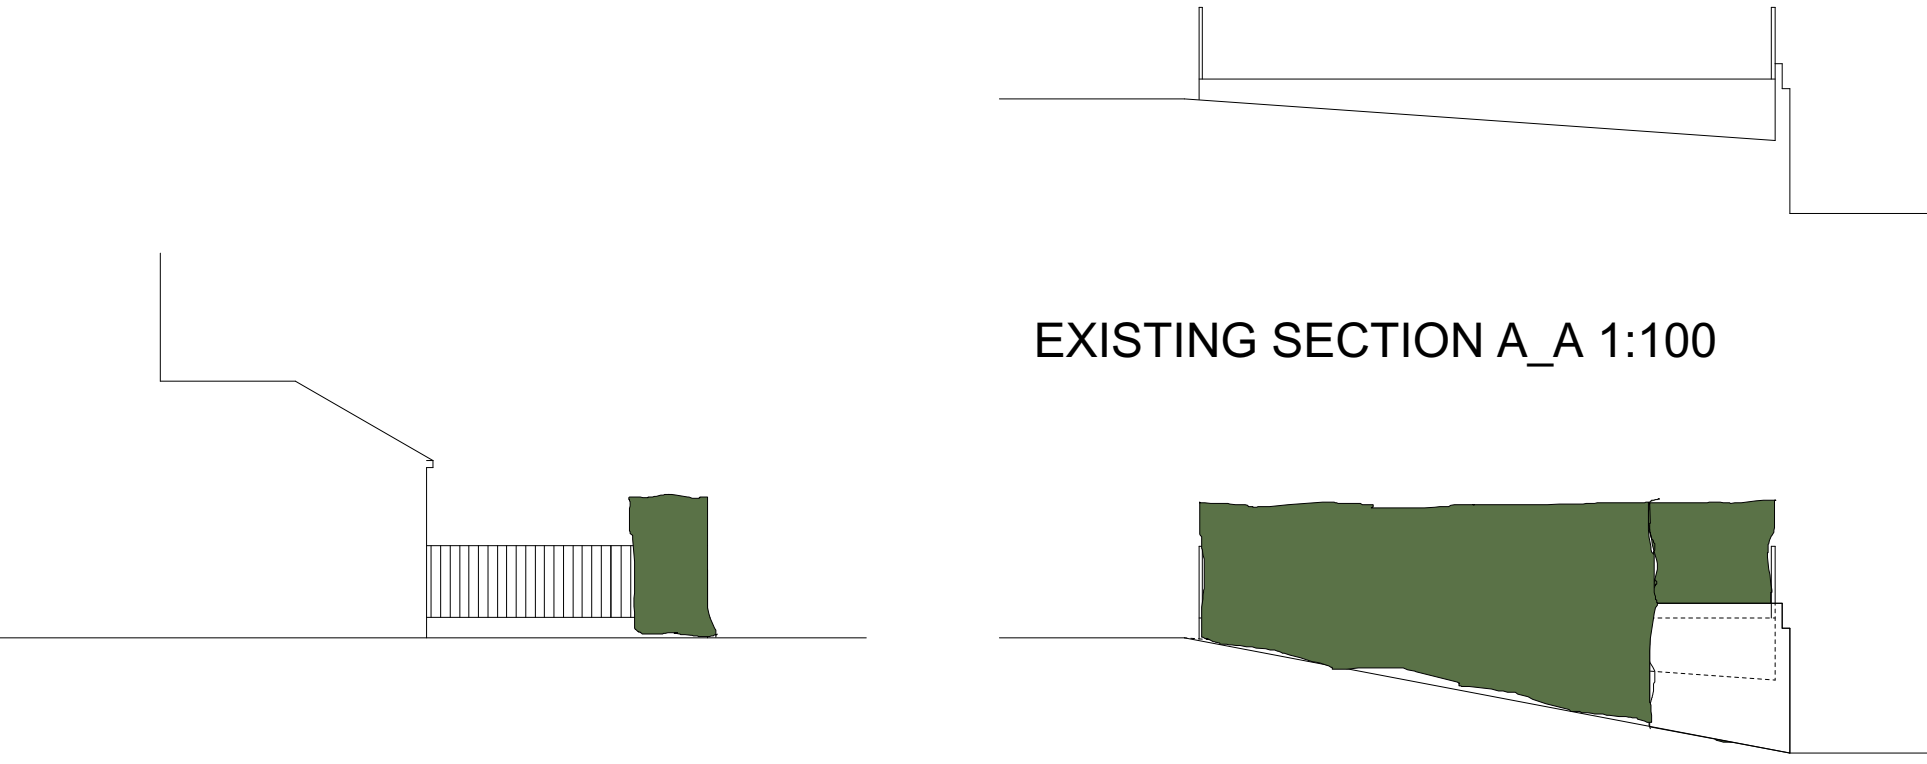


EXISTING ELEVATION (inside drive area)

EXISTING ELEVATION FACING LANE 1:100

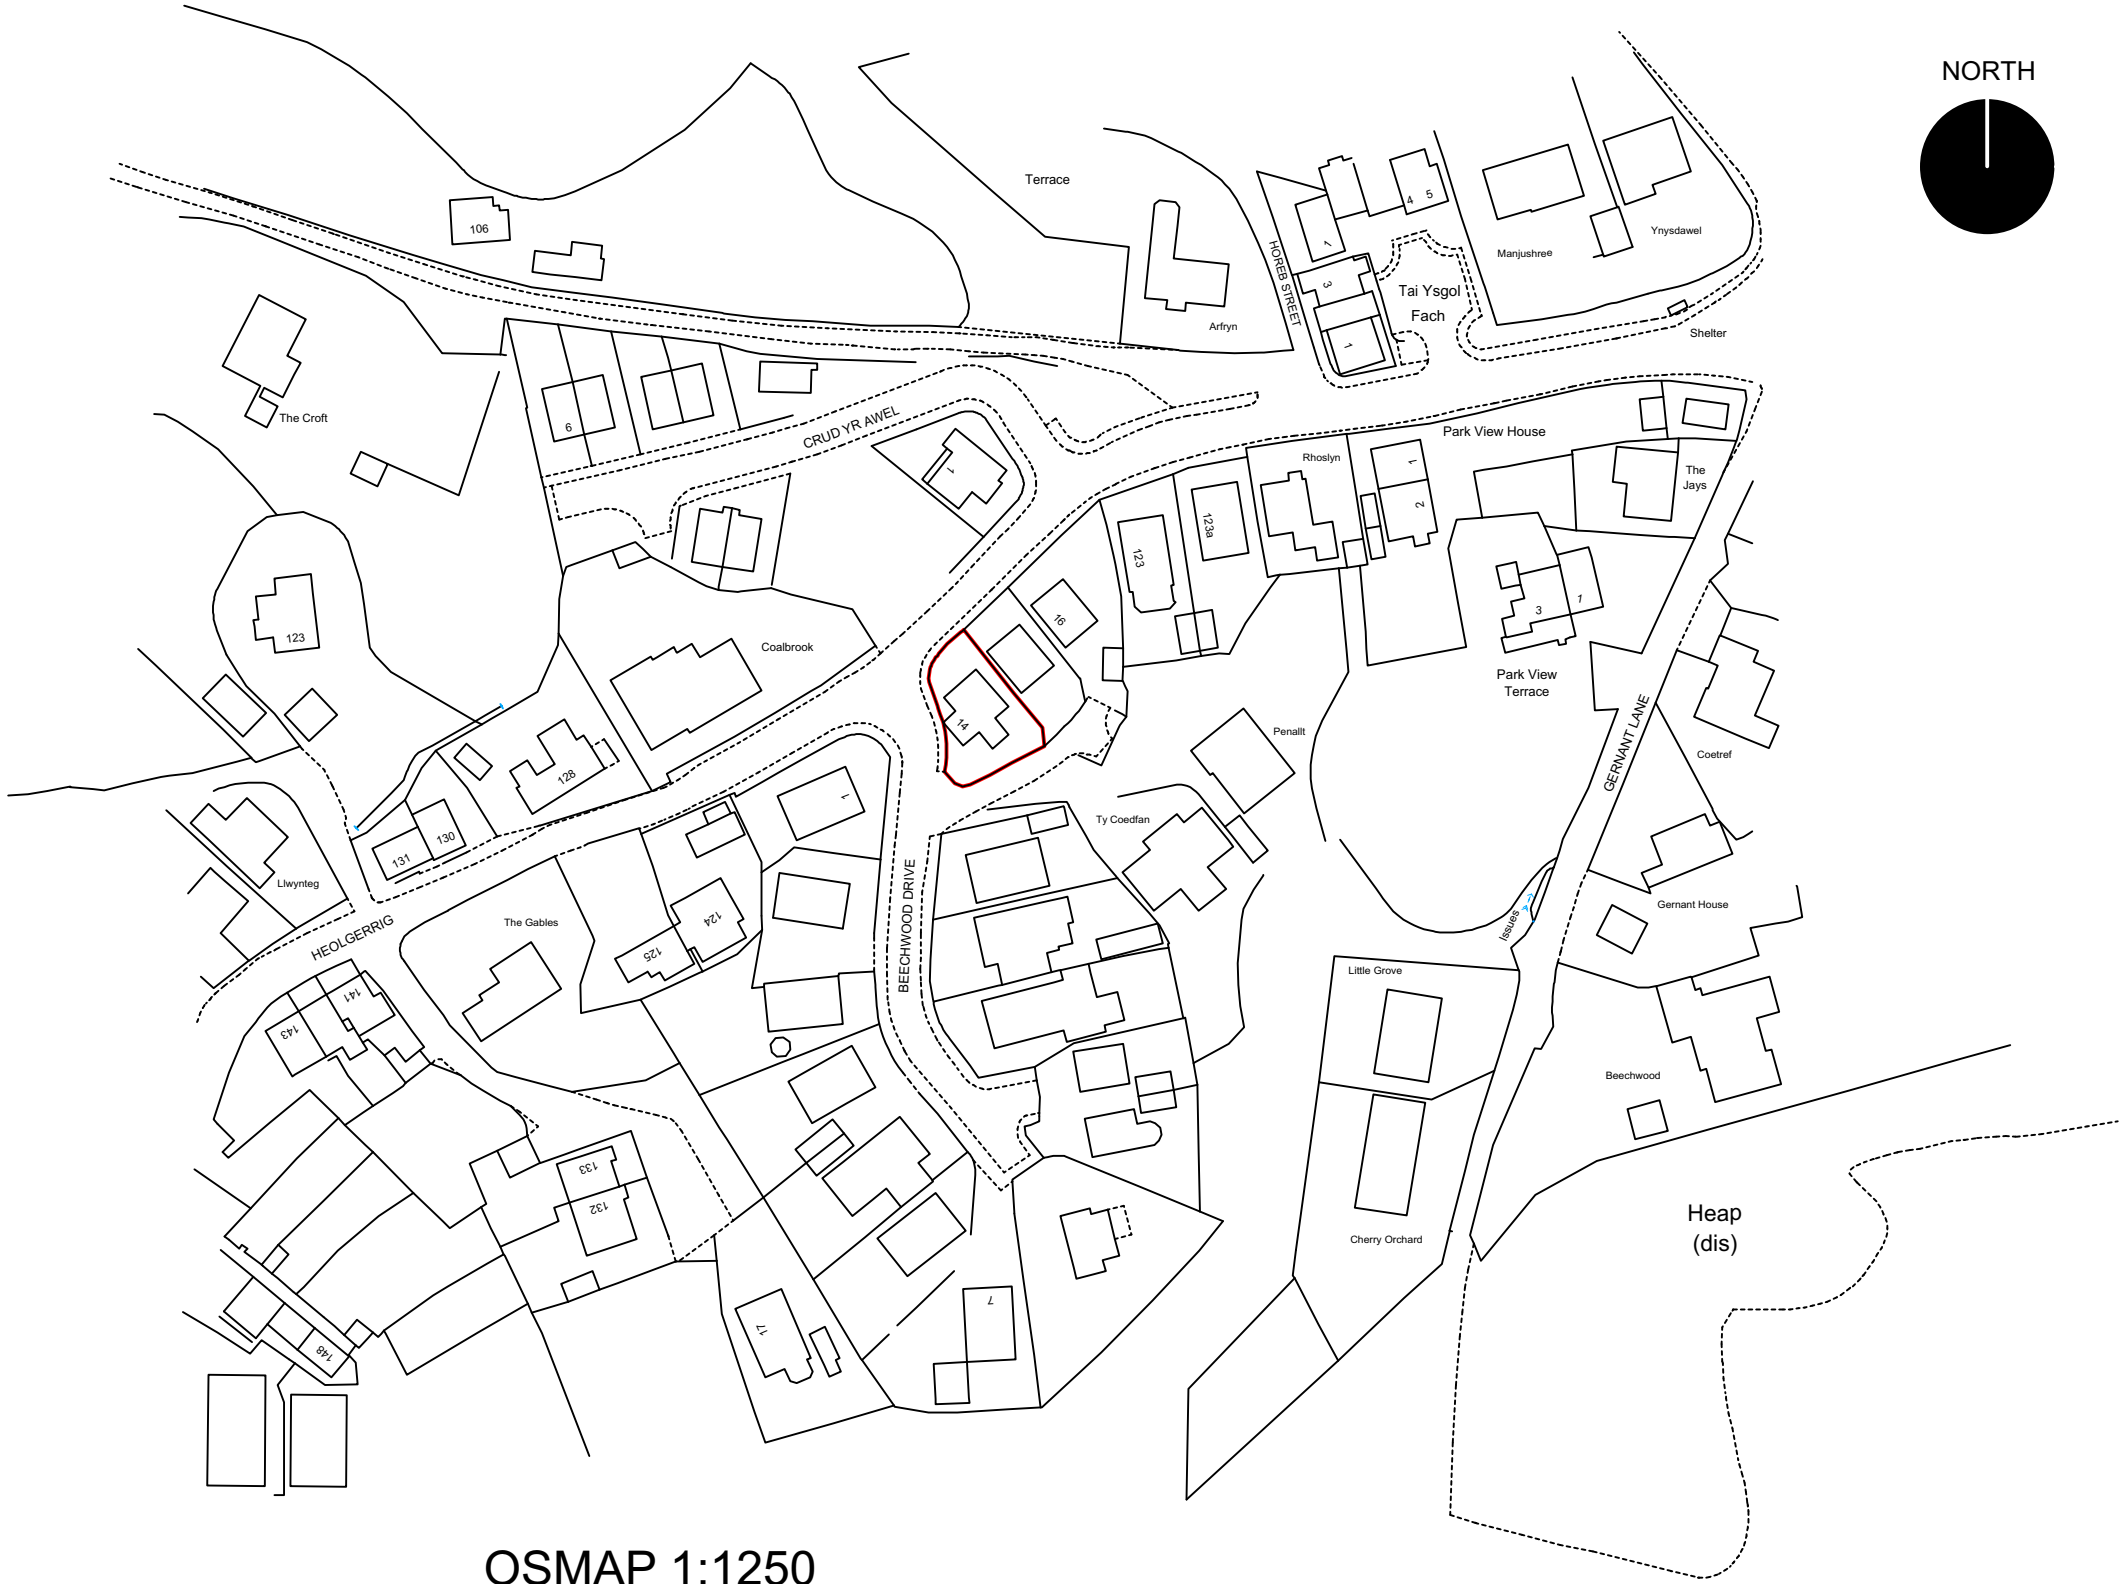


OSMAP 1:1250

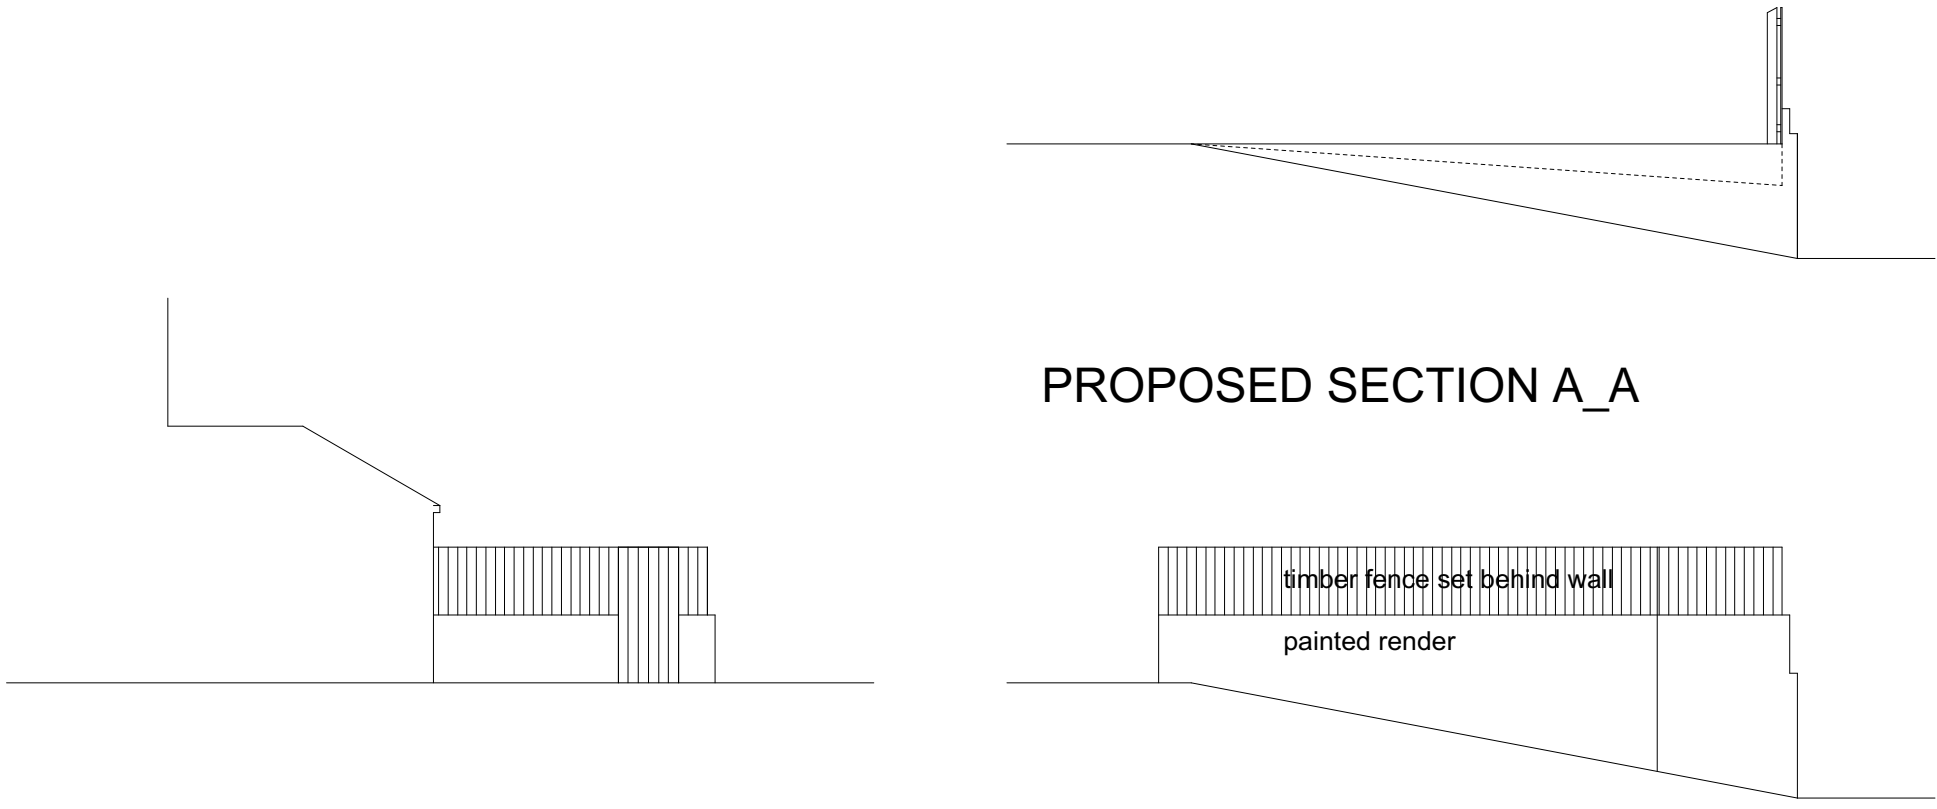


PROPOSED ELEVATION (inside drive area)

PROPOSED ELEVATION (facing lane)

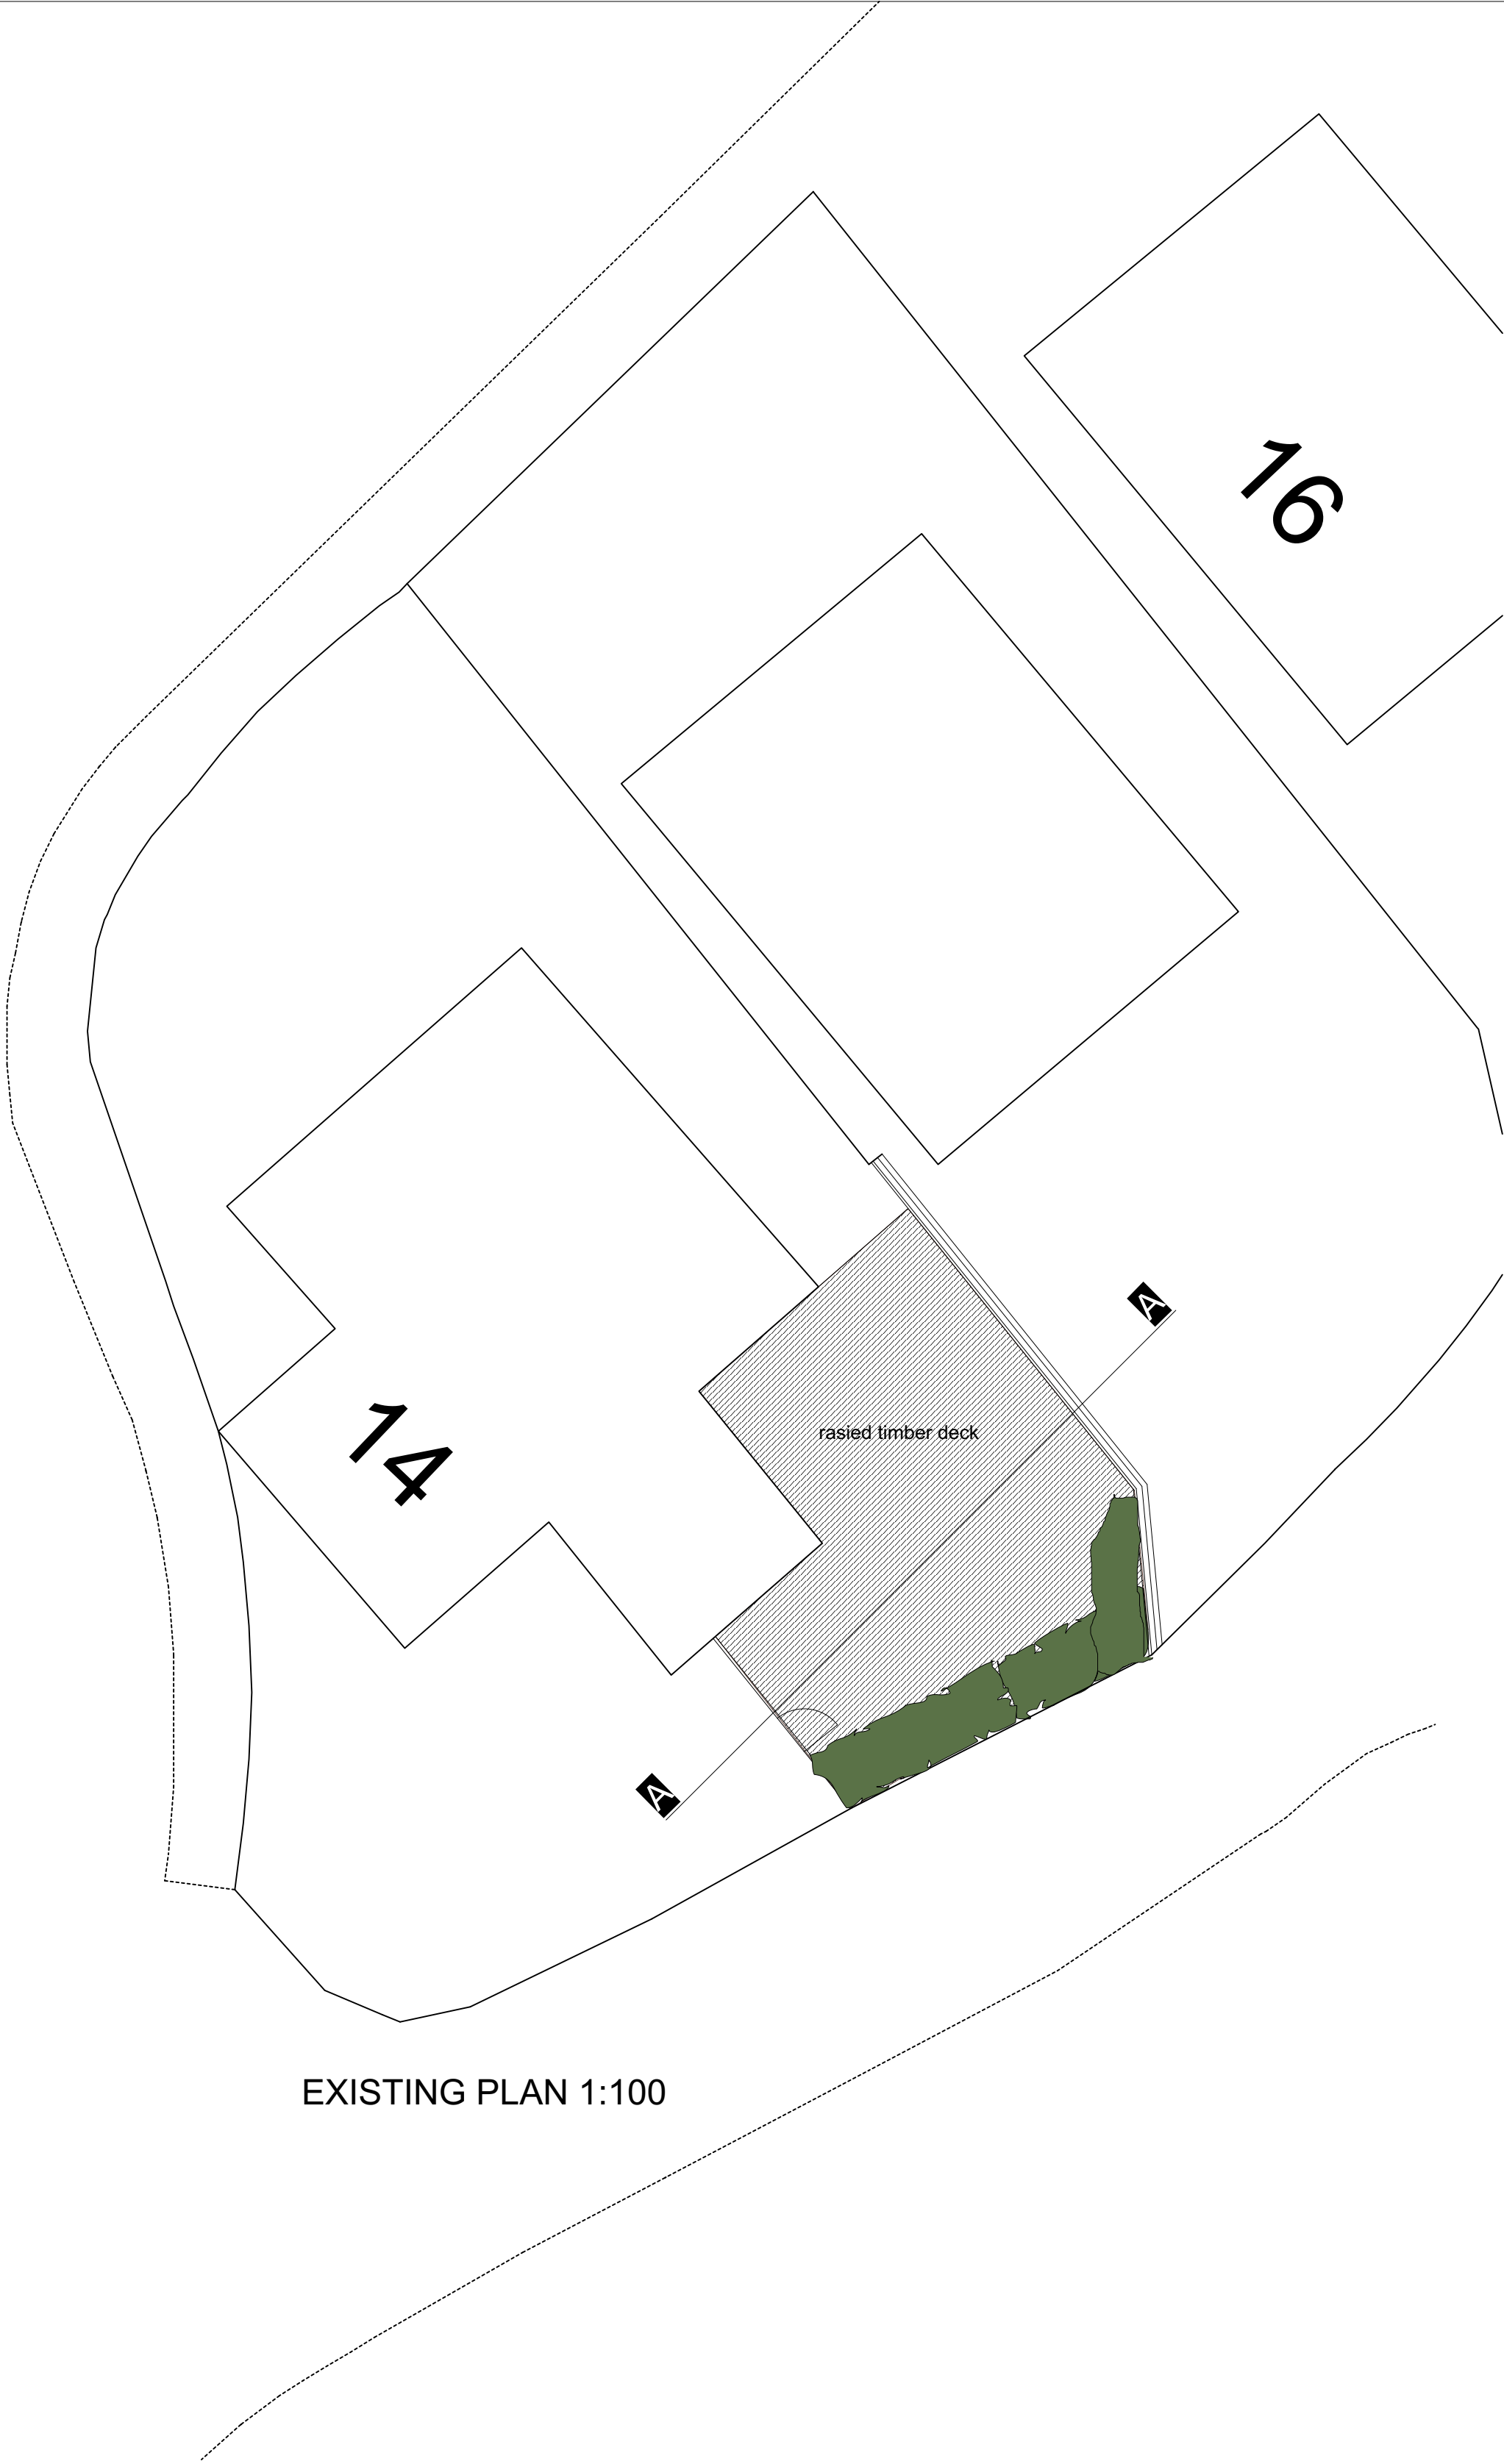

EXISTING PLAN 1:100

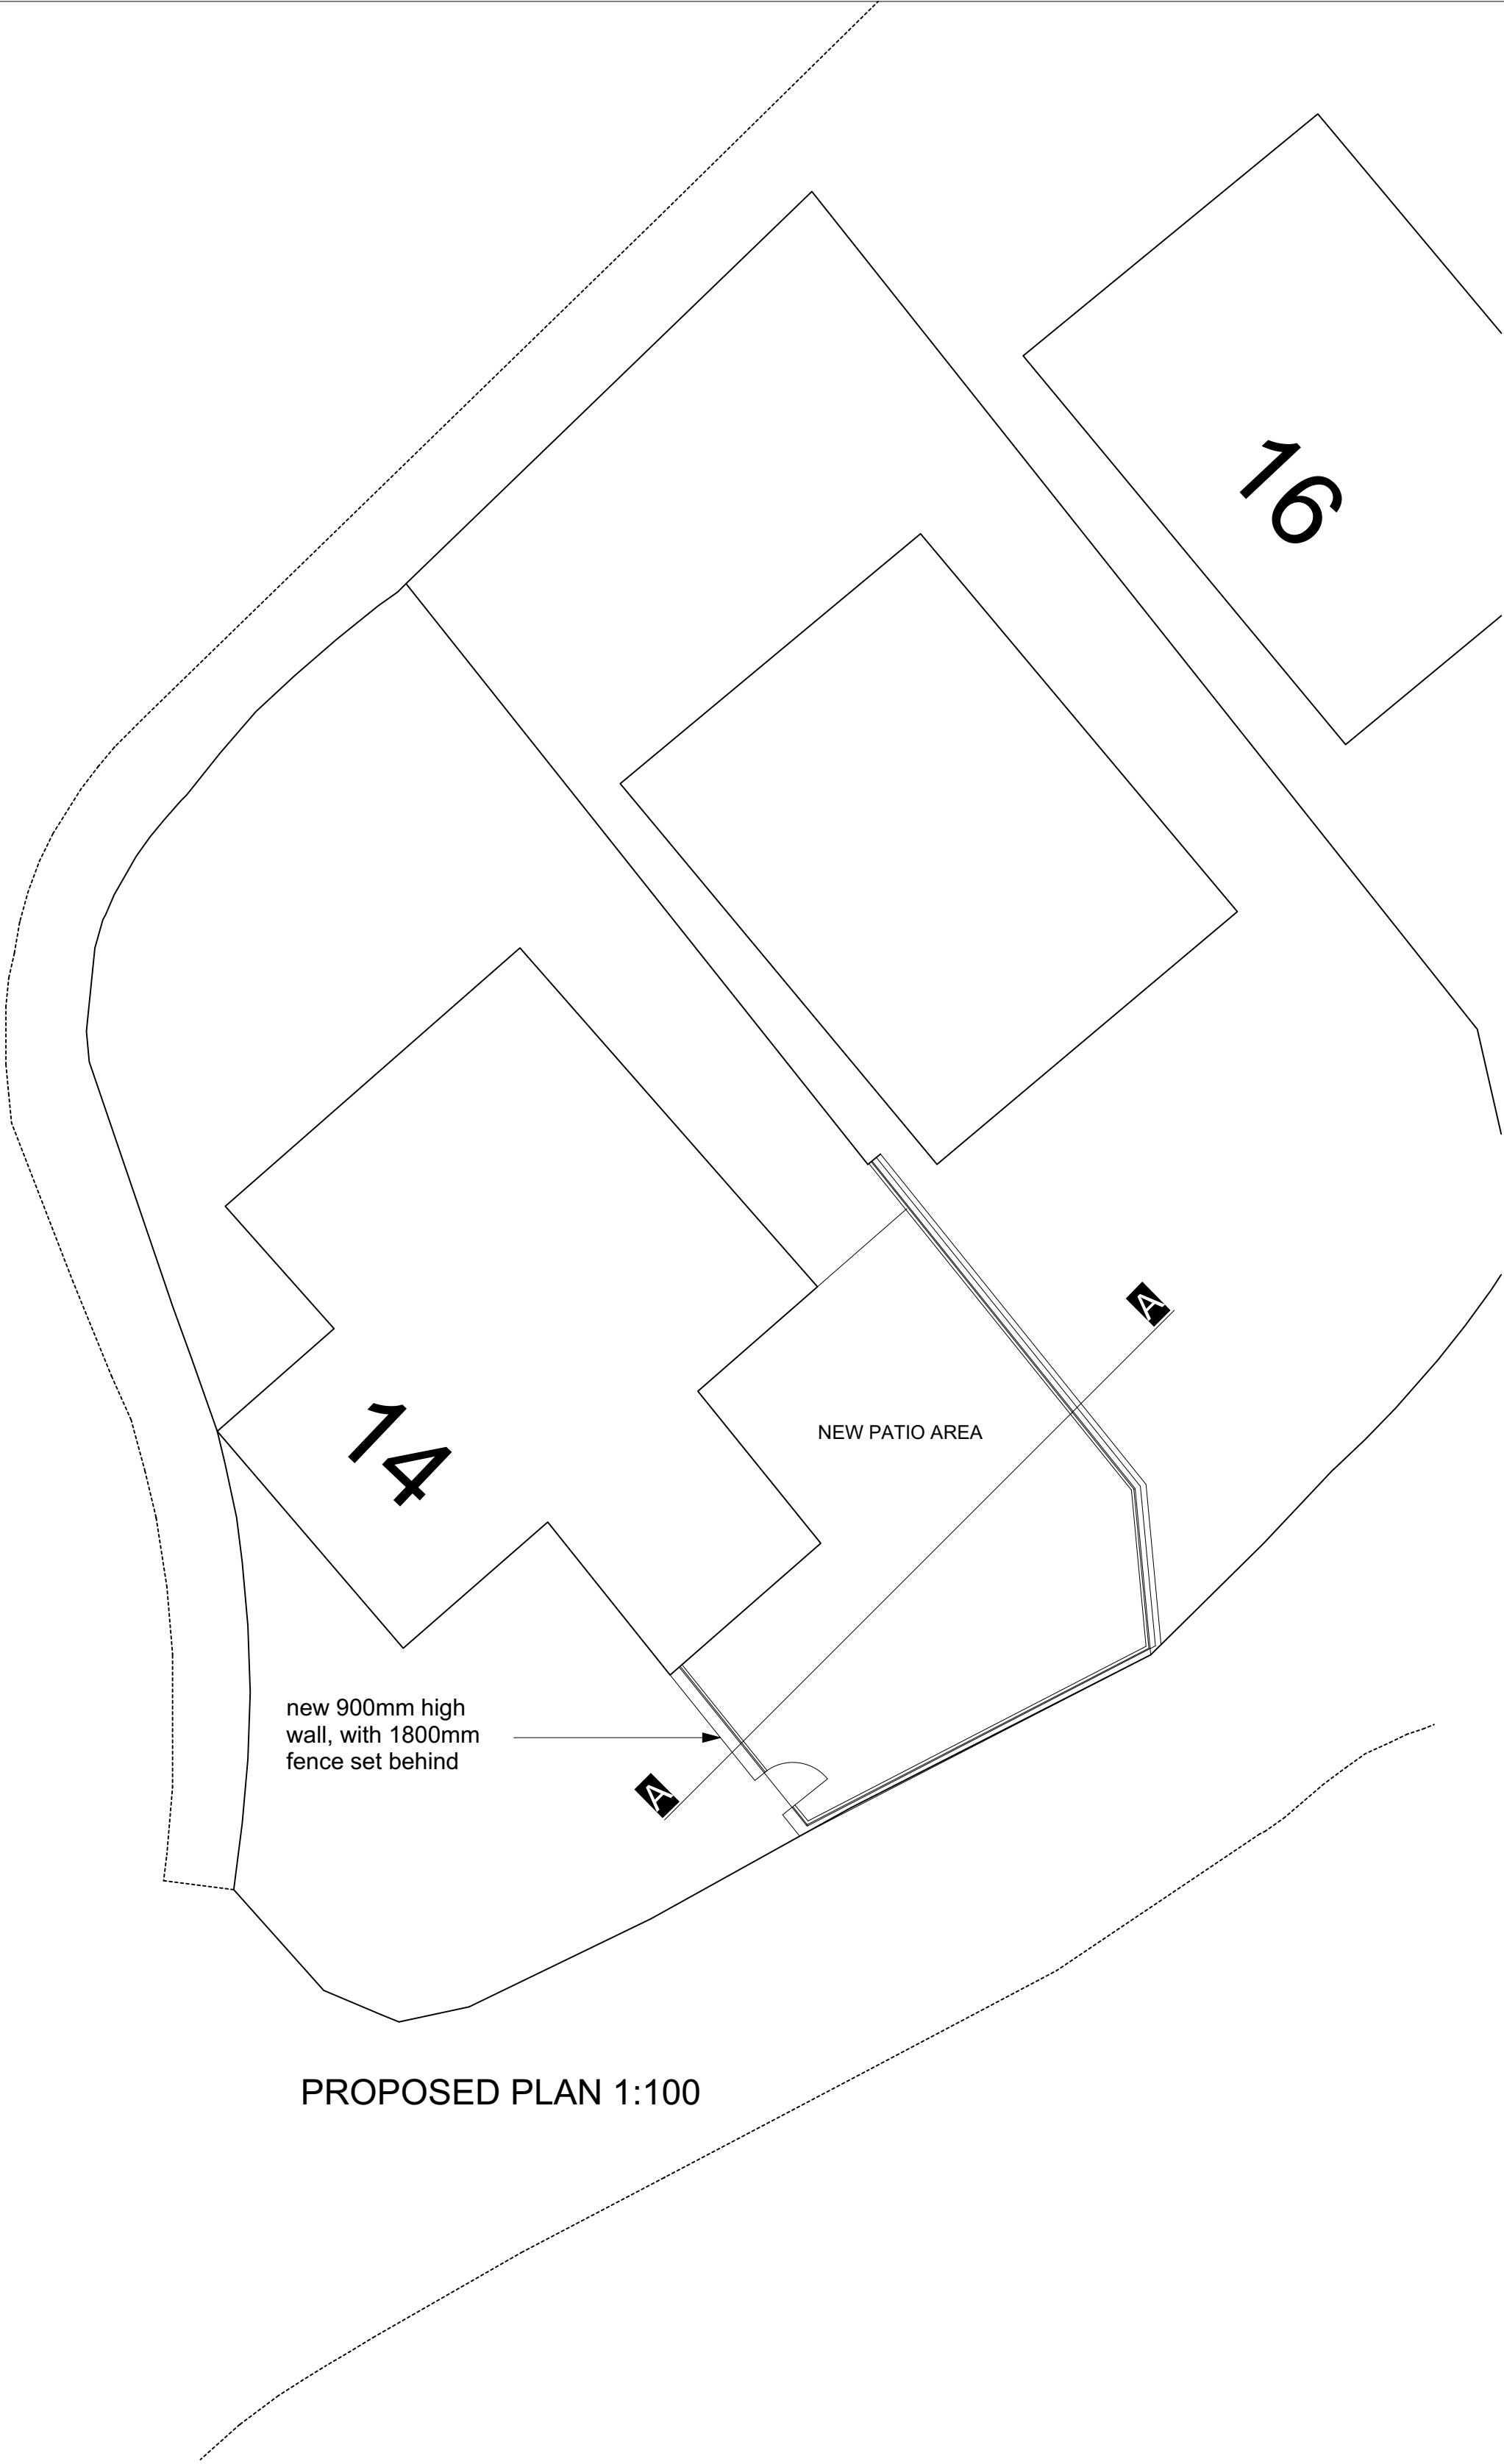

PROPOSED PLAN 1:100