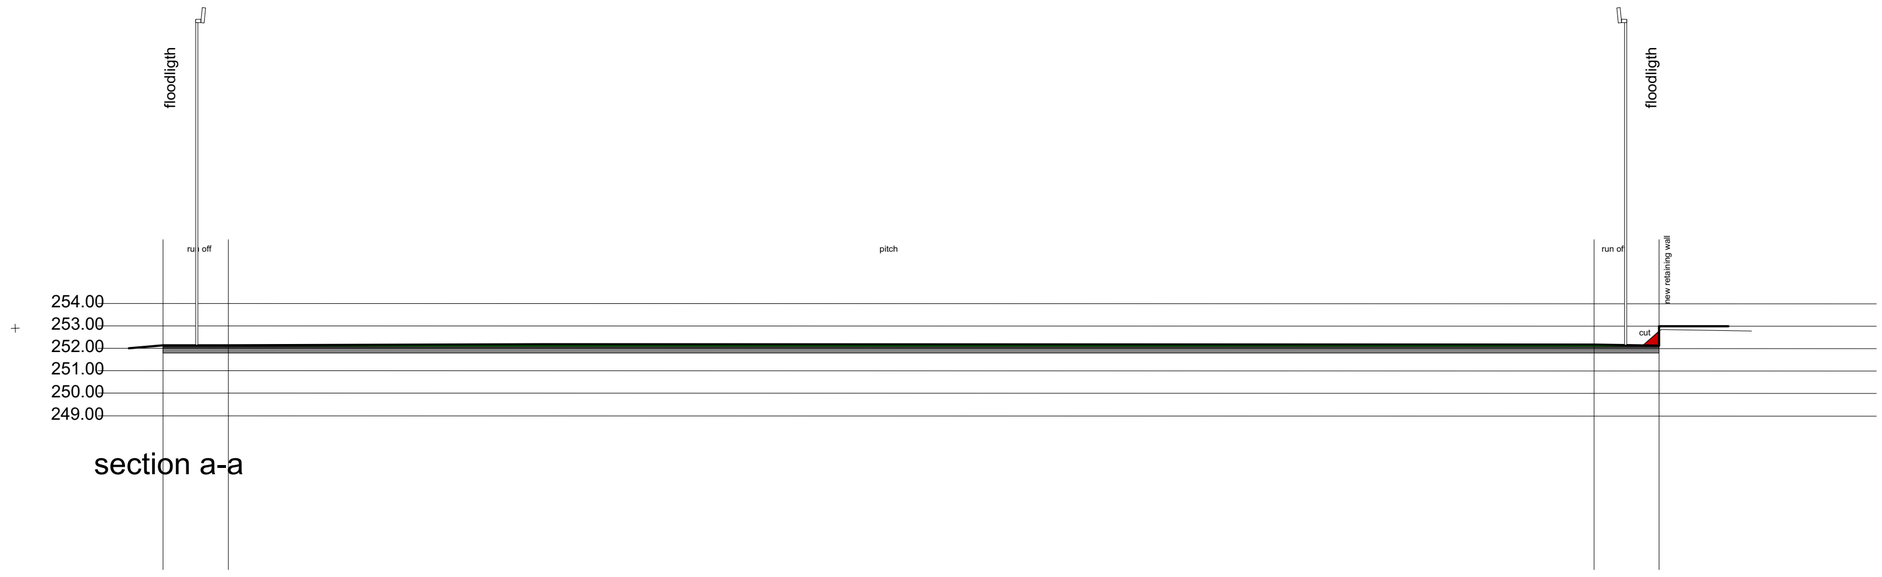

section a-a

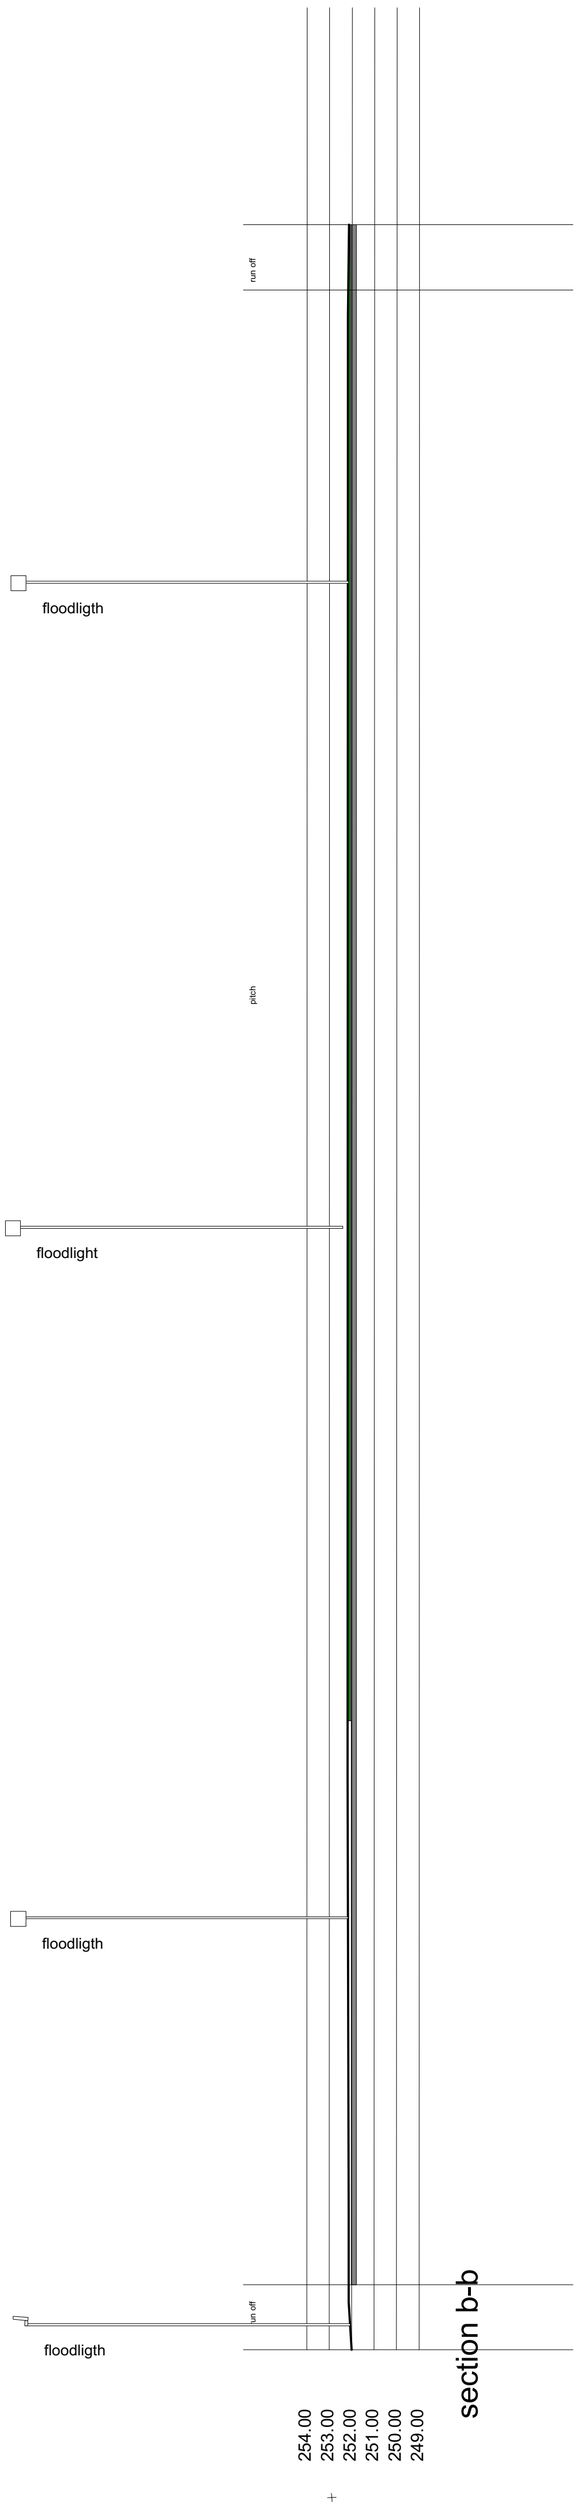

section b-b

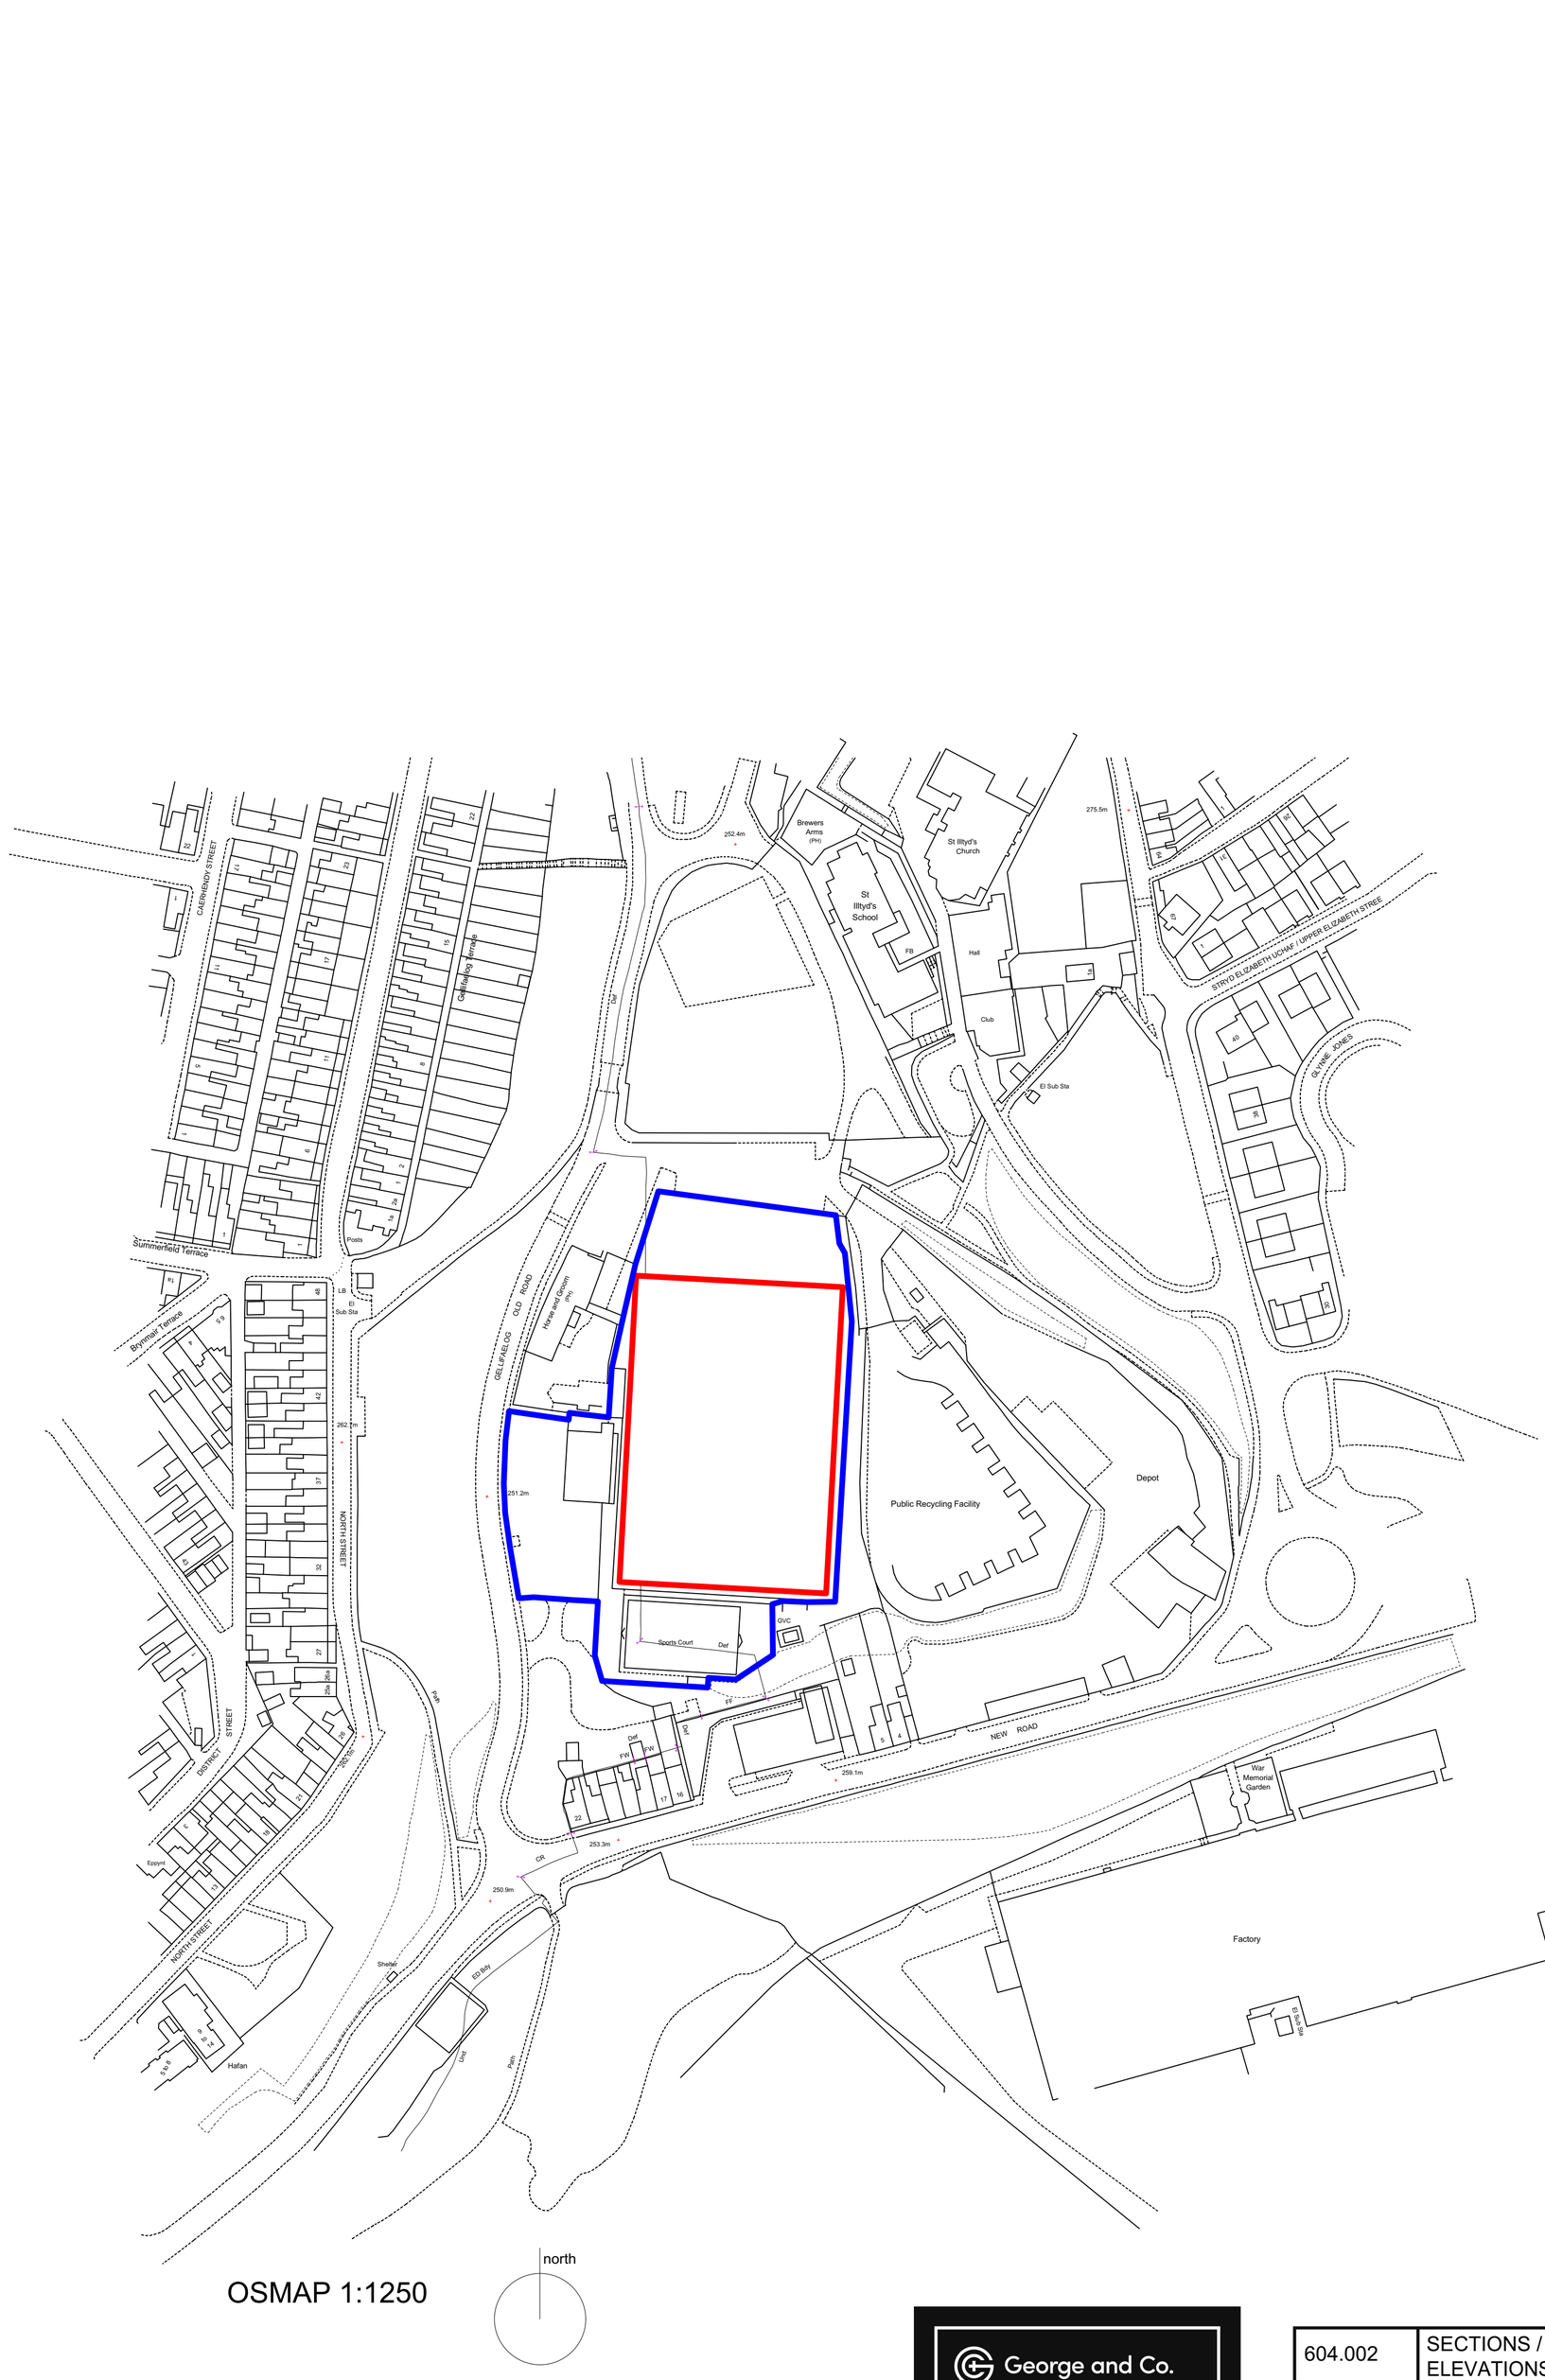

OSMAP 1:1250

north

George and Co.

Proposed floodlights at

Penydarren Boys and Girls club.
Bont playing field, Gellifaelog
Old Road. CF47 9HH

604.002	SECTIONS / ELEVATIONS		
planning	1:200@A1	May 21	CG

1st Floor
Woodfired Studios 62 High St
Merthyr Tydfil CF37 8DE
07830328652
hello@georgeandco.studio
www.georgeandco.studio

DO NOT SCALE THIS DRAWING

©George and Co.