

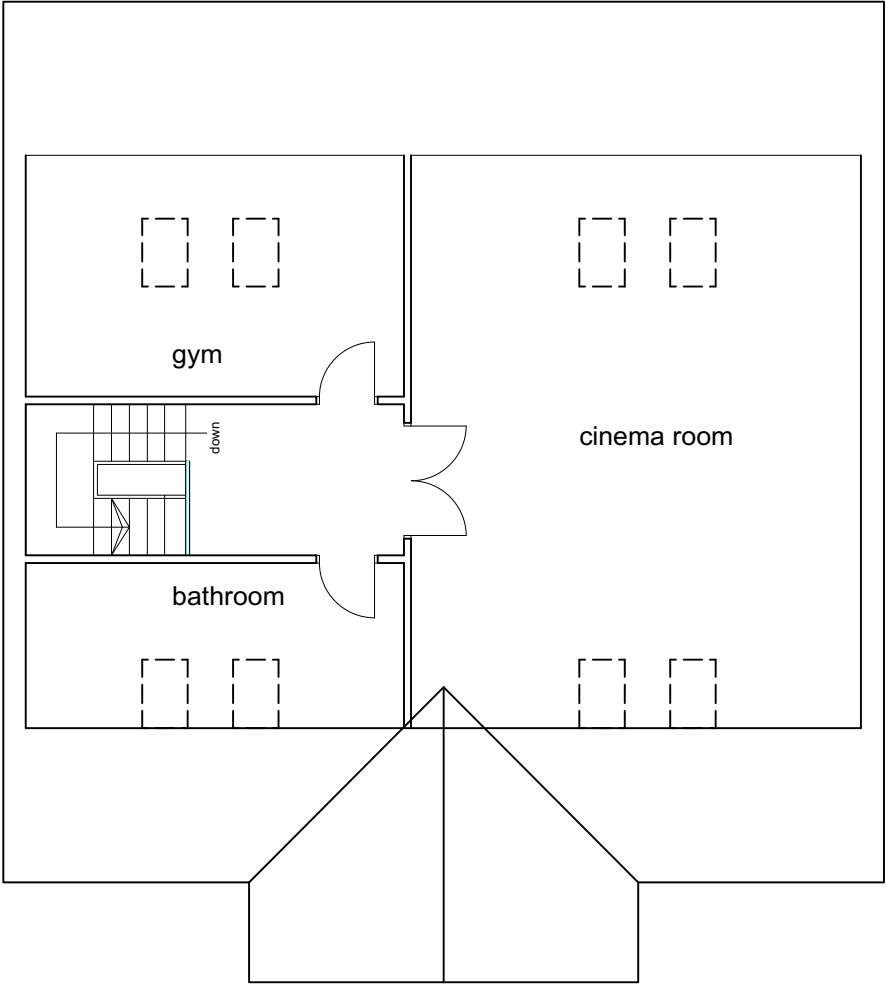
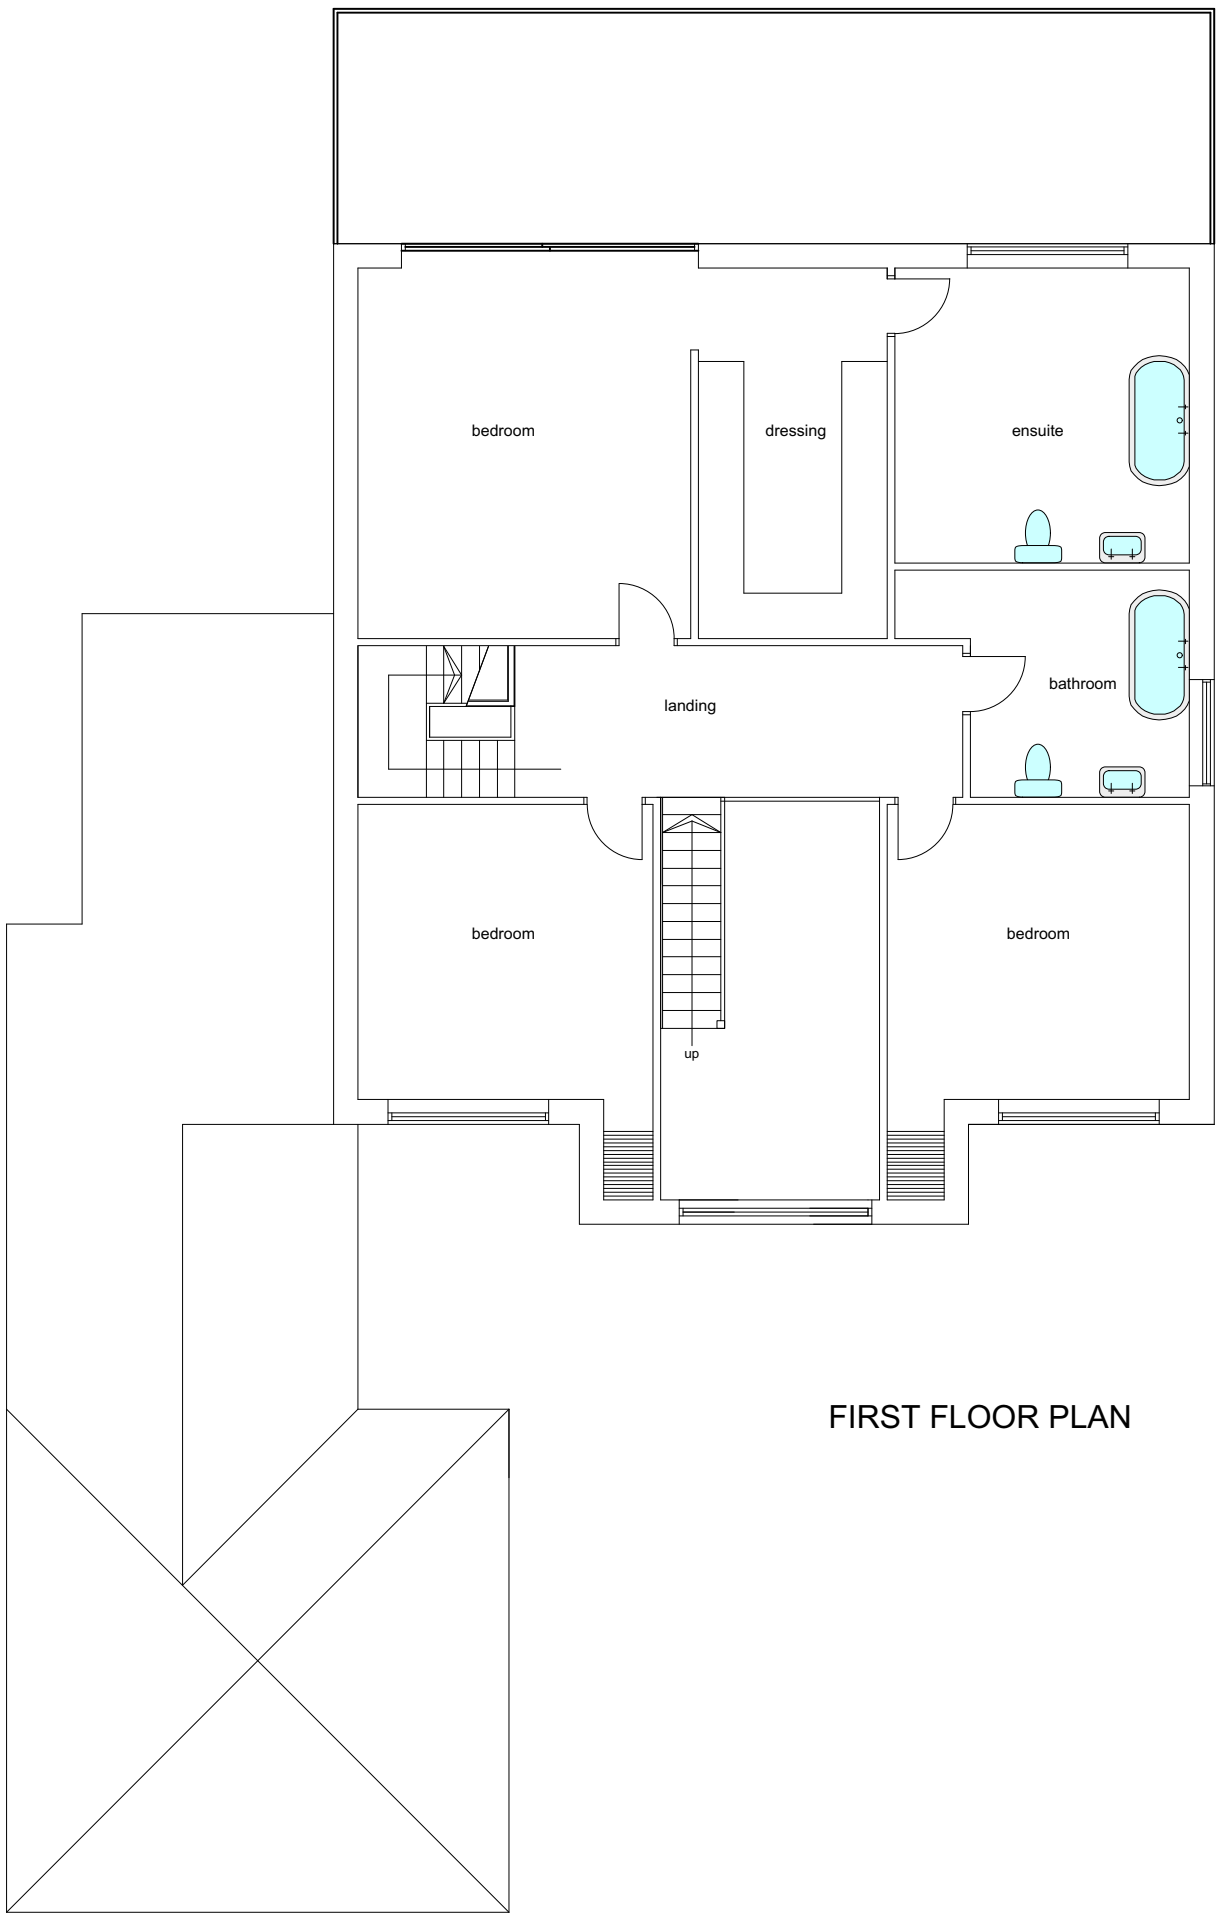
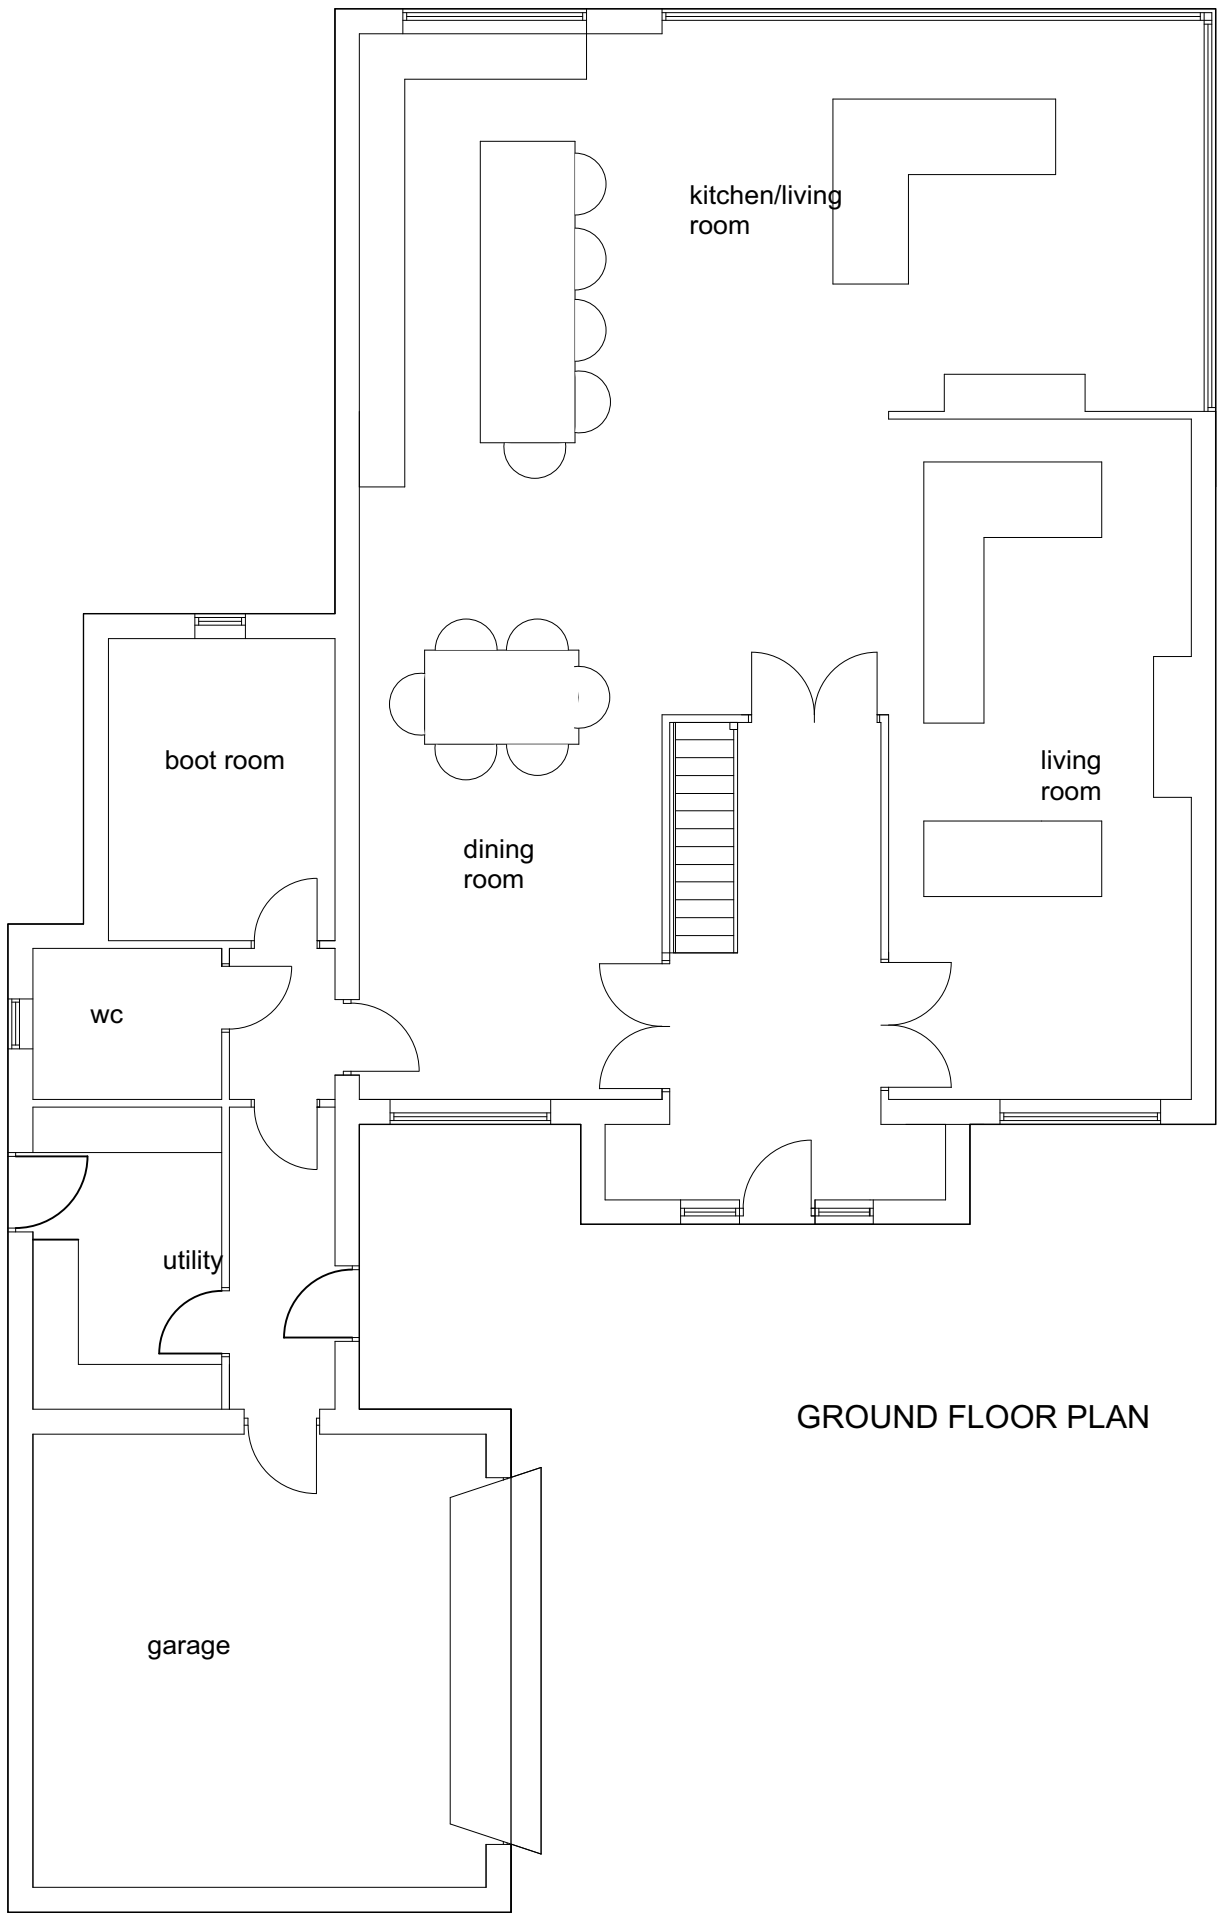


SECTION

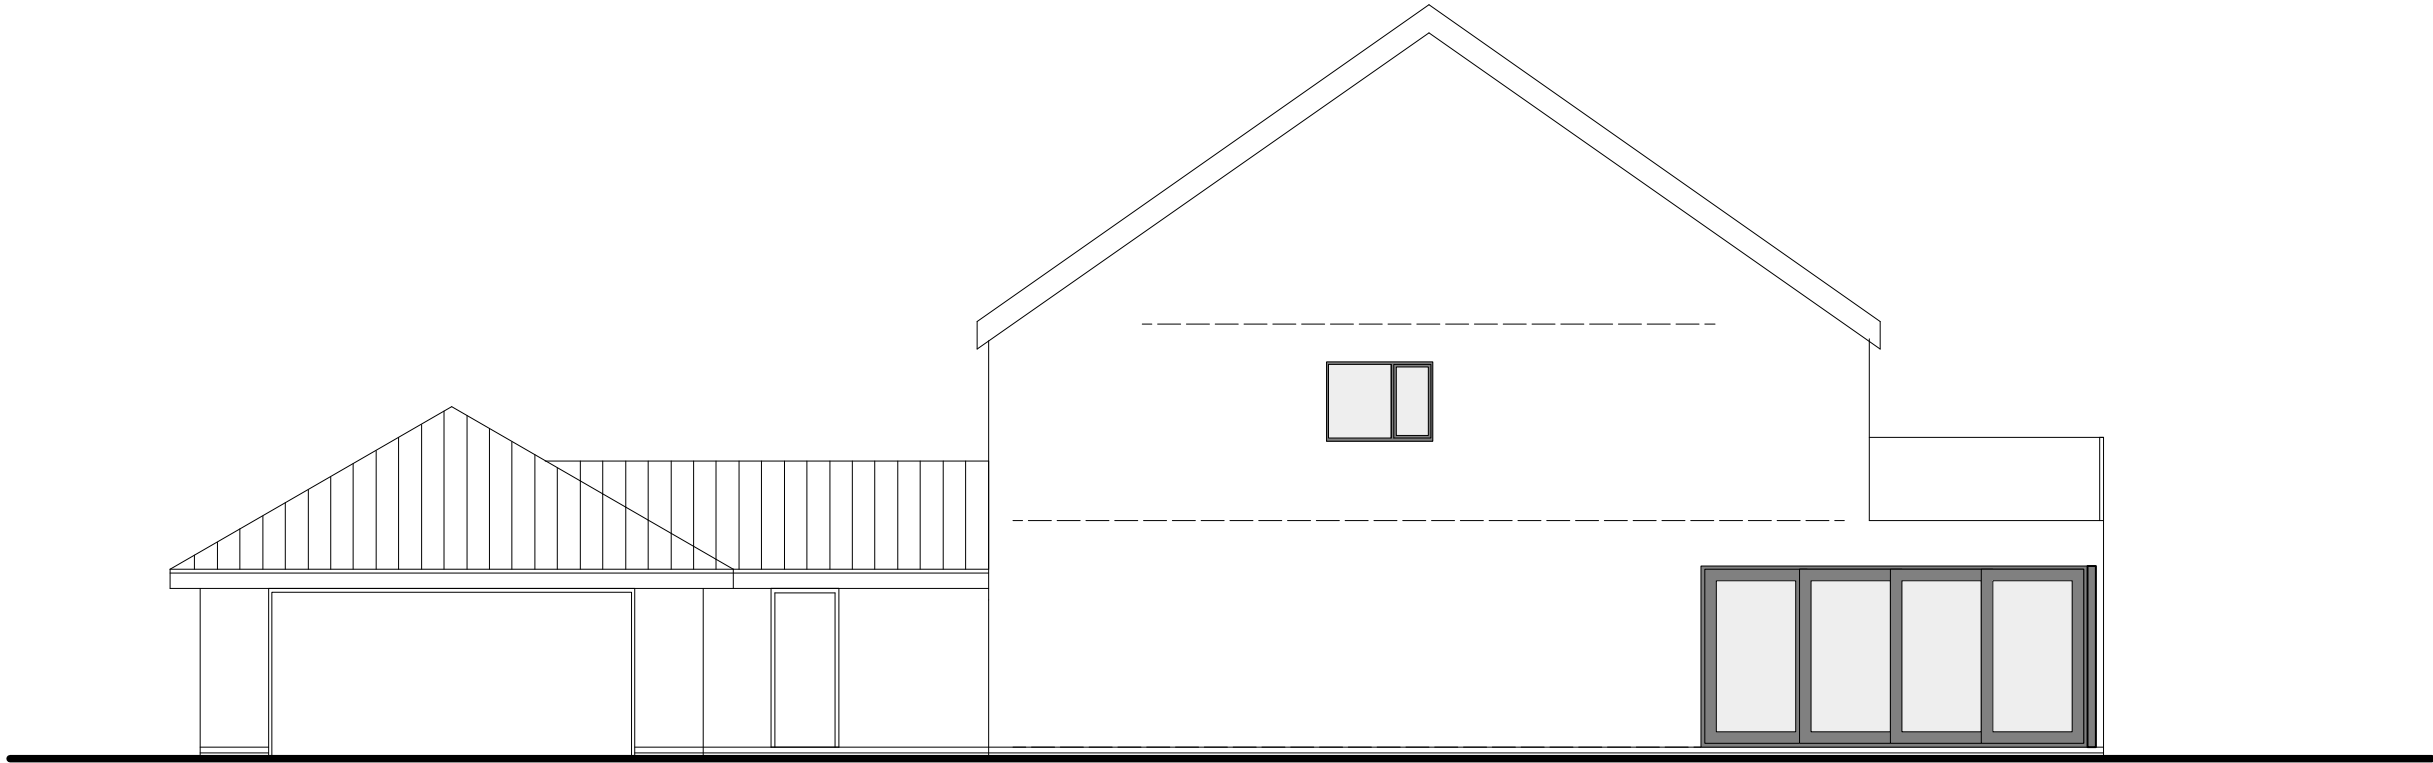

SIDE ELEVATION

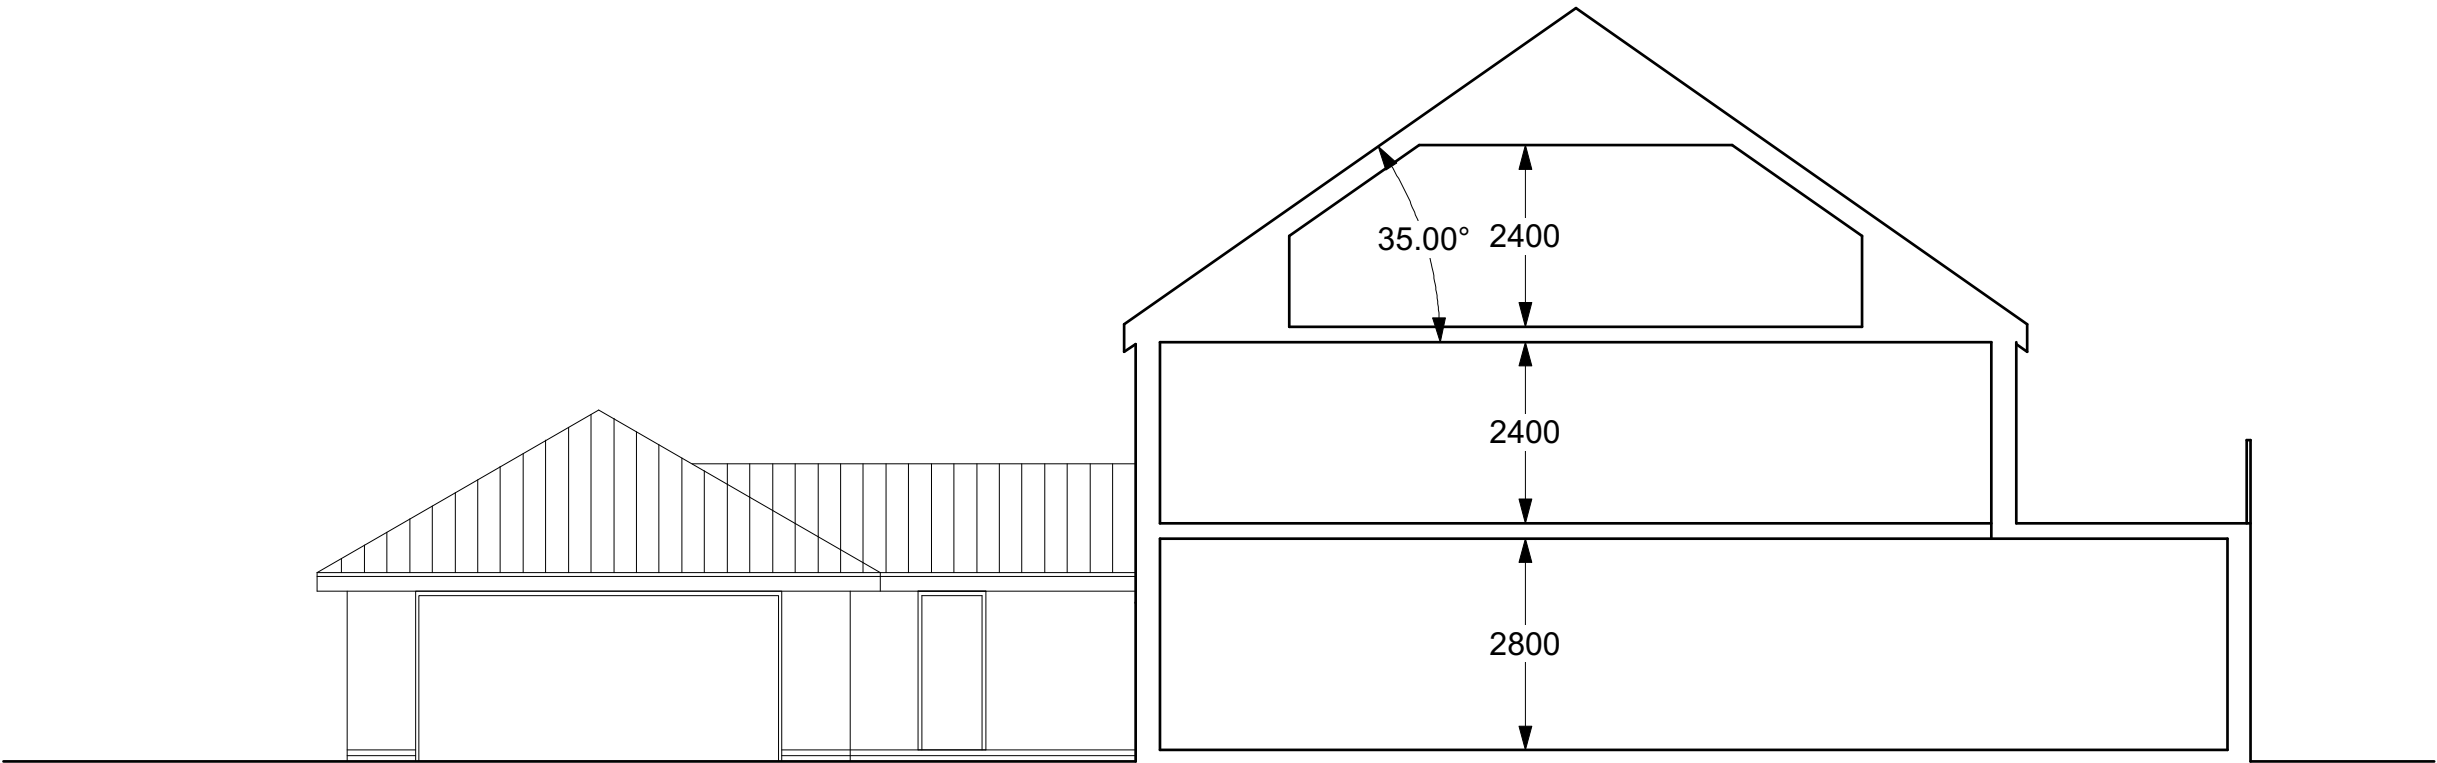

FRONT ELEVATION

REAR ELEVATION

Proposed new dwelling at
Land at the bottom of
Brondeg
for
Mr and Mrs Thomas

676.002		PLANS + ELEVATIONS	
sketch	1:100@A1	Dec 19	CG
1st Floor Woodfired Studios 62 High St Merthyr Tydfil CF37 8DE 07830328652 hello@georgeandco.studio www.georgeandco.studio			
DO NOT SCALE THIS DRAWING			©George and Co.