




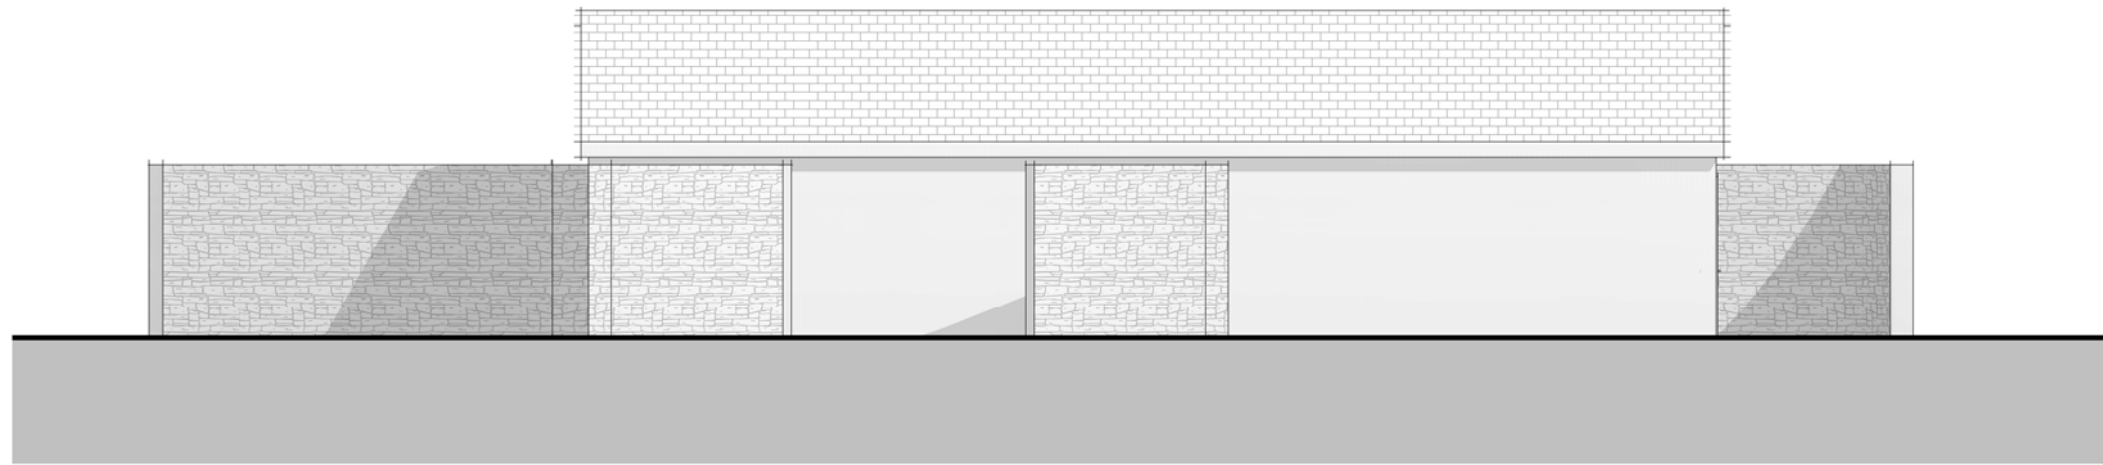


Front Elevation
1 : 100

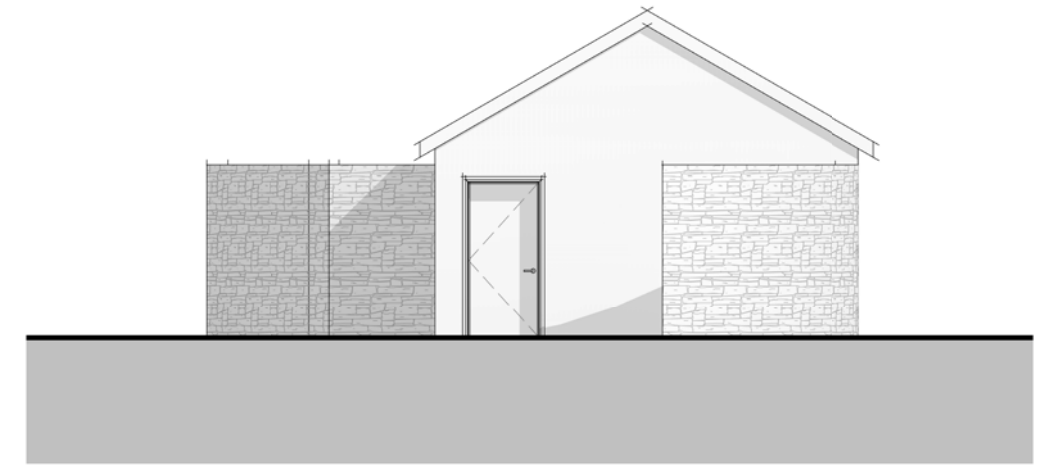


Side Elevation
1 : 100

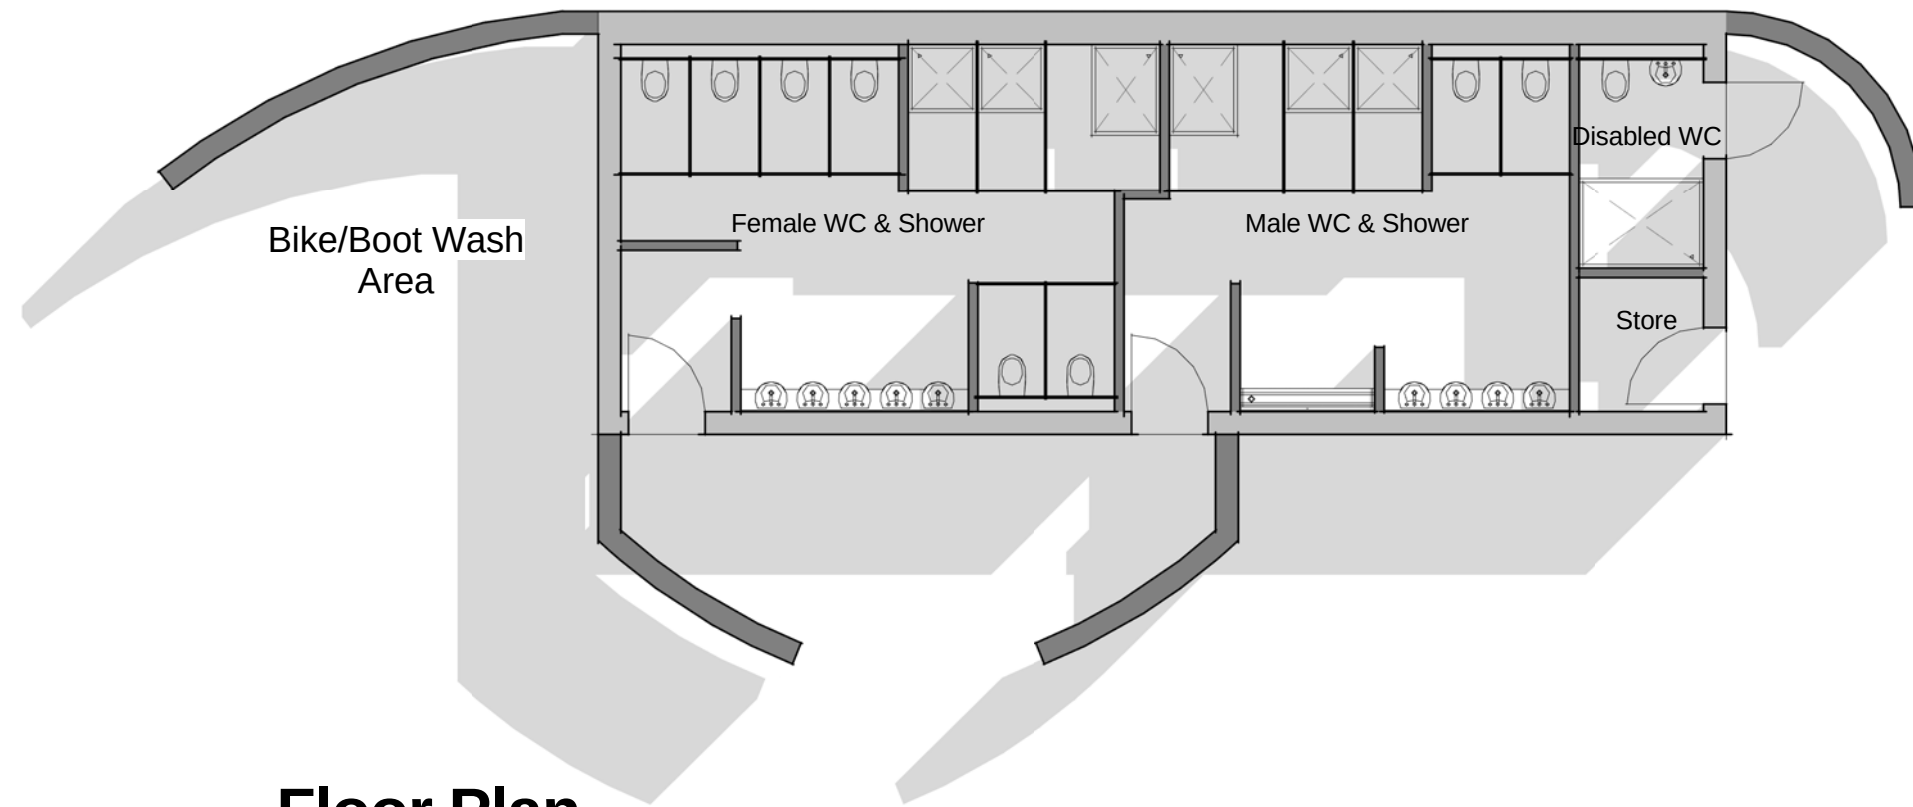

Floor Plan
1 : 100

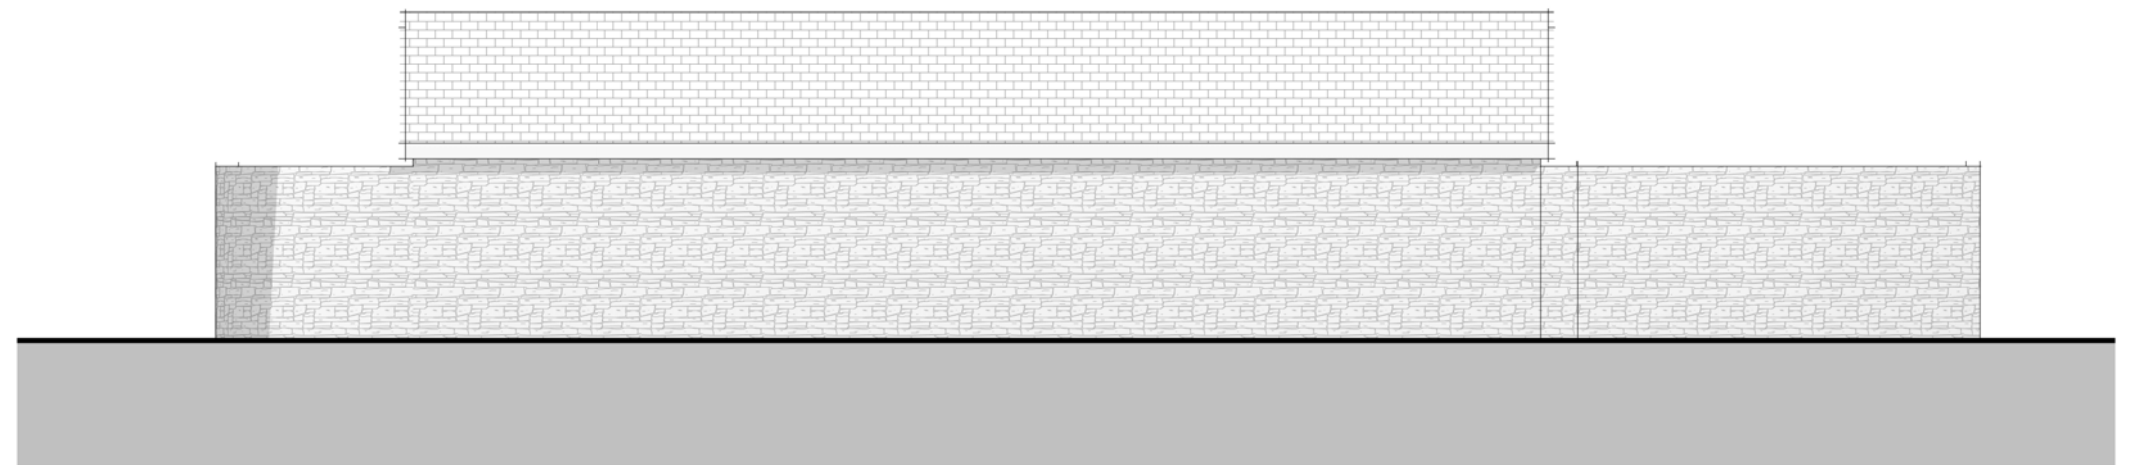

Rear Elevation
1 : 100

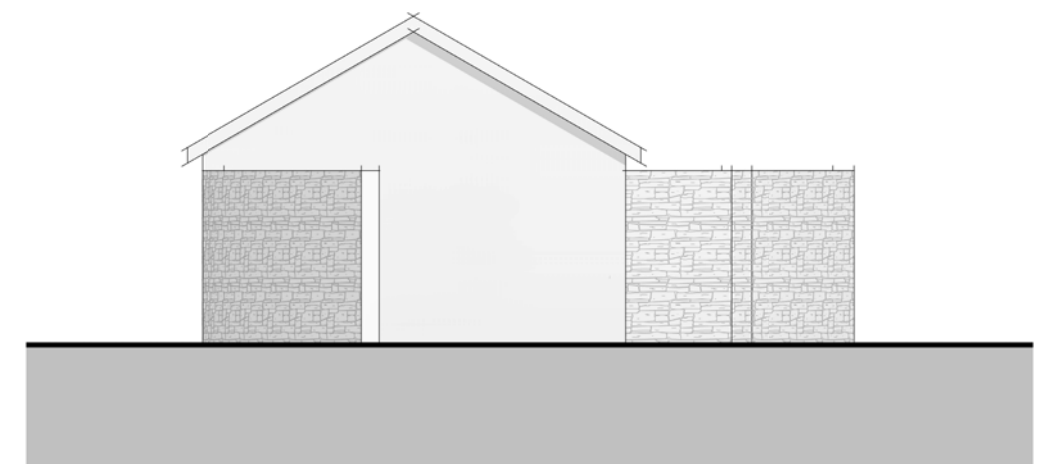

Side Elevation
1 : 100

