



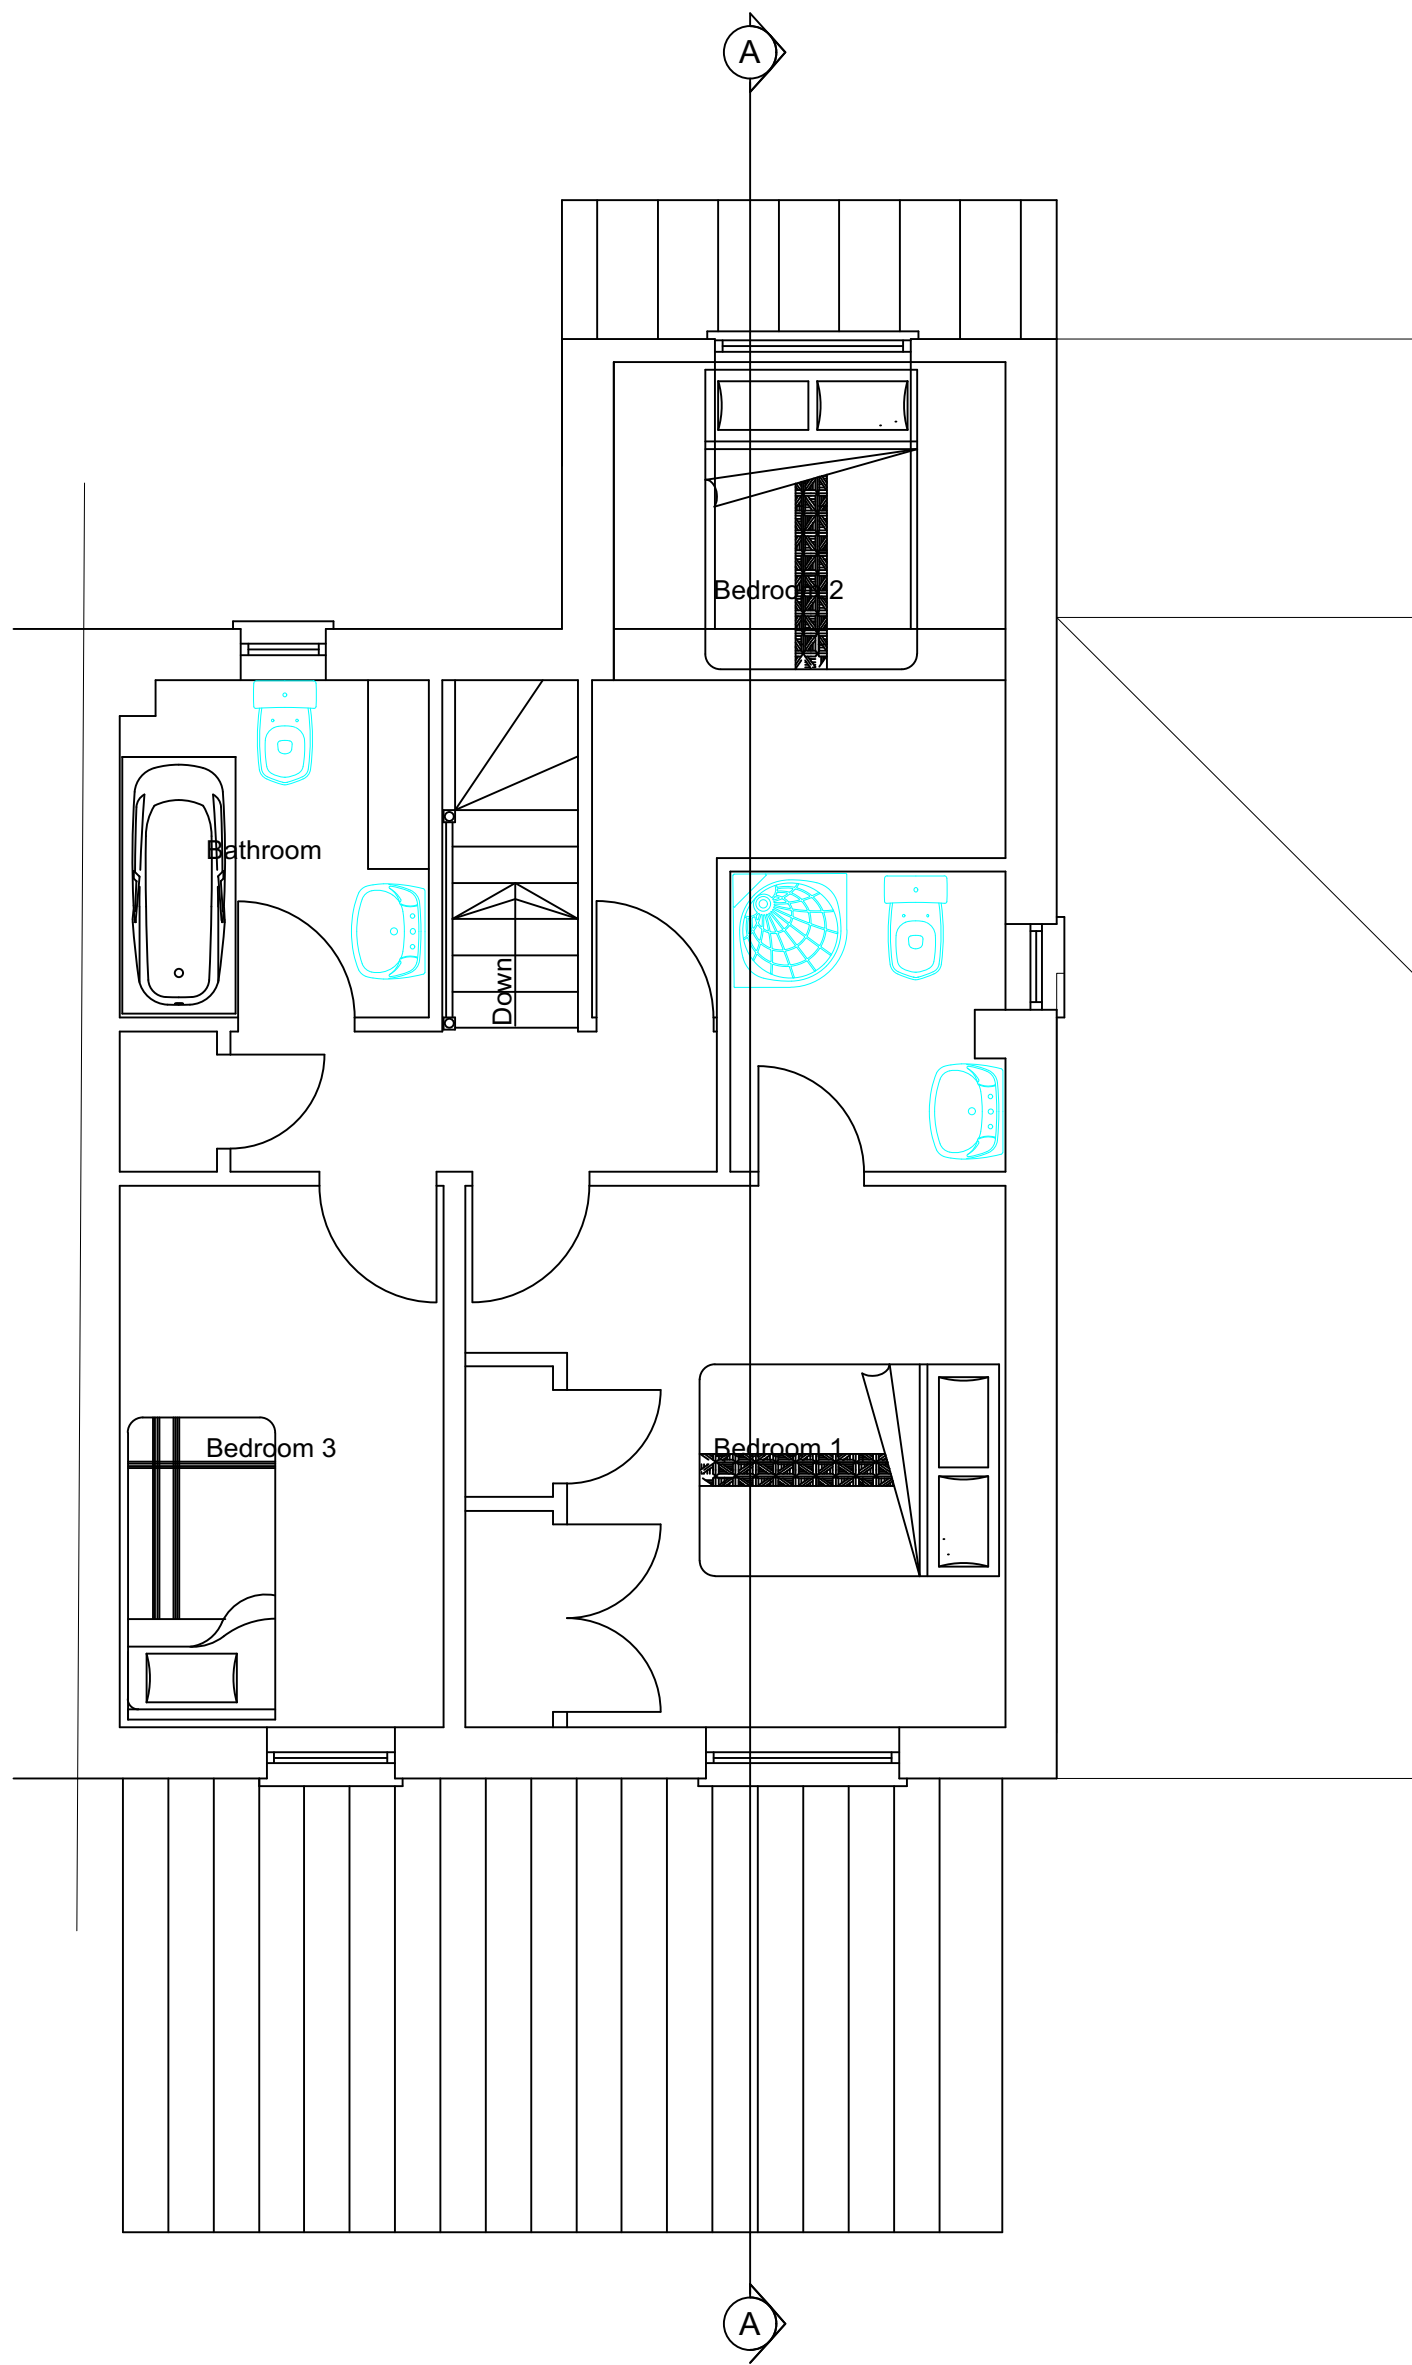

PROPOSED FIRST FLOOR PLAN

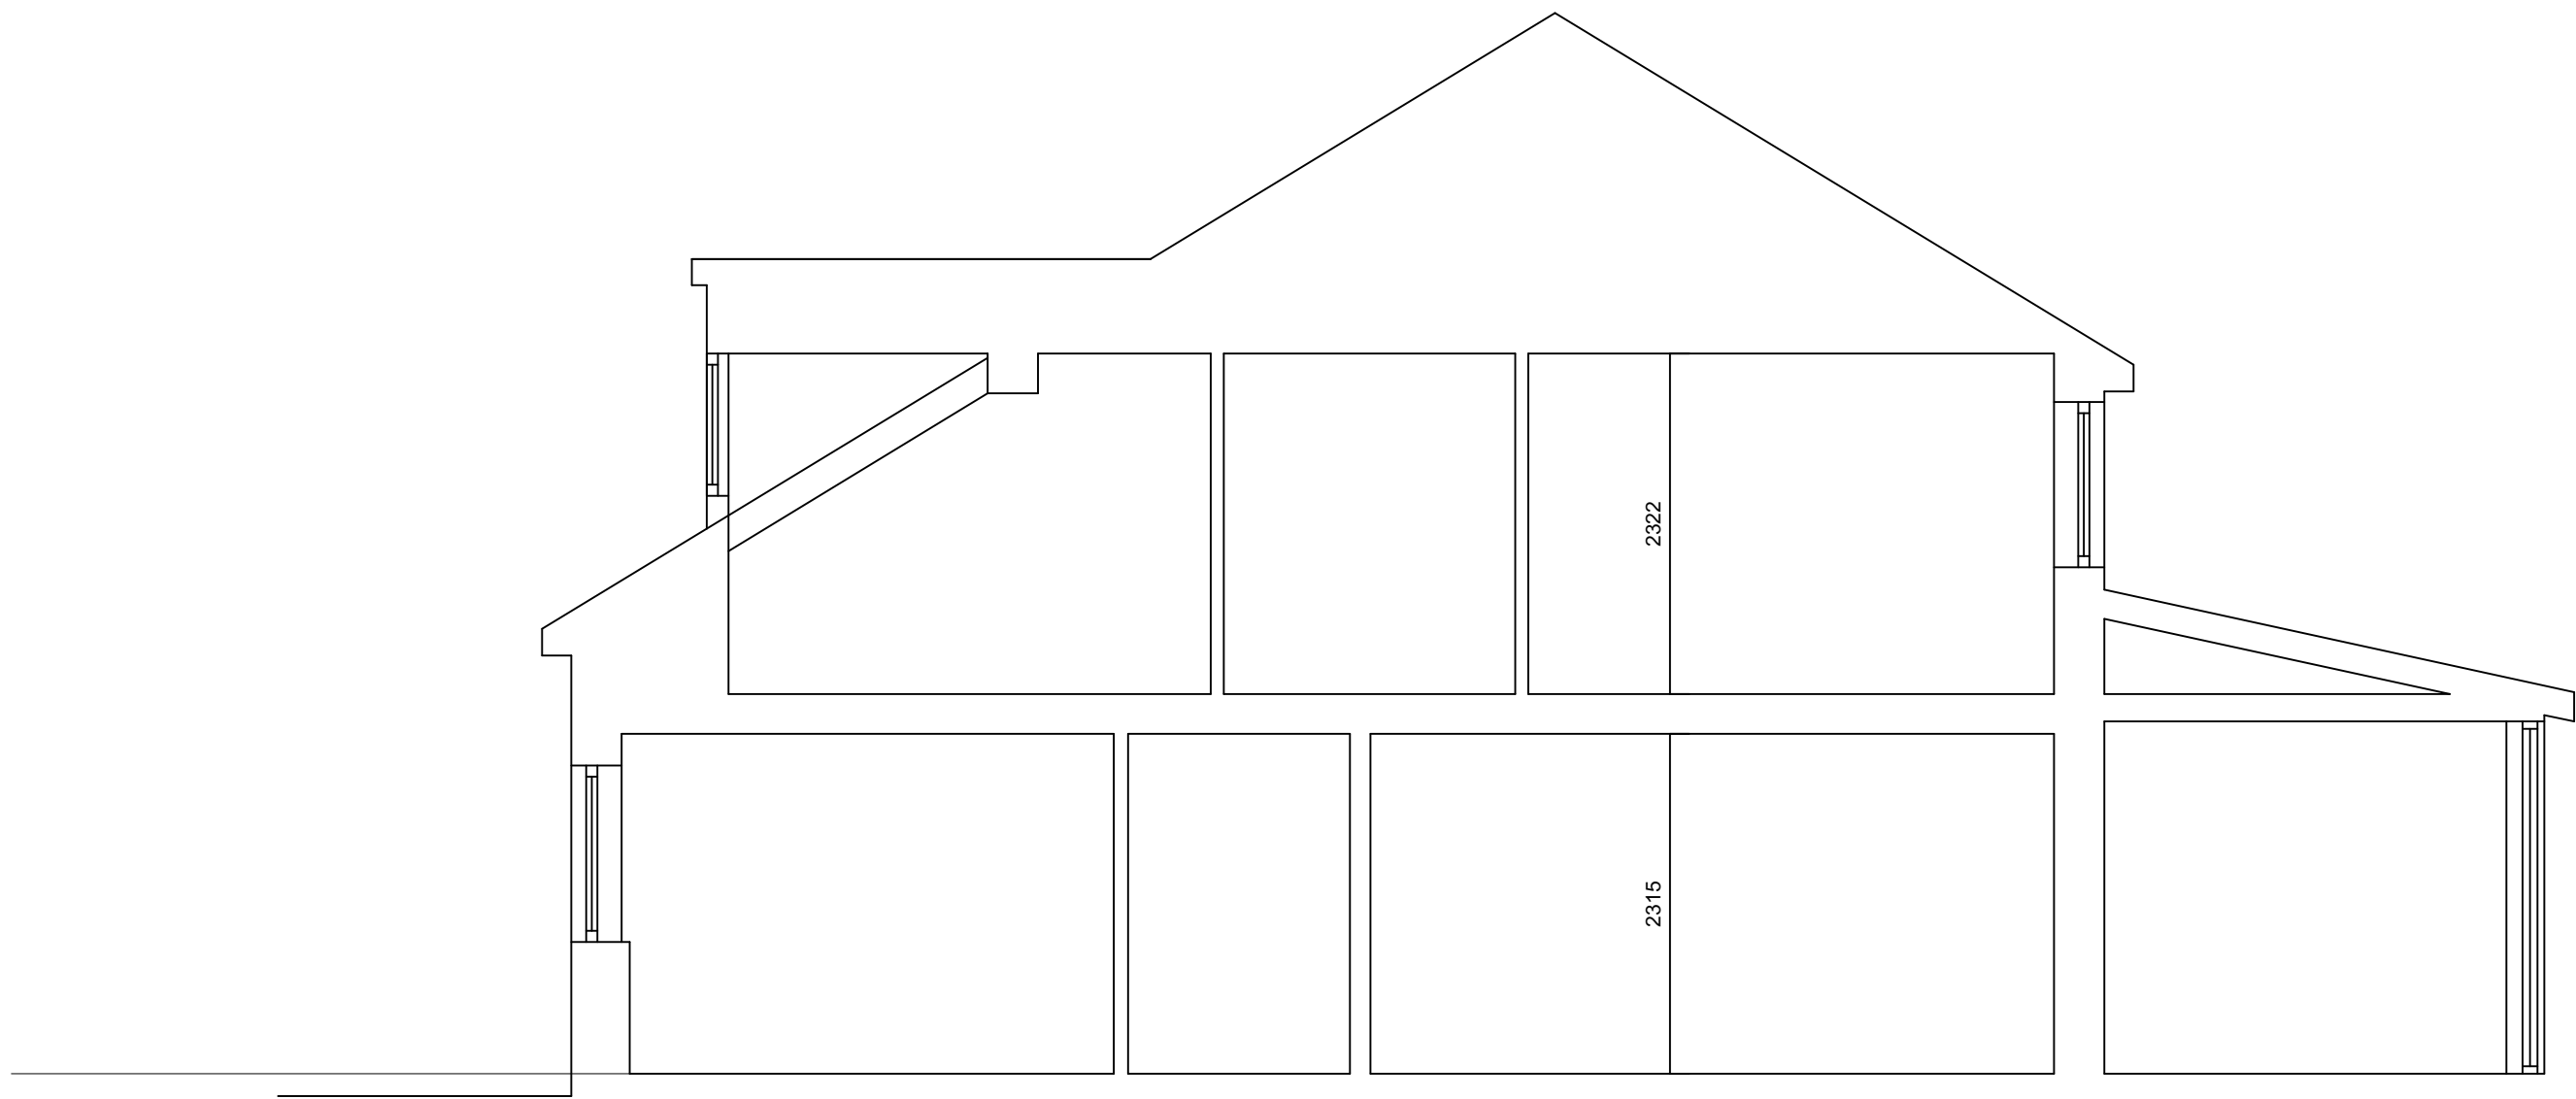


SECTION A-A

 George and Co.

Proposed Extension
1 Cyfarthya Gardens
Cefn Coed-y-cymmer
MERTHYR TYDFIL

643.07	Proposed plans		
sketch	1:50@A1	July '19	CG
1st Floor Woodfred Studios 62 High St Merthyr Tydfil CF37 8DE 07830328652 hello@georgeandco.studio www.georgeandco.studio			
DO NOT SCALE THIS DRAWING			©George and Co.

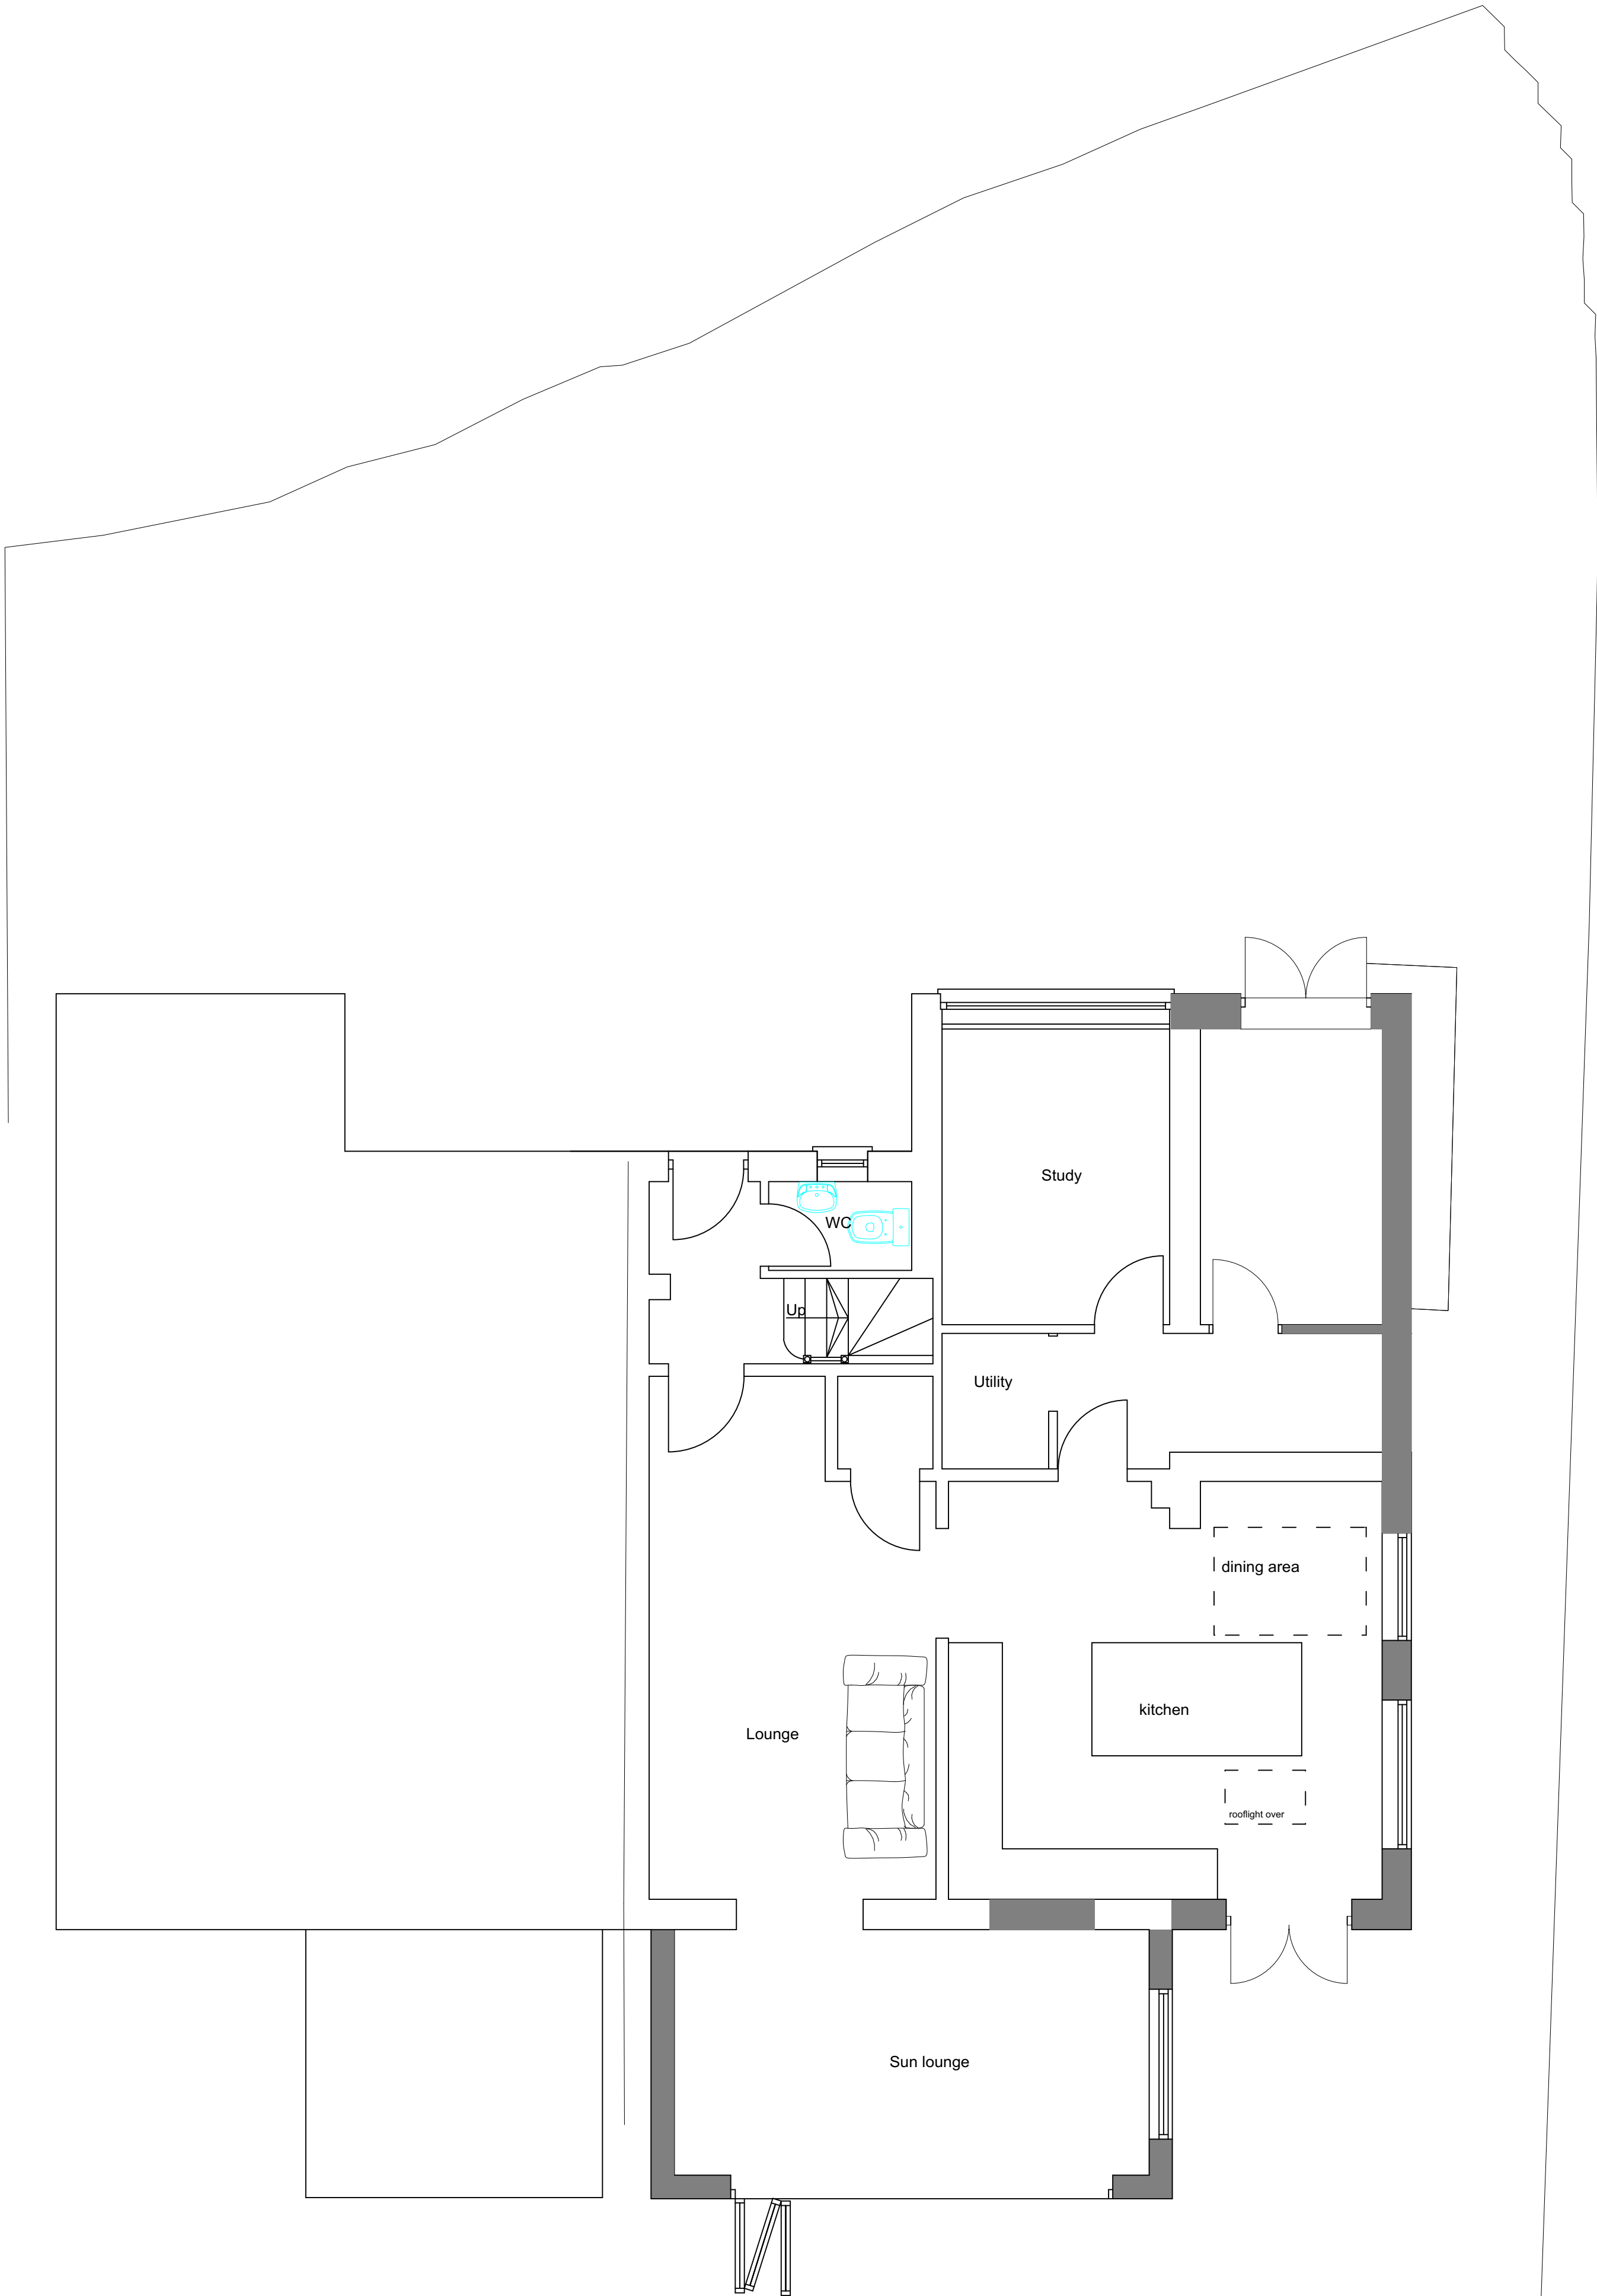


PROPOSED GROUND FLOOR PLAN


 George and Co.

Proposed Extension
1 Cyfarthya Gardens
Cefn Coed-y-cymmer
MERTHYR TYDFIL

643.07		Proposed plans	
sketch	1:50@A1	July '19	CG
1st Floor Woodfired Studios 62 High St Merthyr Tydfil CF37 8DE 07830328652 hello@georgeandco.studio www.georgeandco.studio			
DO NOT SCALE THIS DRAWING			©George and Co.

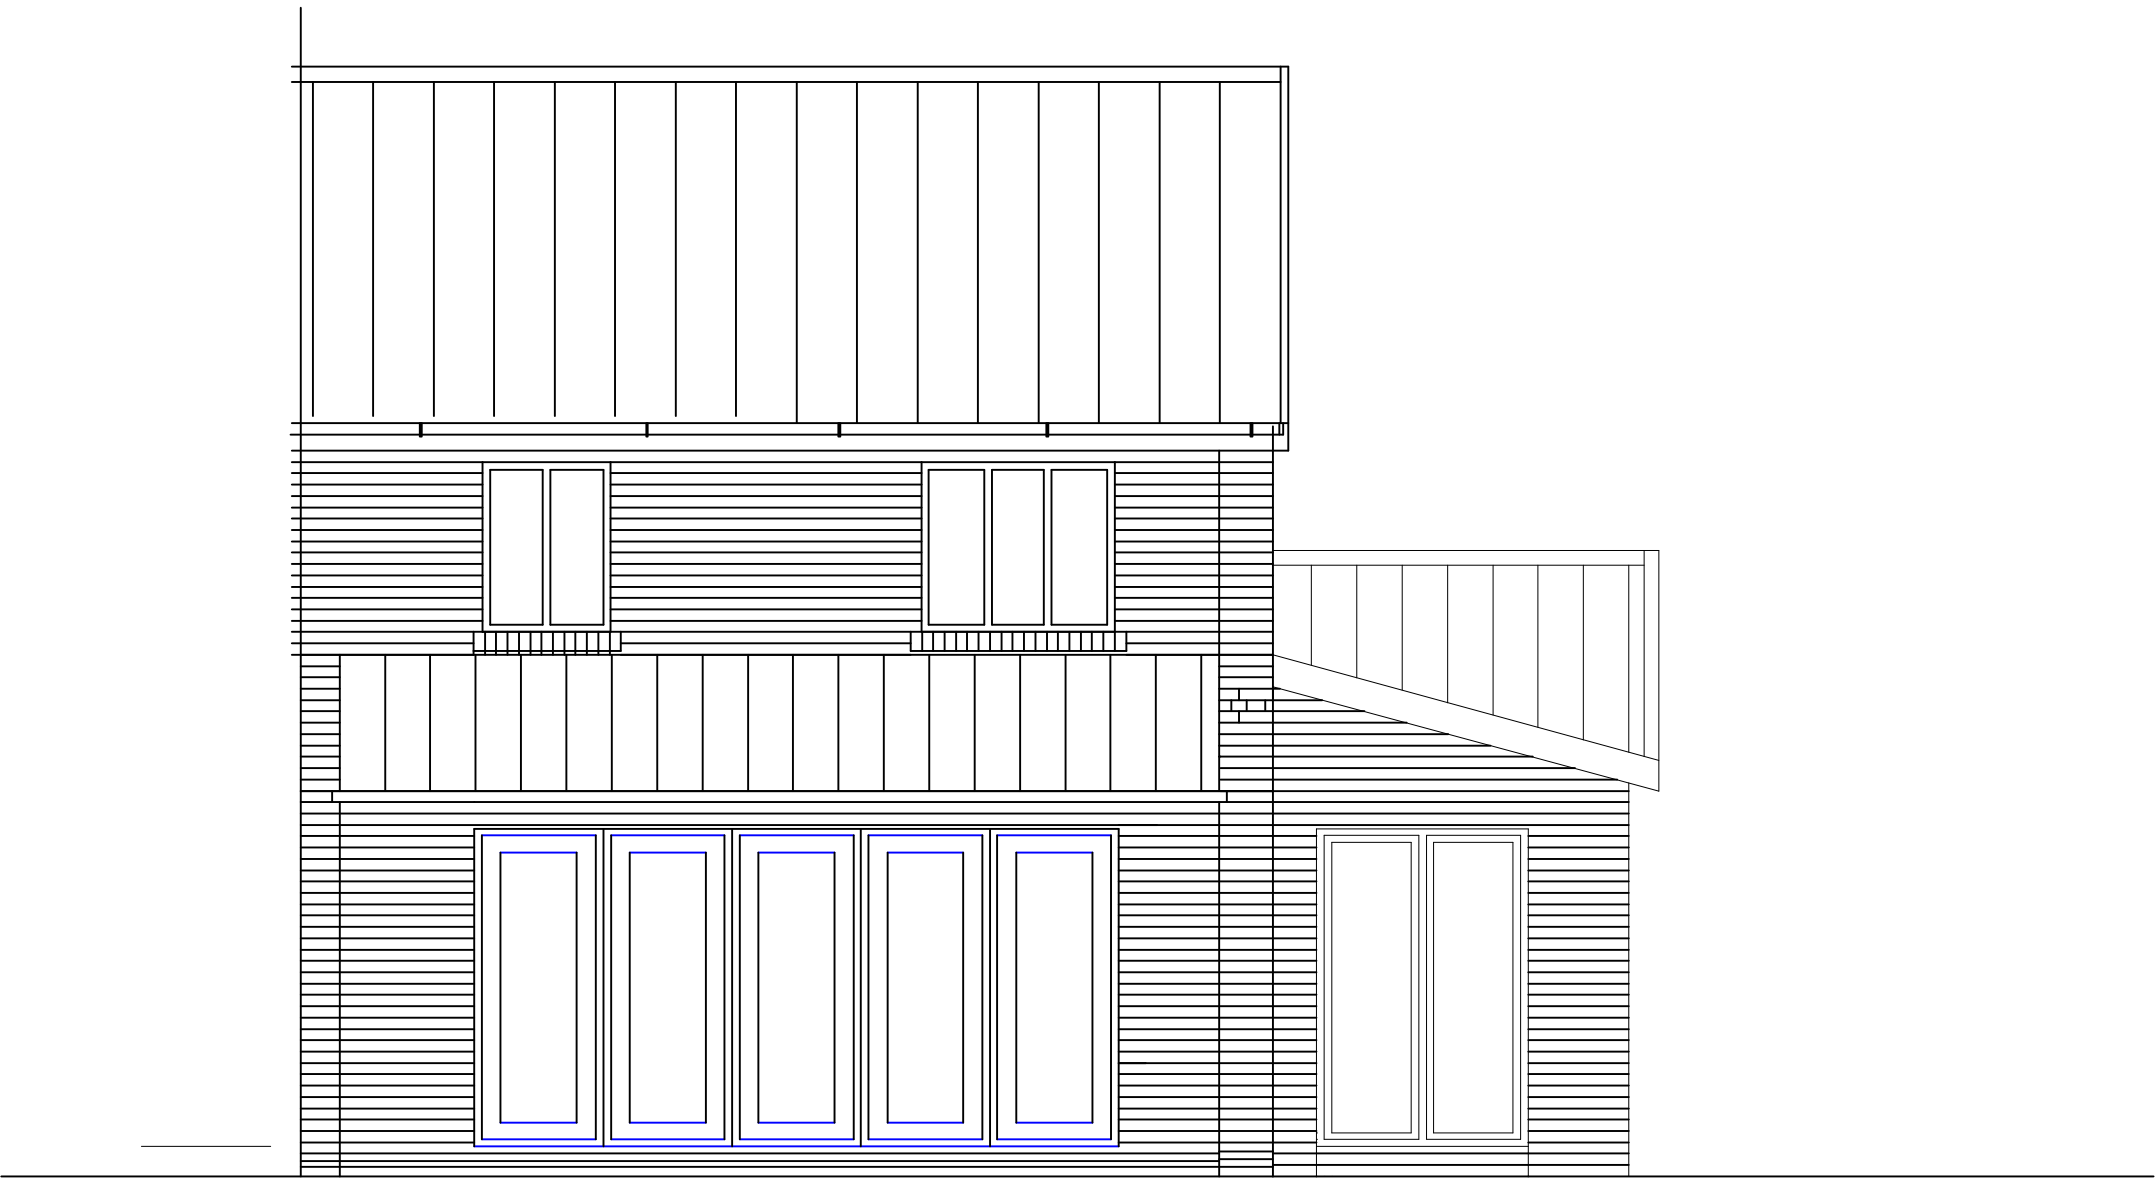

PROPOSED REAR PROFILE

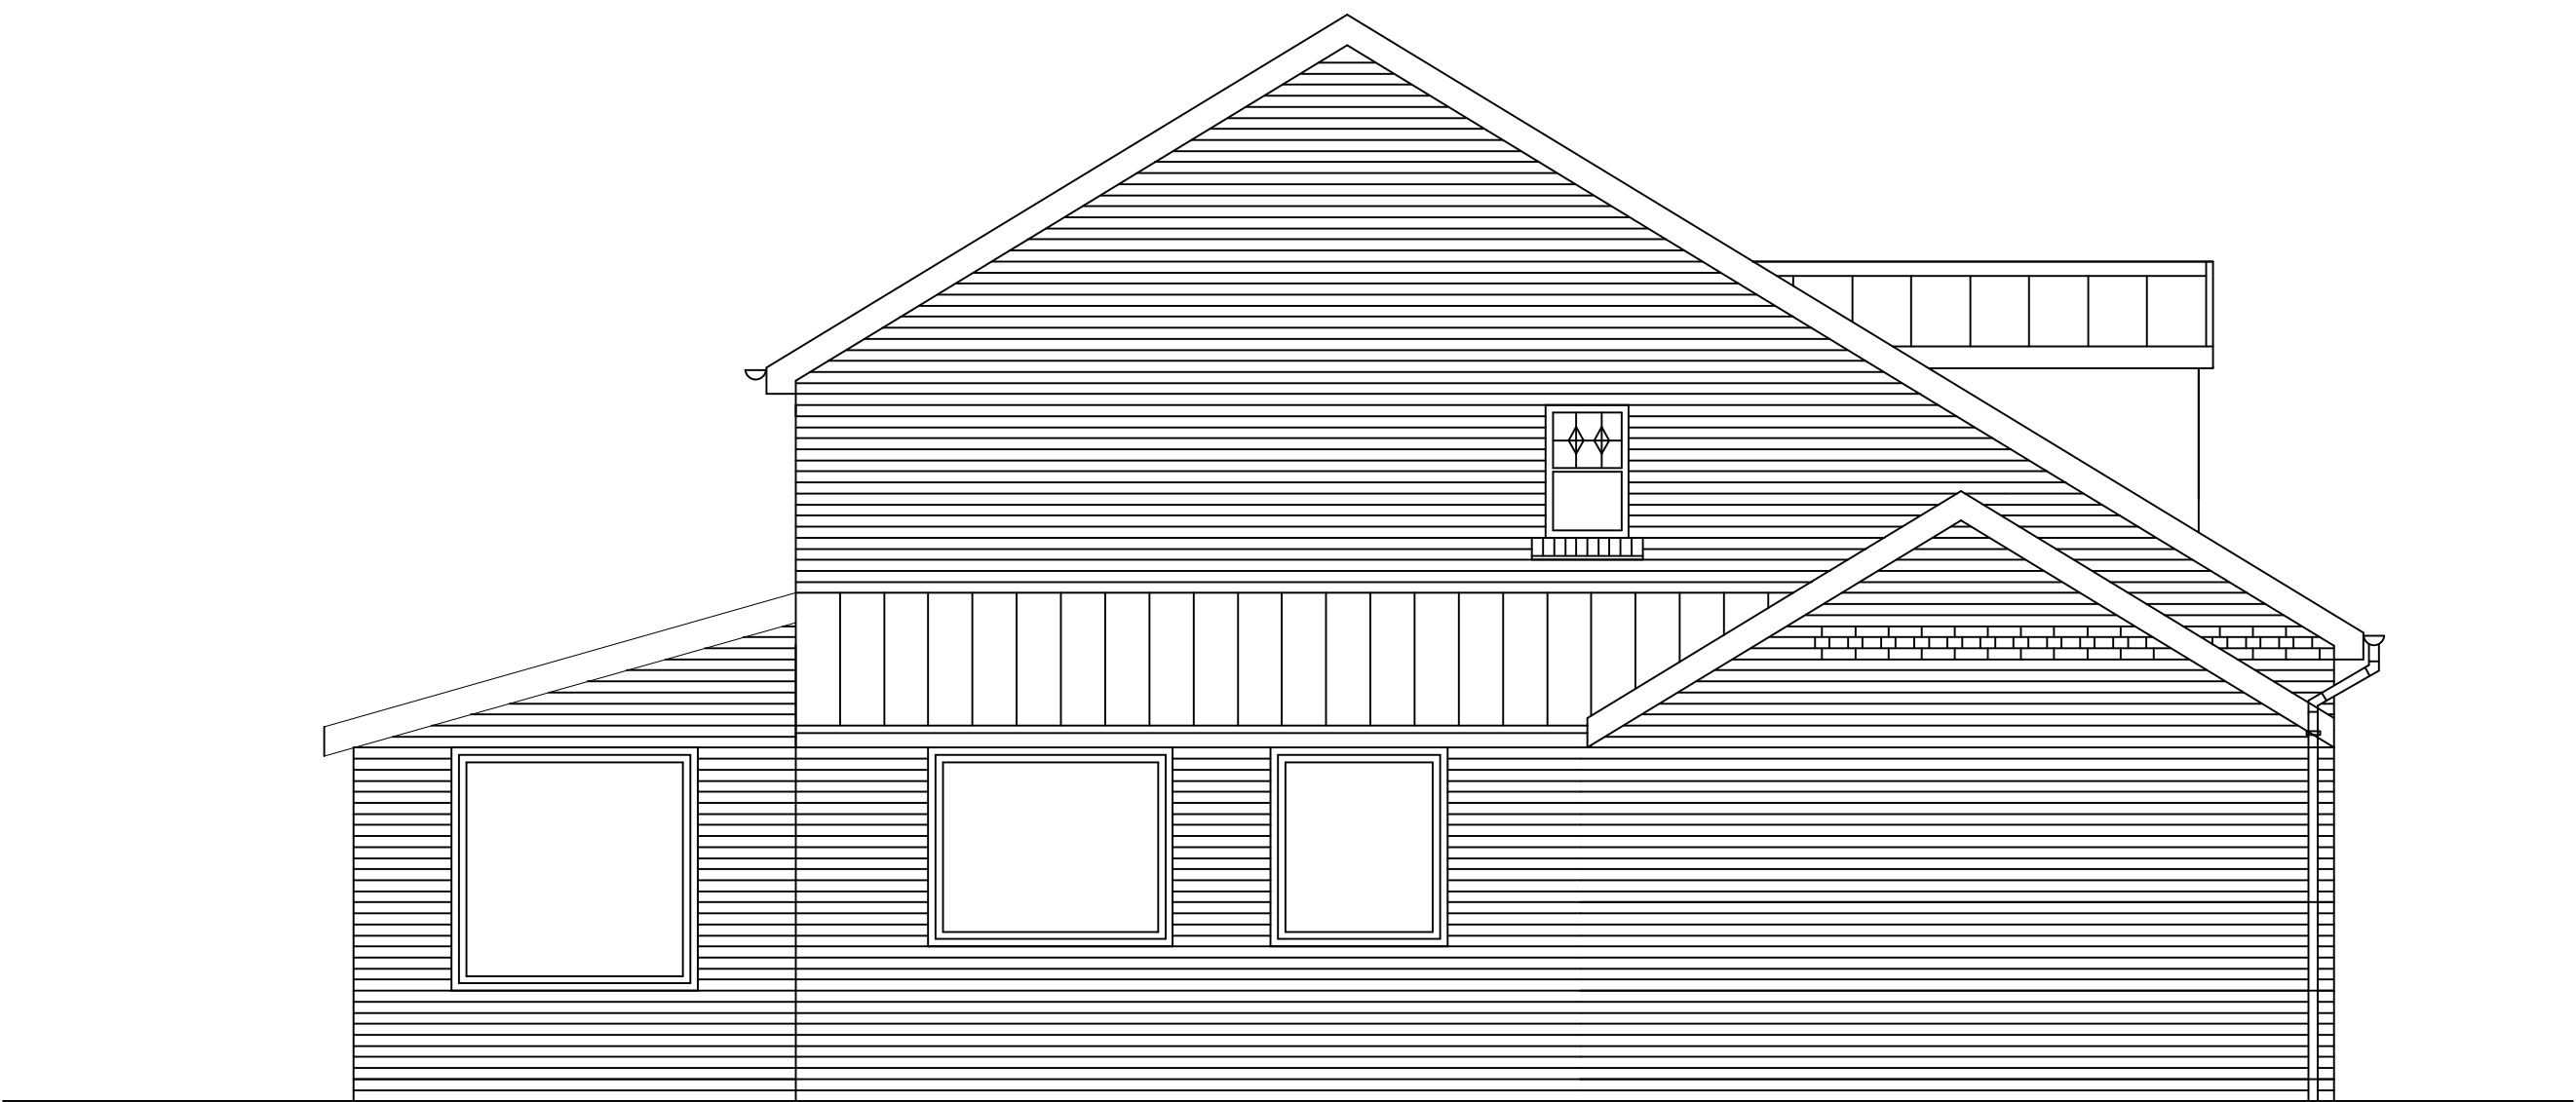

PROPOSED SIDE PROFILE



PROPOSED FRONT PROFILE

 George and Co.

Proposed Extension
1 Cyfarthya Gardens
Cefn Coed-y-cymmer
MERTHYR TYDFIL

643.07	Proposed elevations		
sketch	1:50@A1	July '19	CG
1st Floor Woodfired Studios 62 High St Merthyr Tydfil CF37 8DE 07830328652 hello@georgeandco.studio www.georgeandco.studio			
DO NOT SCALE THIS DRAWING			©George and Co.