


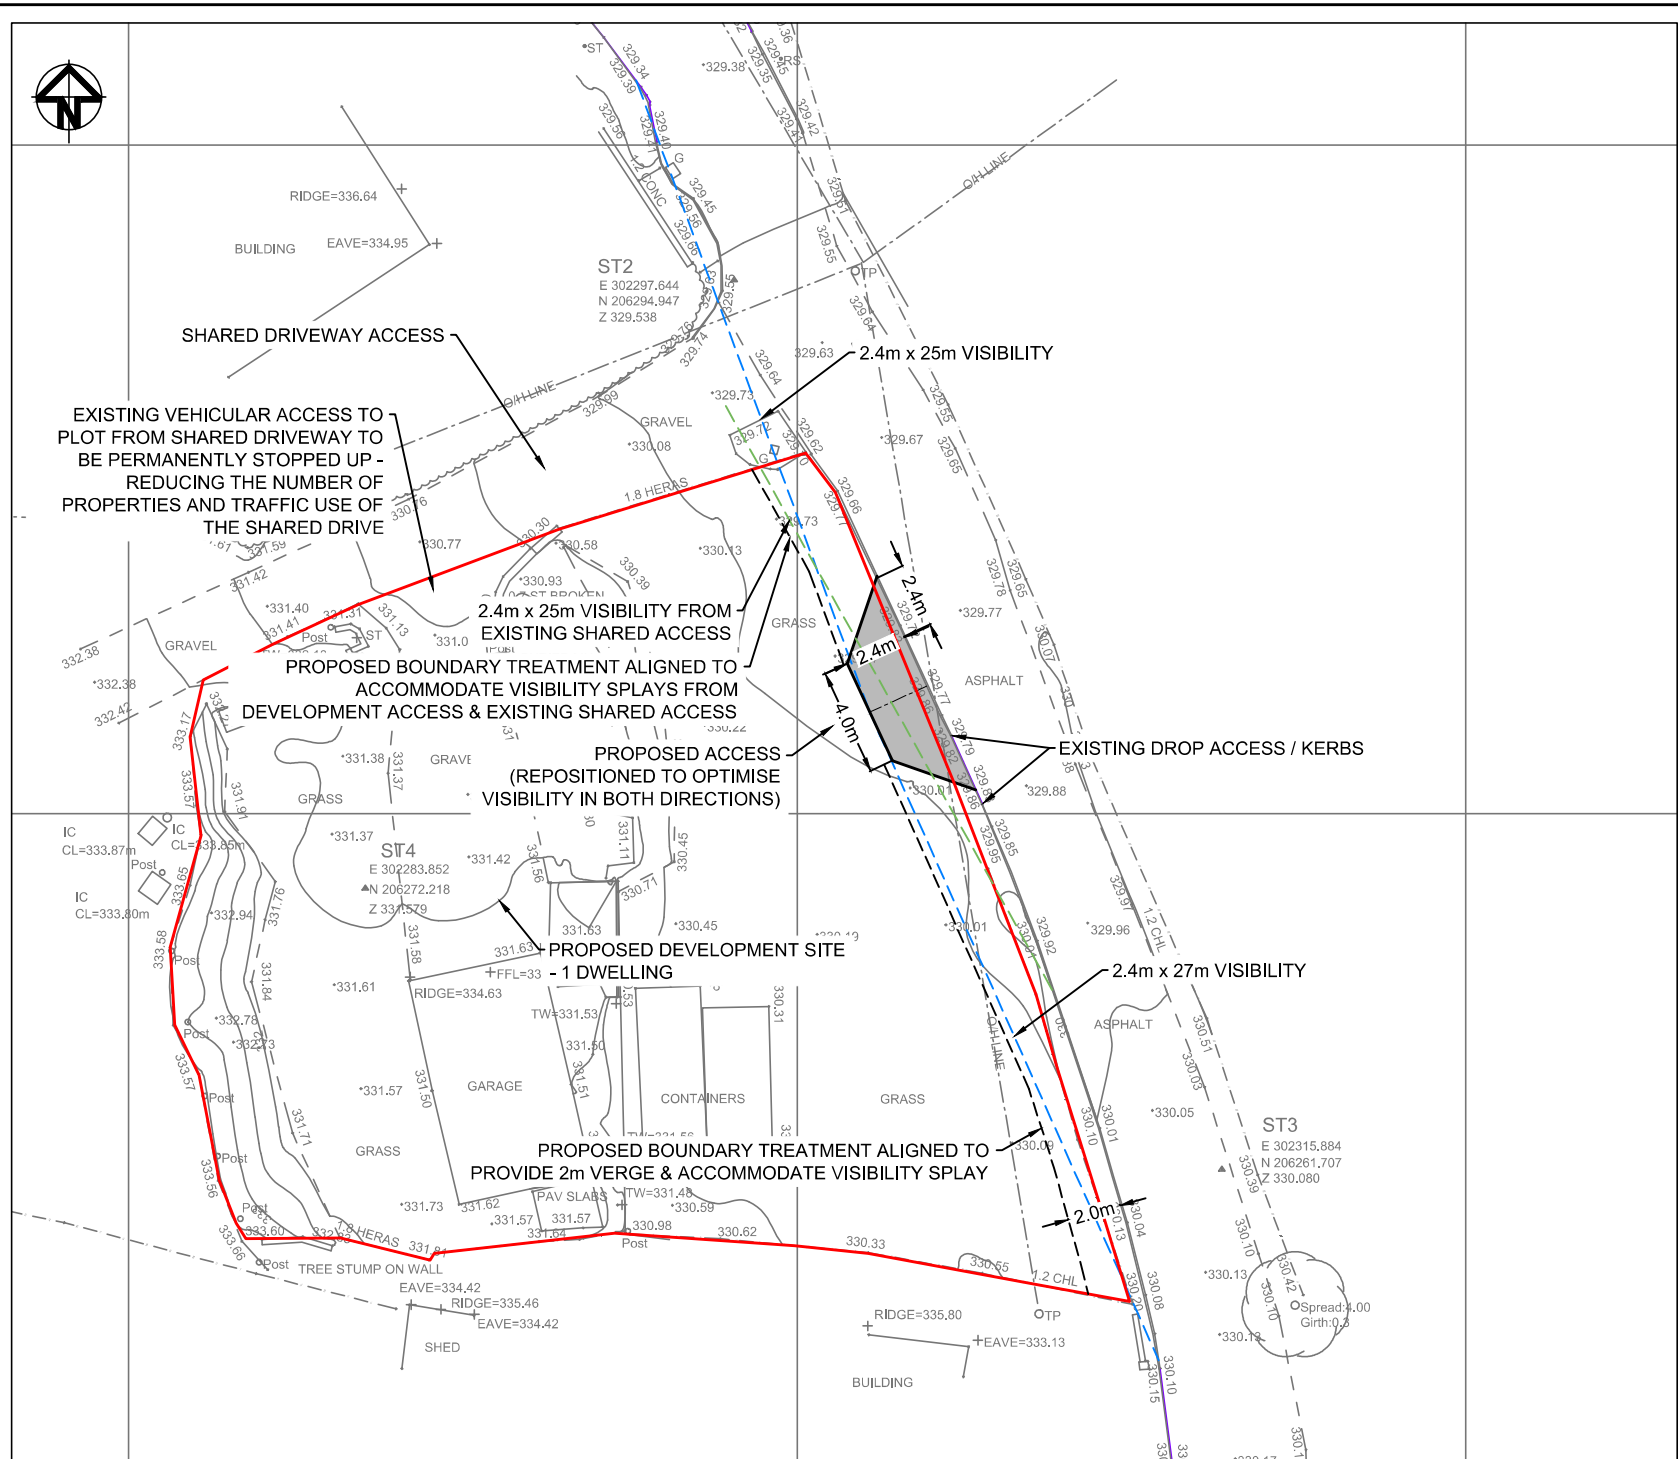

- REDUCTION IN THE VOLUME OF TRAFFIC USING THE SUB-STANDARD ACCESS.
- IMPROVING VISIBILITY TO THE SOUTH TO 2.4m x 25m AND SAFEGUARDING THIS IN PERPETUITY

B	Scale Corrected	08-06-22
A	First Issue	18-05-22
 Ty Penbryn, Salem, Llandilo, SA19 7LT E-mail: mail@acstro.com www.acstro.com Tel: 01558 824021		
Project	LAND OFF WINCH FAWR ROAD HEOLGERRIG, MERTHYR TYDFIL	
Drawing	PROPOSED	
Drawing No.	1550-ACS-XX-ZZ-DR-T-002-B	
Scale	1:200 @ A3	