
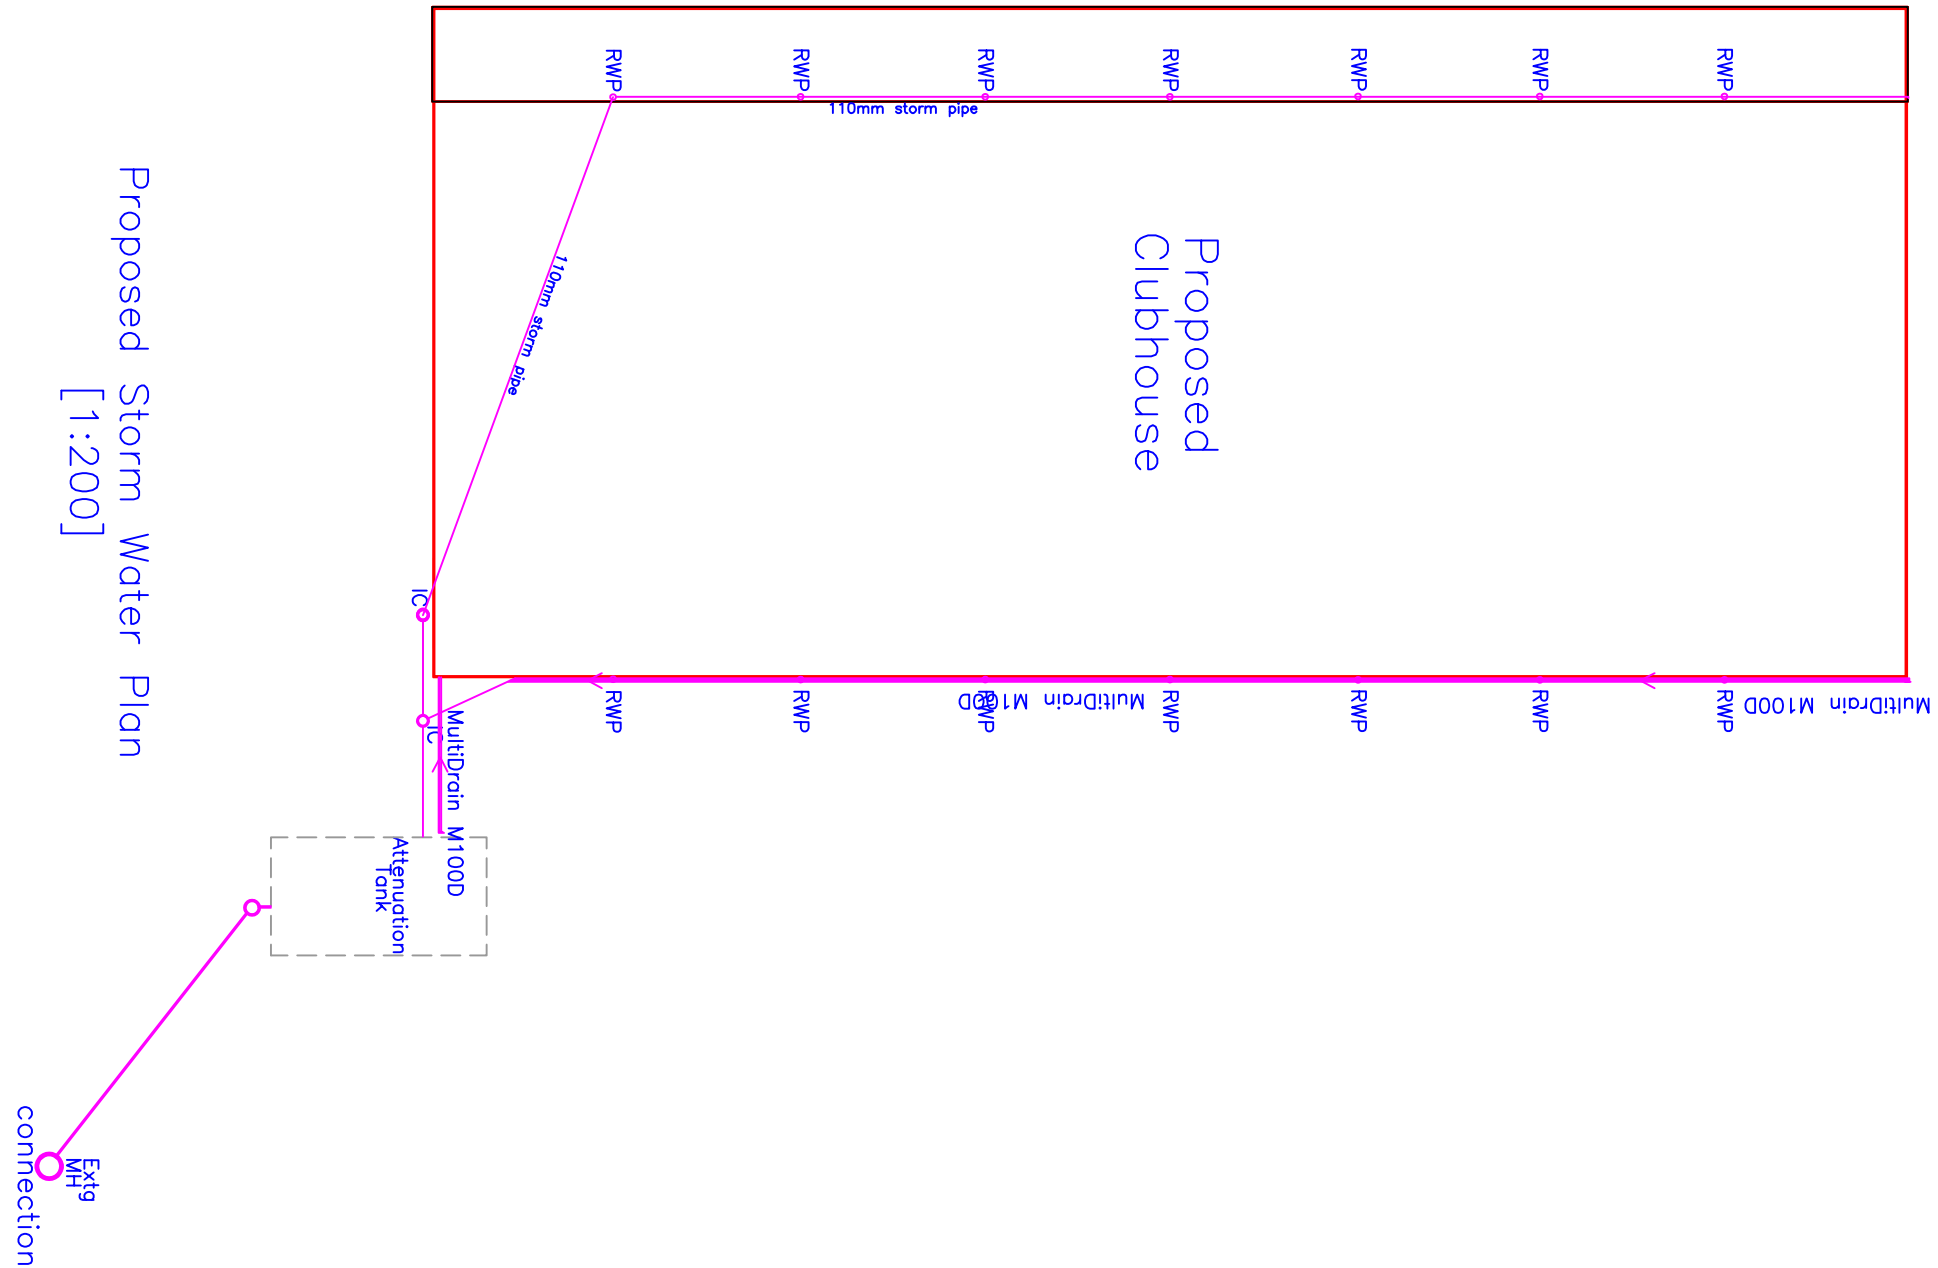


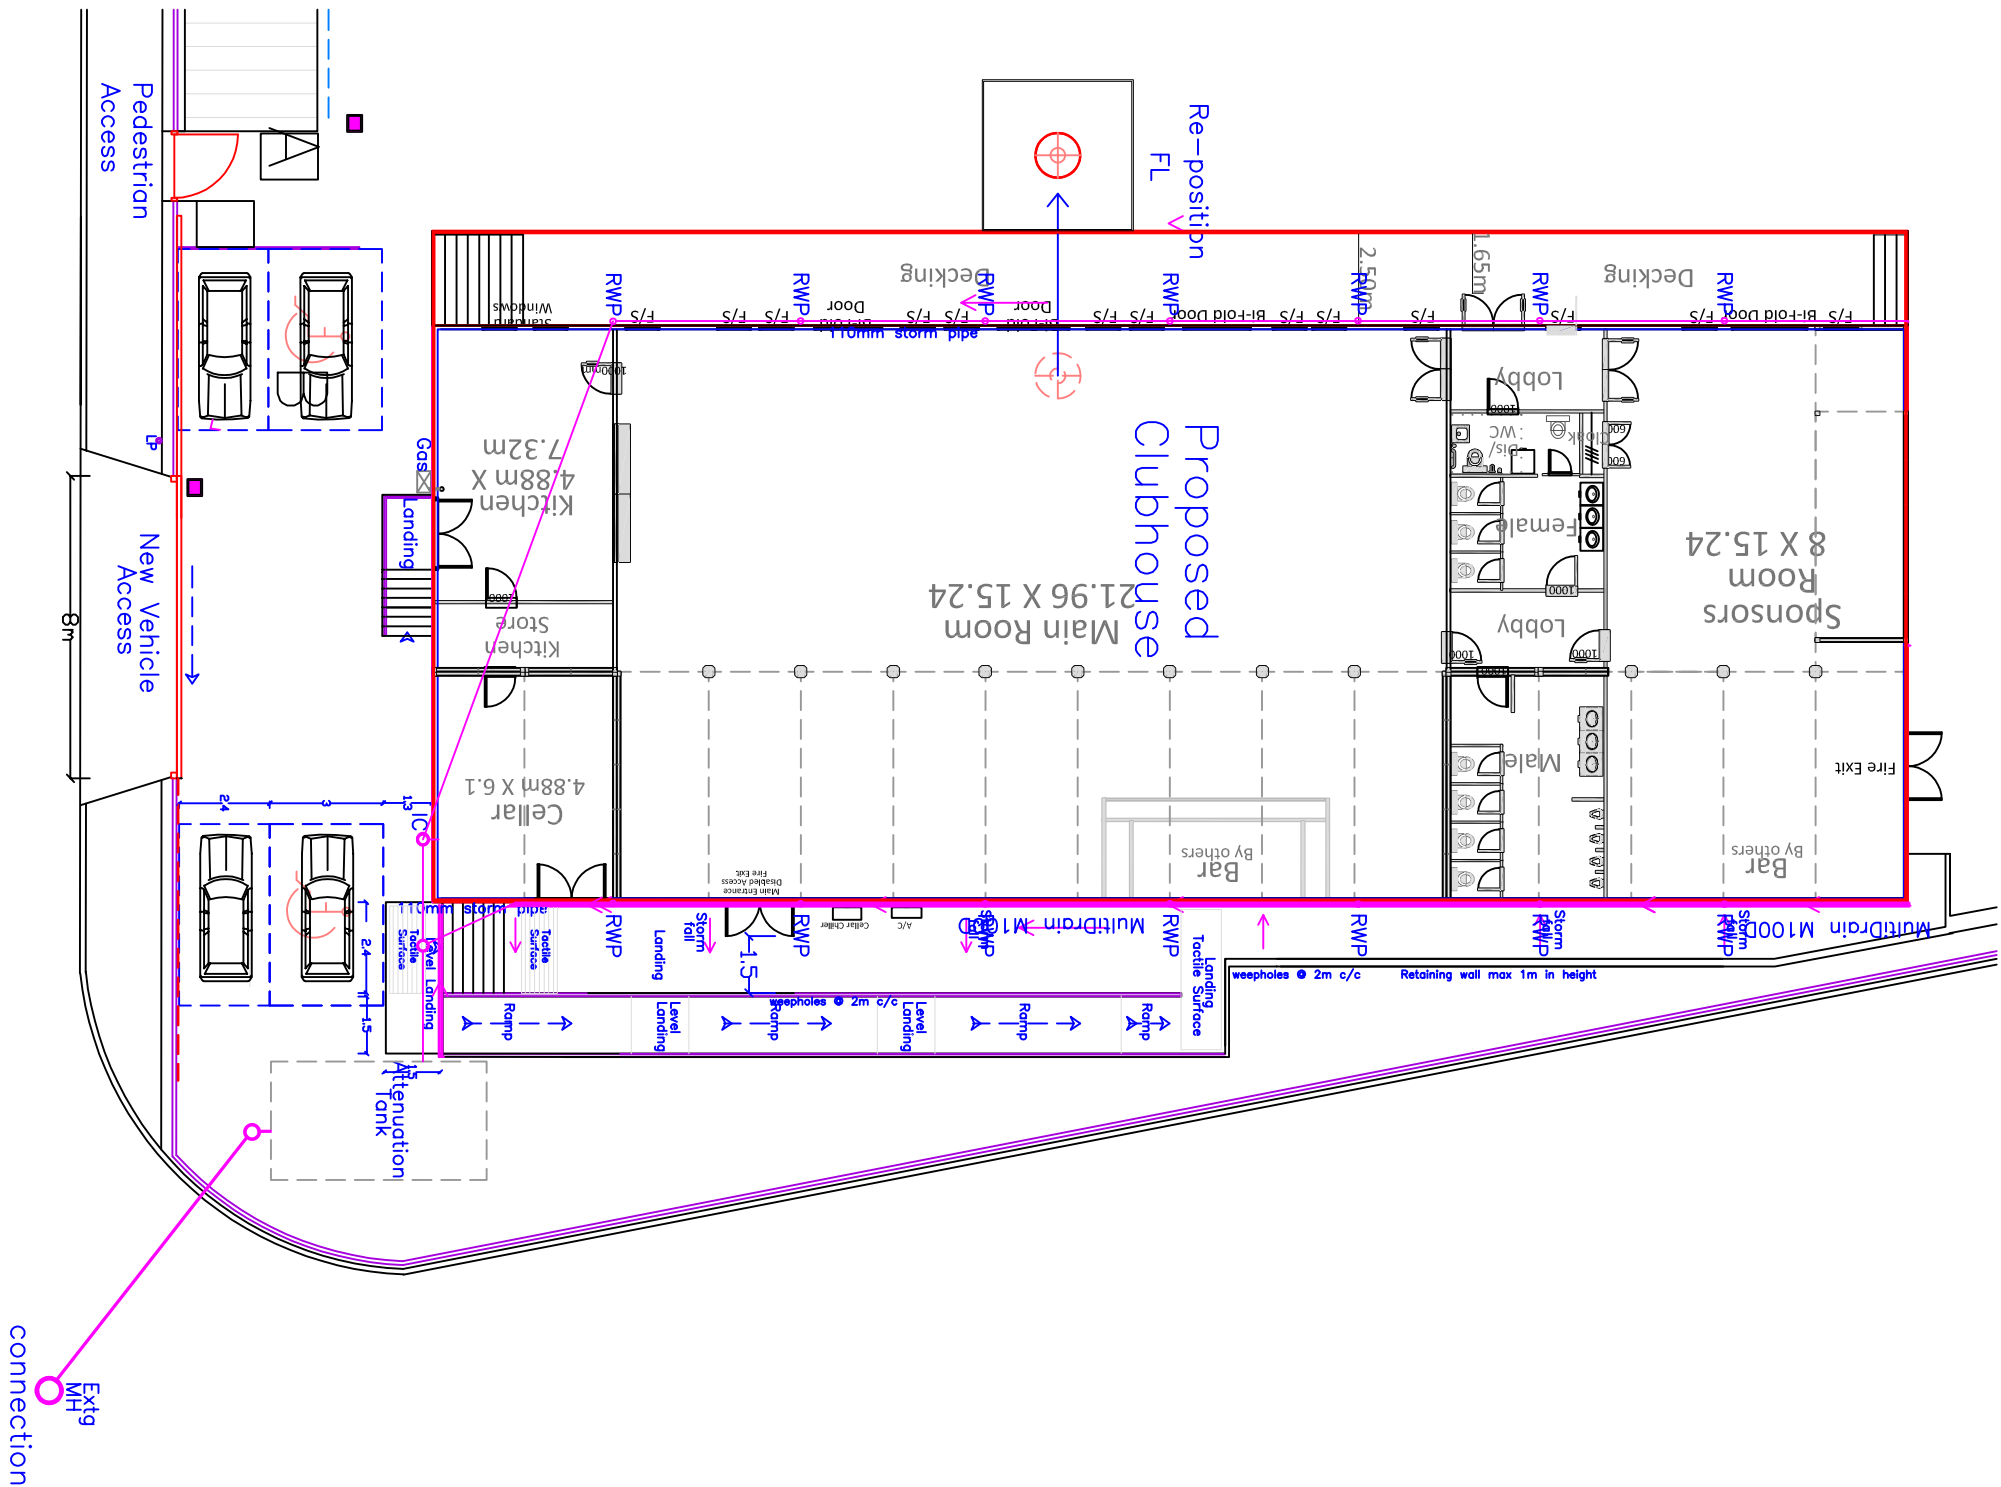

Utopia Design
Architectural Services
Building Planning Application Support
Paul Thomas: BSc (Hons)
Tel: 01685 559230. Mob: 07908 726065
e-mail: utopiadus@hotmail.com

Issued Only for Purpose Indicated

Drawing Status: FOR B CON PURPOSES ONLY

Client: **Merthyr Rugby Ground**

The Wern

Ynysfach

Merthyr Tydfil

Project: **Increased Curtilage, Rearranged Vehicle Access and parking to main entrance.**

Rearranged Kitchen/Cellar Access

Reposition Flood lights, New Returning Wall to increase parking to west of site

at Merthyr Rugby Ground

Drawn by: **12.08.2020**

Title: **1:200**

Paper: **A2**

Drawn No: **WERN STORM DETAILS 01M**

Proposed Storm Drainage Details