




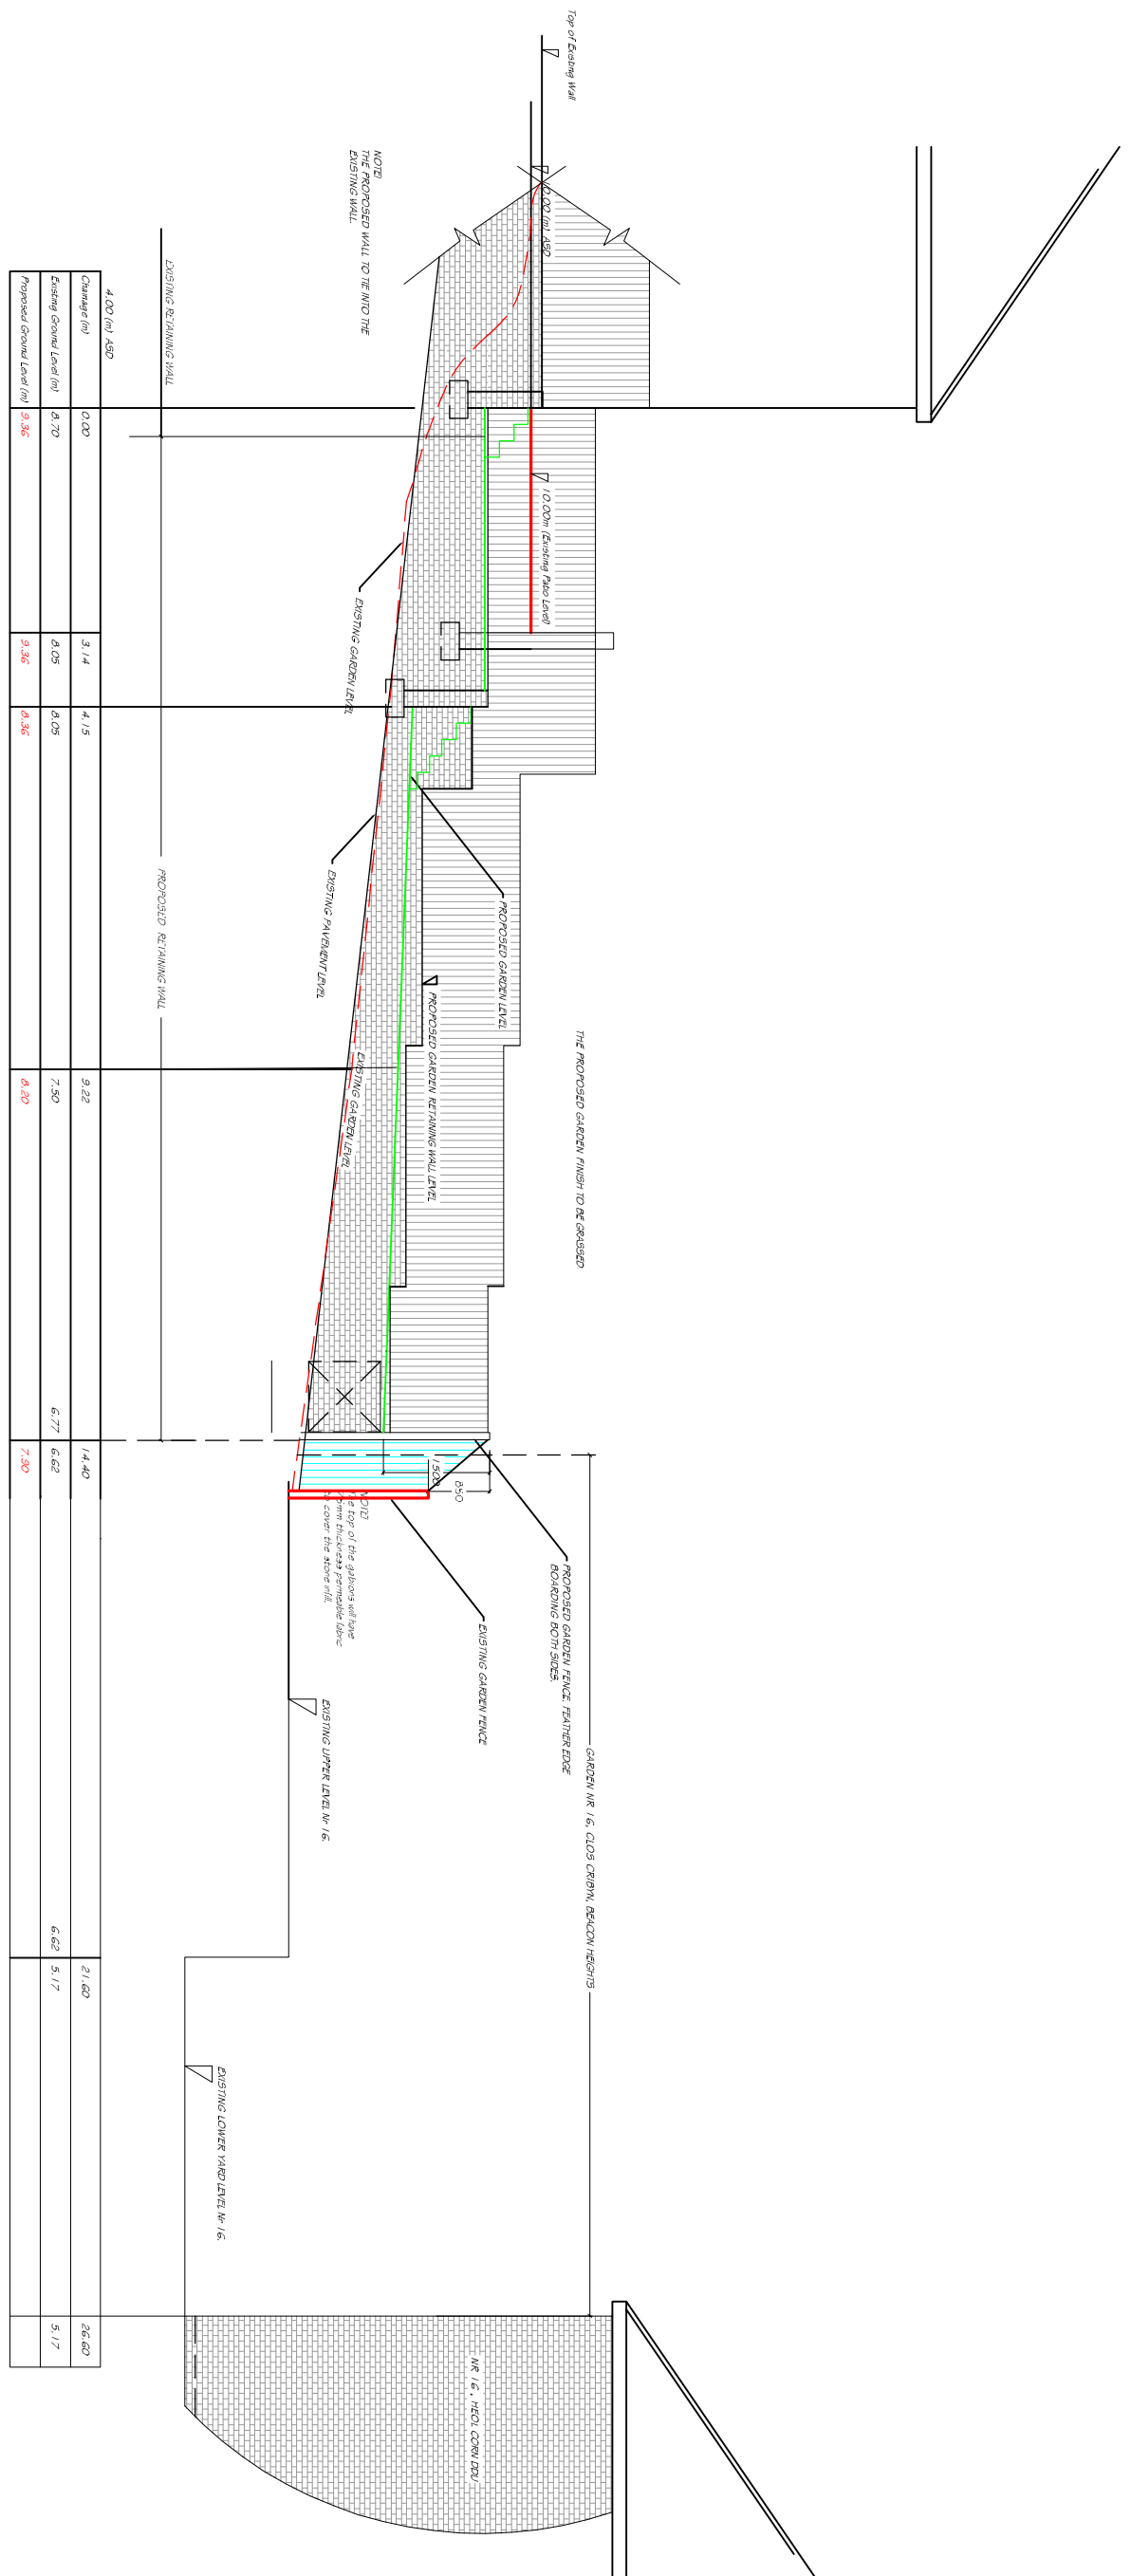

CROSS SECTION 1-1 (1:100)

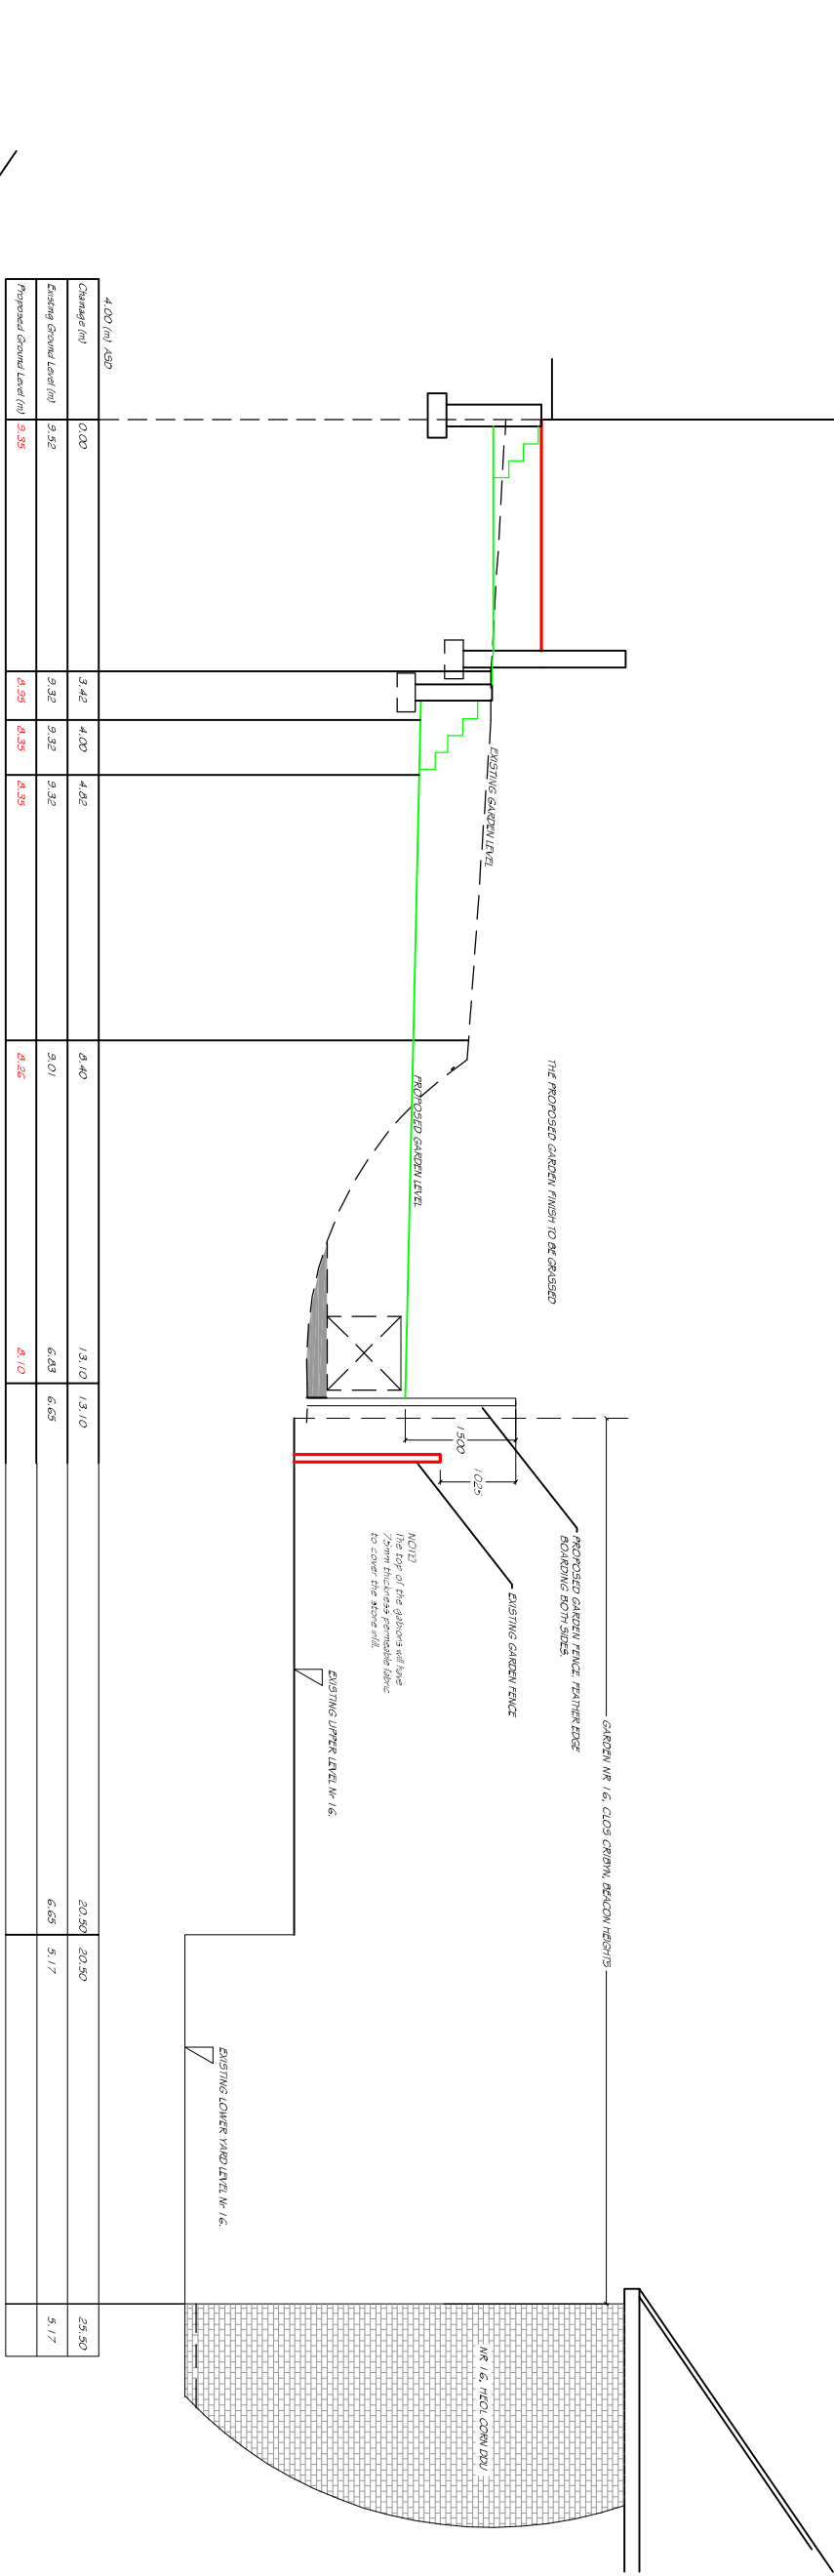


CROSS SECTION 2-2 (1:100)

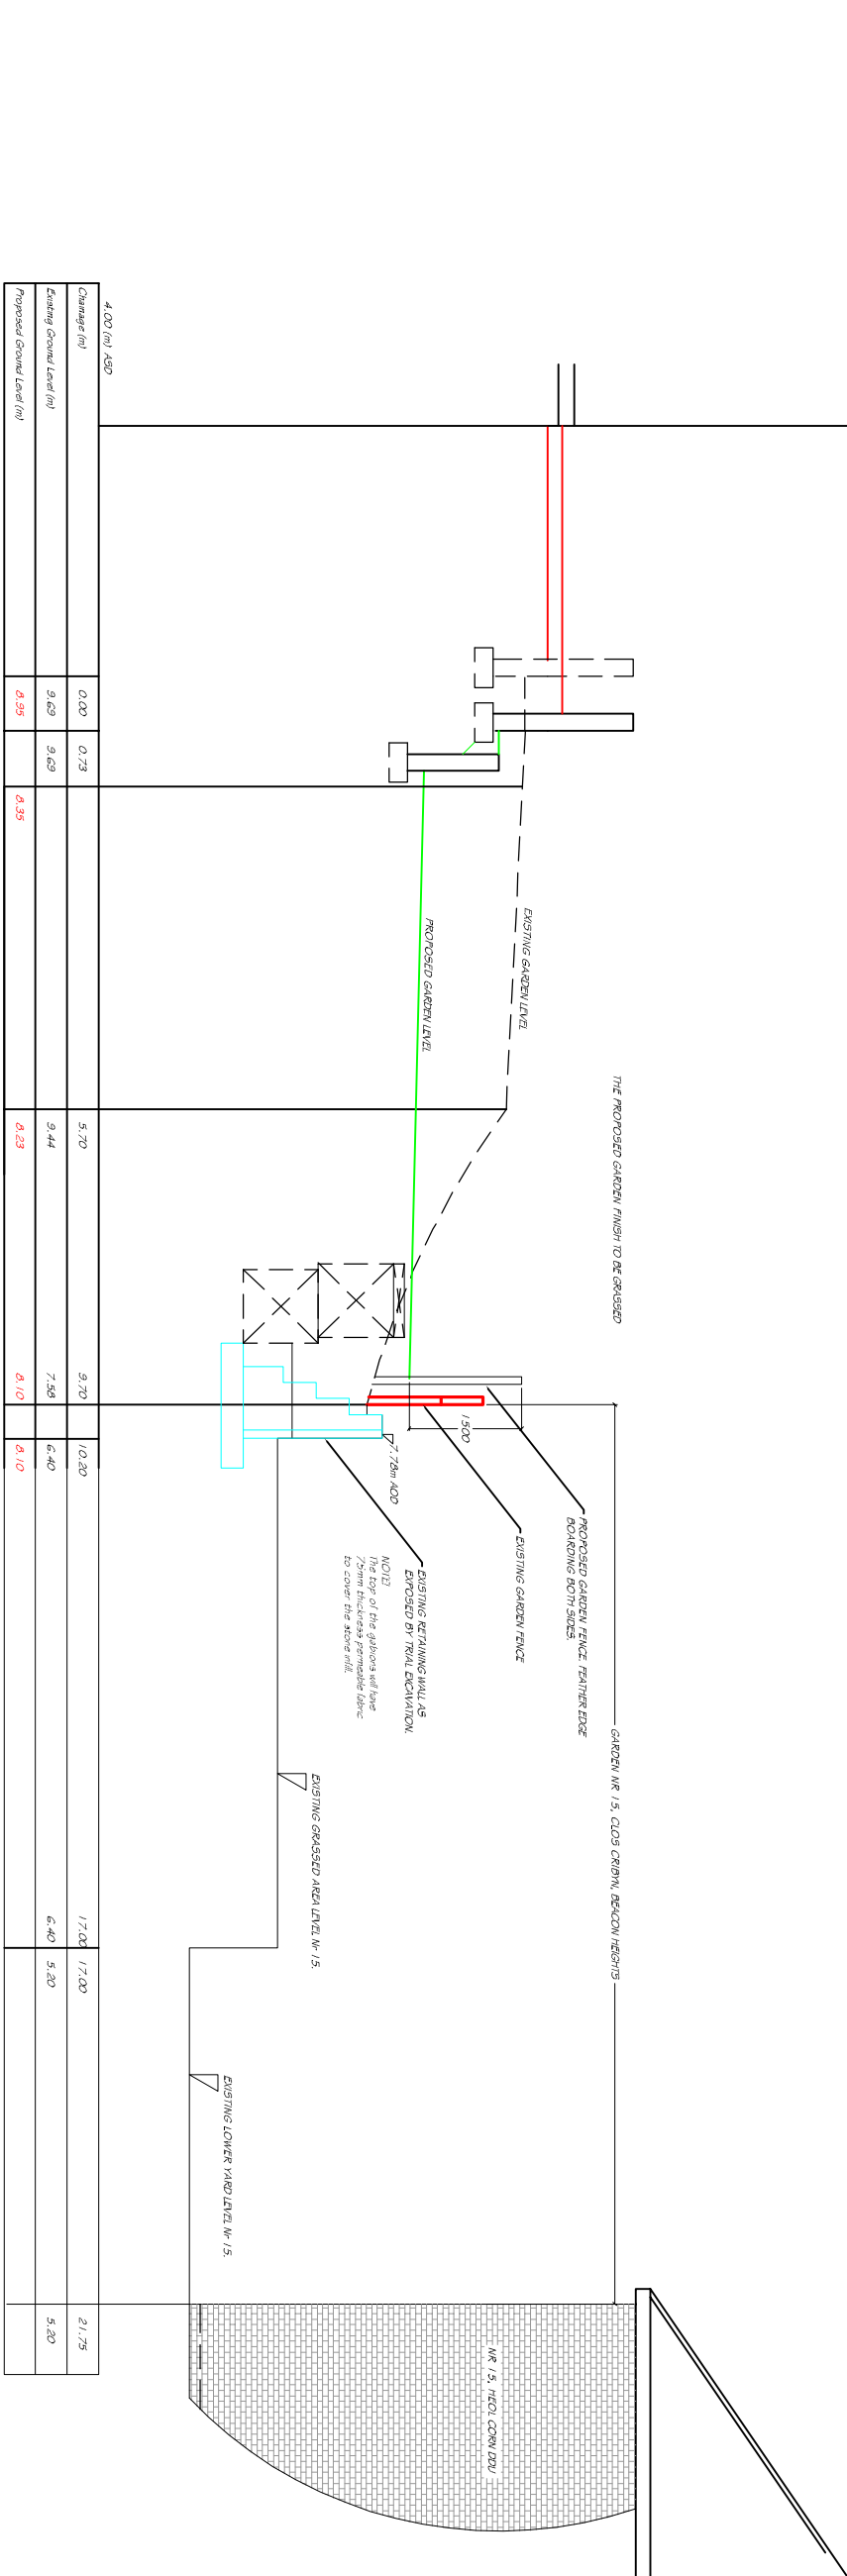


CROSS SECTION 3-3 (1:100)


THE PROPOSED GABION RETAINING WALL TO BE POSITIONED AS INDICATED SO AS TO REDUCE THE RISK OF ANY MAJOR ADDITIONAL LOADING ON THE EXISTING RETAINING WALL.

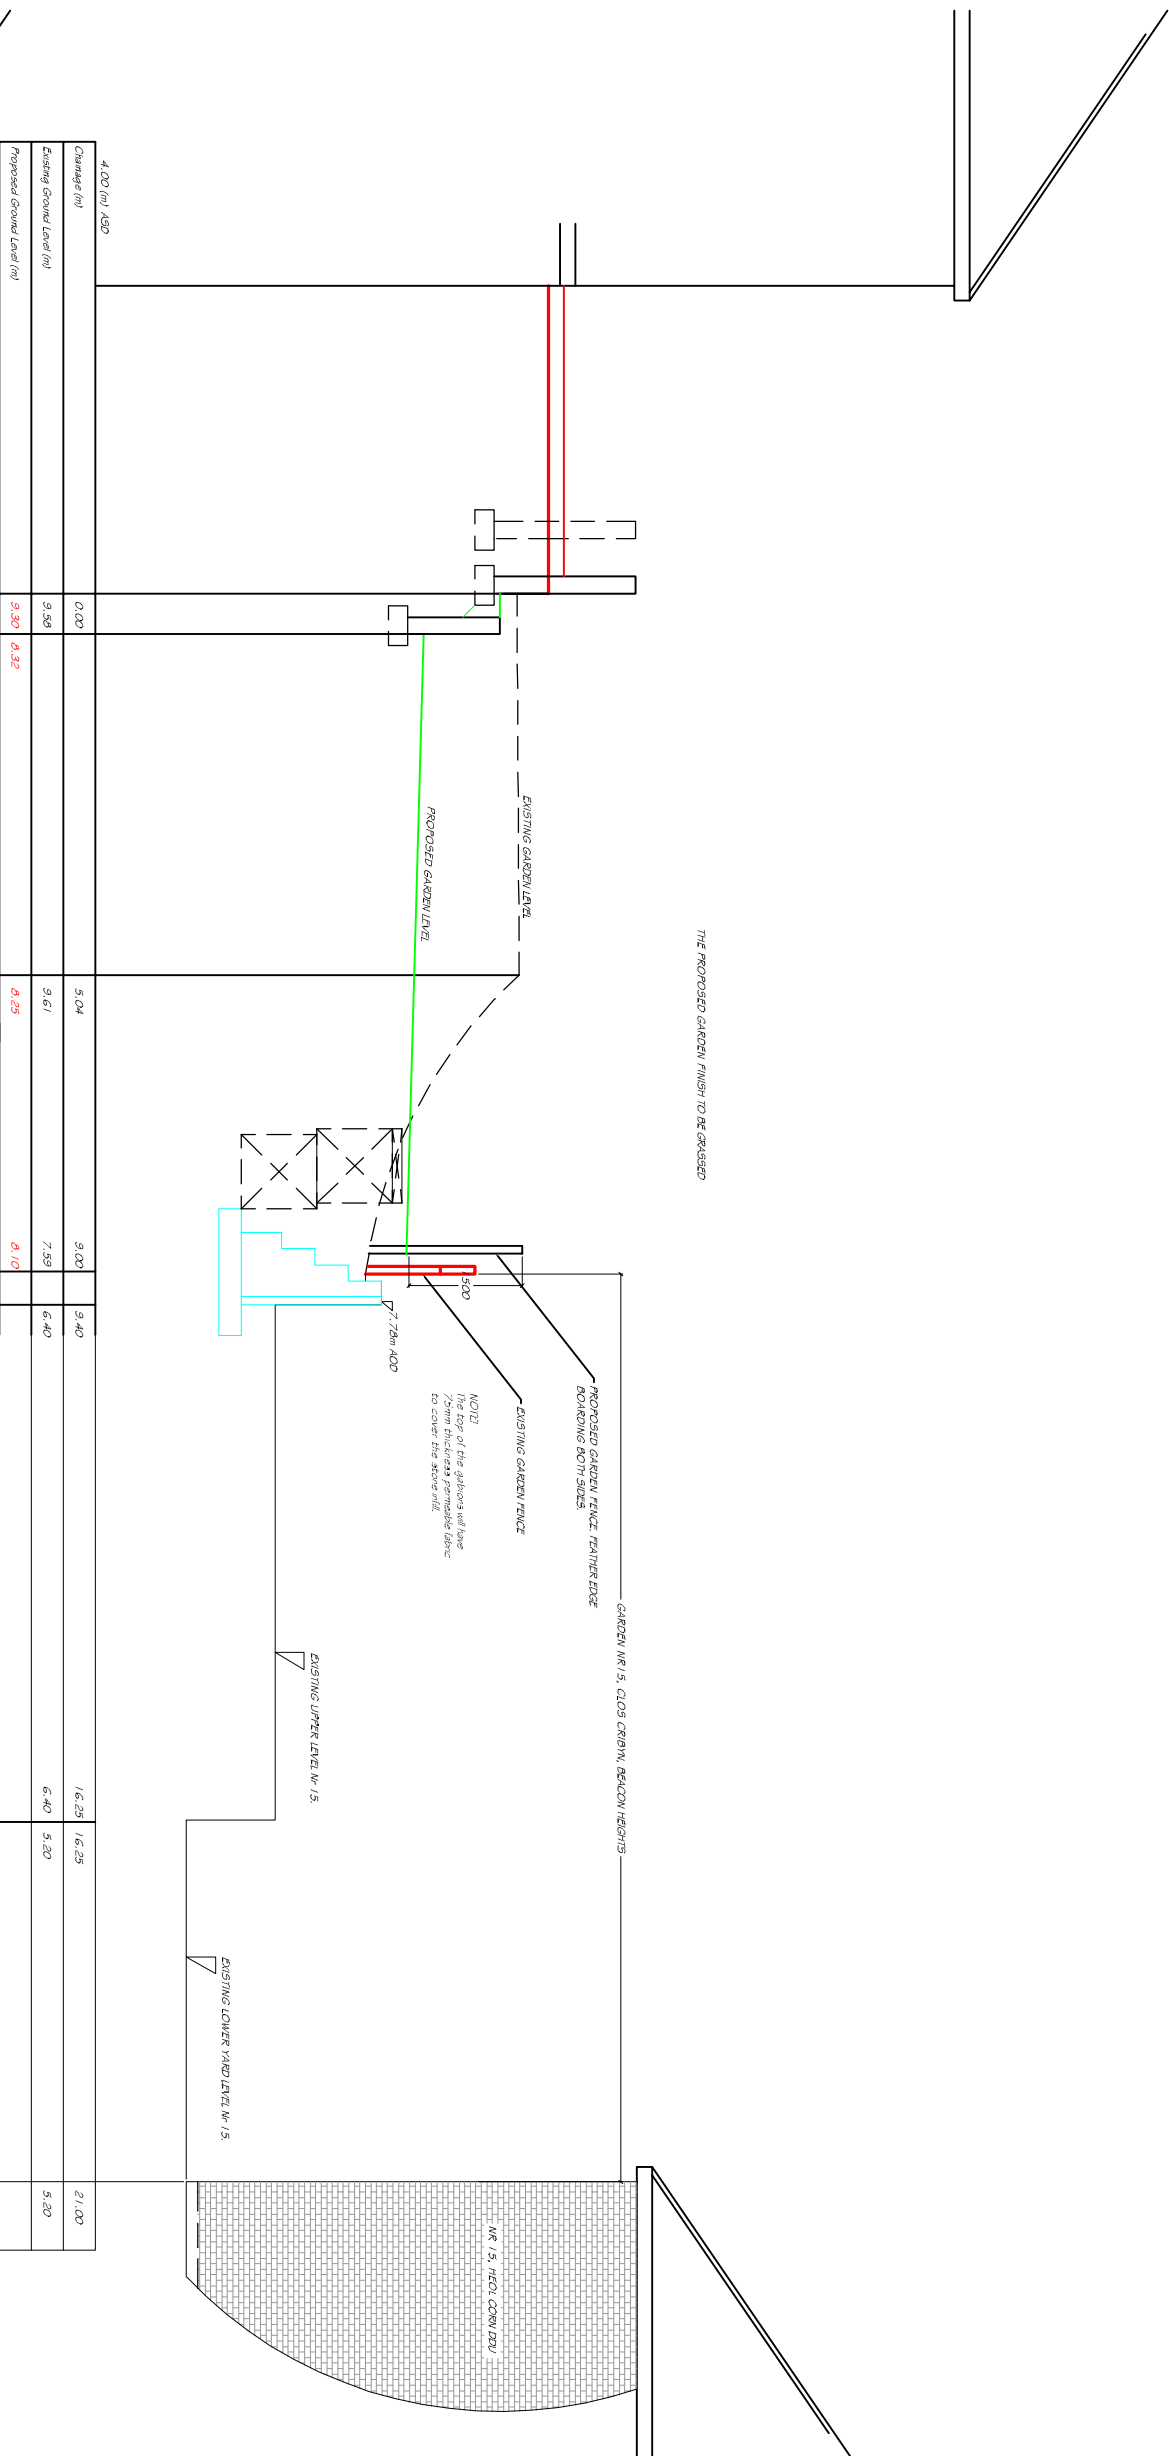

CROSS SECTION 4-4 (1:100)

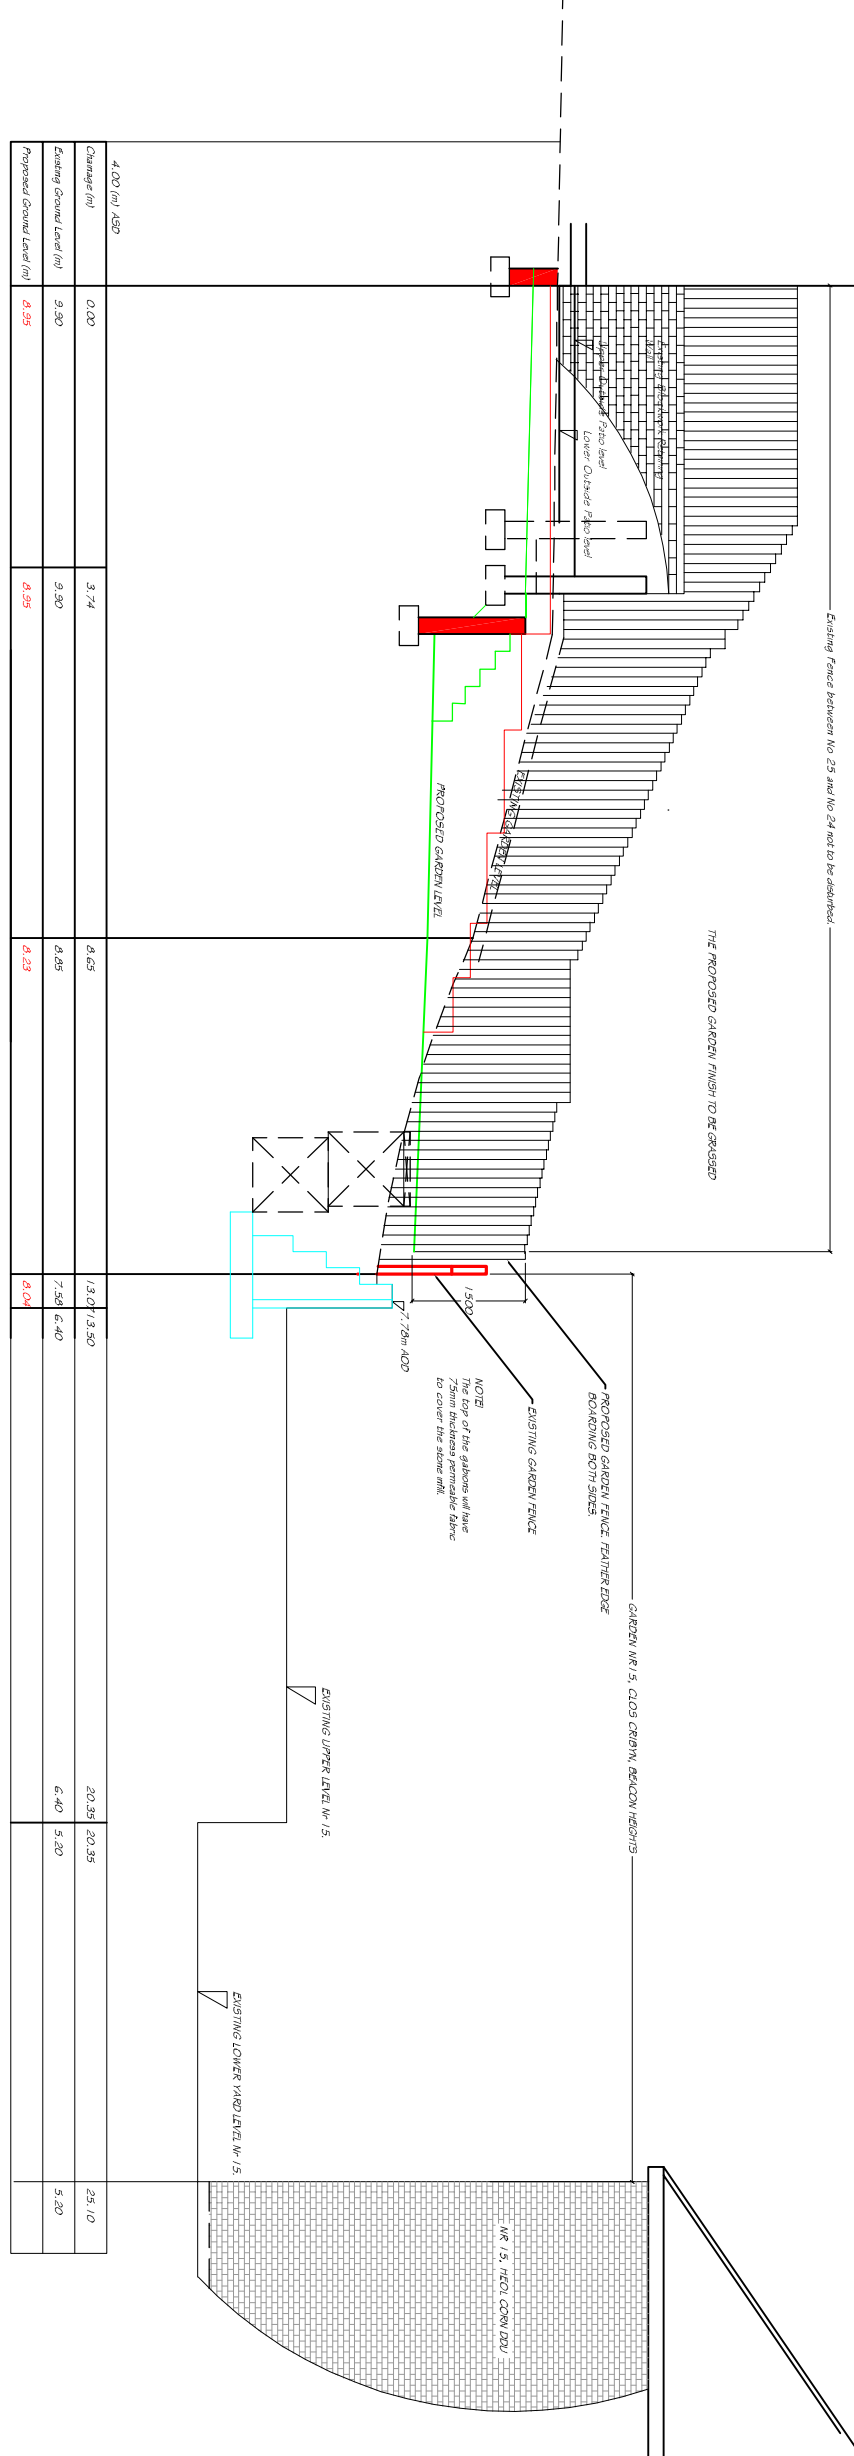

CROSS SECTION 5-5 (1:100)

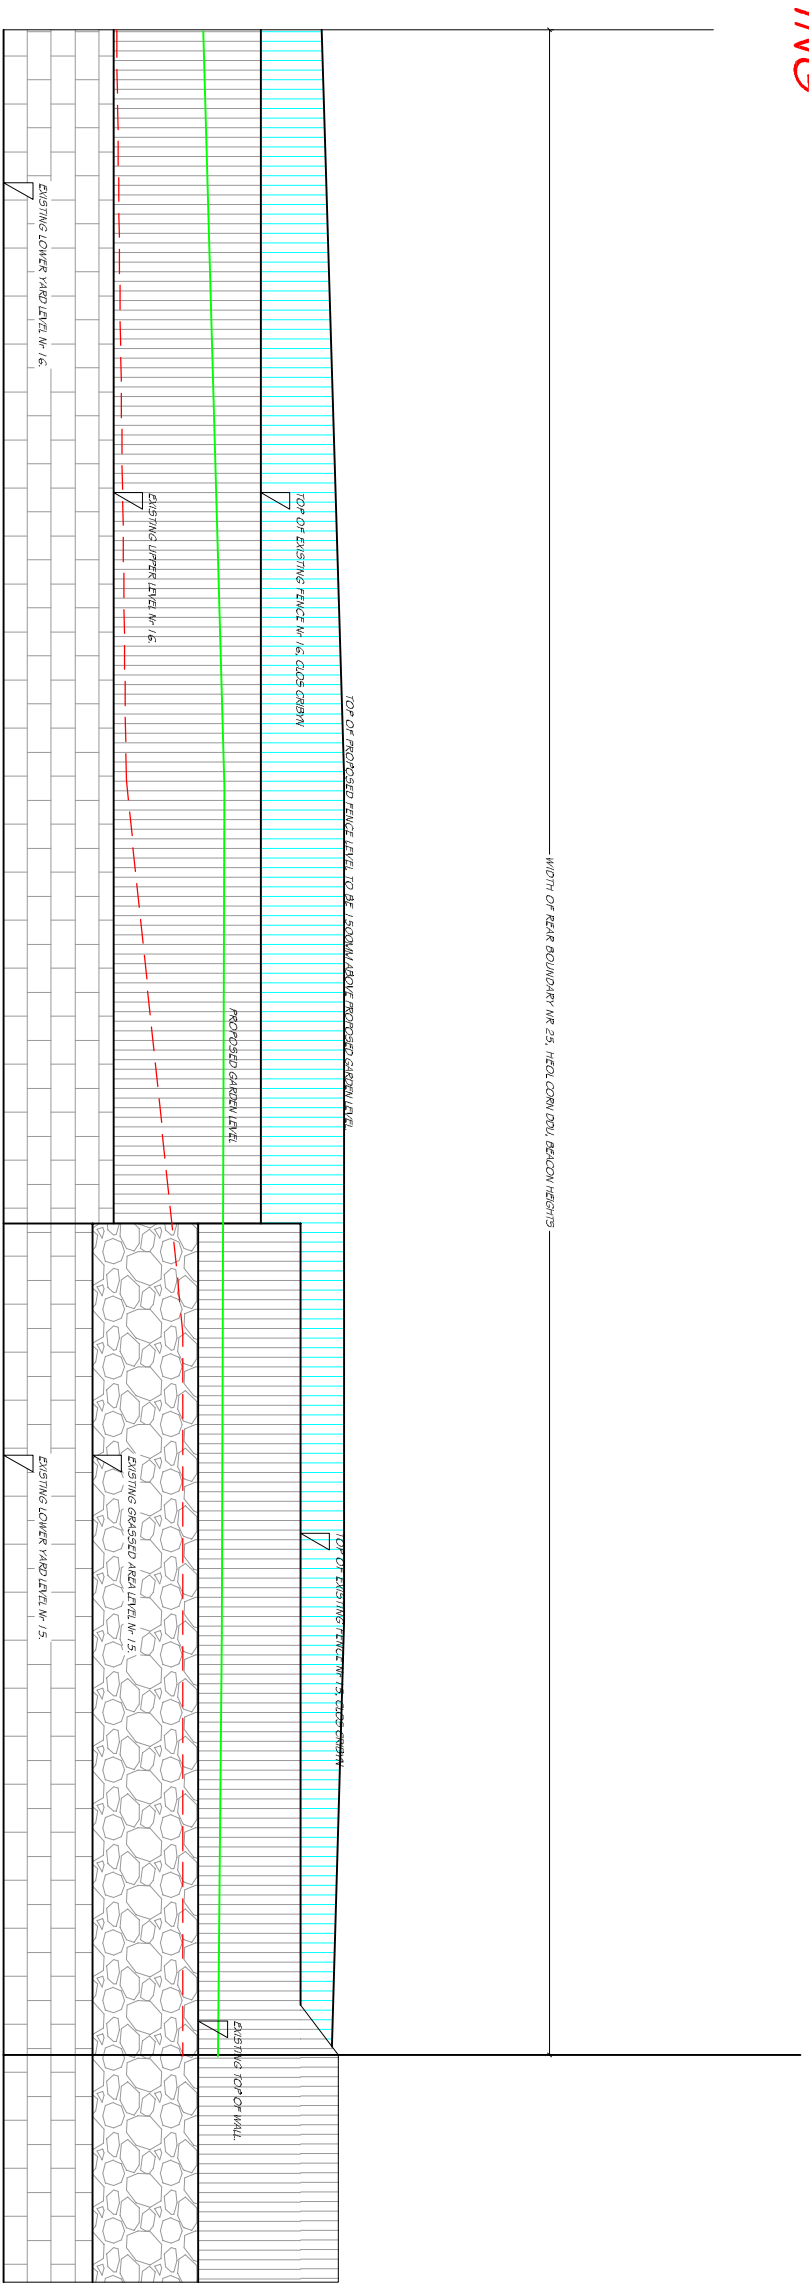

VISUAL ELEVATION ALONG REAR BOUNDARY (1:100)
THIS FOR THE LENGTH OF THE REAR BOUNDARY OF NR 25, HEOL CORN DDU, BEACON HEIGHTS

CROSS SECTIONAL PLANS OF REAR GARDEN AT:
25, HEOL CORN DDU,
BEACON HEIGHTS,
MERTHYR TYDFIL, CF48 1BW
30TH SEPTEMBER 2022
28TH NOVEMBER 2022
30TH MARCH 2023
8TH APRIL 2023, 12TH JULY 2023

LATEST AMENDMENT JANUARY 2024