



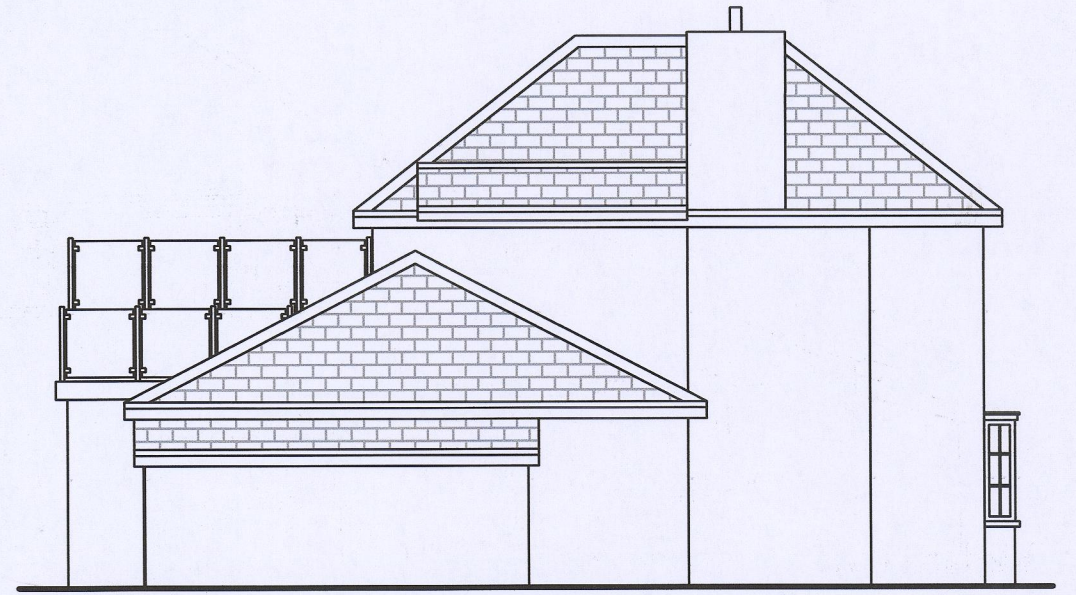


Existing West Facing Elevation

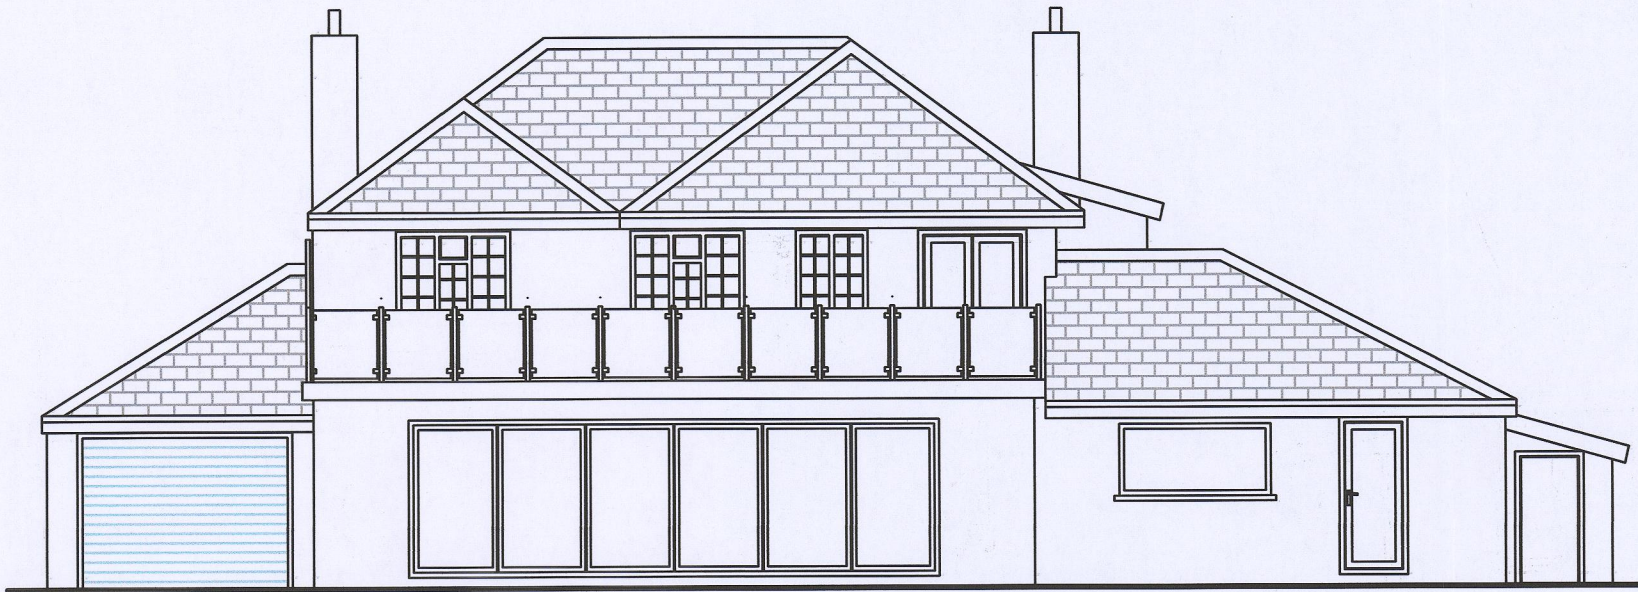

Existing North Facing Elevation




Existing East Facing Elevation

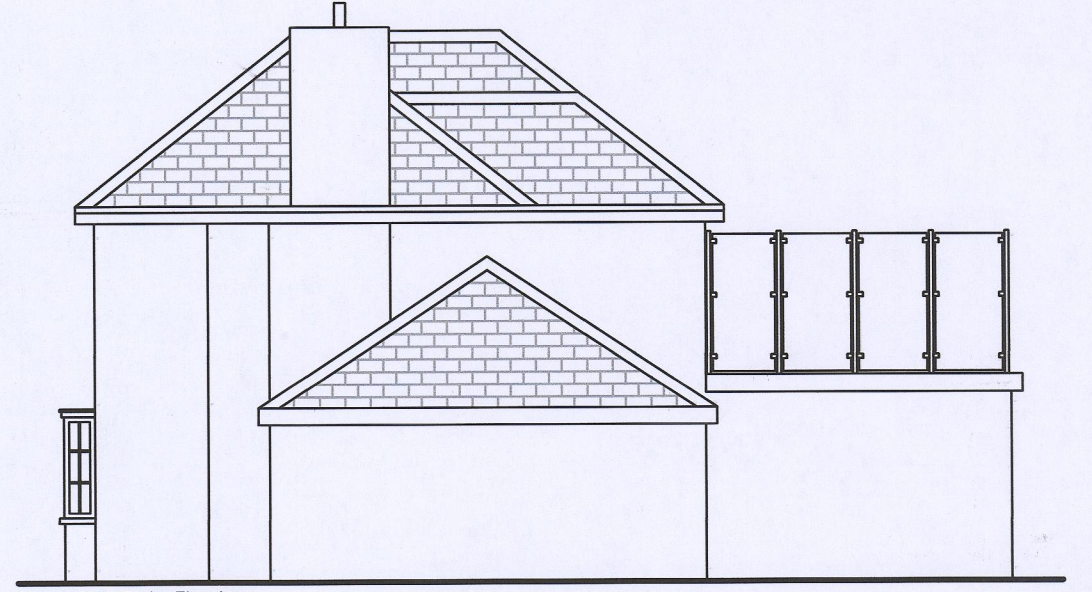



Existing South Facing Elevation



Proposed West Facing Elevation

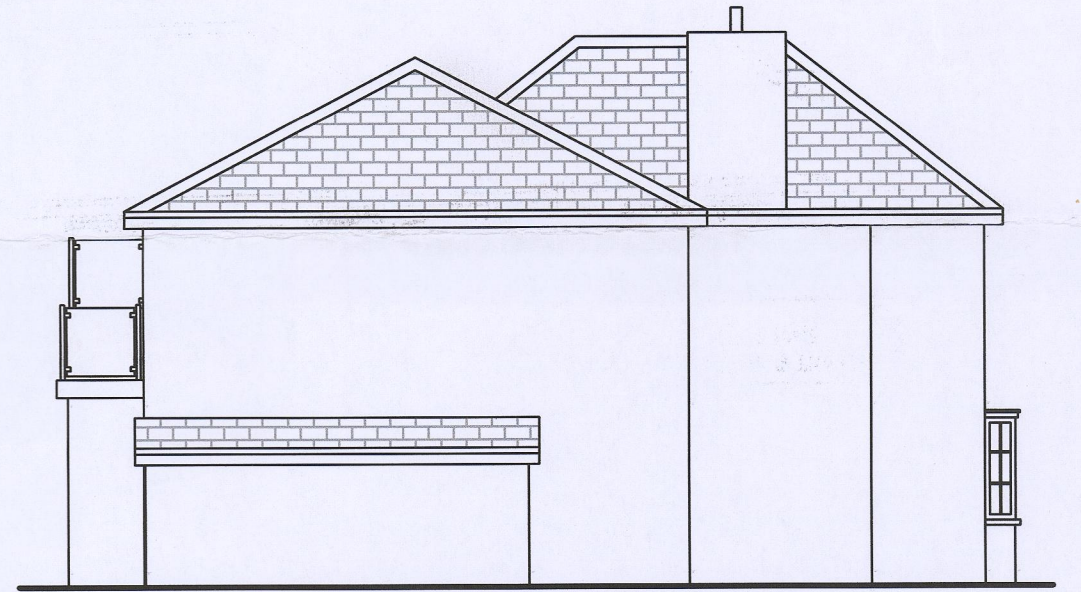



Proposed North Facing Elevation

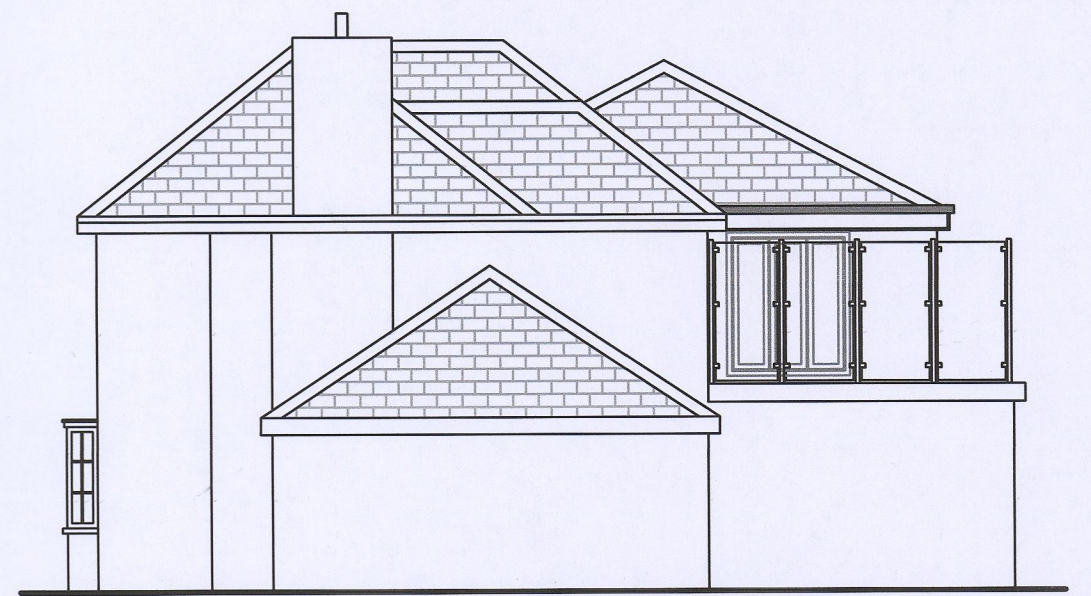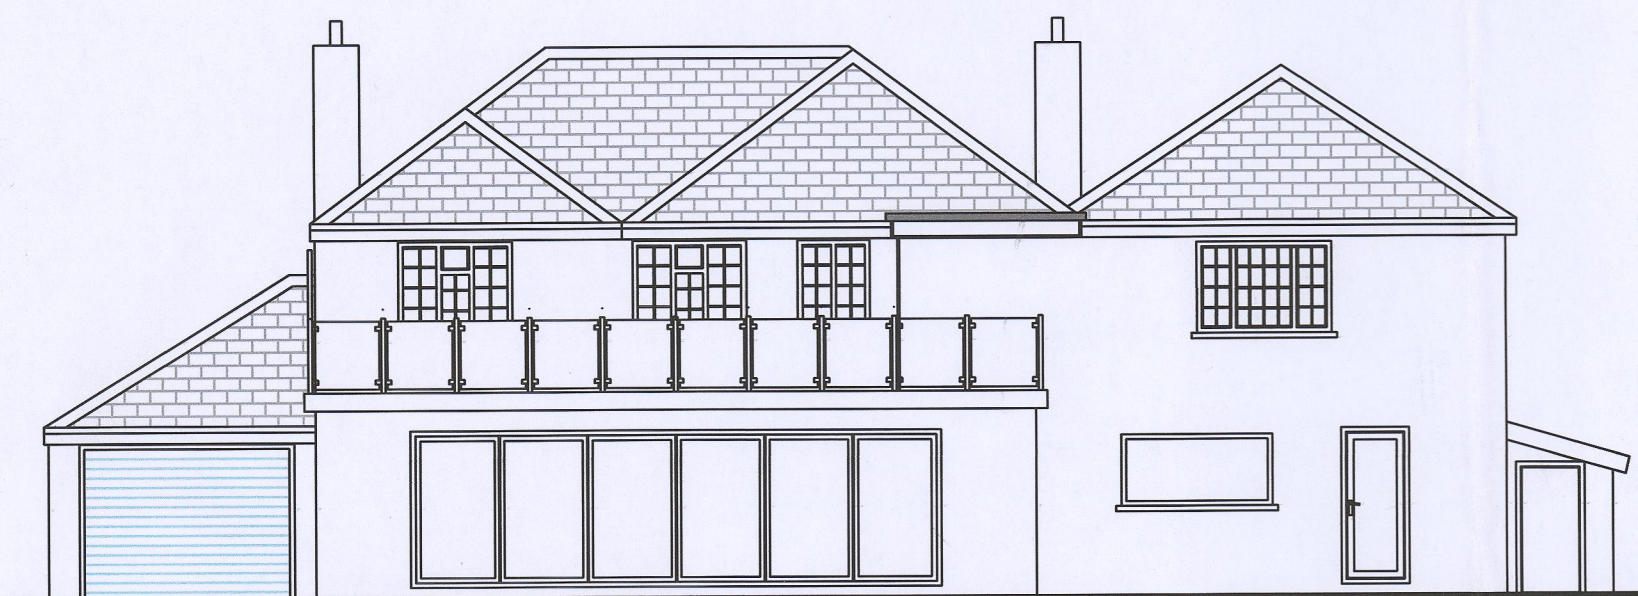


Existing South Facing Elevation

Finishes Schedule

- 1) New hip roof constructed with styles and finishes to strictly match existing.
- 2) New external windows and doors to match existing styles and colour.
- 3) Proposed mini flat roof system, Colour and finish to be confirmed.
- 4) RWG/RWP - Black Square-Line - to match existing.
- 5) White UPVC fascias, soffits to match existing
- 6) New rain water gully to connect in to existing surface water system
- 7) Wall finishes to match render, unless otherwise stated.

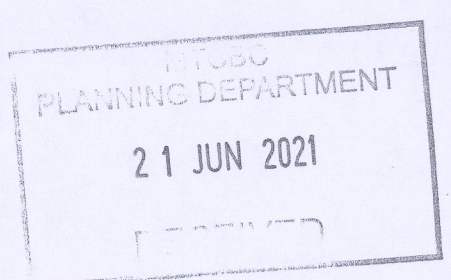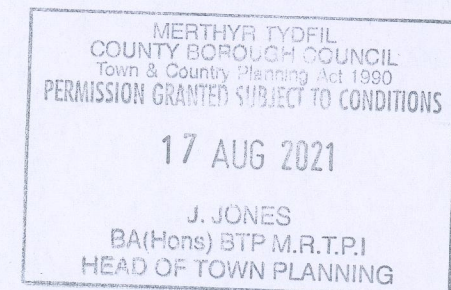

210223

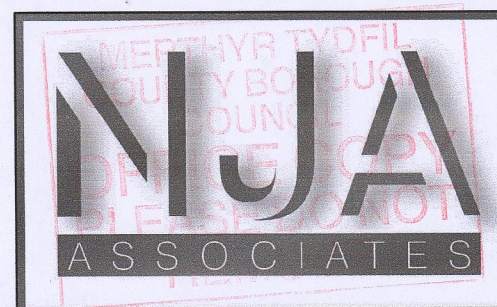

Project Title: 9 The Grove, Merthyr Tudfil, CF47 8YR	Drawing Title: Existing and proposed elevation drawings with finishes schedule	Client: Mike Jones	Date: June 2021	Drawn By: SLM	Revision:
	Drawing Number: 0218 - 04	Scale: 1:100 @ A2	Issue:	Revision Date:	