
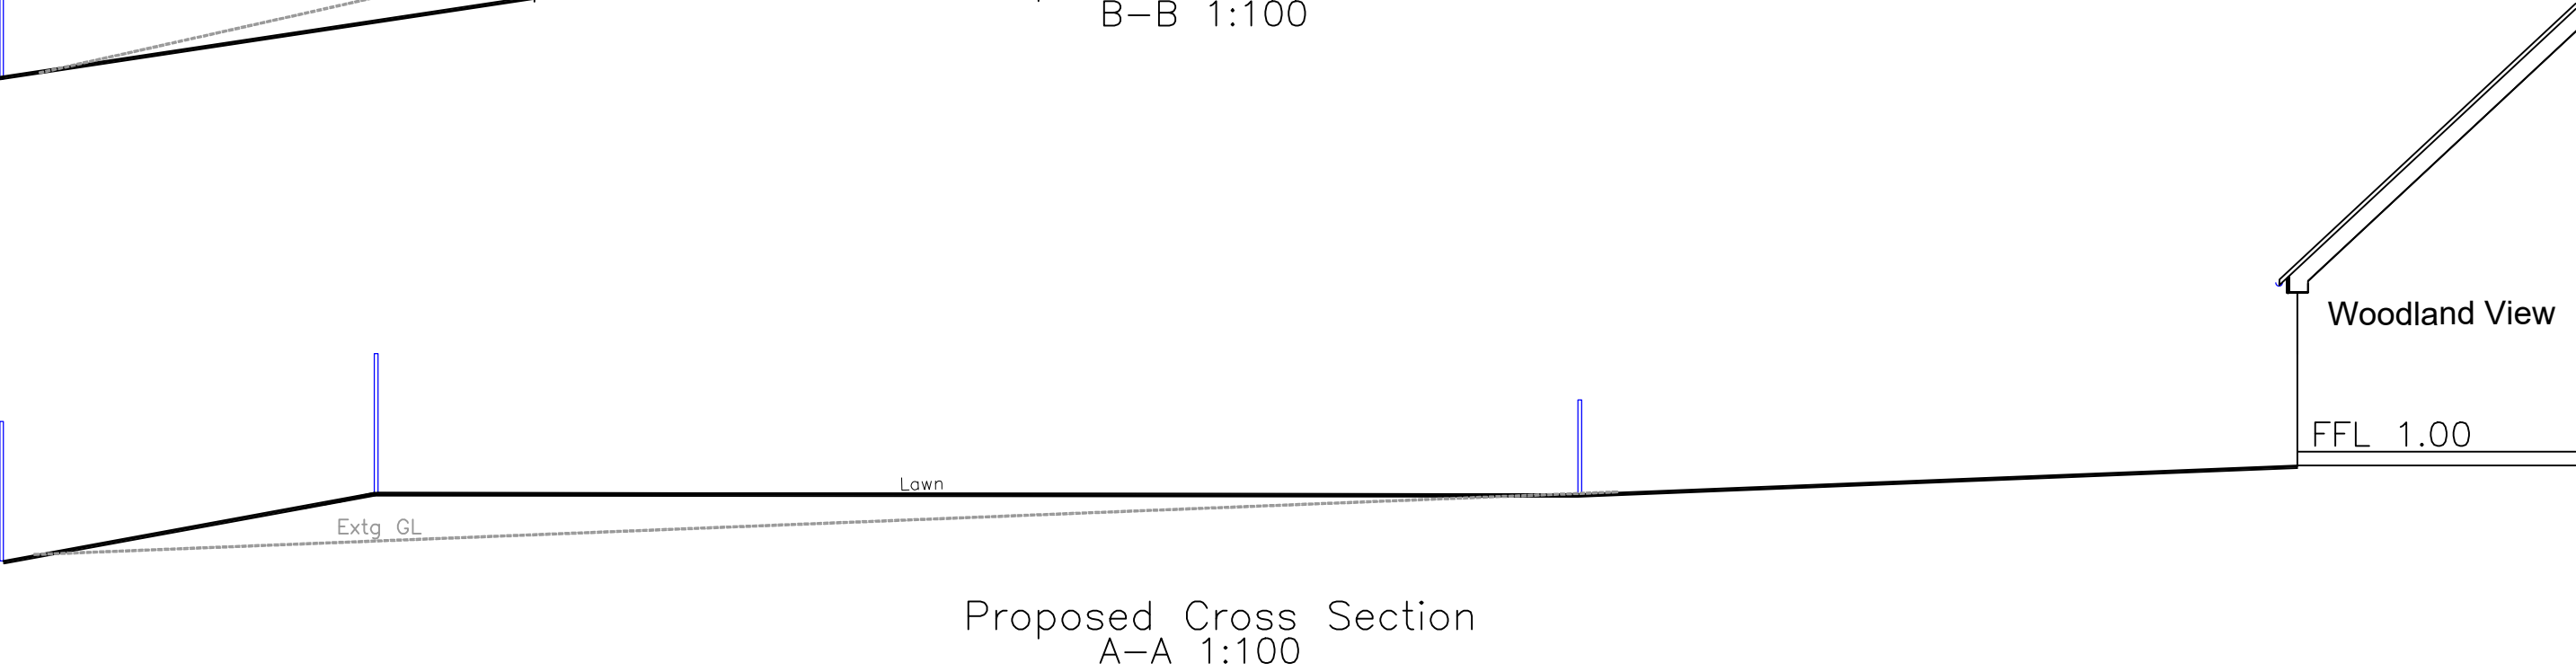
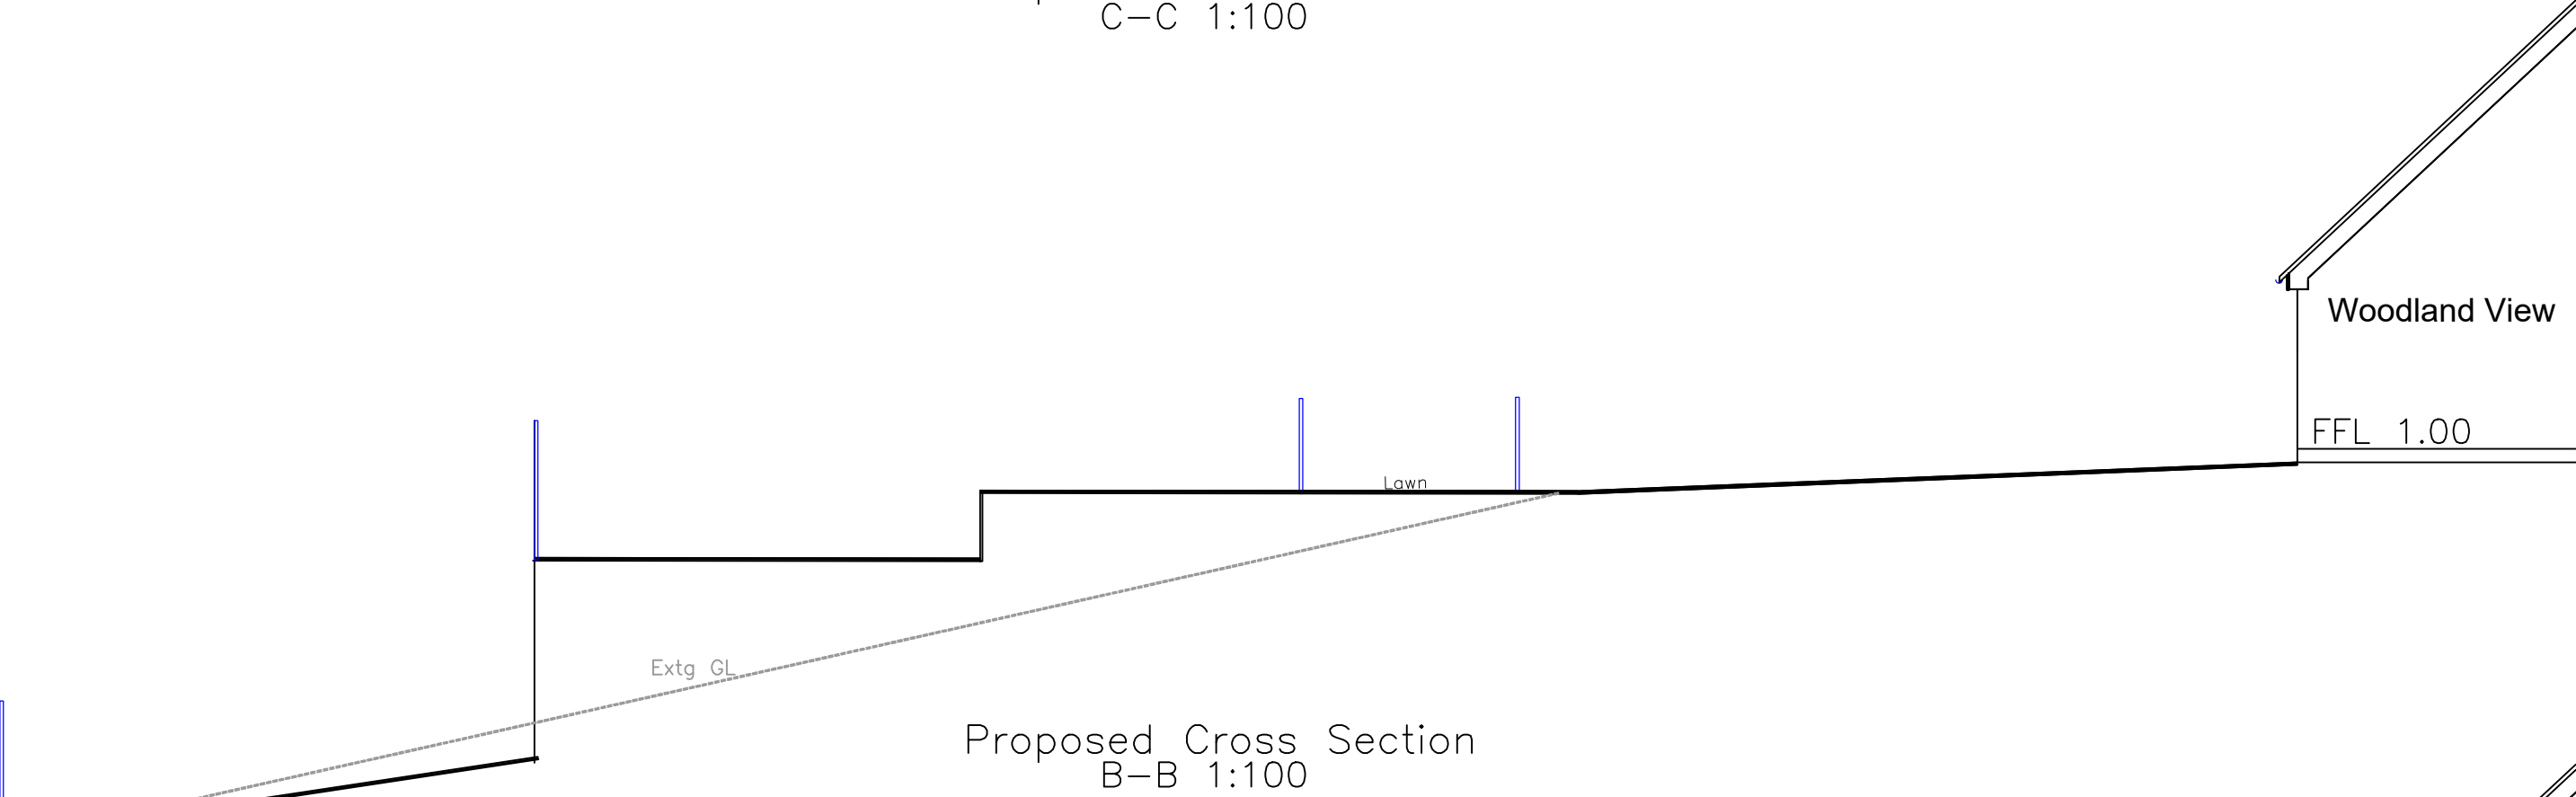
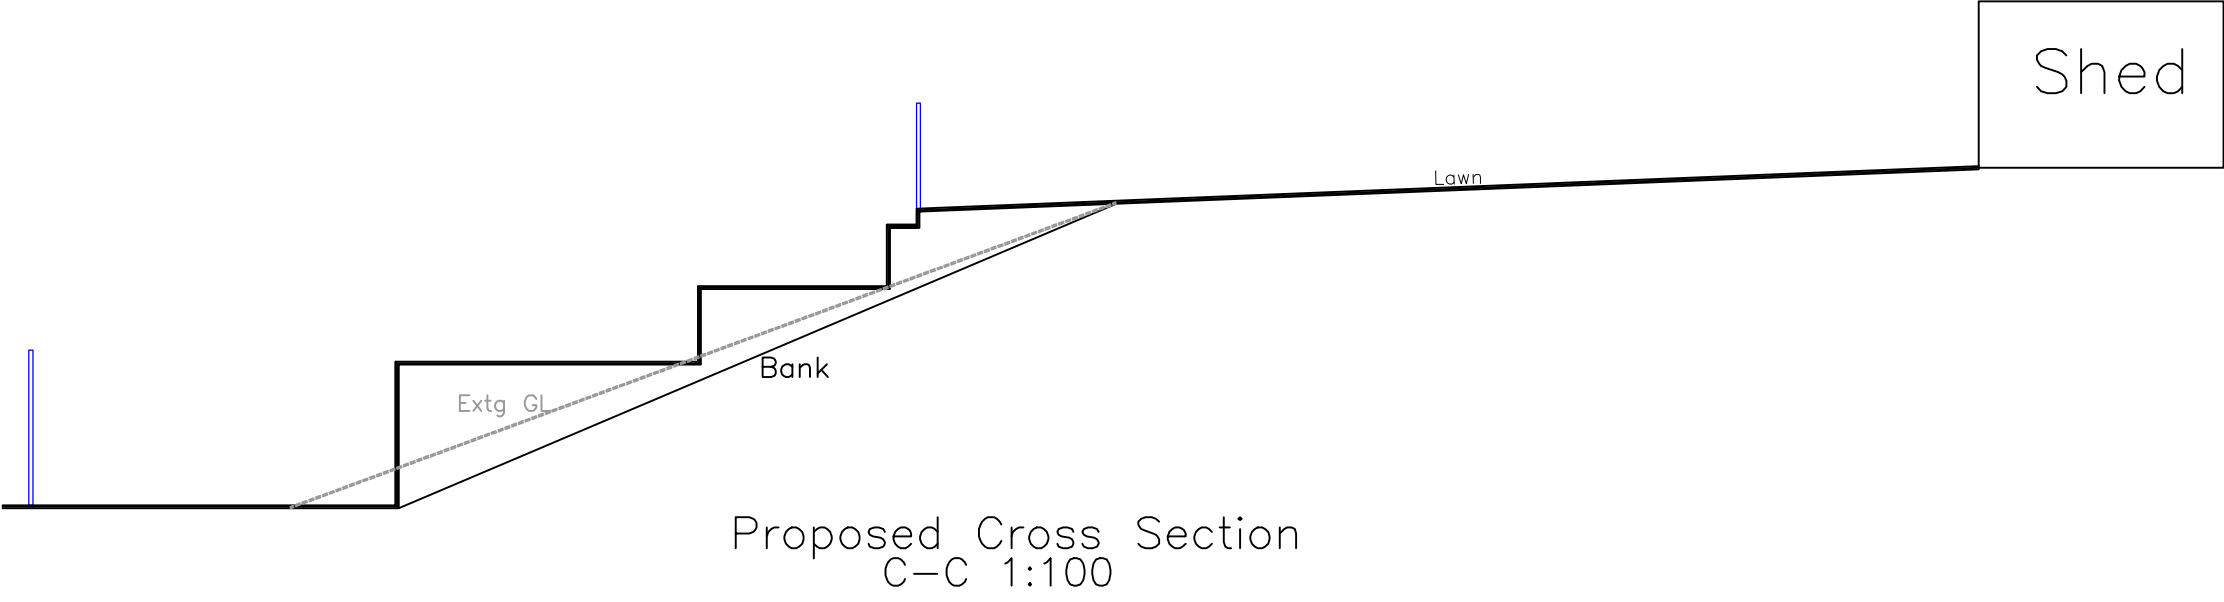


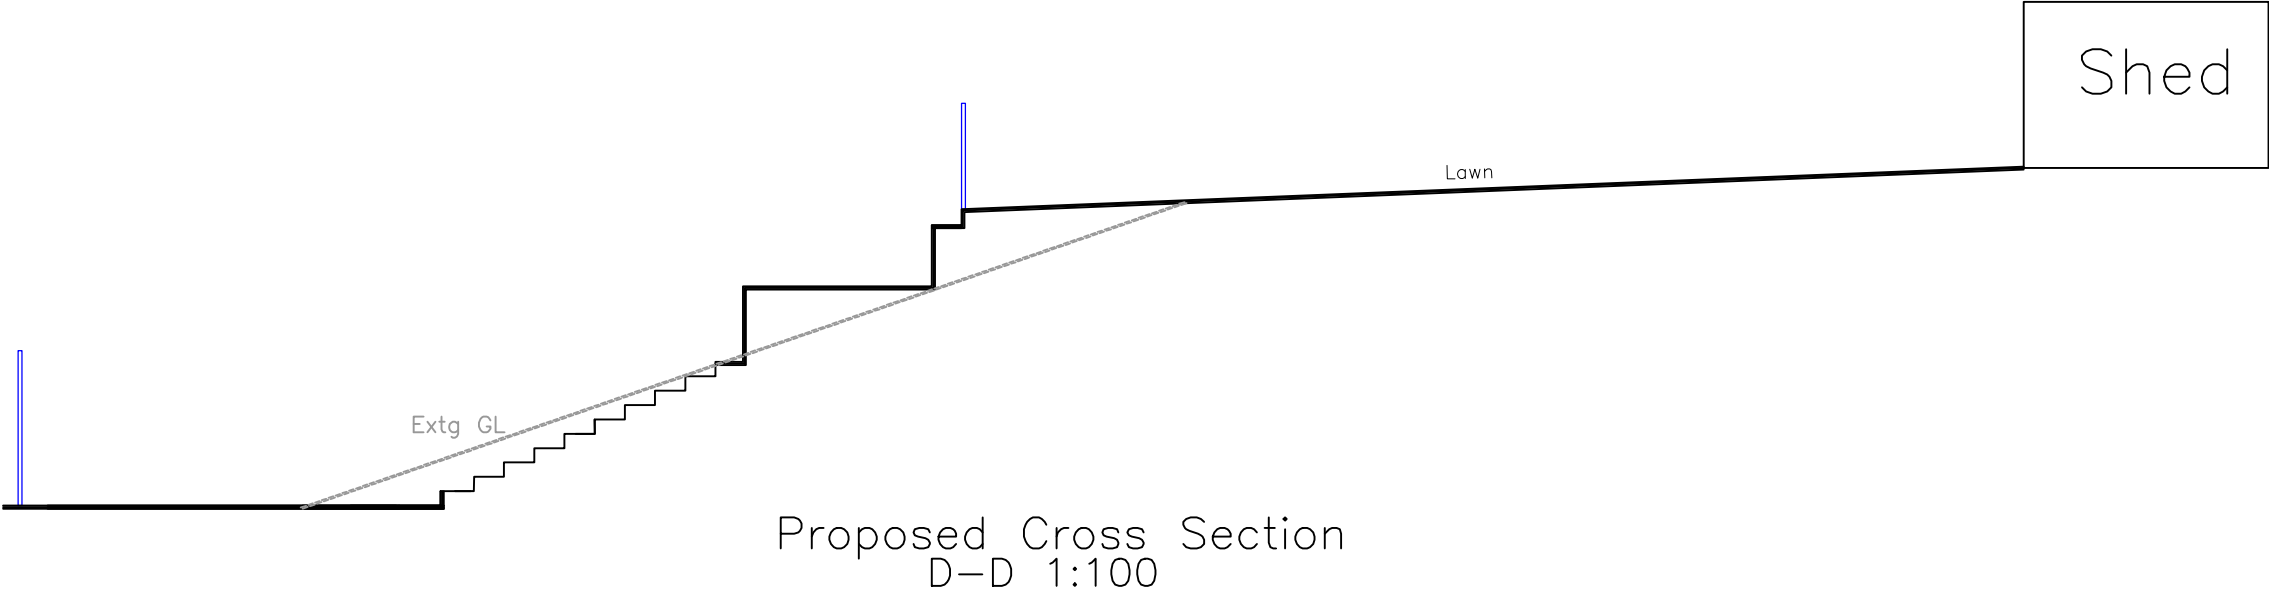

Utopia Design Architectural Services			
Utopia Design Architectural Services			
Building Planning Application Support Paul Thomas: BSc (Hons) Tel: 01685 559230. Mob: 07908 725065			
Issued Only for Purpose Indicated			
Drawing Status: FOR PLANNING PURPOSES ONLY			
Address	Woodland View Pantyffynyn Road Mountain Hare Merthyr Tydfil CF47 0HU		
Project	Proposed Re-profiling of Ground Levels with Associated Retaining Walls and Fencing		
Drawn by	Date	Paper	
PT	AUG 24	A2	
Title	Scale		
Proposed Site Sections		Drwg No	1:100
		WOODLAND VIEW 03	