


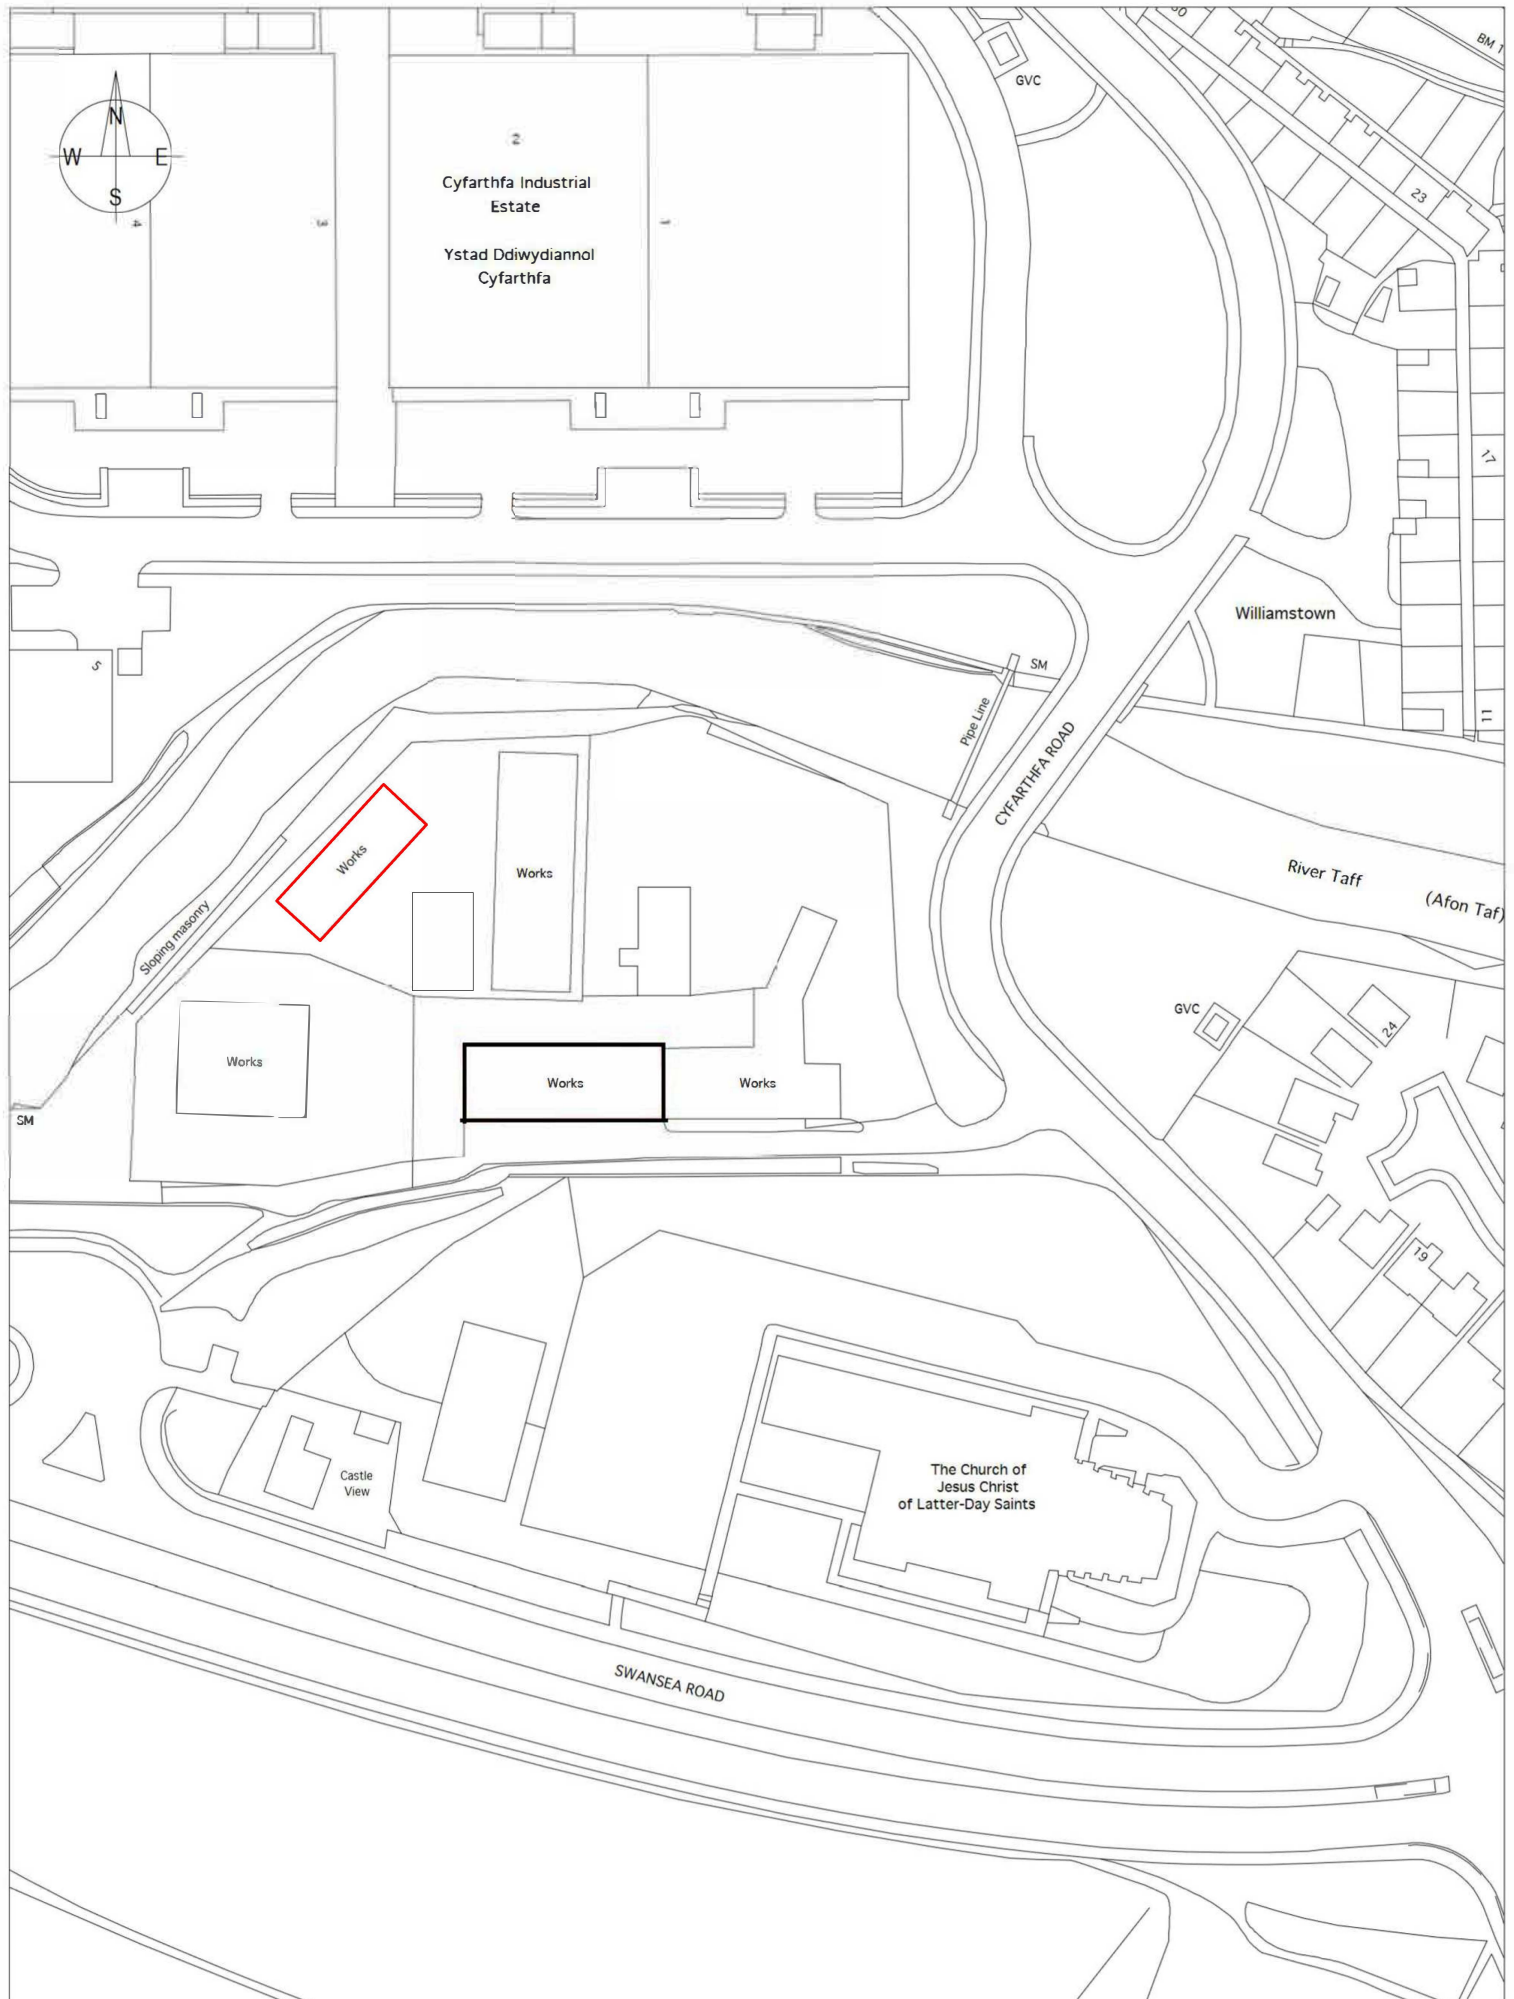

Unit 1-3 CYFARTHFA
WORKS MERTHYR
TYDFIL LOCATION
PLAN 1:1250

