
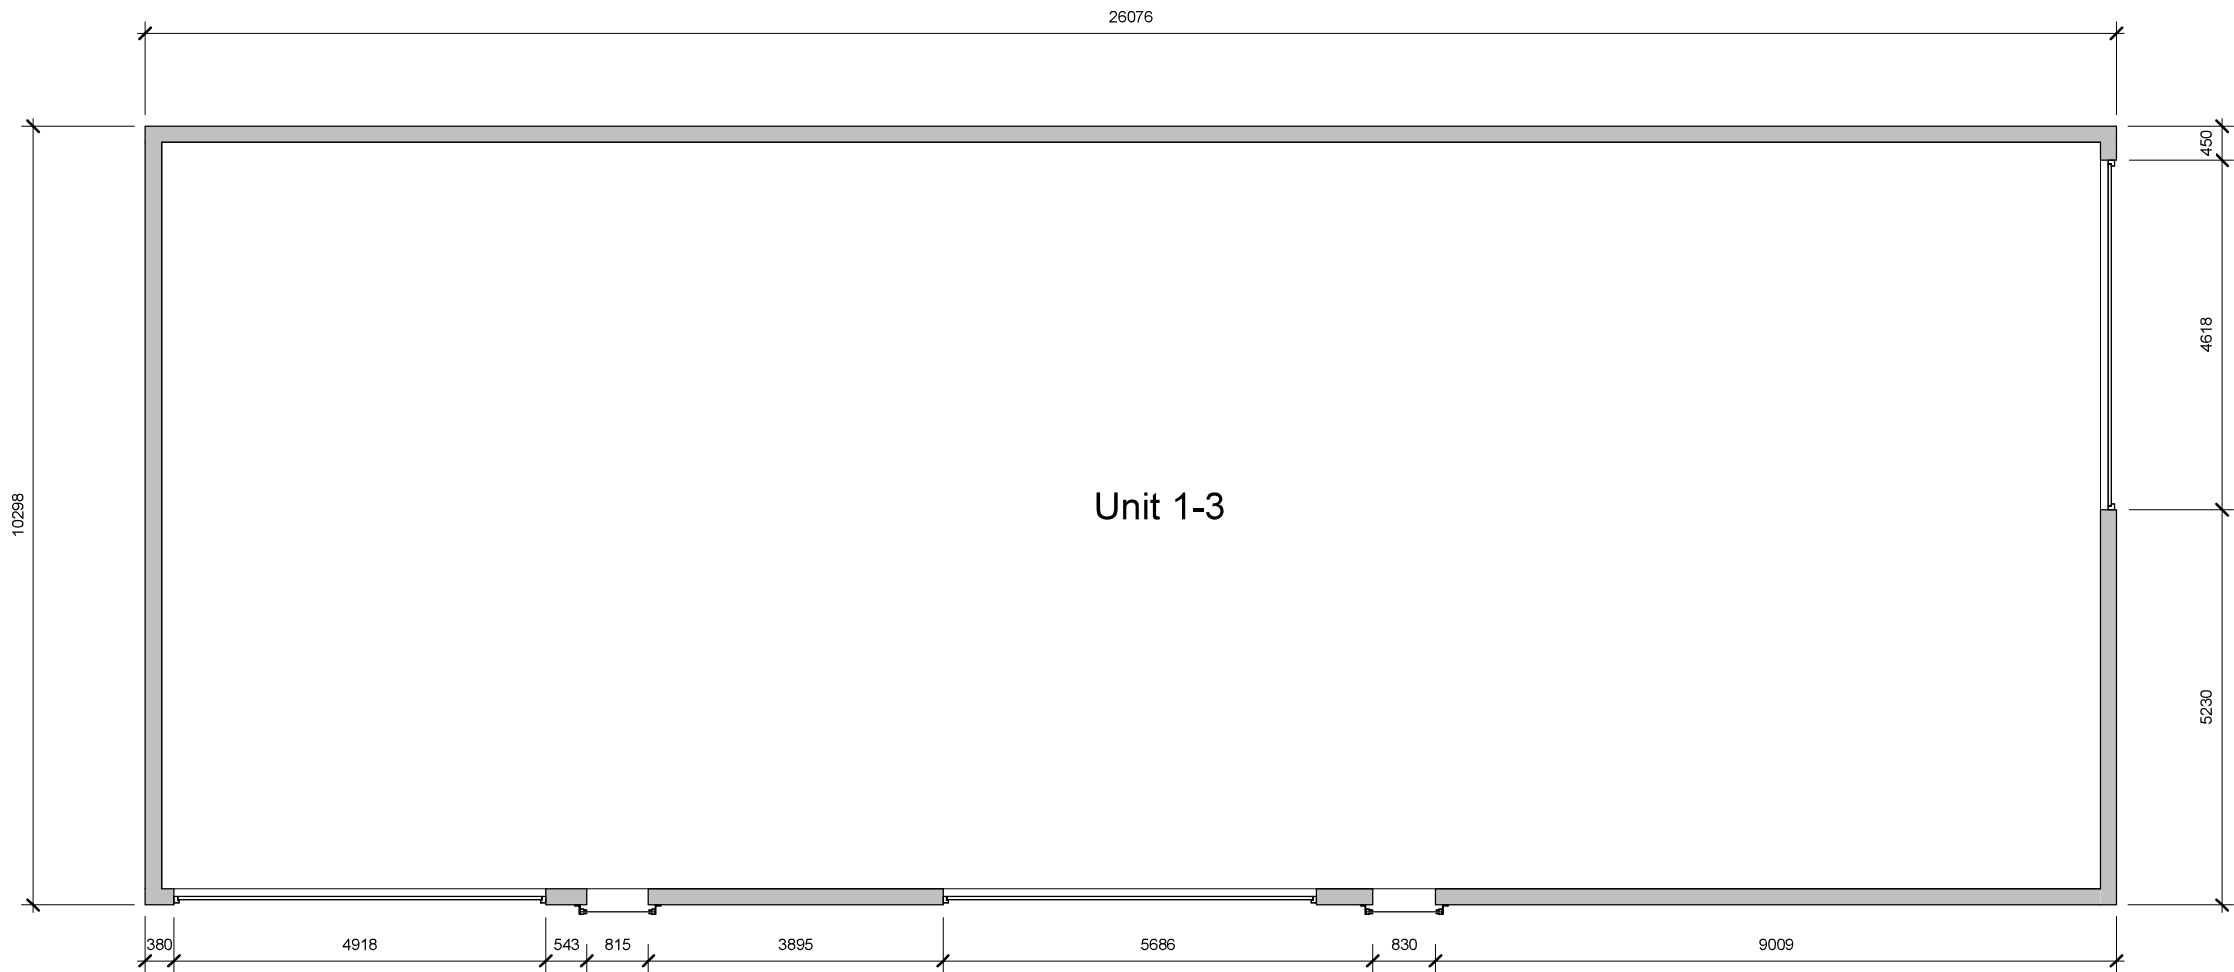


1 Existing Ground Floor  
1 : 100

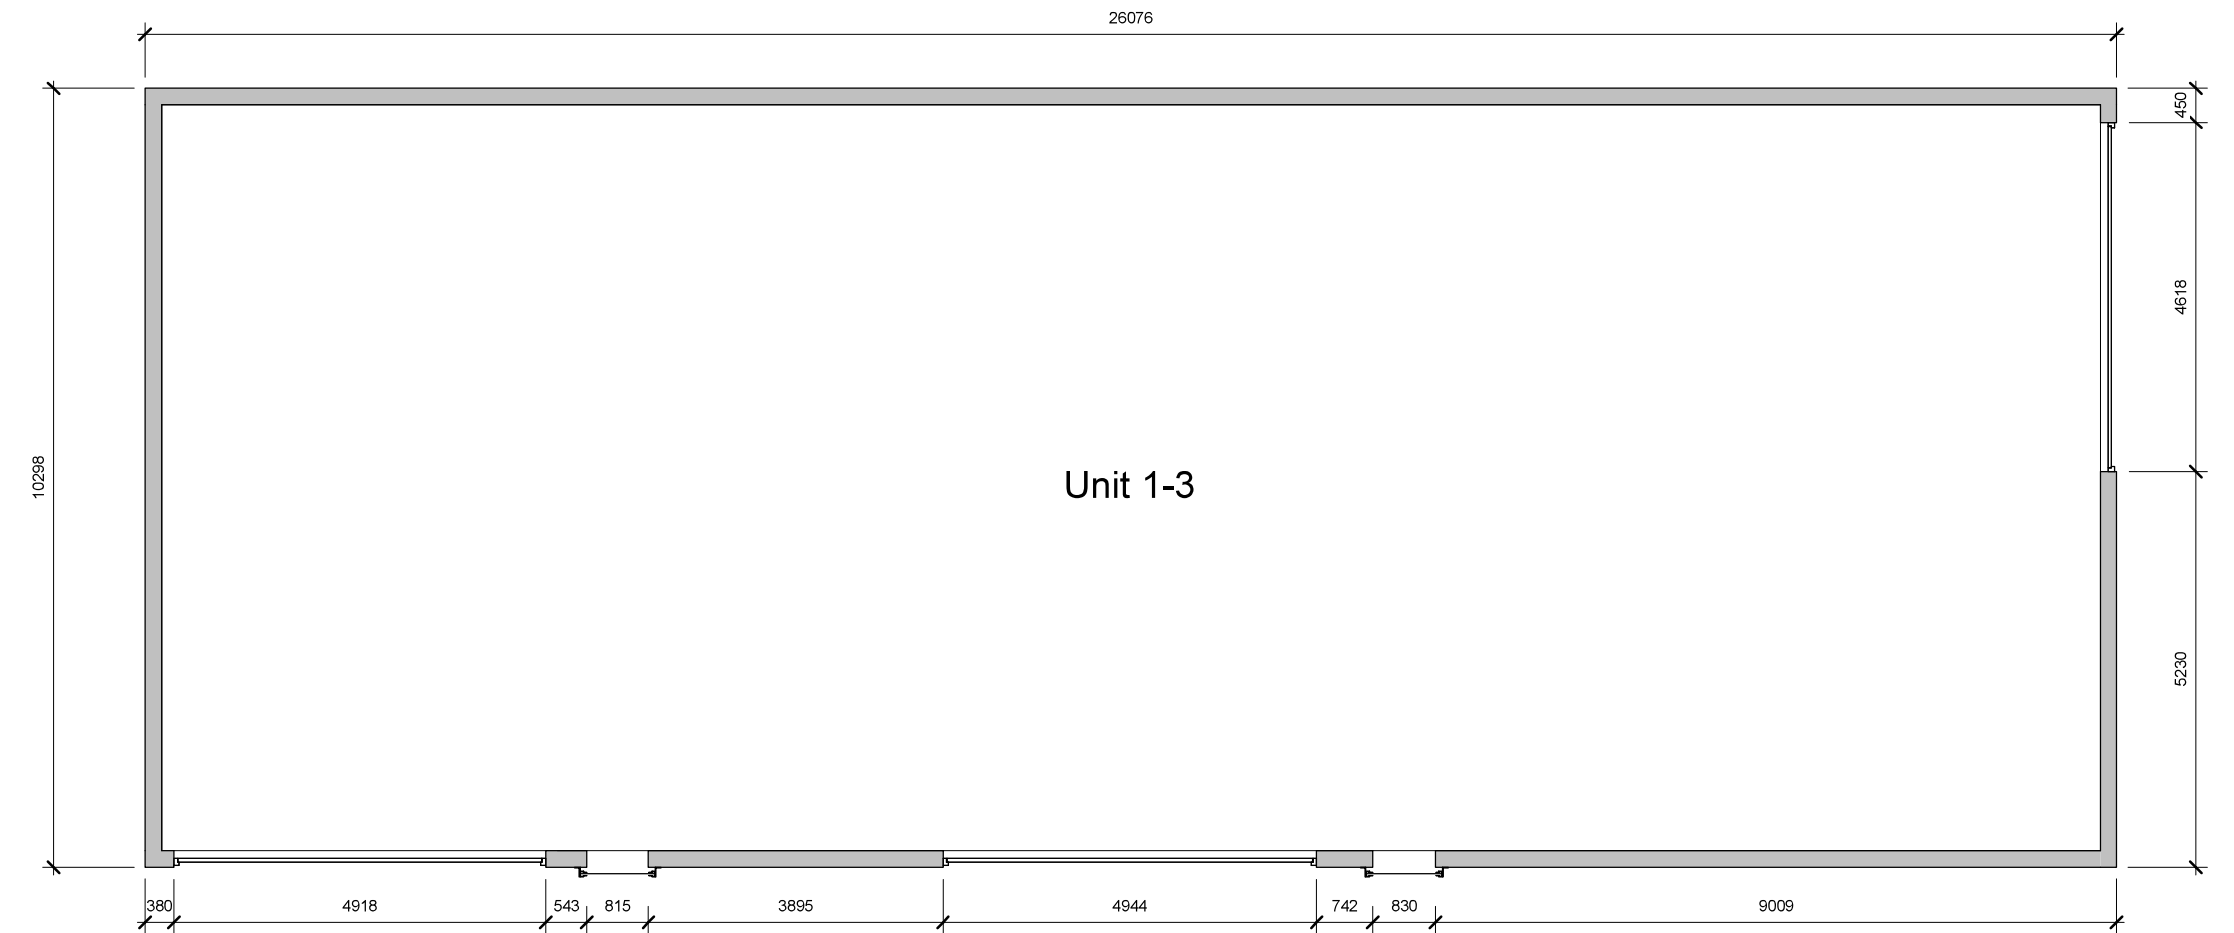

2 Proposed Ground Floor  
1 : 100

INDIGO DESIGN (Part of 3dcadwales Ltd) 5 Ashlea Drive,  
Merthyr Tydfil, CF47 0NY Tele 01685 385746 Mob -  
07940913216 Email: philip@3dcadwales.co.uk

This Drawing is Copyright,  
Dimensions to be checked  
on site and not scaled from  
this drawing



|                   |                |
|-------------------|----------------|
| PURPOSE OF ISSUE  | DRWAING NUMBER |
| Planning Approval | GTH-01         |

|                         |
|-------------------------|
| PROJECT                 |
| New solar Panel to roof |

|                           |
|---------------------------|
| SHEET                     |
| Existing & Proposed Plans |

|         |                                                       |
|---------|-------------------------------------------------------|
| Address | Unit 1-3, Cyfarthfa Road, Merthyr<br>Tydfil, CF48 1BS |
|---------|-------------------------------------------------------|

|            |          |              |
|------------|----------|--------------|
| Checked by | Drawn by | Scale (@ A3) |
| JH         | PH       | 1 : 100      |

| Rev No | Description | Date       |
|--------|-------------|------------|
| A      | Issue       | 30/05/2024 |
|        |             |            |
|        |             |            |
|        |             |            |