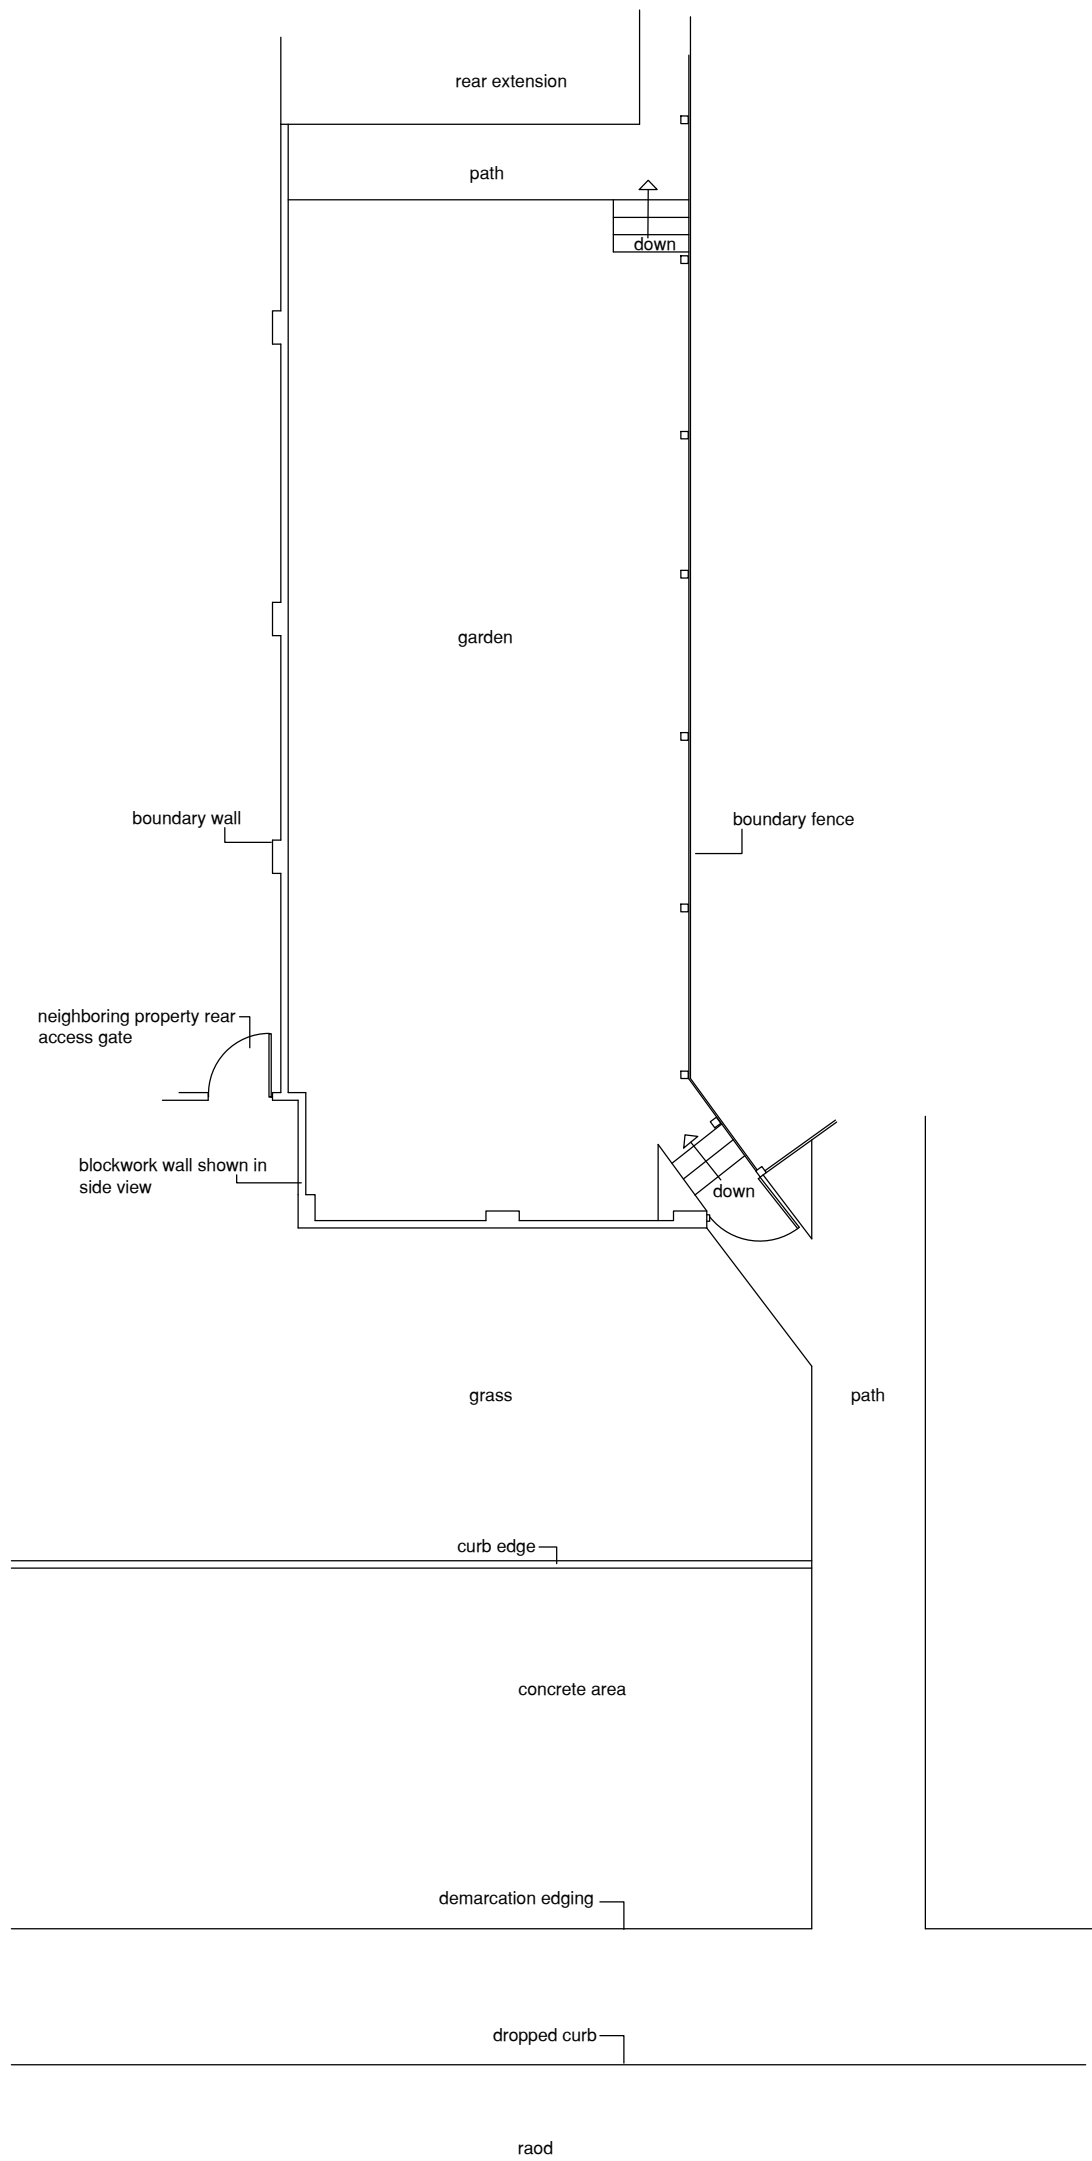
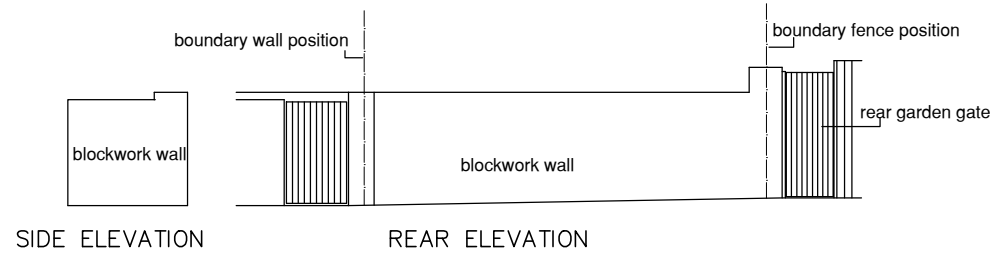


EXISTING SECTION

THIS DRAWING IS COPYRIGHT ©

Ken Bateman
Chartered Surveyor
S.160 (P) 0001 MFCCL C. 0001 E. 0001

project
Erection of garage to rear
garden and access
at
43 Bridge Street
Troedyrhiw
Merthyr

title
Existing plans and
elevations

Date: May 2024
Scale: A2@ 1:100
Drawn:

Drawing No. GA 001 Rev.