




Revision			
No	Description	Date	Chkd
A	Elevation titles re-labelled & flat roof element added to first floor plan	04.04.2022	

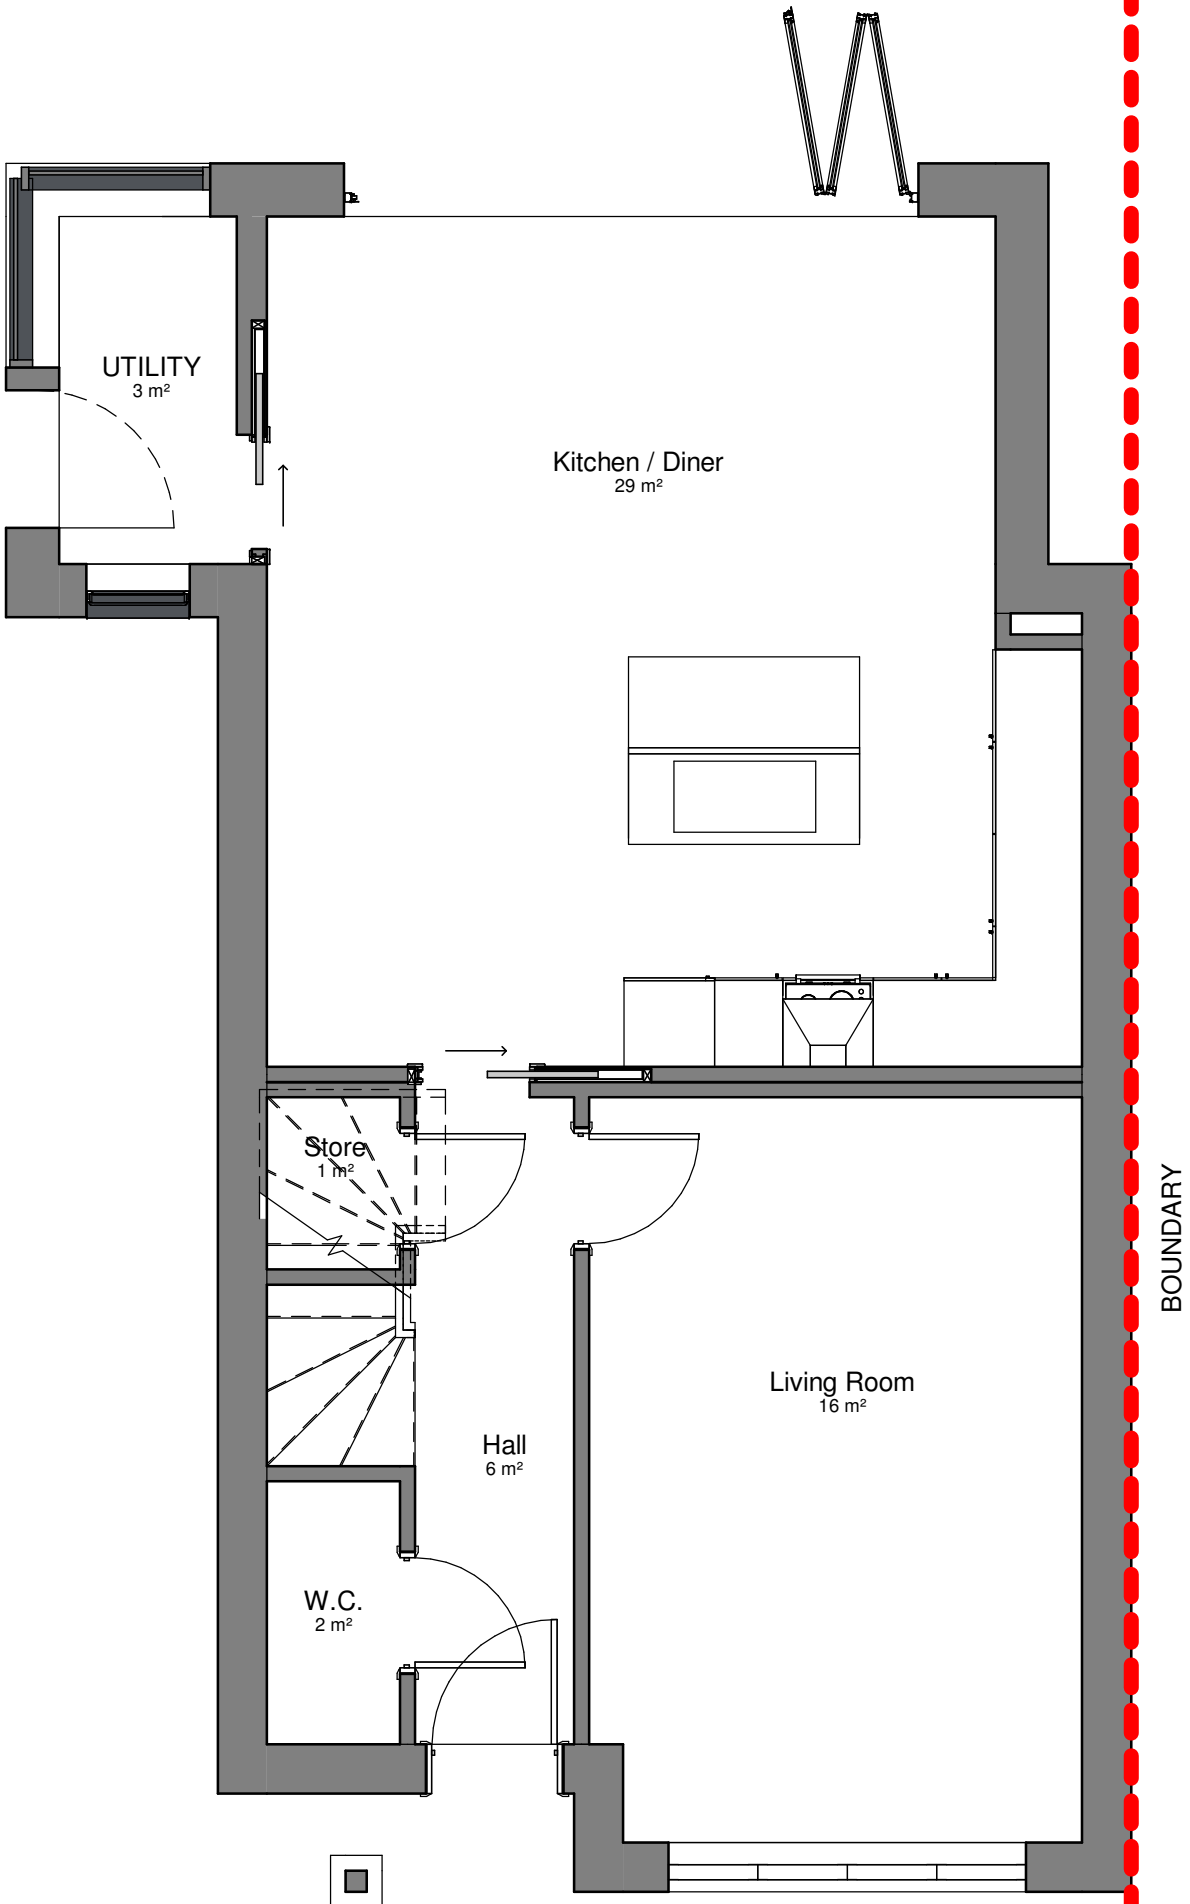


Proposed Ground Floor Plan
1 : 50

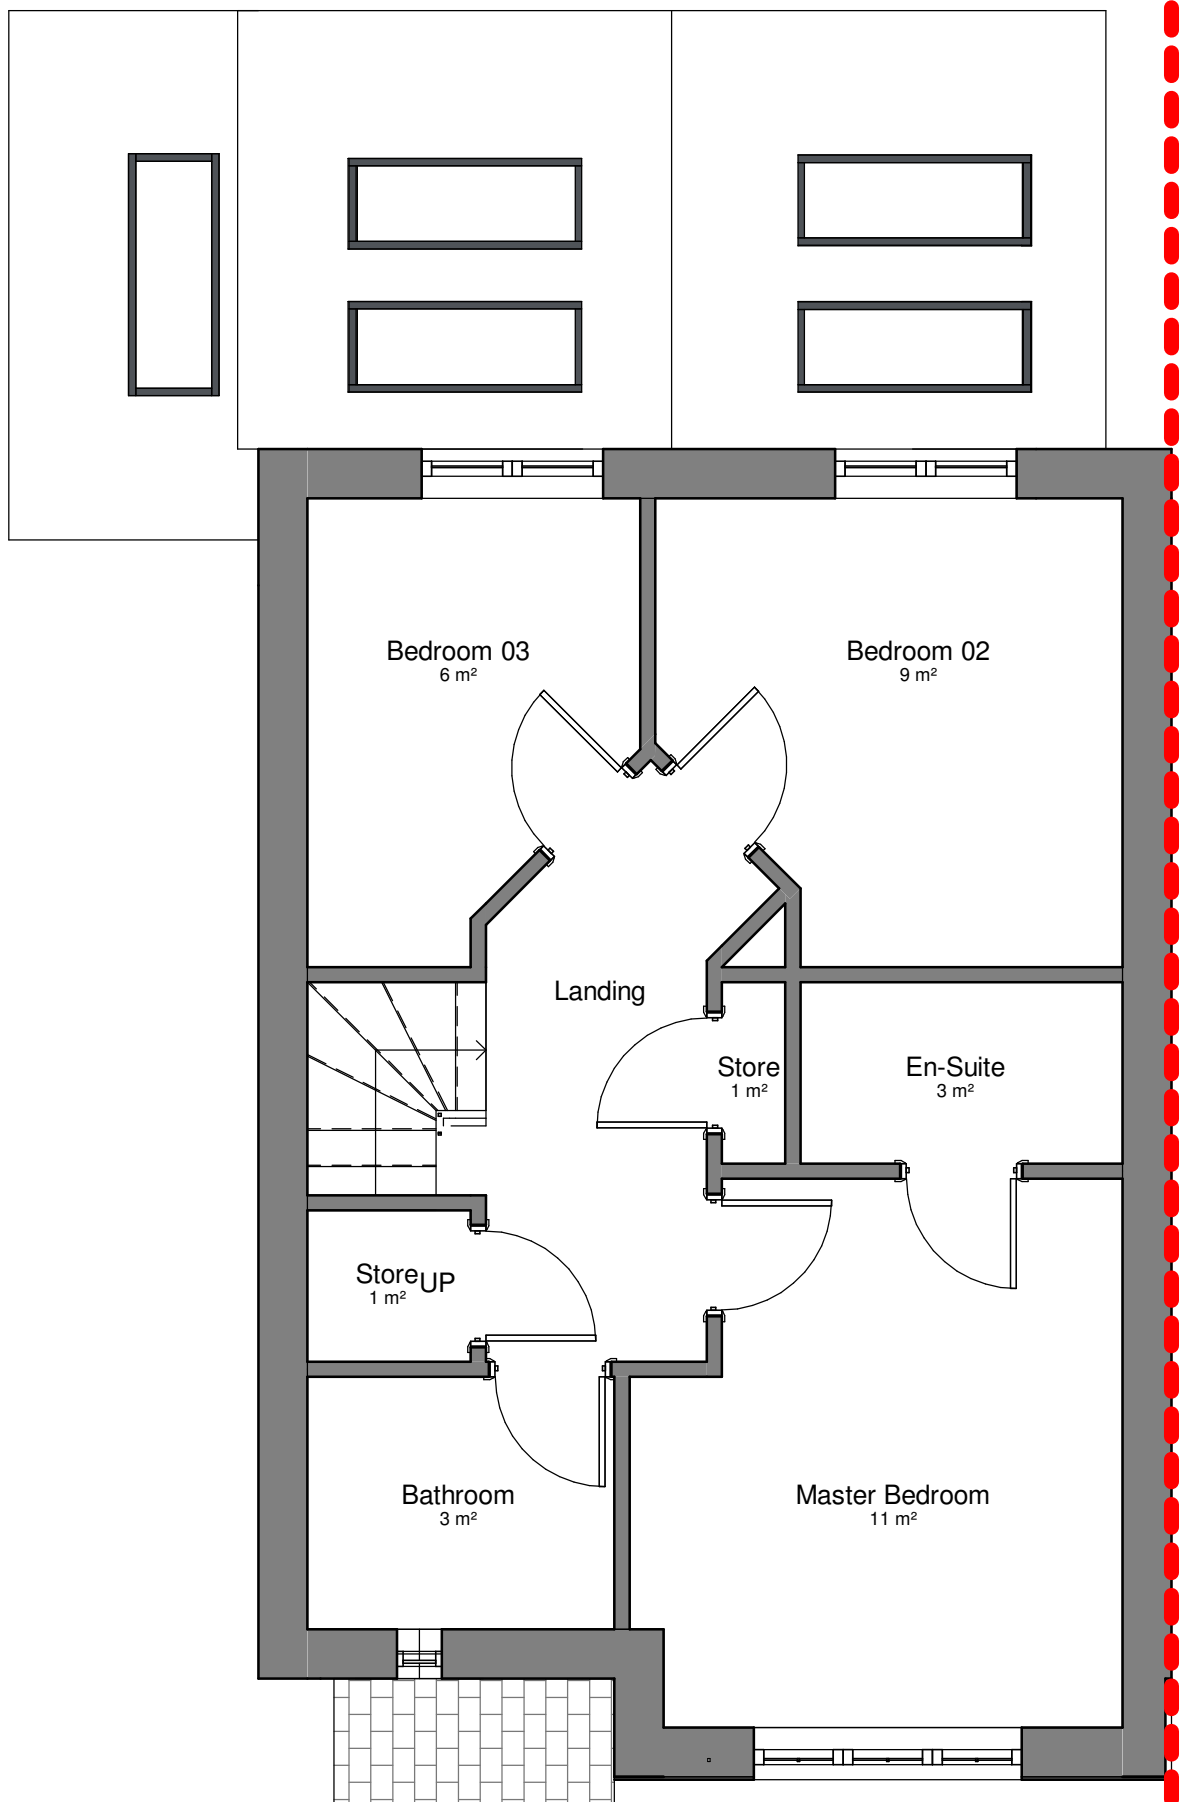

Proposed First Floor Plan
1 : 50

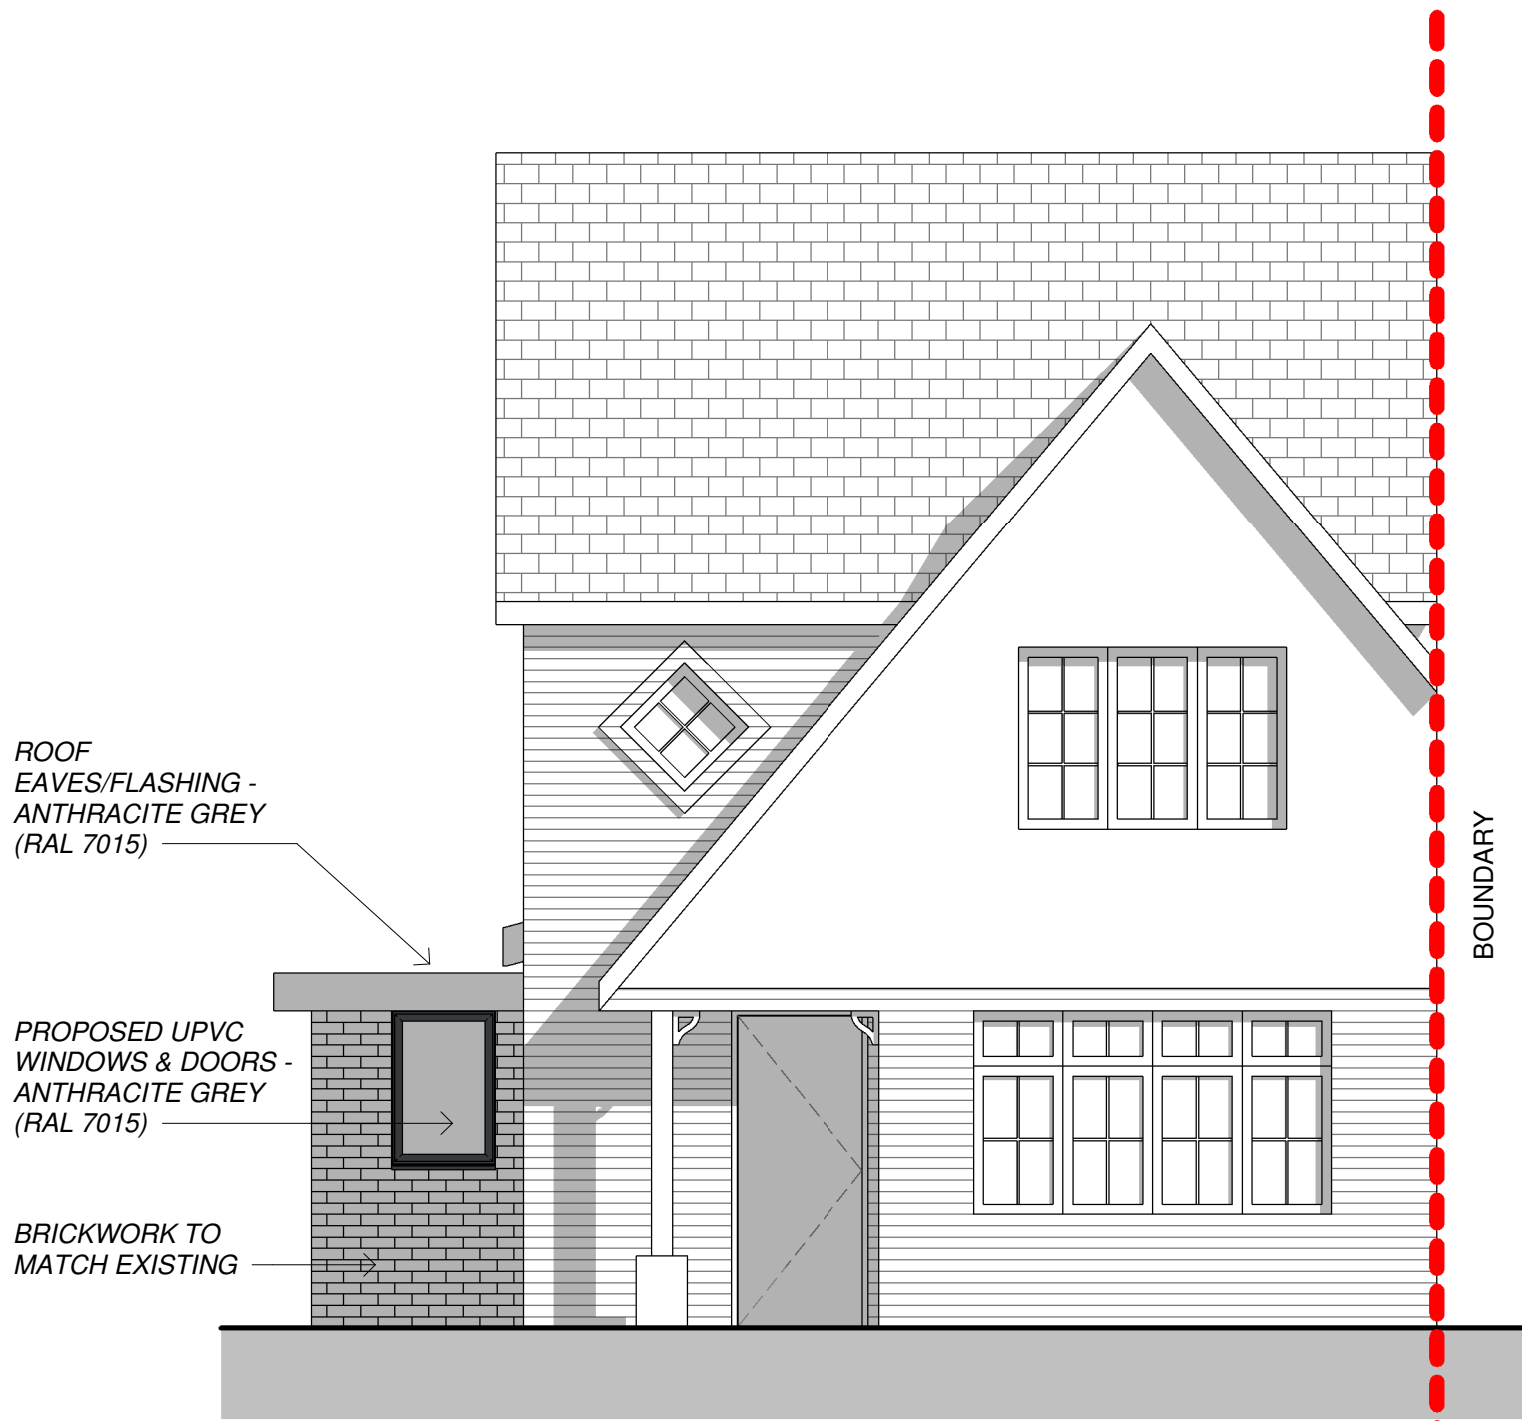


Proposed East Elevation
1 : 50

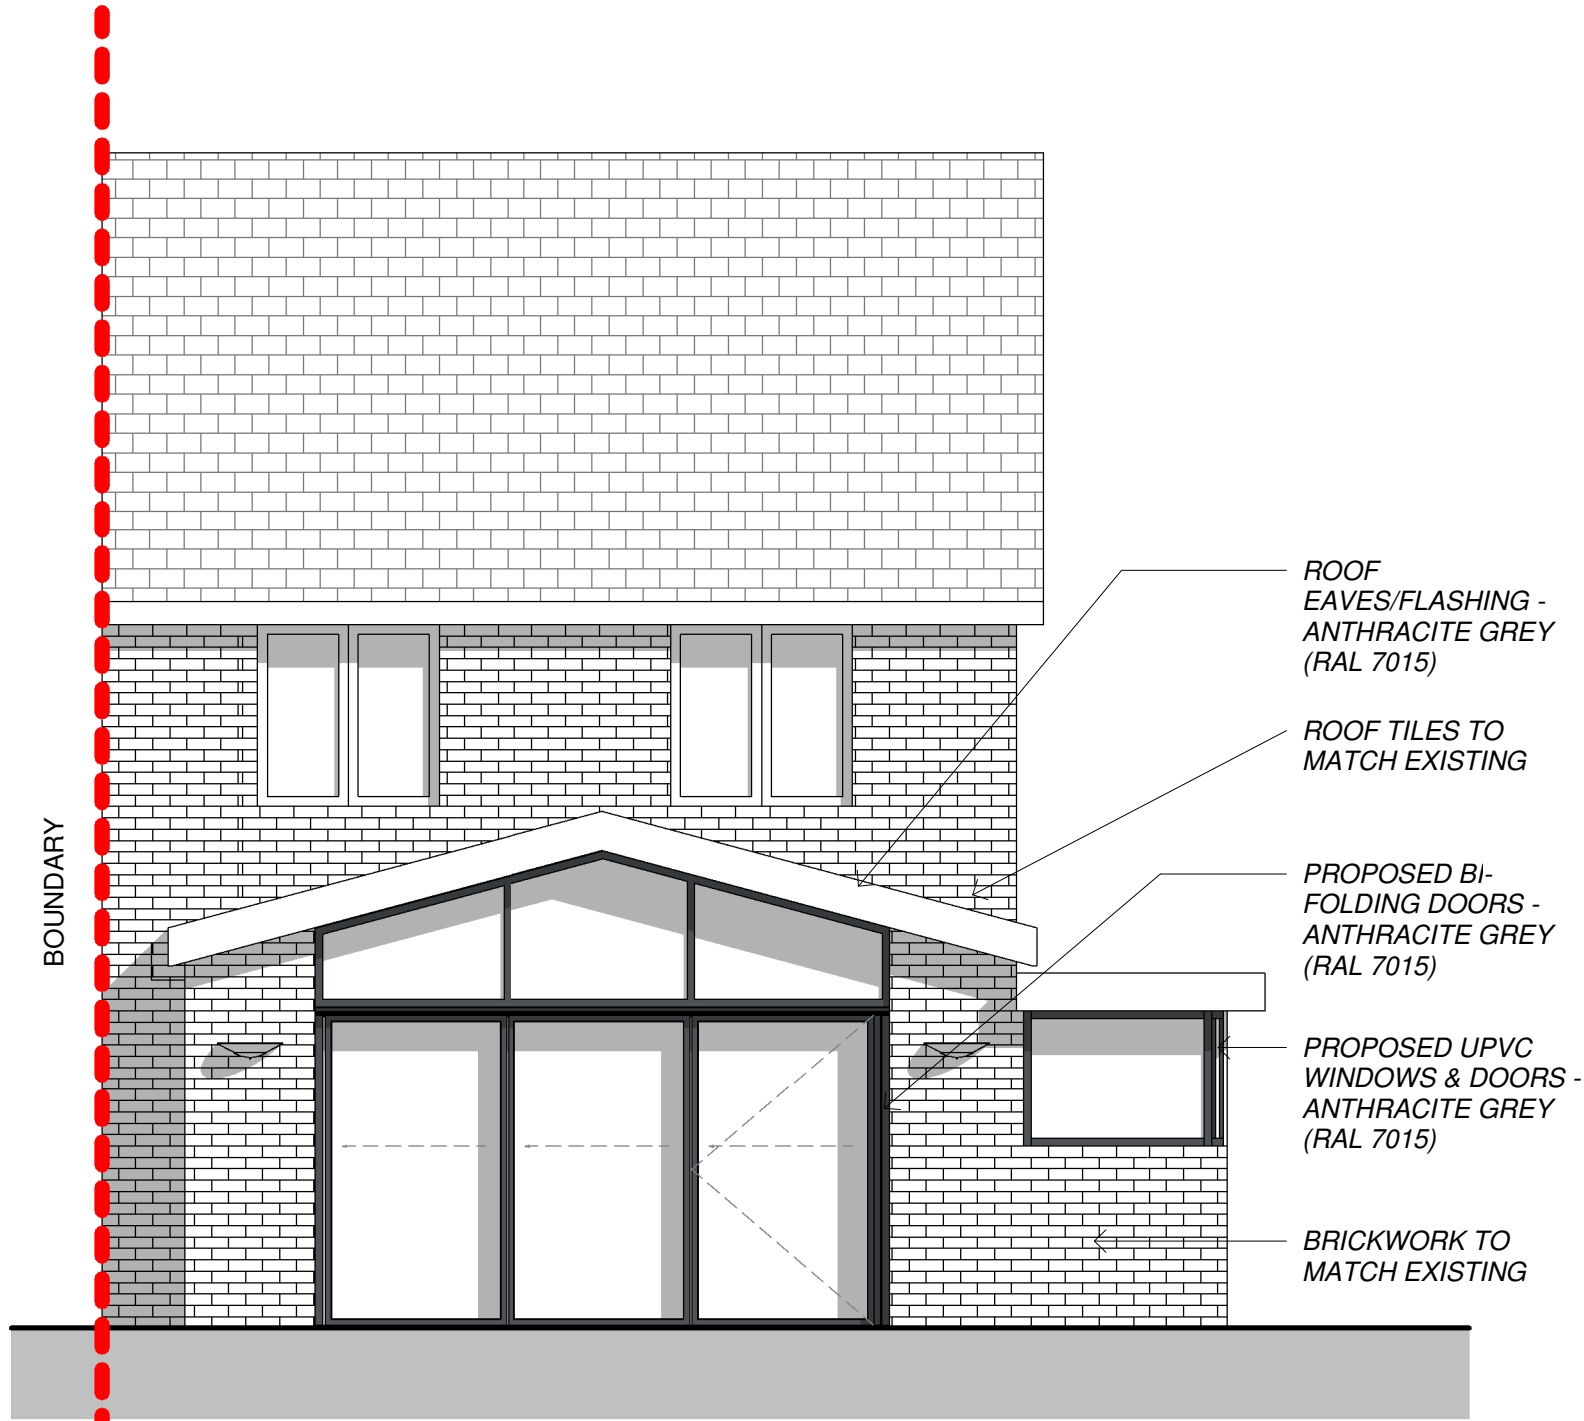

Proposed West Elevation
1 : 50



Proposed South Elevation
1 : 50

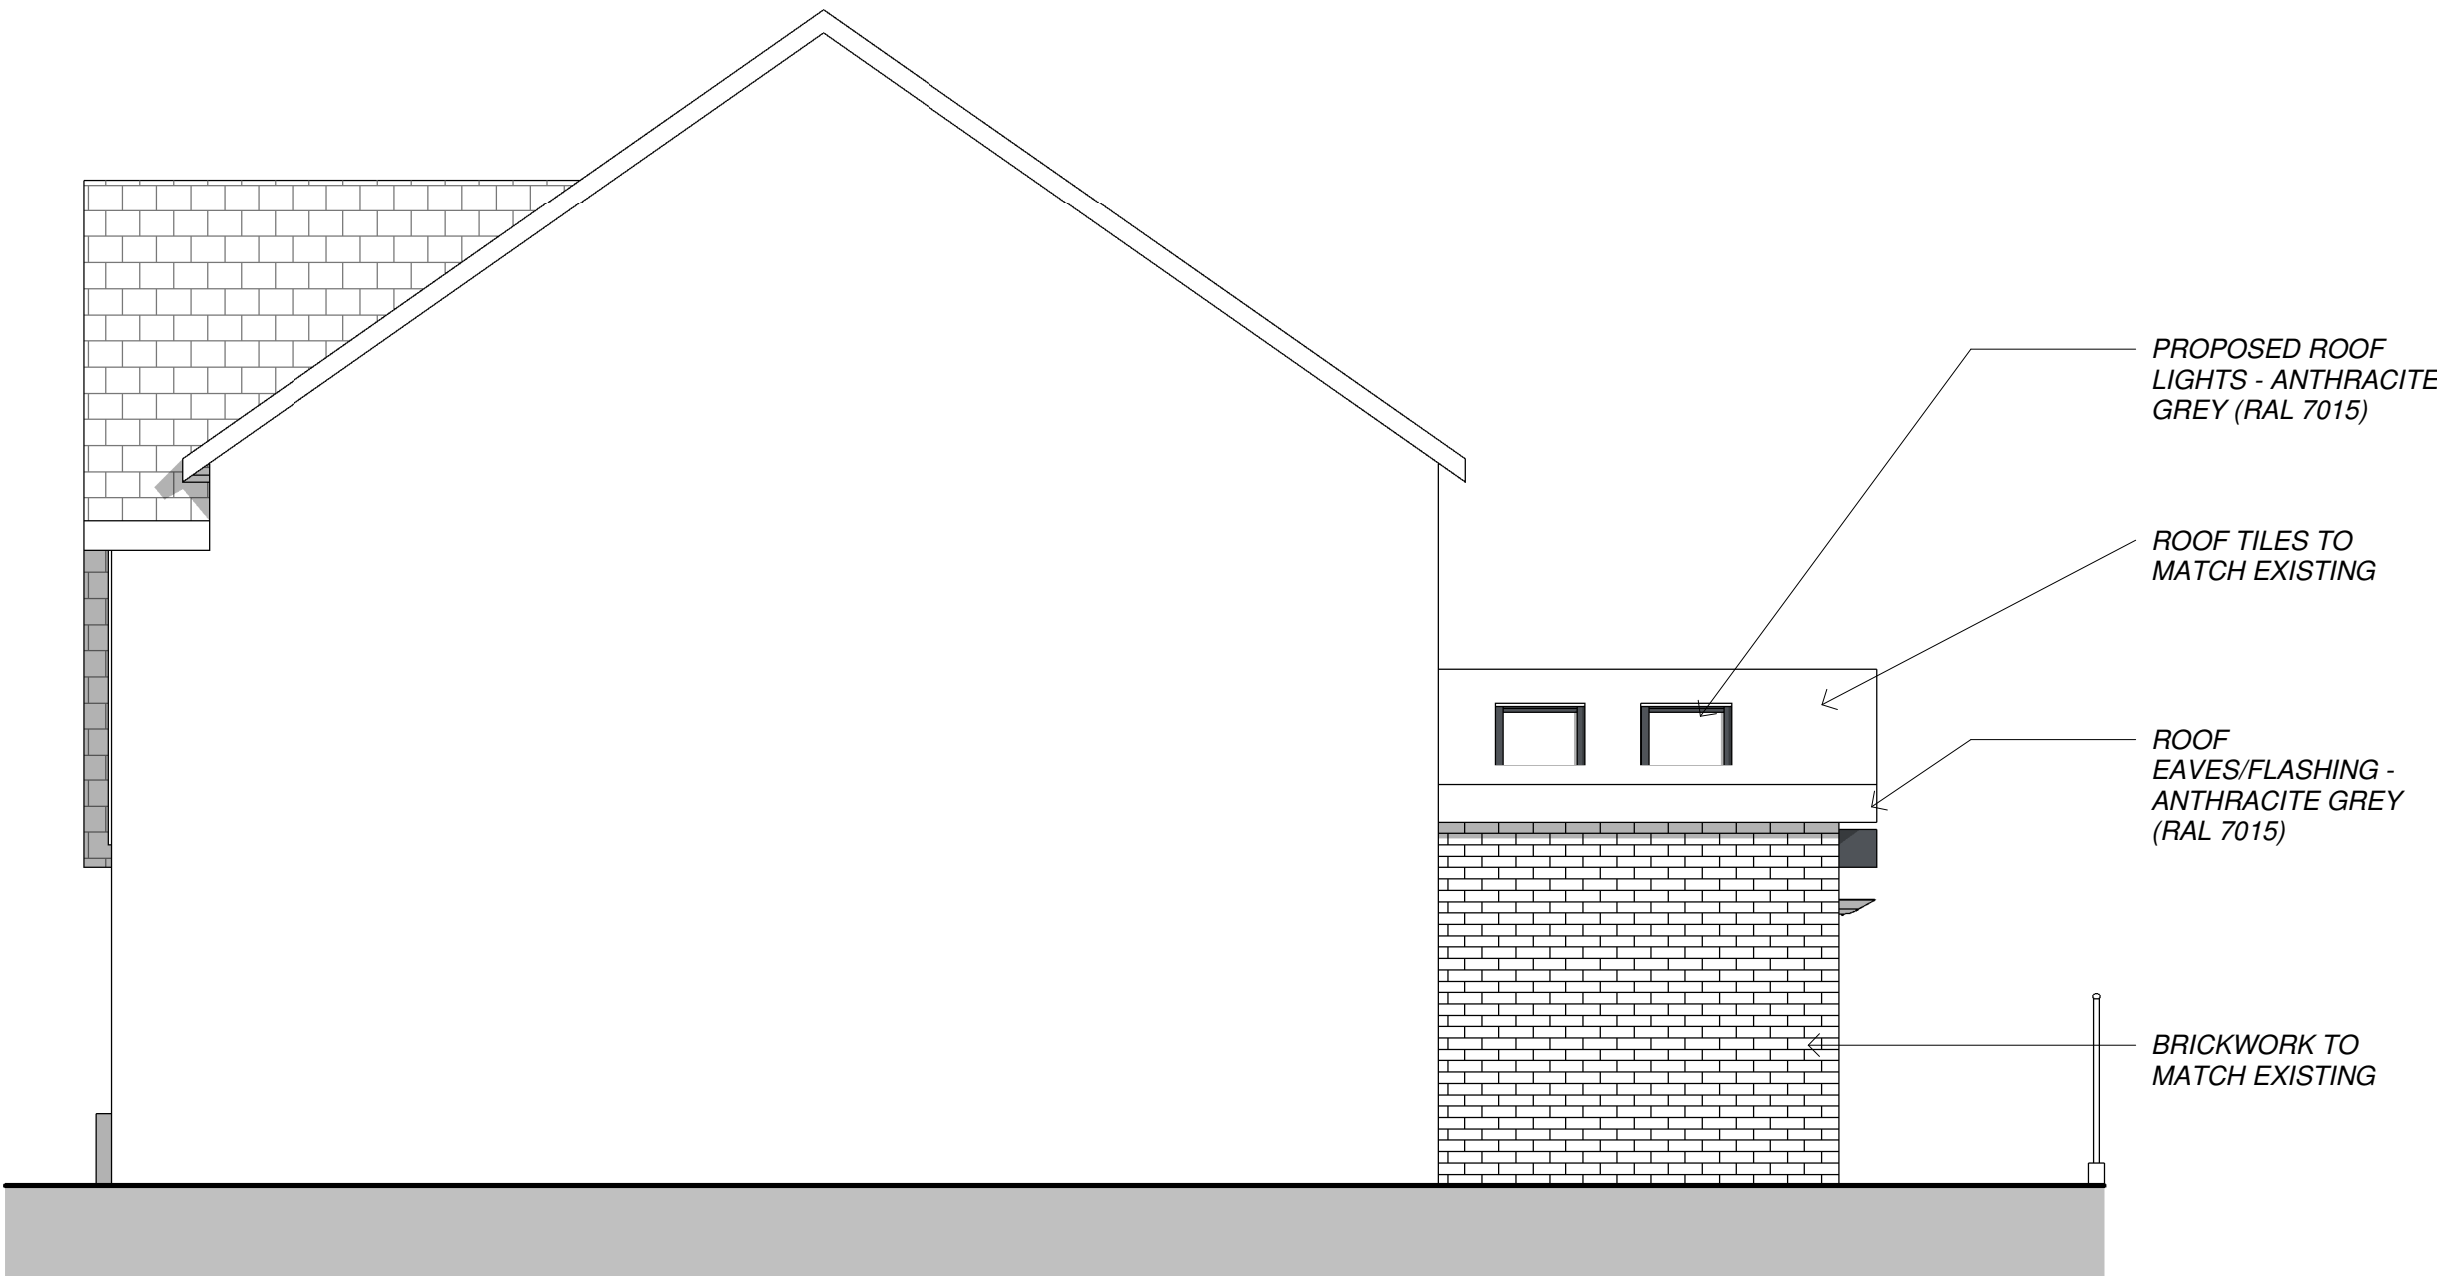

Proposed North Elevation
1 : 50

C.S.A			
CLEAR - SPACE - ARCHITECTURE			
Project	33, River Avenue, Trelewis, CF46 6EF		
Draw Title	PROPOSED PLANS & ELEVATIONS		
Date	21.02.2022	Scale	1 : 50
Job No	220201	Draw No	A105
		Revision	A