


Heat pump proposed location

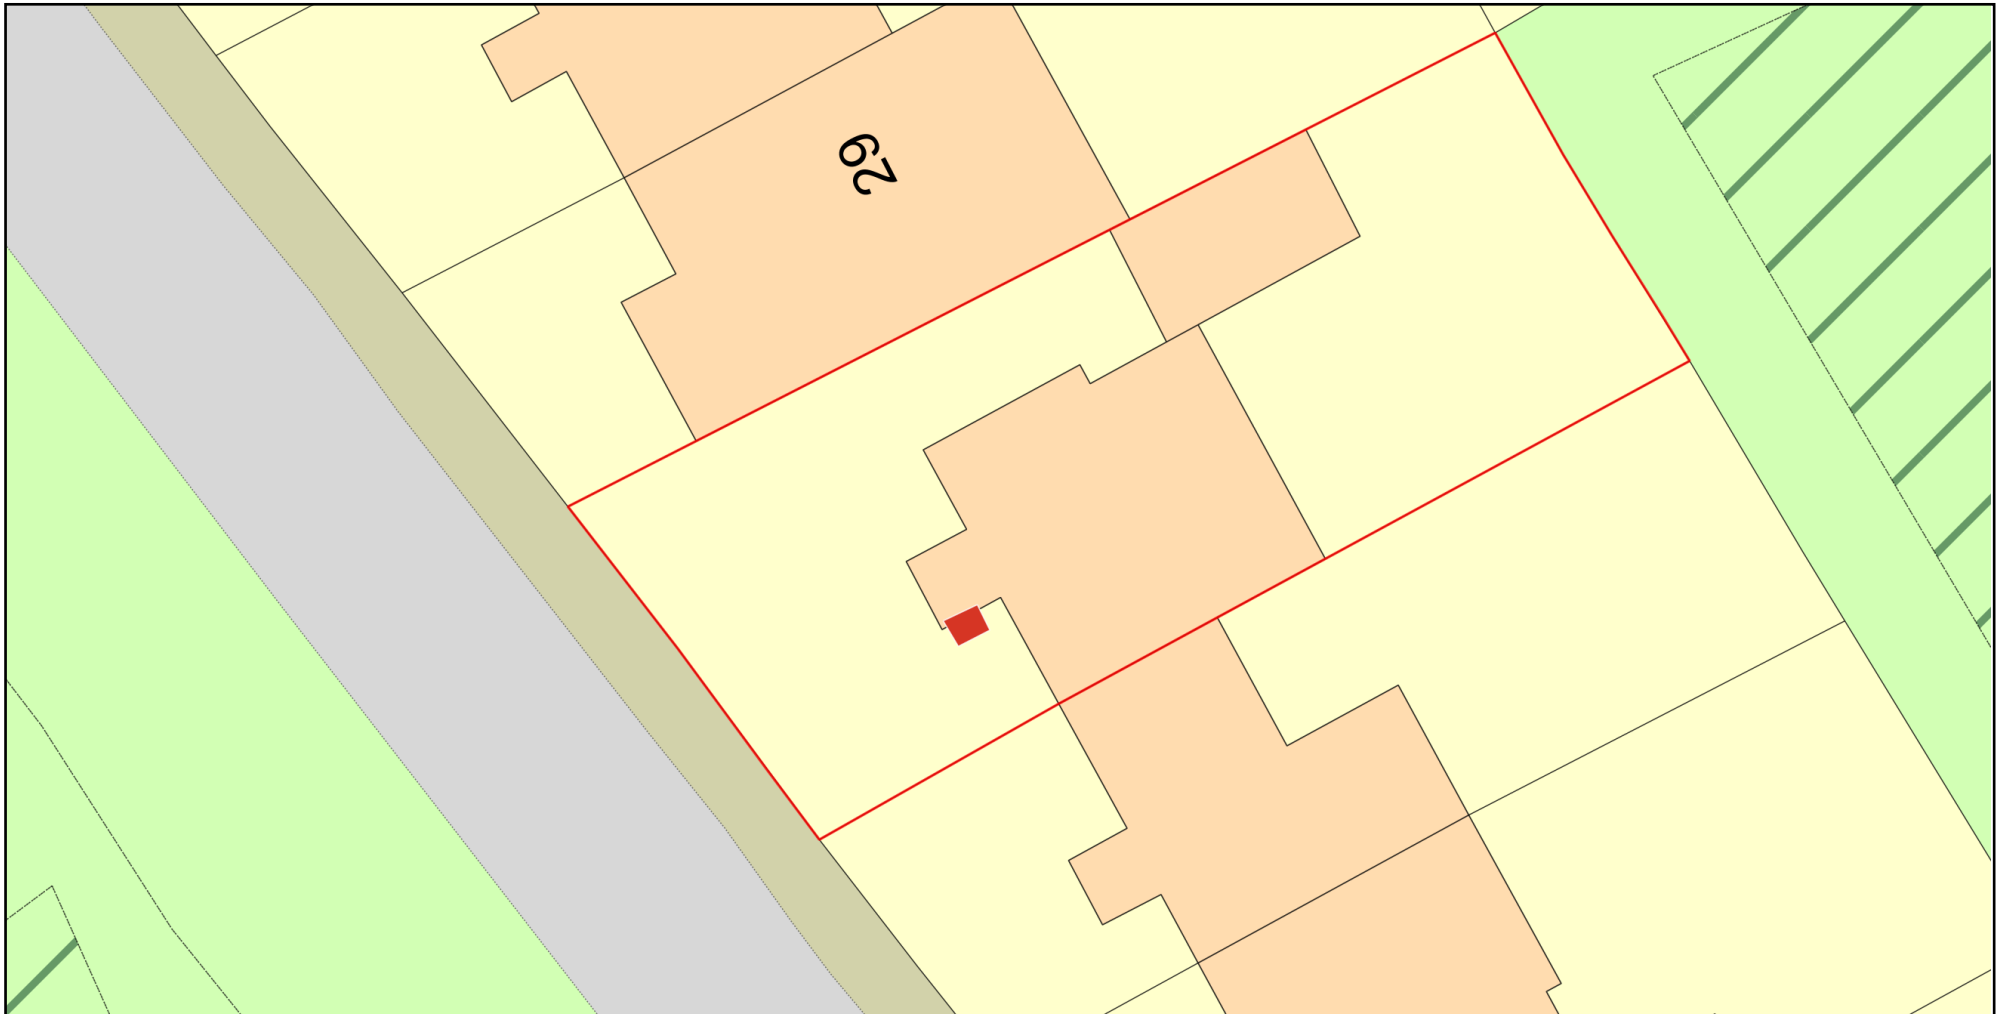

0 10
Metres



Plan Produced for: Jason Beattie

Date Produced: 11 Jan 2026

Plan Reference Number: TQRQM26011120212307

Scale: 1:200 @ A4

© Crown copyright and database rights 2025 OS 100042766