


proposal for heat pump install

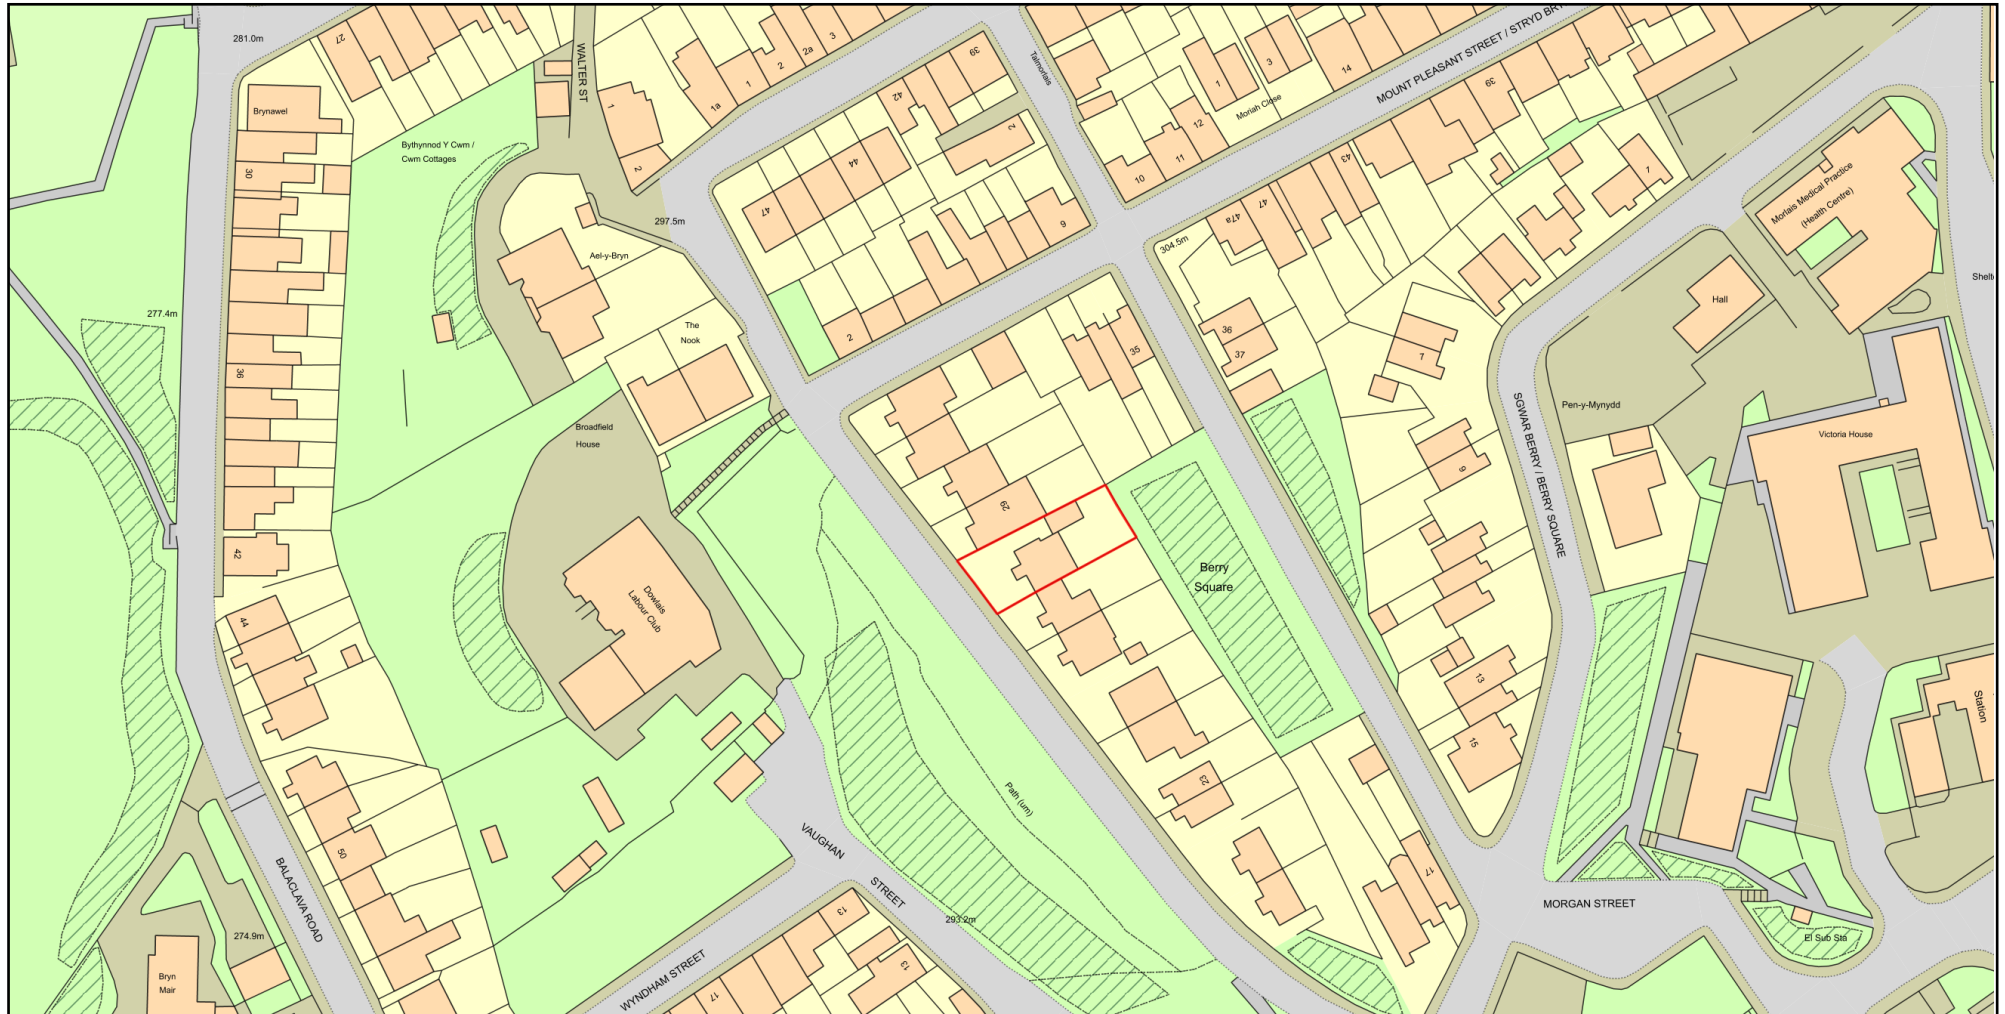

0 50
Metres



Plan Produced for: Jason Beattie

Date Produced: 11 Jan 2026

Plan Reference Number: TQRQM26011114408646

Scale: 1:1250 @ A4

© Crown copyright and database rights 2025 OS 100042766

