




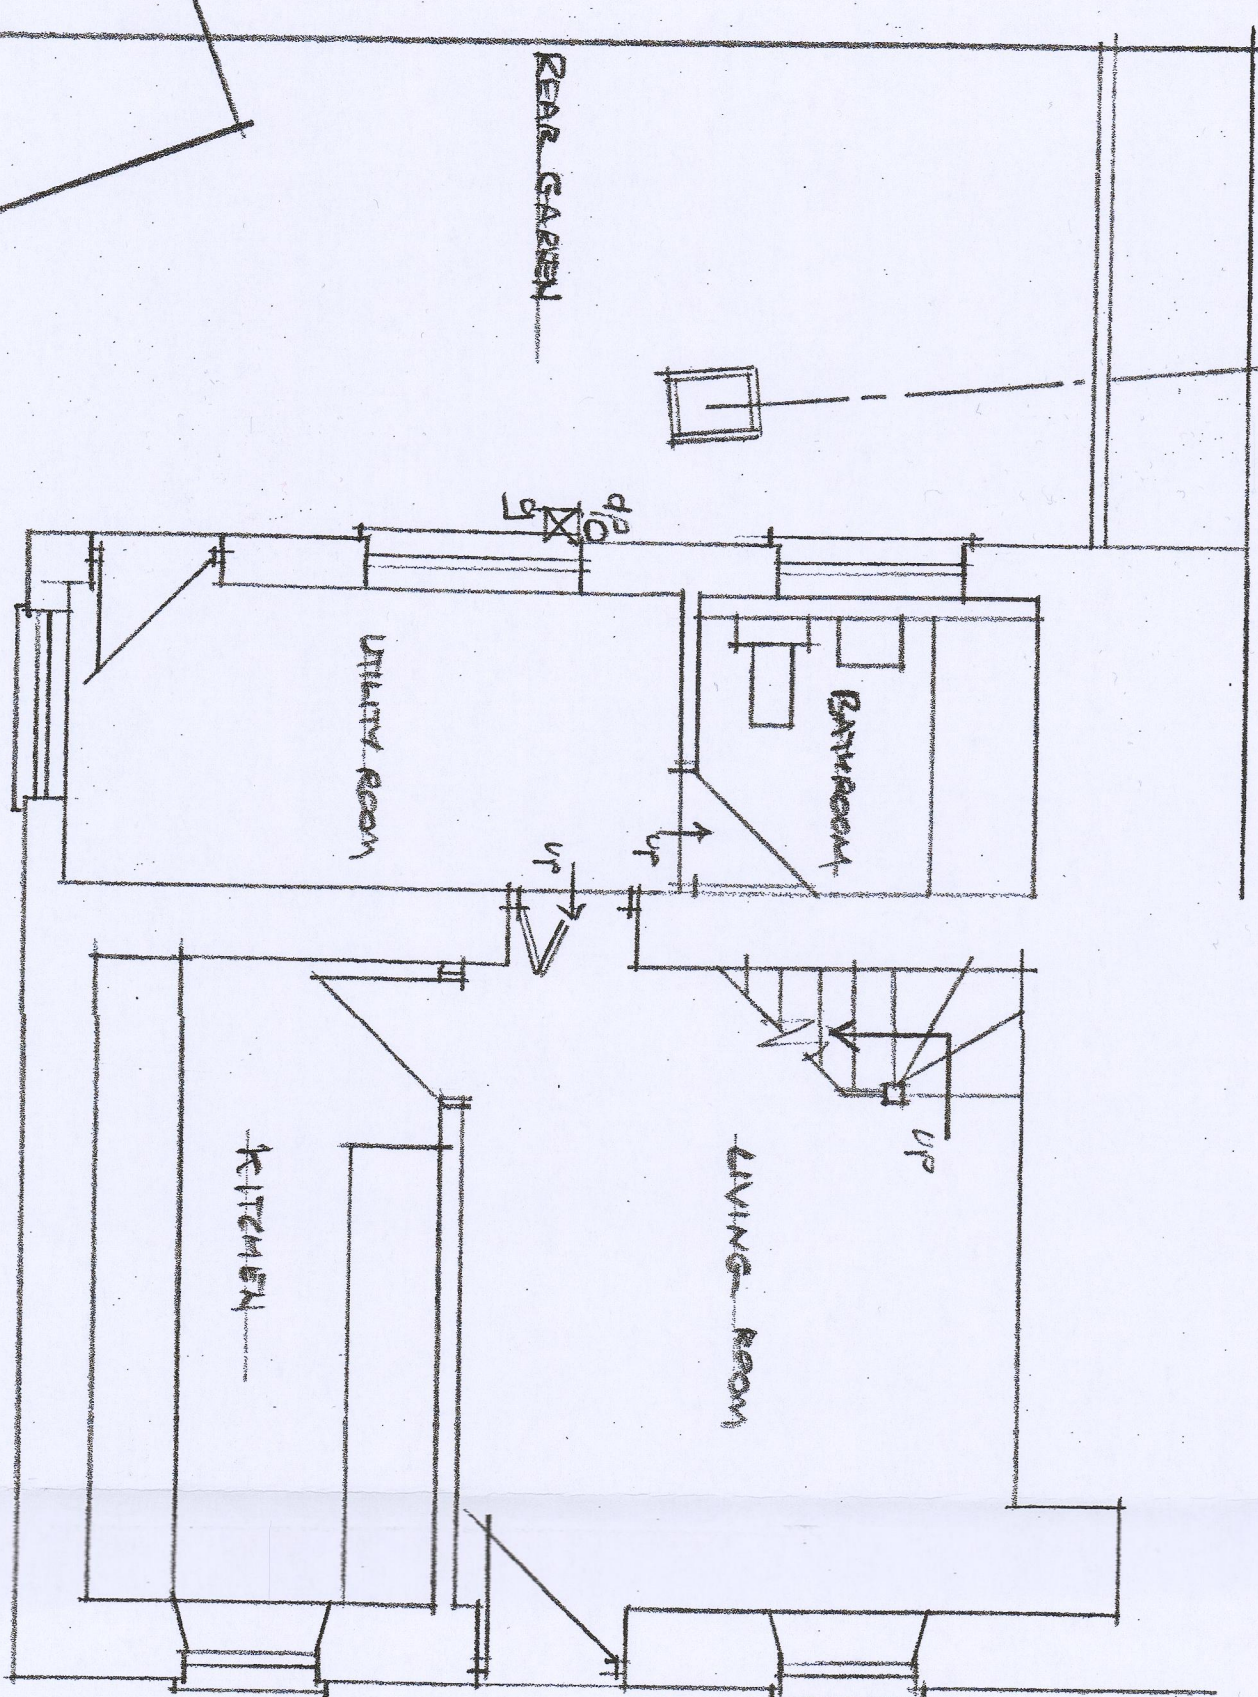


EXISTING GROUND FLOOR

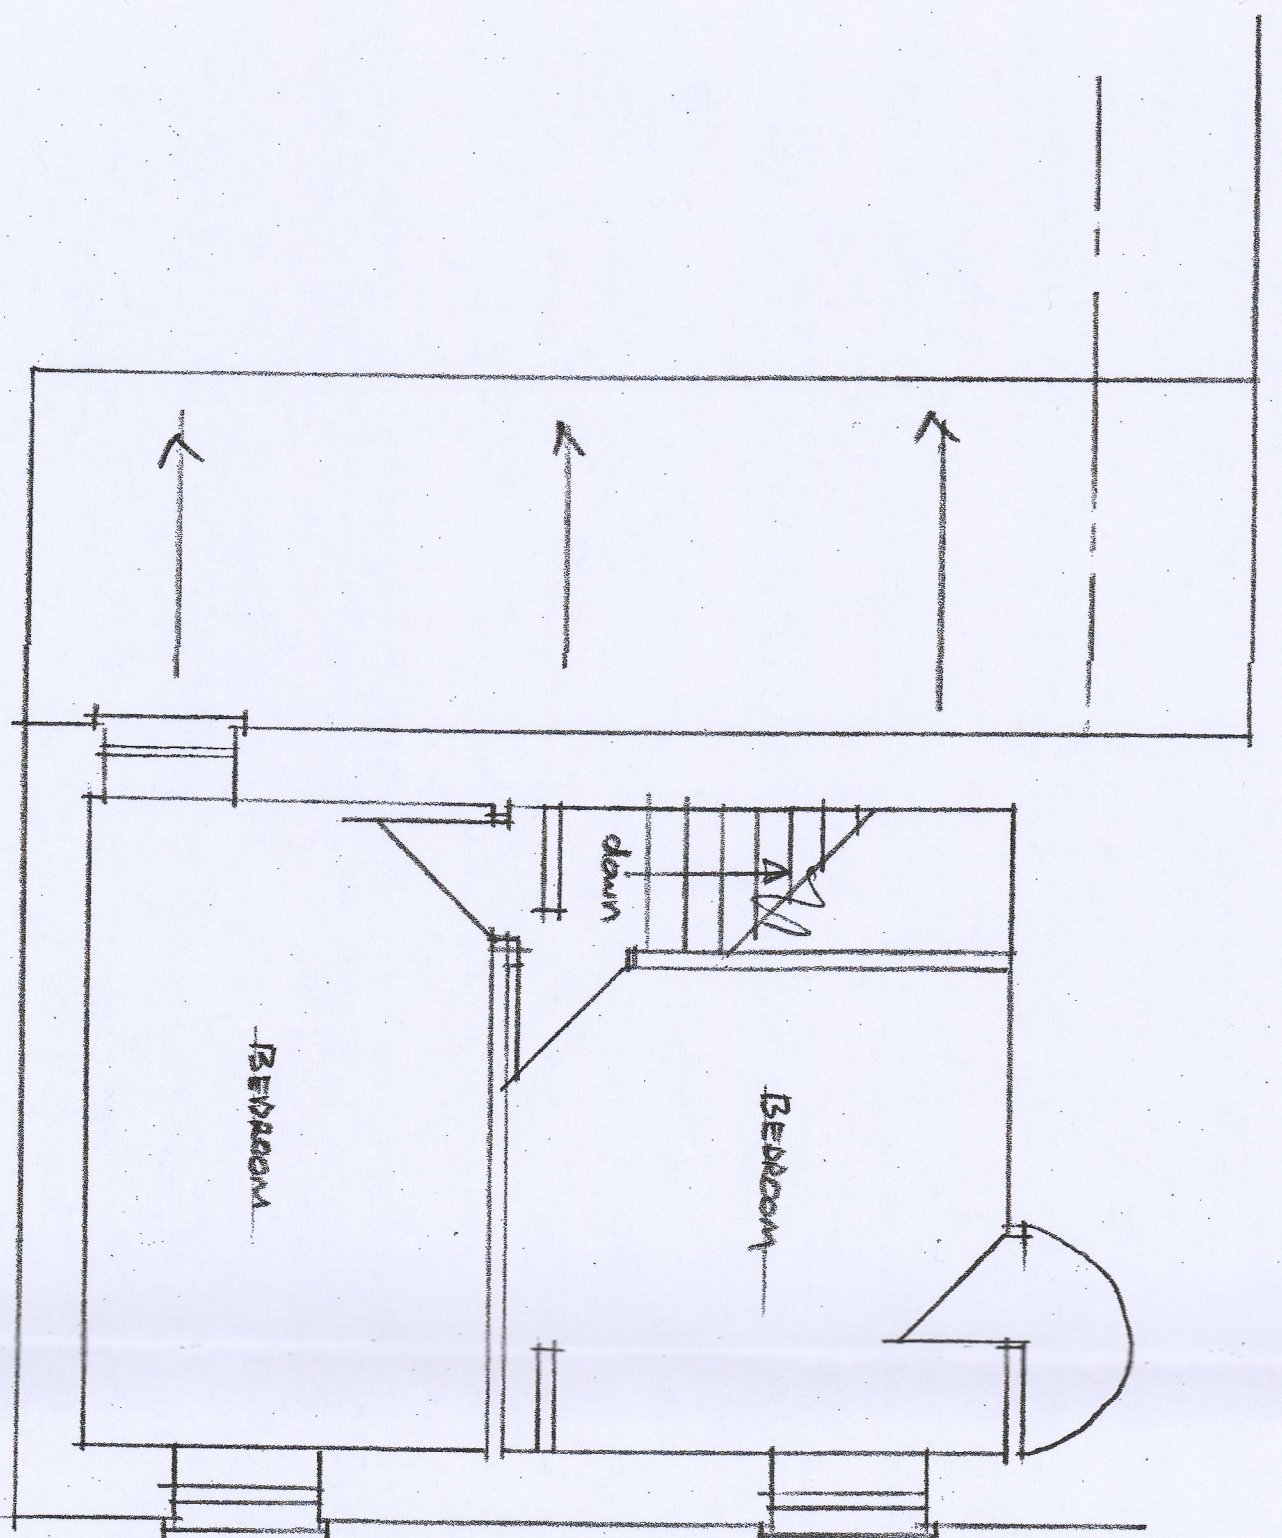


EXISTING FIRST FLOOR

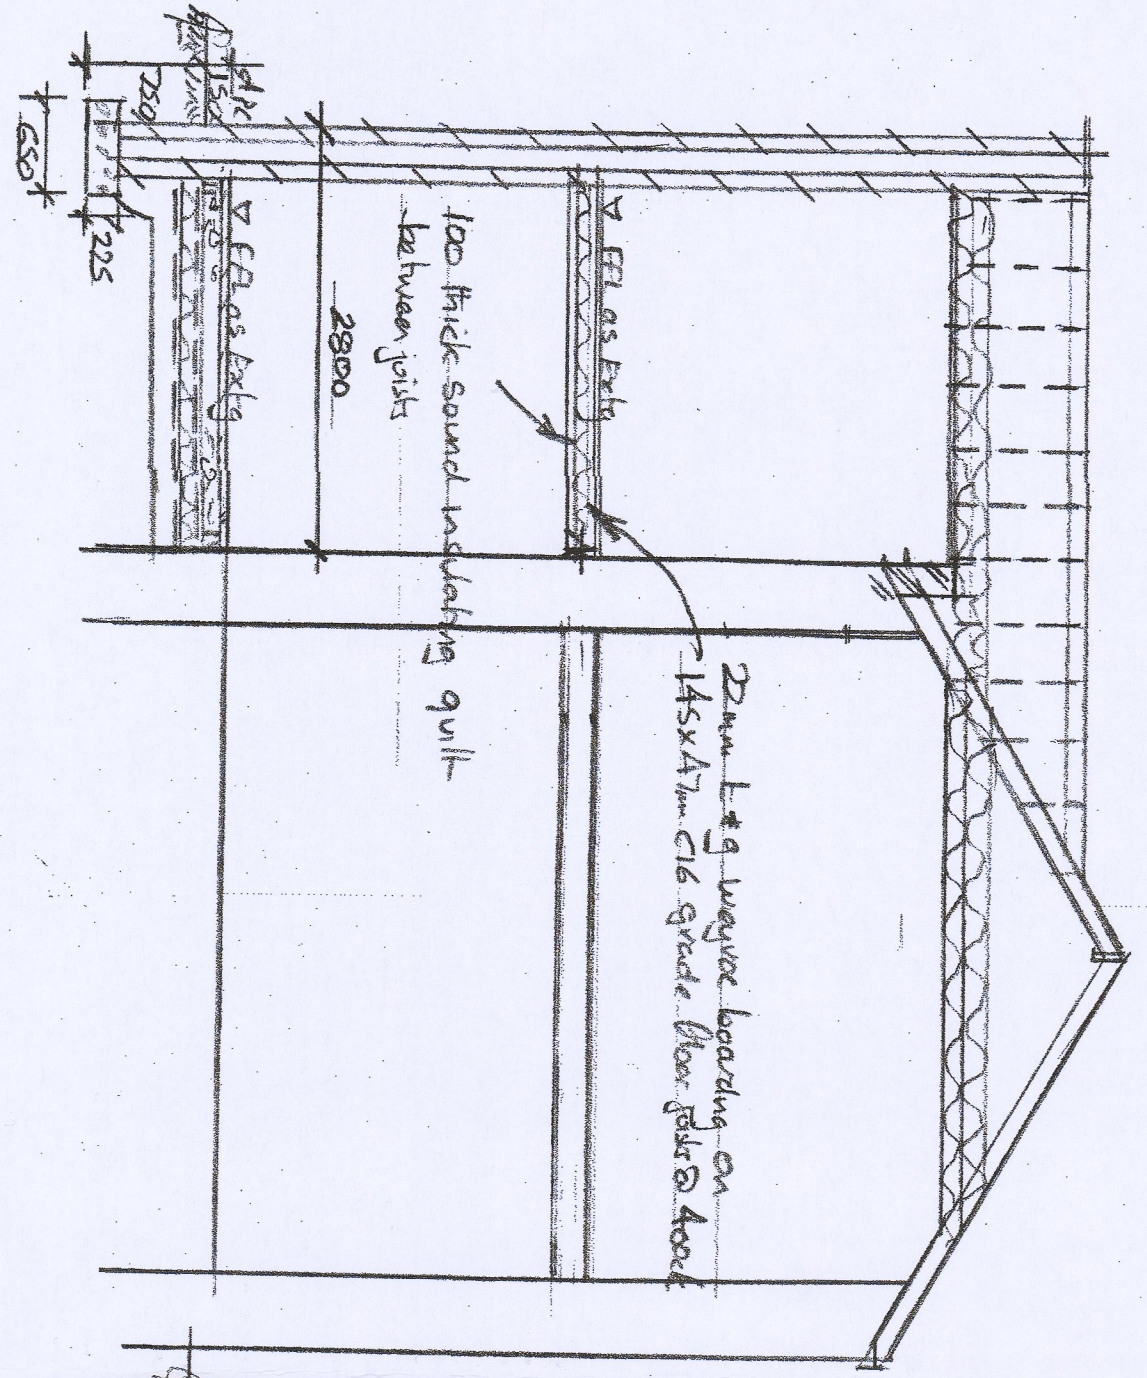


TYPICAL SECTION

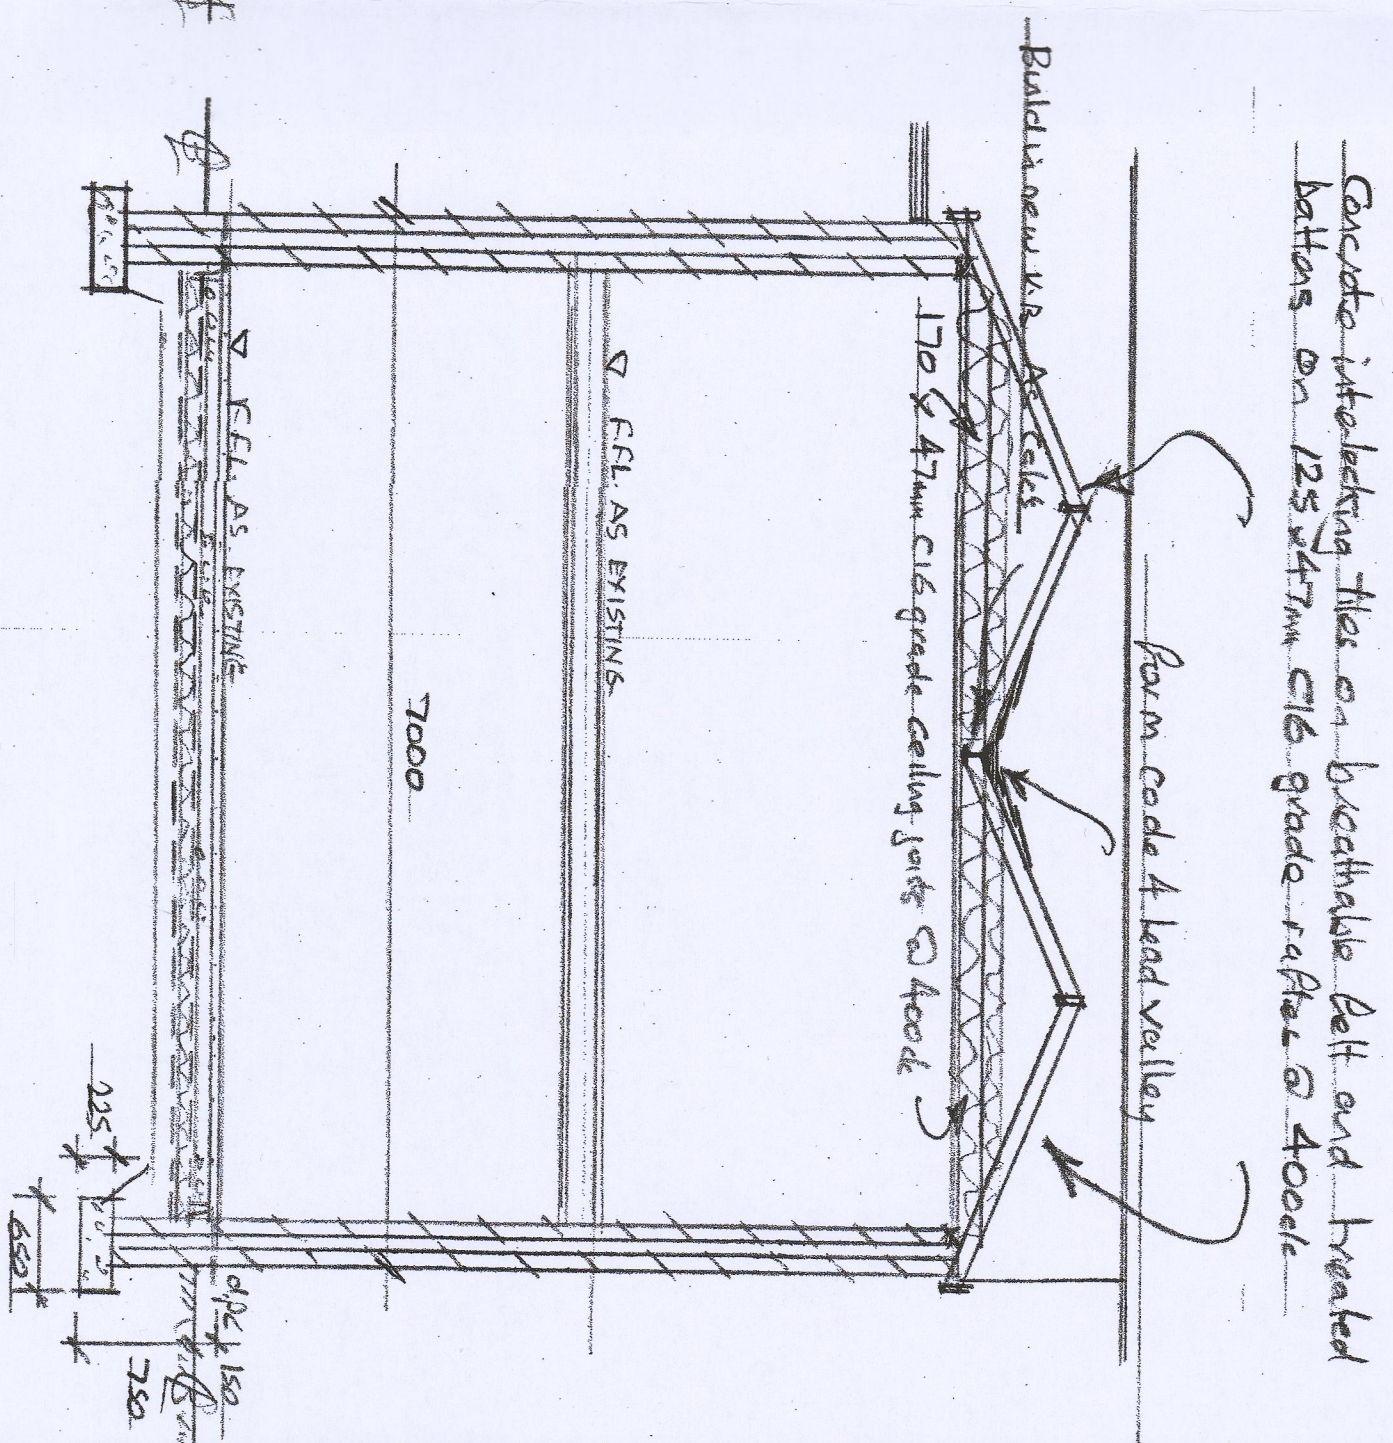


TYPICAL SECTION

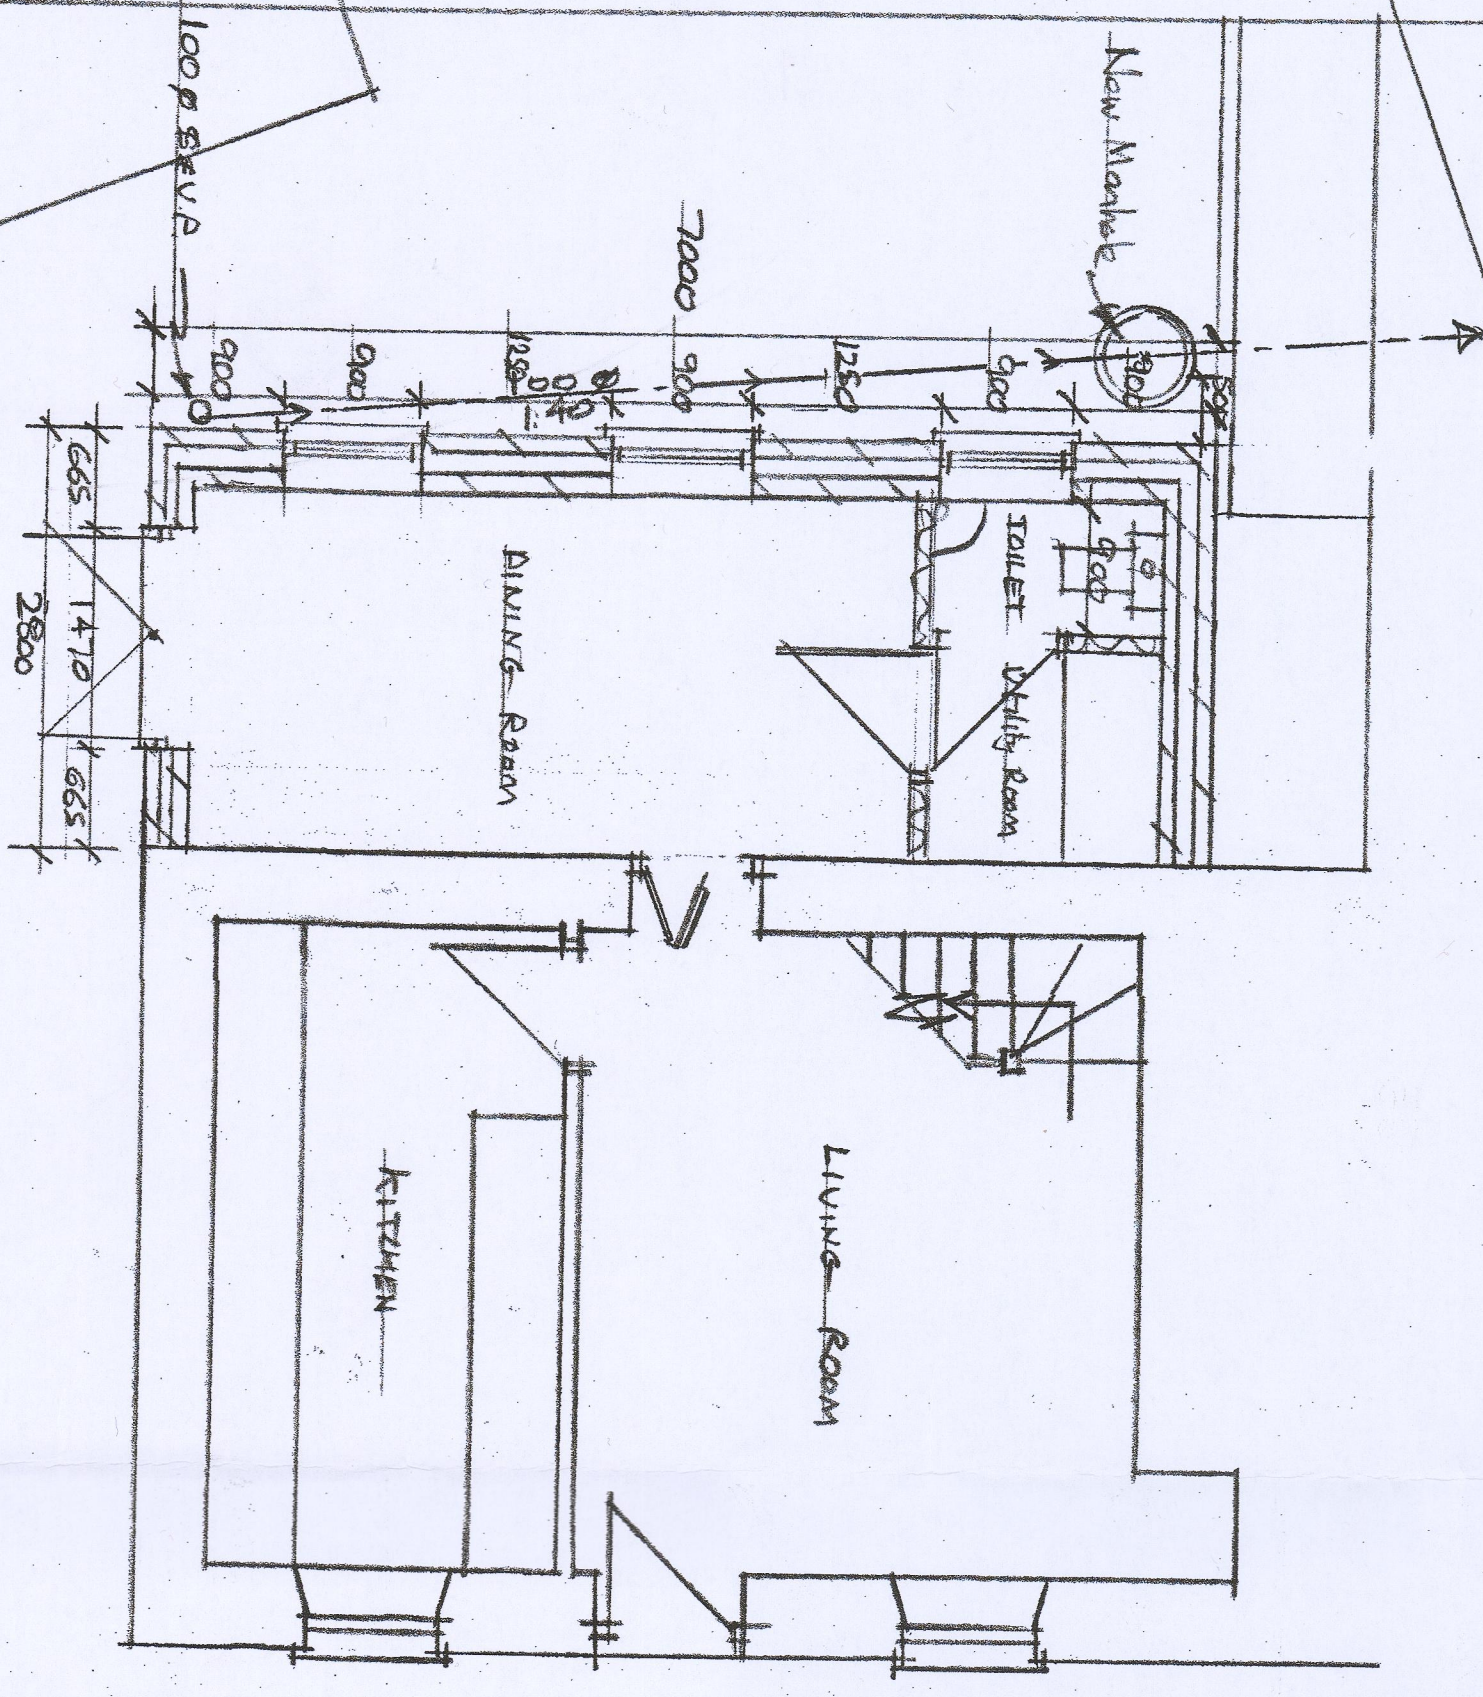


PROPOSED GROUND FLOOR

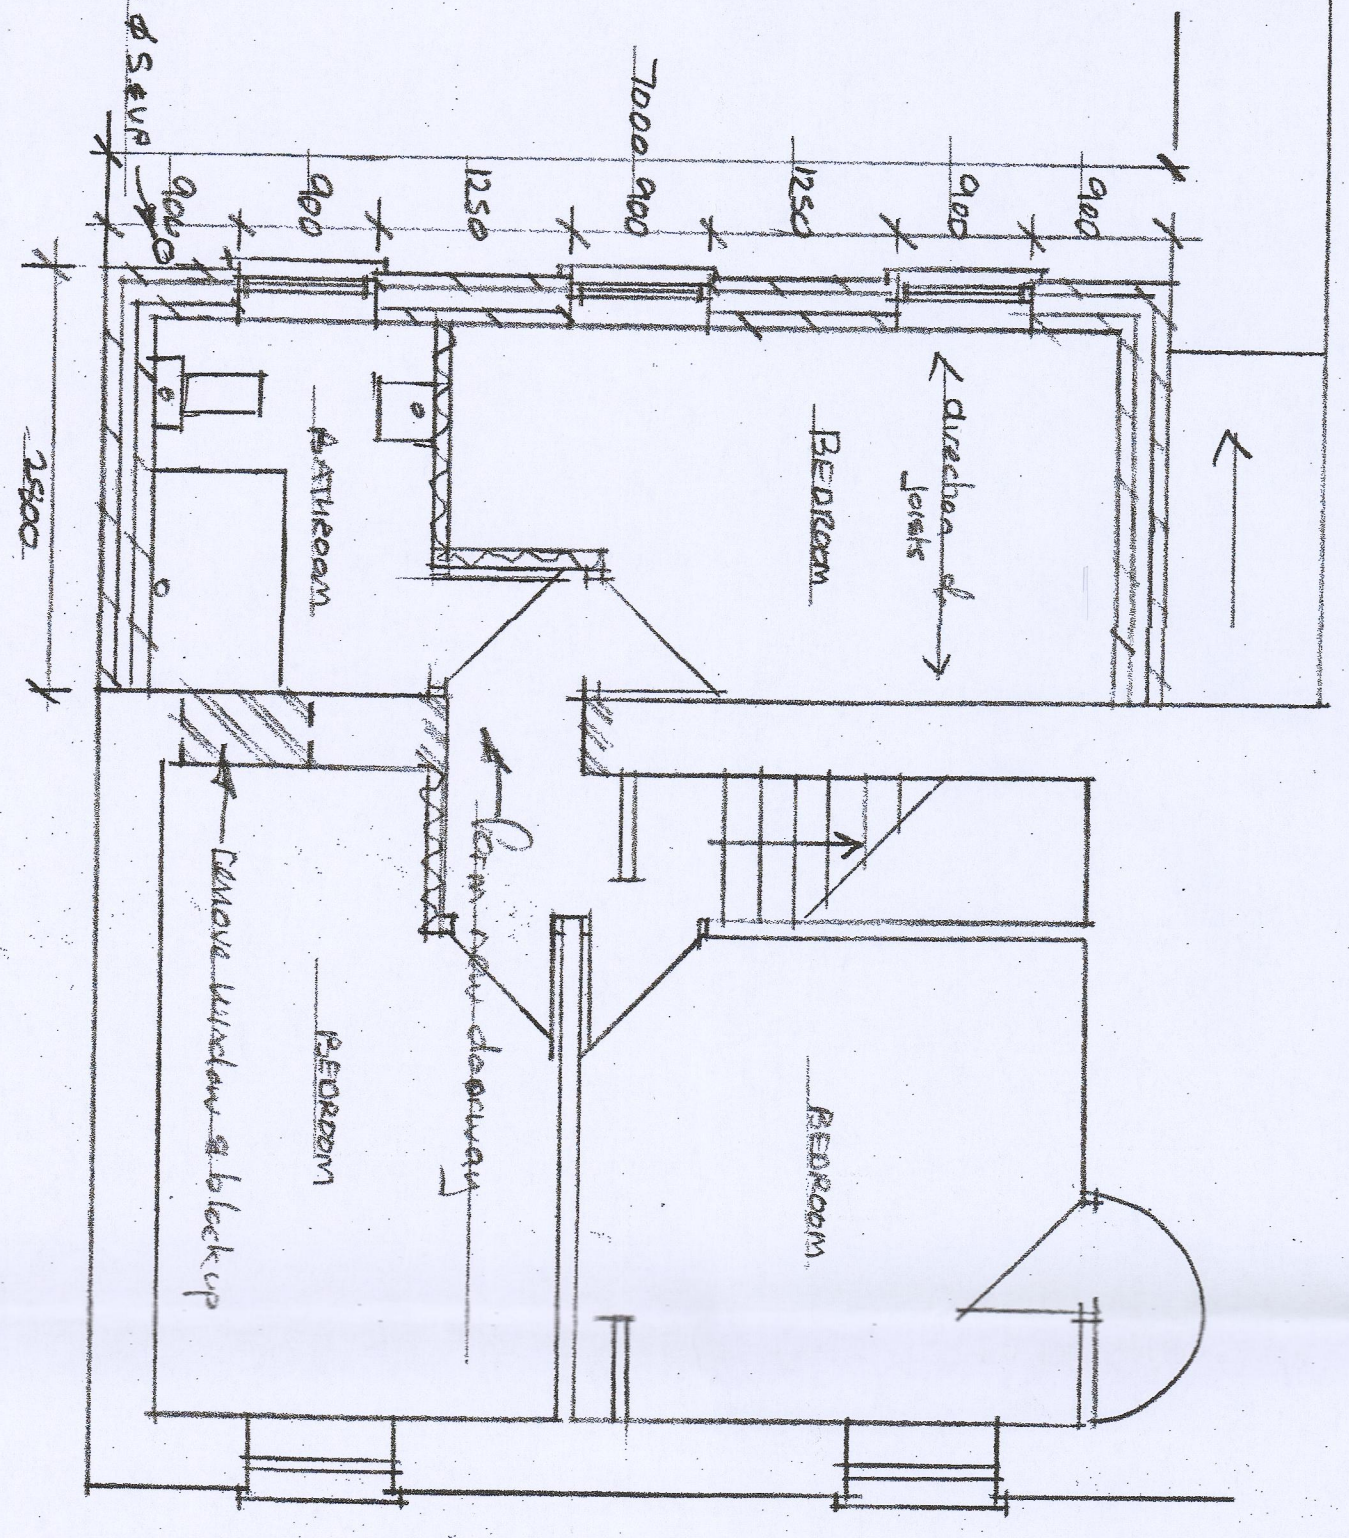


PROPOSED FIRST FLOOR

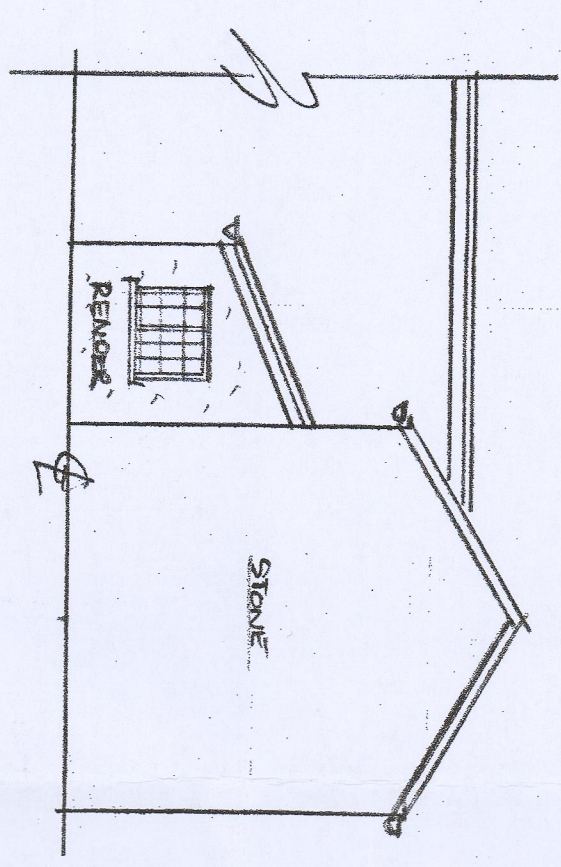


EXISTING SIDE ELEVATION

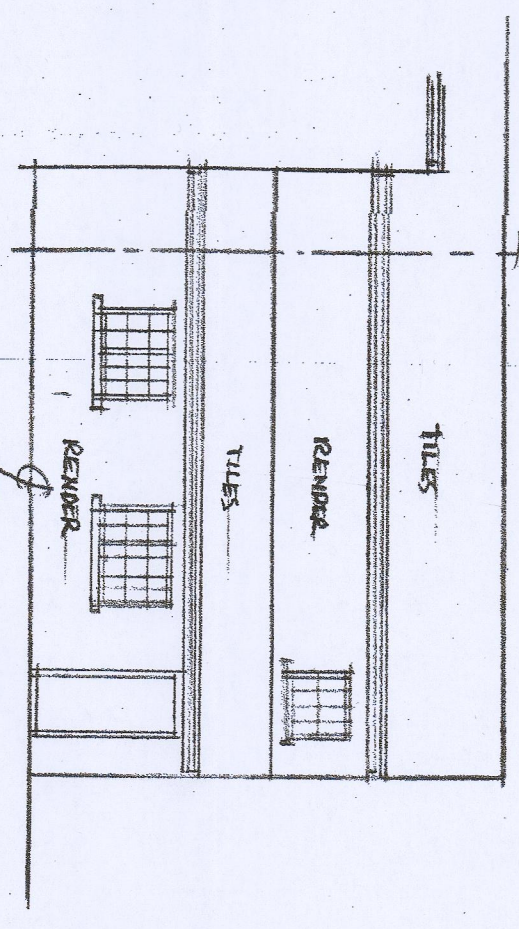


EXISTING REAR ELEVATION

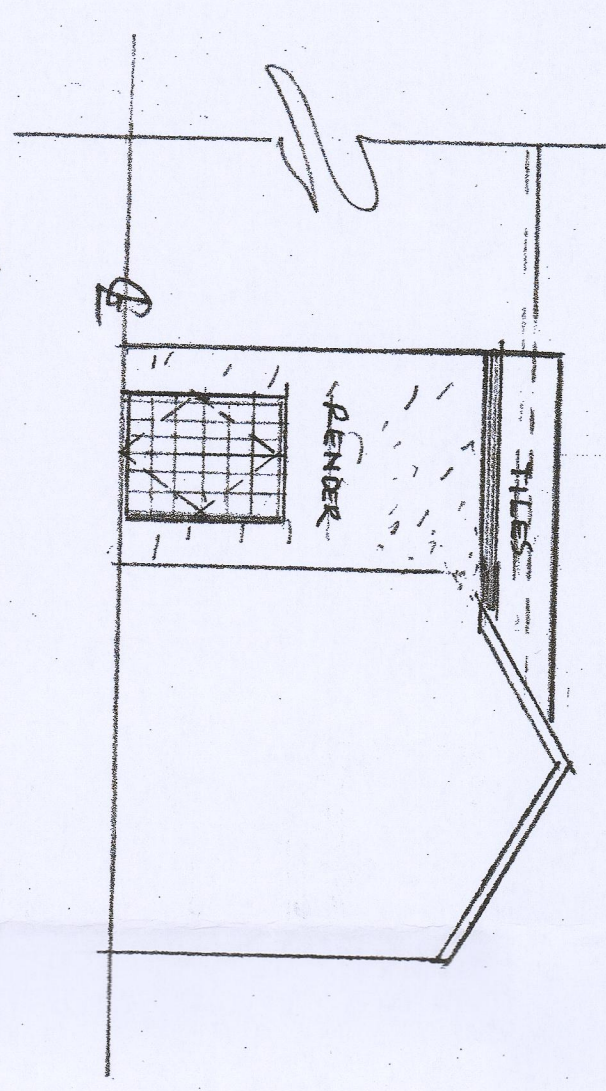

PROPOSED SIDE ELEVATION

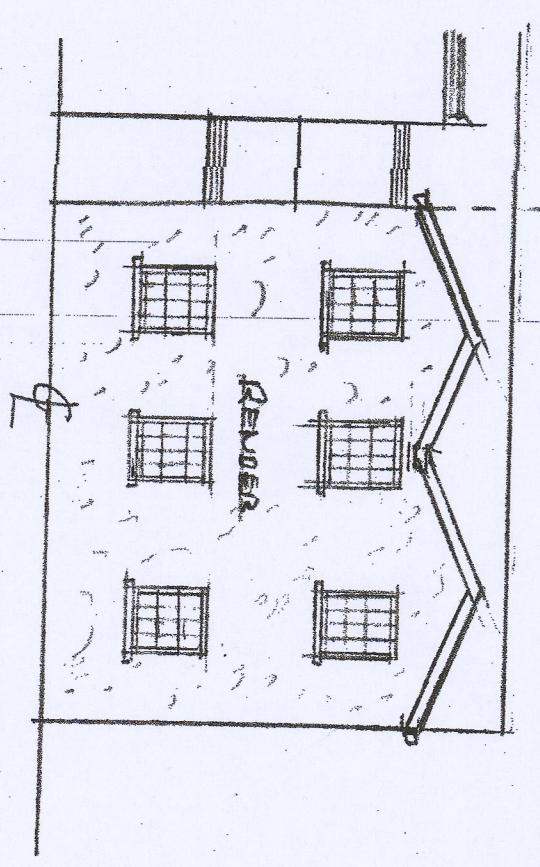

PROPOSED REAR ELEVATION

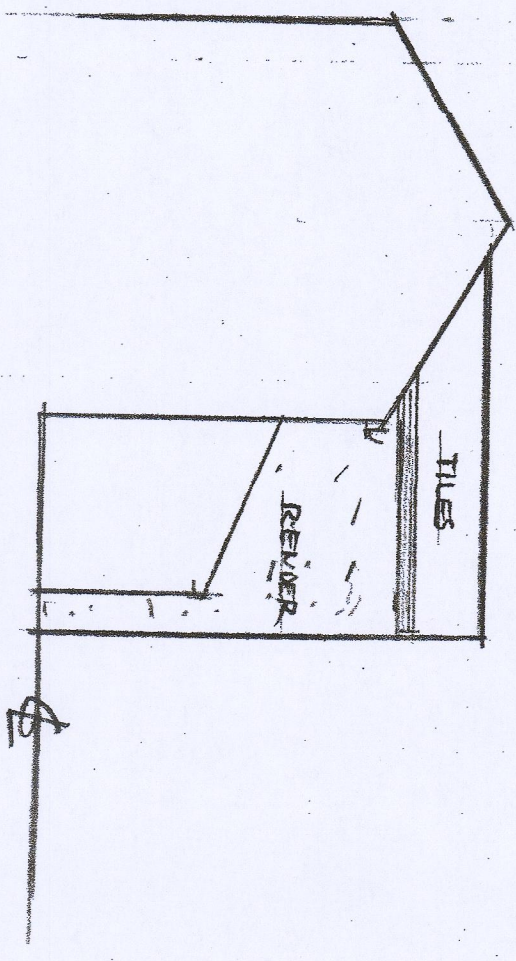

PROPOSED SIDE ELEVATION

308	PROPOSED DOUBLE STOREY PITCHED
ROOF REAR EXTENSION	
ADDRES	
2 PERTHYGLEISION BRIDGE, ABERFAY	
MERTHYR TOWEL, CE48 4PP	
SCALE	DATE
1:50/1:100	AUG - 2022
DESIGN	A. COLLINS