



PROPOSED

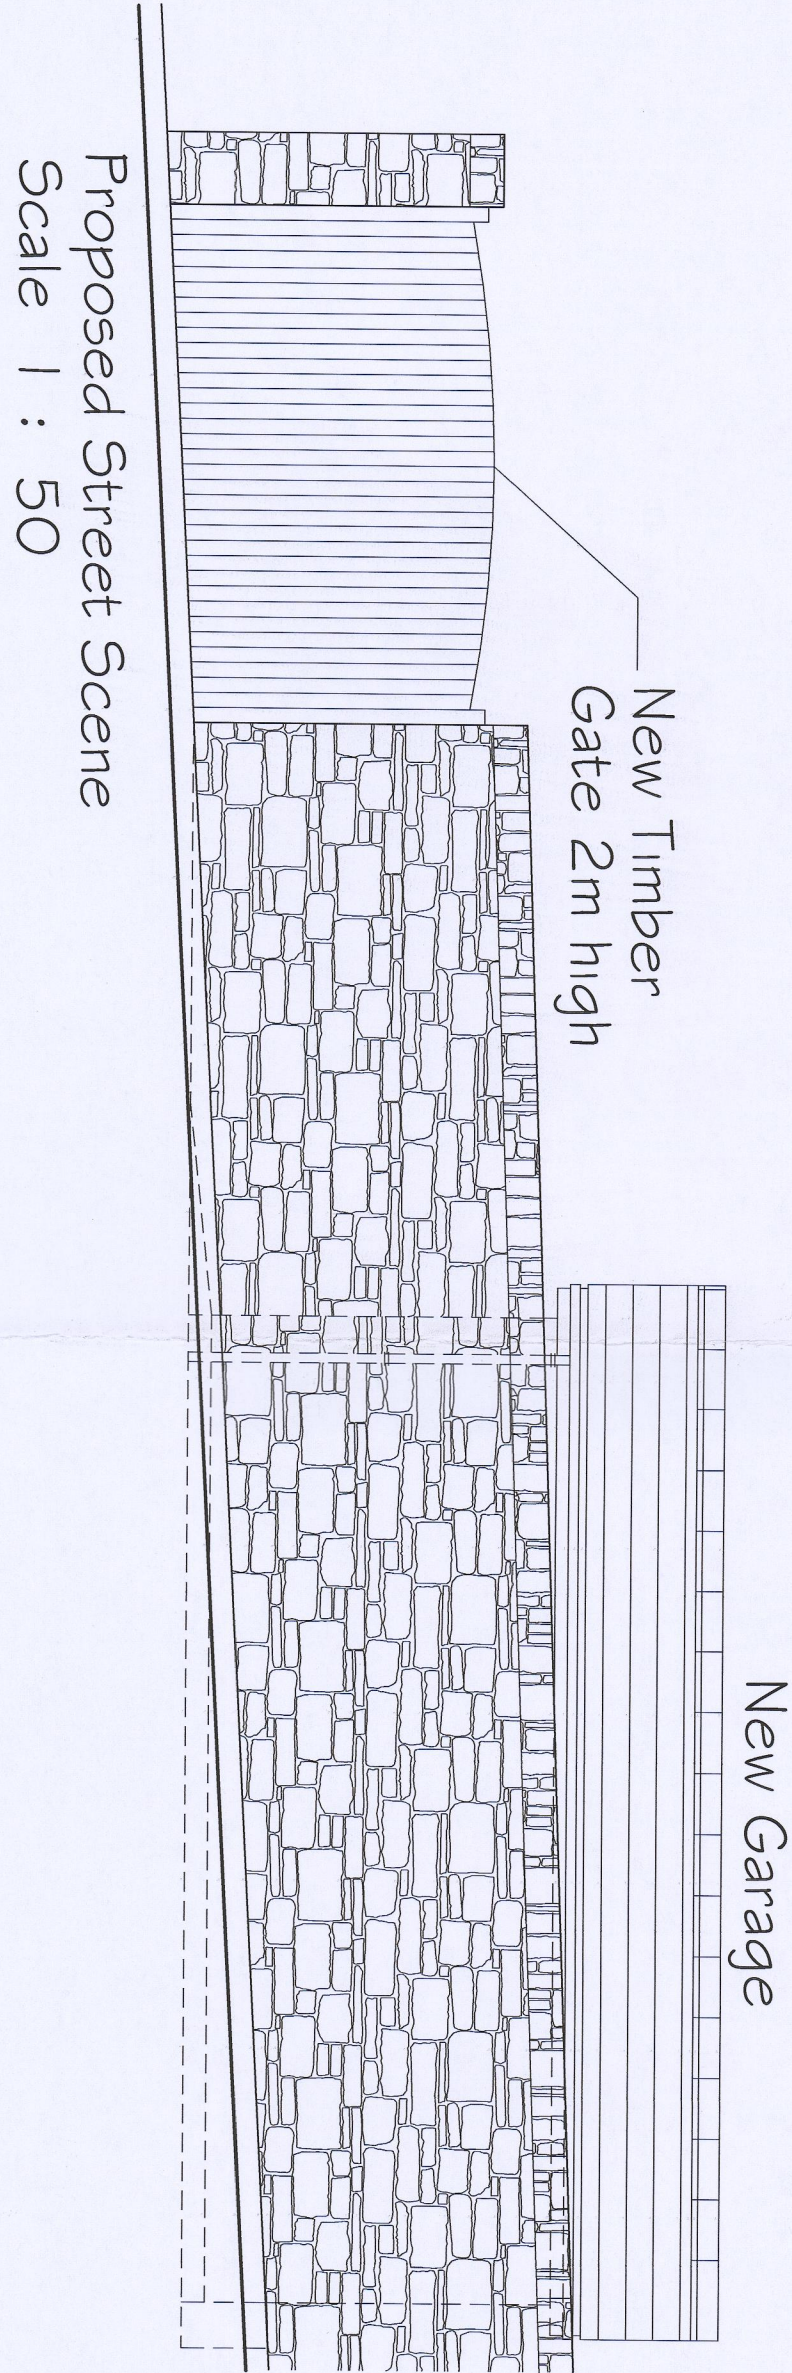

EXISTING

210227

23 JUN 2021
RECEIVED

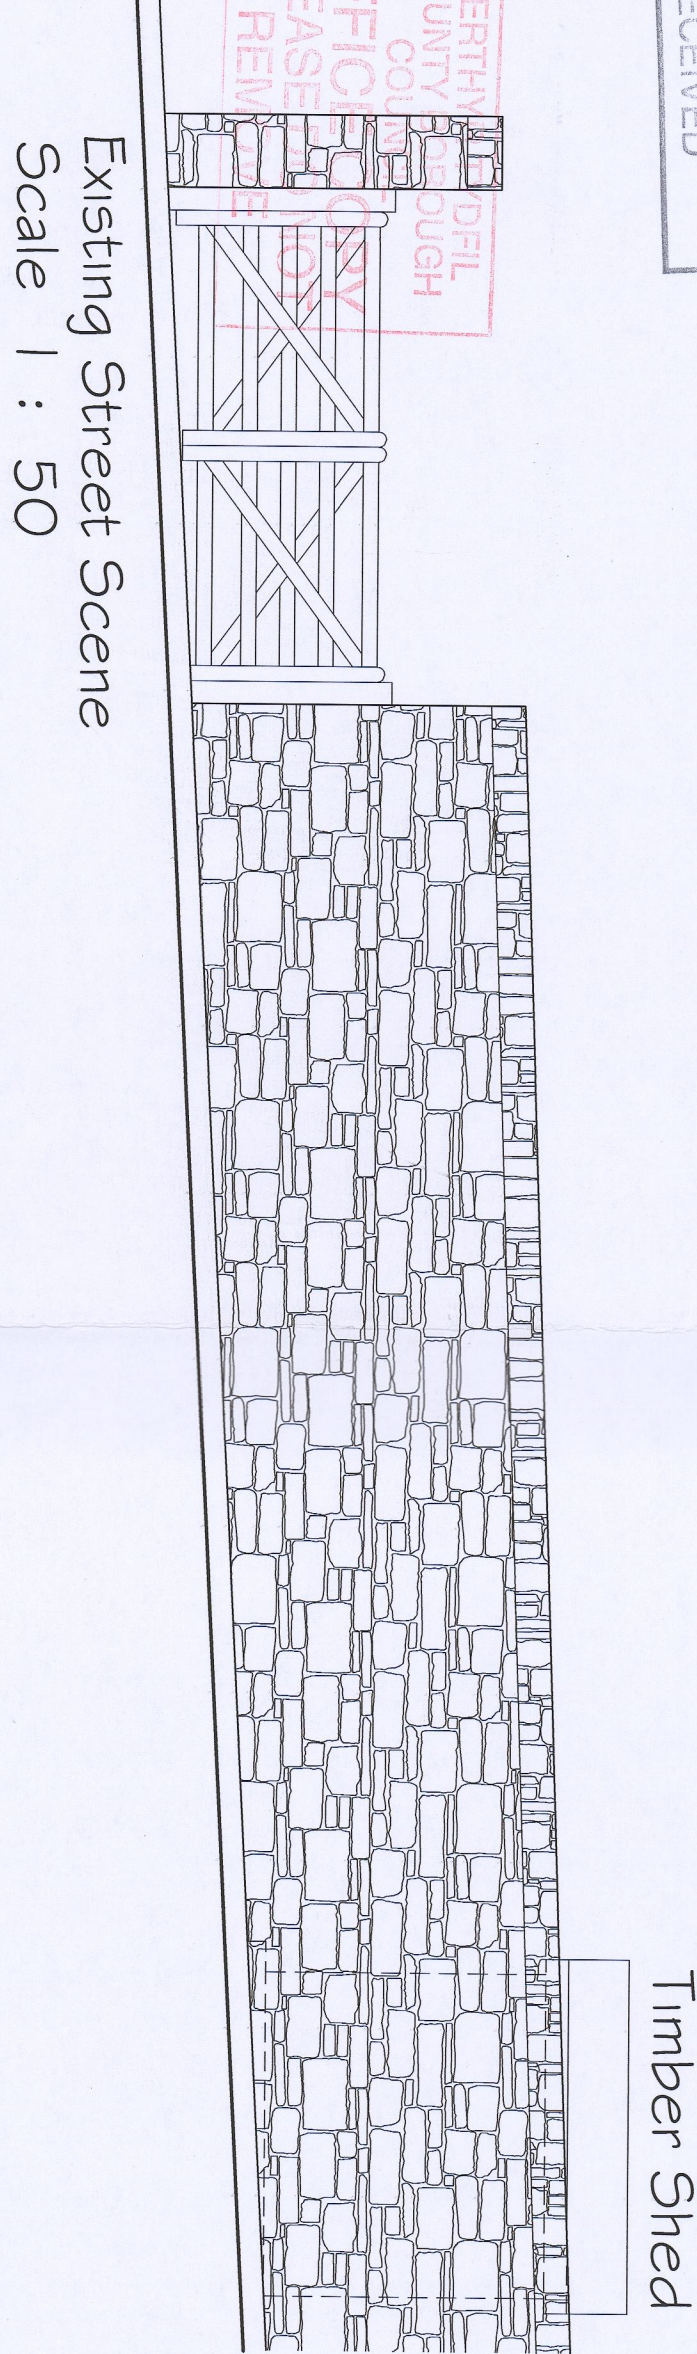

Note: This drawing is copyright ©

Monarch Architectural Services Ltd	project	Proposed Detached Garage
	at	The Coach House
	Client	Mr J. Stanfield
Revision:	CF46 5B5	
Title Existing and Proposed Plot Layout and Street Scene	Date:	June 2018
	Scale:	1:50, @ A1
	Drawn:	W. S.
	Drawing No.	18/96/02
	Rev.	

Proposed Plot Layout
Scale 1 : 100



Existing Plot Layout
Scale 1 : 100

