


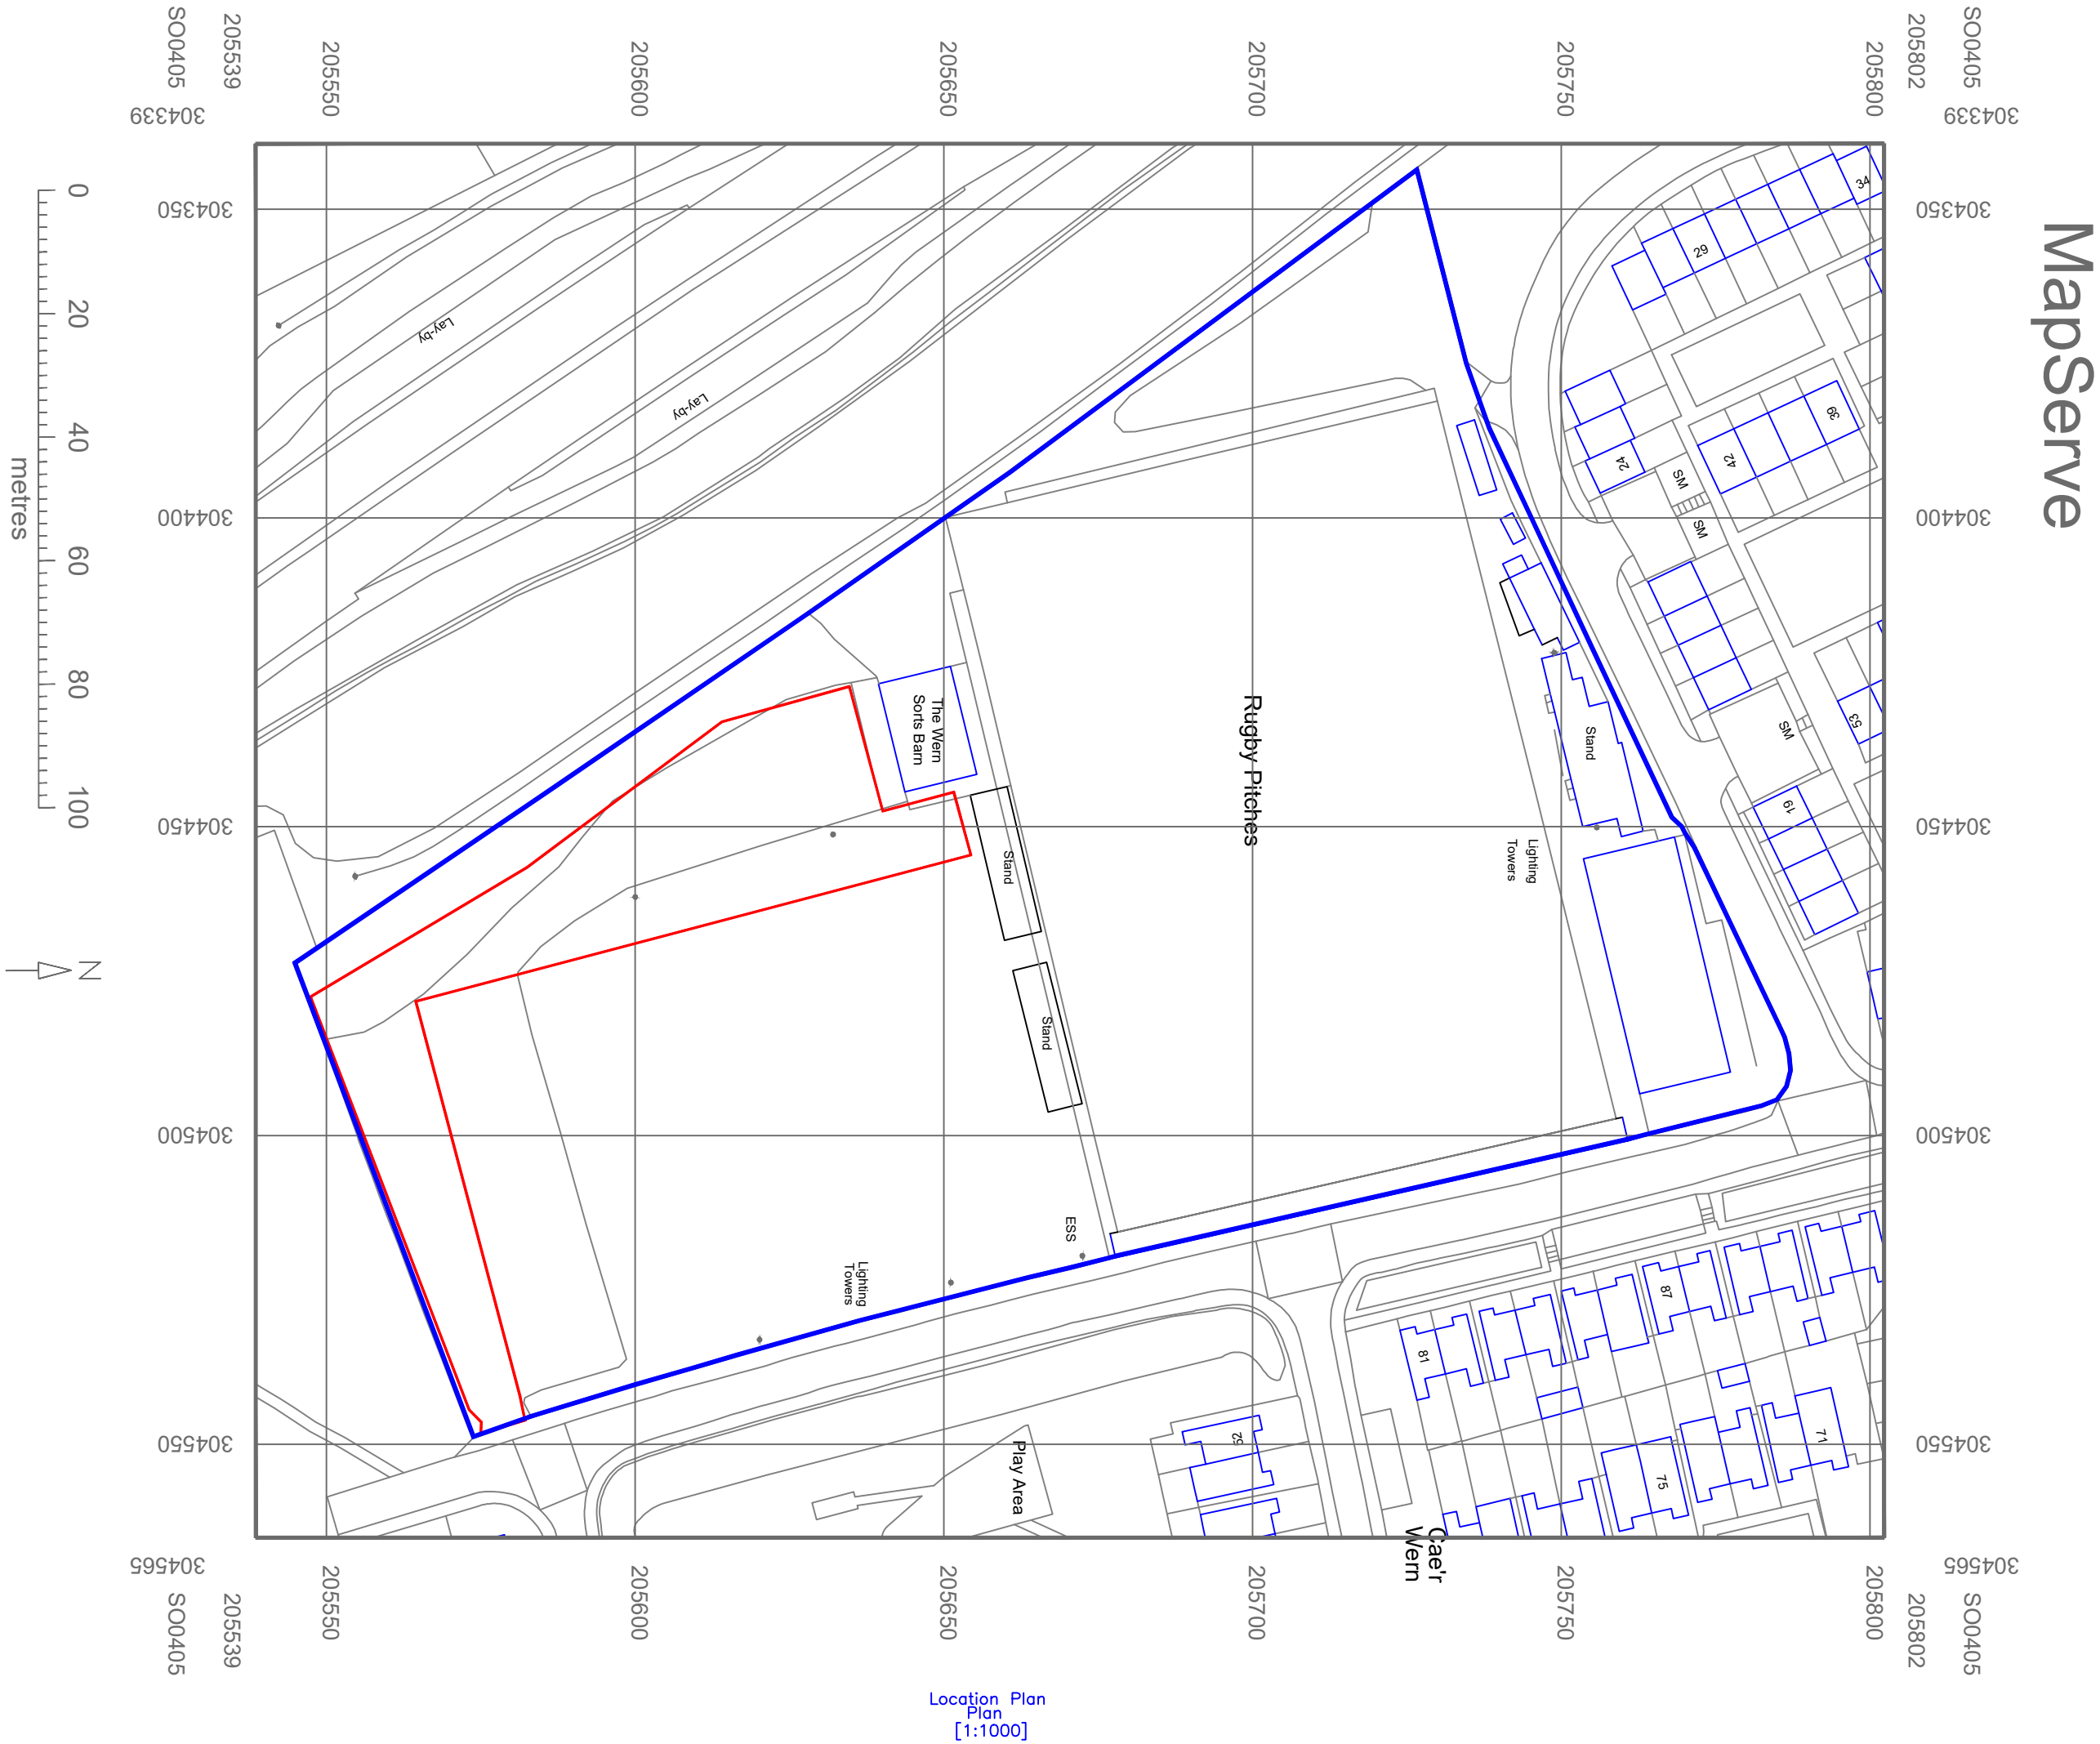

Utopia Design Architectural Services		
Utopia Design Architectural Services Building Planning Application Support Paul Thomas: BSc (Hons) Tel: 01685 559230. Mob: 07908 725065 e-mail: utopiadass@hotmail.com		
Issued Only for Purpose Indicated		
Drawing Status: FOR PLANNING PURPOSES ONLY		
Client	Merthyr Rugby Ground The Wern Ynysfach Merthyr Tydfil CF48 1AE	
Project	Wern 2 Project New Access, Access Road, Parking and New Pitch 2 with Associated Re-profiling of Ground at Merthyr Rugby Ground The Wern Ynysfach Merthyr Tydfil	
Drawn by	Date	Scale
PT	12.06.2021	1:1000
Title	Paper A2	
Location Plan		Drwg No WERN 2 LOC PLAN