



Existing site access
View East



Existing site access
View West




Visibility from new site access
View East



Visibility from new site access
View West



Proposed new access is within 20mph zone

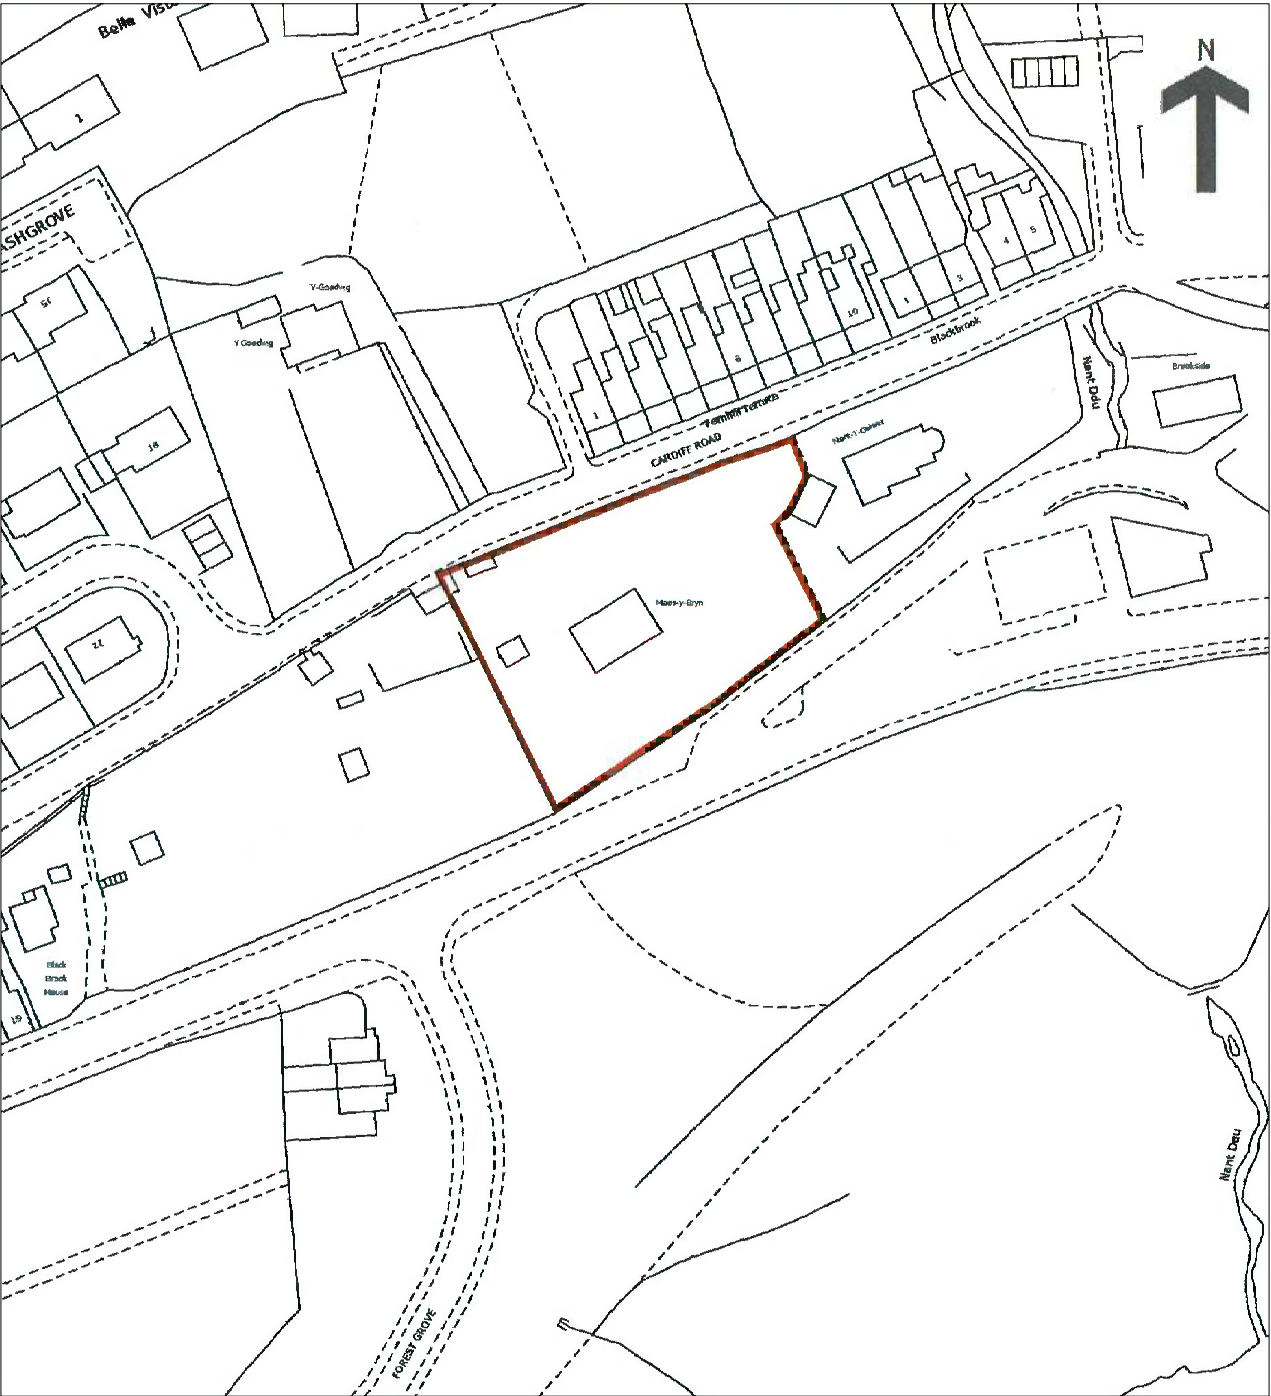

Site location plan
Scale 1:1250

ALL DIMENSIONS TO BE CHECKED ON SITE.
DO NOT SCALE THIS DRAWING.
ALL DISCREPANCIES TO BE REPORTED
IMMEDIATELY.
©COPYRIGHT

No	Revision	Description	Date	By
----	----------	-------------	------	----

CLIENT :
Swanton Care
Maes-y-Bryn
Edwardsville

EPT

PARTNERSHIP

ARCHITECTS
PENSEIRI
TY CEFN , RECTORY ROAD
CANTON , CARDIFF CF5 1GL
TEL : 029 20 344 966
FAX : 029 20 344 942
epf@eptpartnership.com
www.eptpartnership.com

PROJECT :
Maes-y-Bryn
Cardiff Road Edwarsville

TITLE :
Proposed new site access

Drawn : Date : Checked by :
RC 09/2020 SS
Scale : Original sheet size :
n/a A3

- Drawing Status
- ☒ Design Development
 - ☐ Tender
 - ☐ Design Development Pre-Construction
 - ☐ Construction
 - ☐ Record

Project No Dwg No Rev
11195 1000