


 George and Co.

76 Glasier Rd
Merthyr Tydfil
CF47 0SR

015.001		PLANS	
sketch	1:50@A3	AUG 20	CG
1st Floor Woodfired Studios 62 High St Merthyr Tydfil CF37 8DE 07830328652 hello@georgeandco.studio www.georgeandco.studio			
DO NOT SCALE THIS DRAWING		©George and Co.	

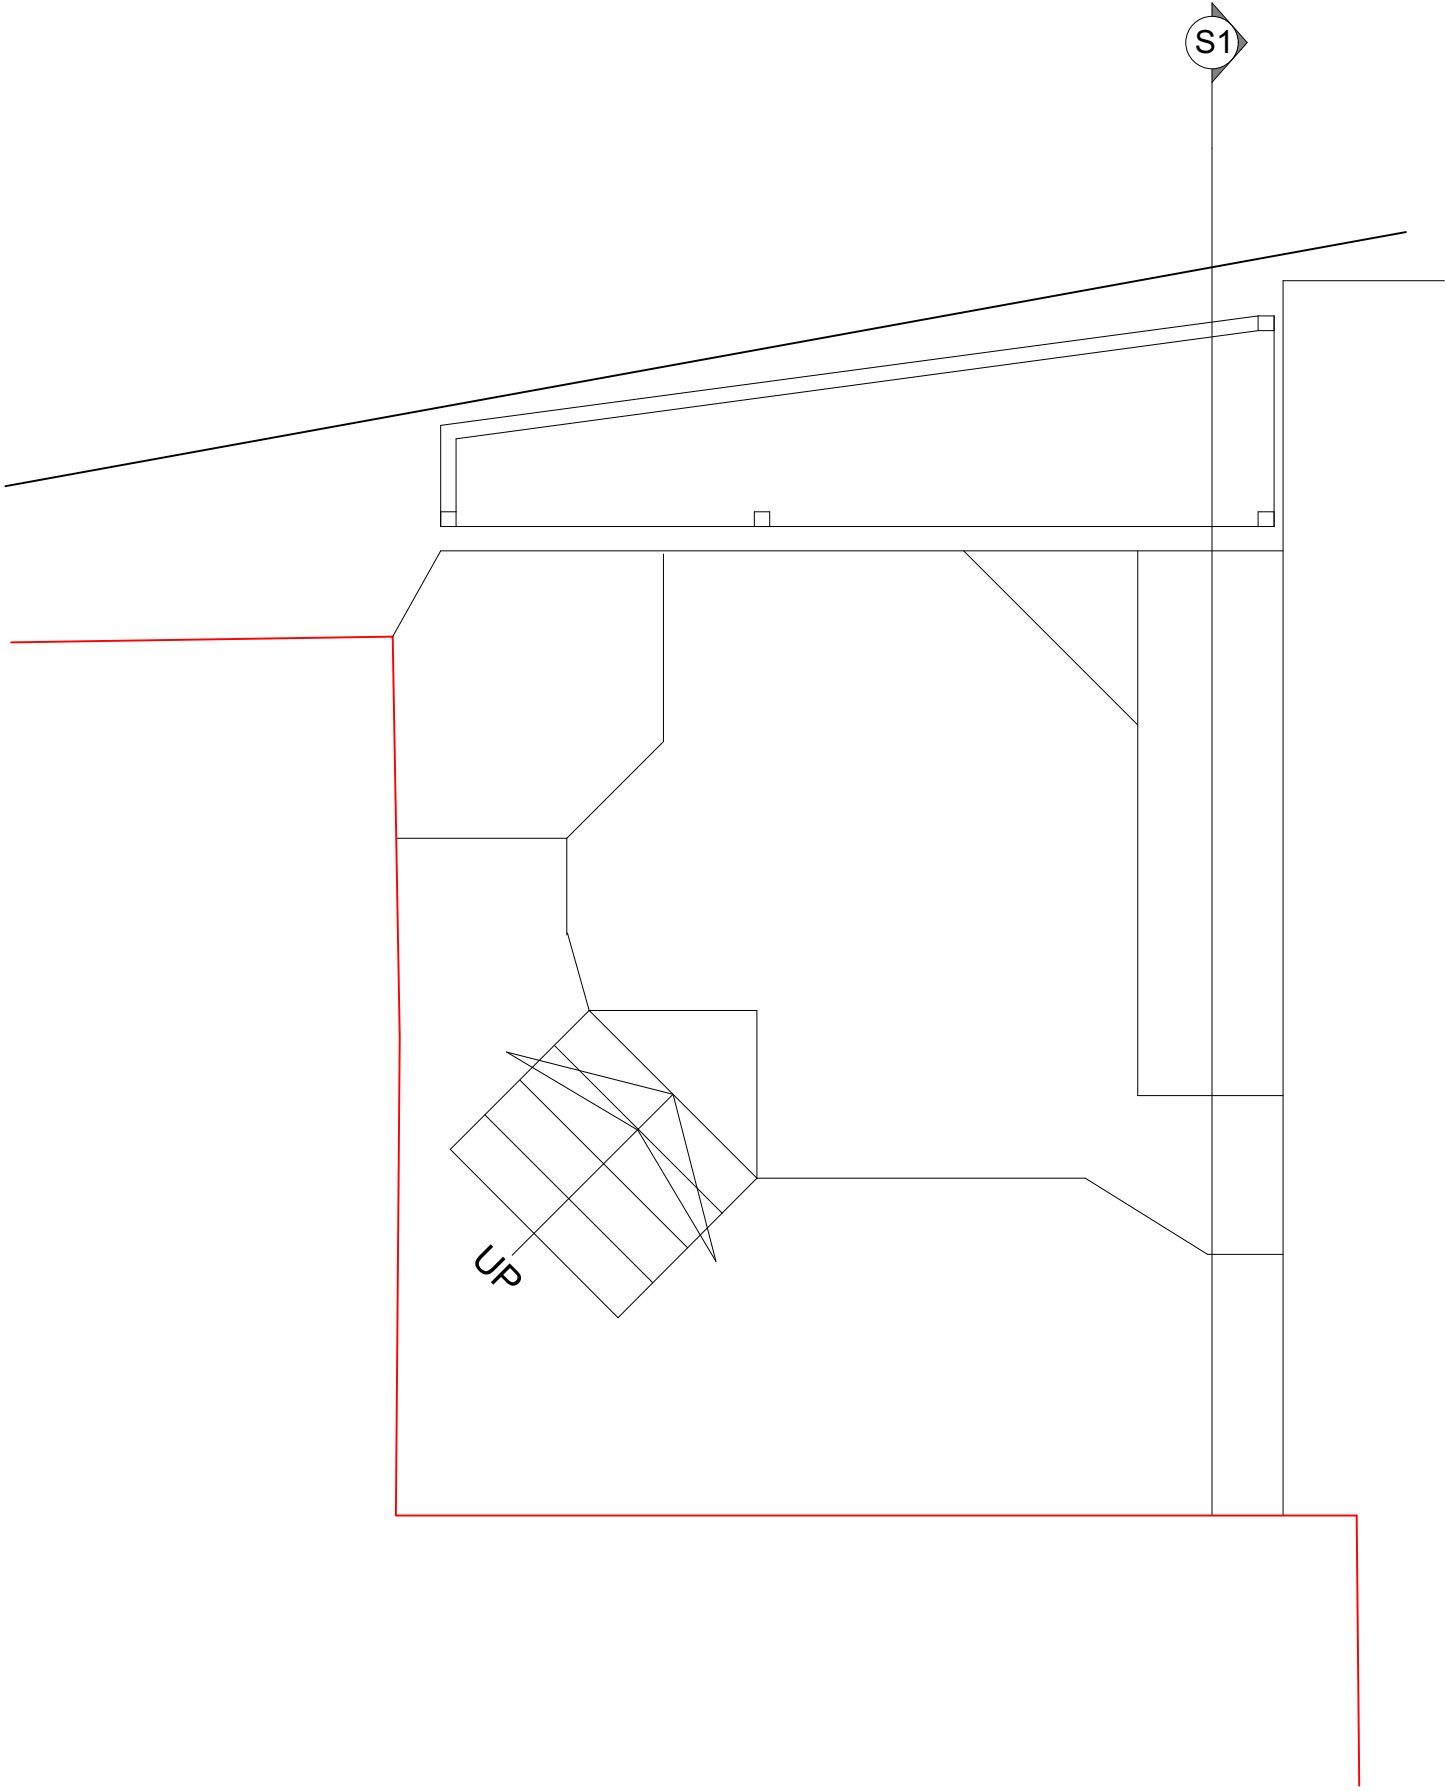


PROPOSED GROUND PLAN


 George and Co.

76 Glasier Rd
Merthyr Tydfil
CF47 0SR


015.002		PLANS	
sketch	1:50@A3	AUG 20	CG
1st Floor Woodfired Studios 62 High St Merthyr Tydfil CF37 8DE 07830328652 hello@georgeandco.studio www.georgeandco.studio			
DO NOT SCALE THIS DRAWING		©George and Co.	

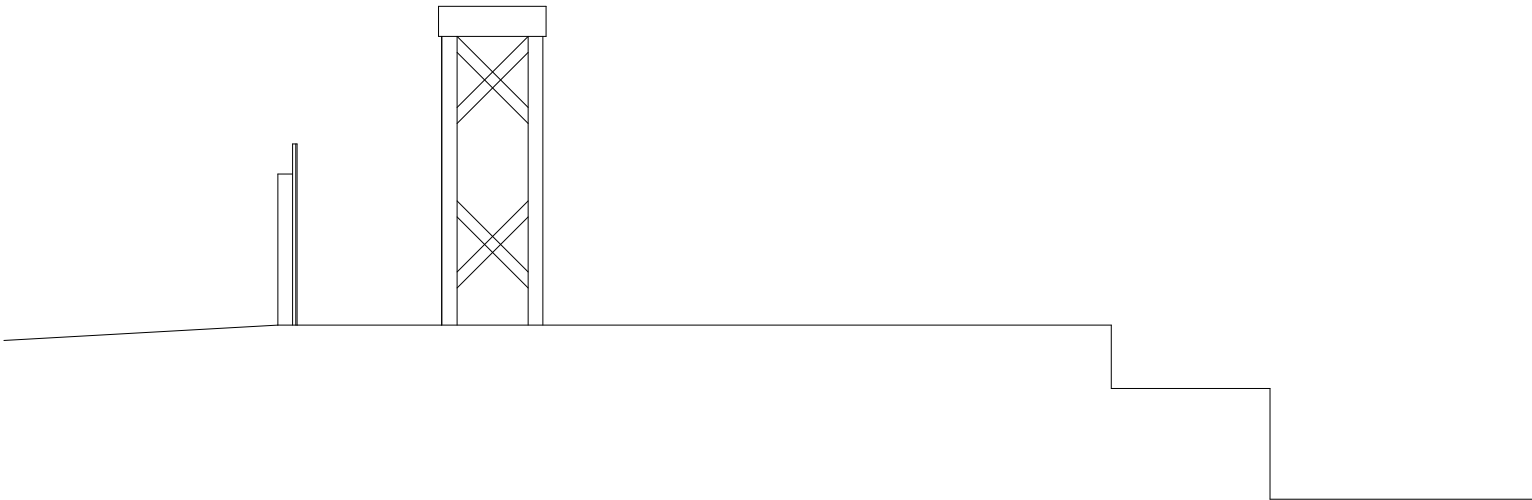


PROPOSED SIDE ELEVATION

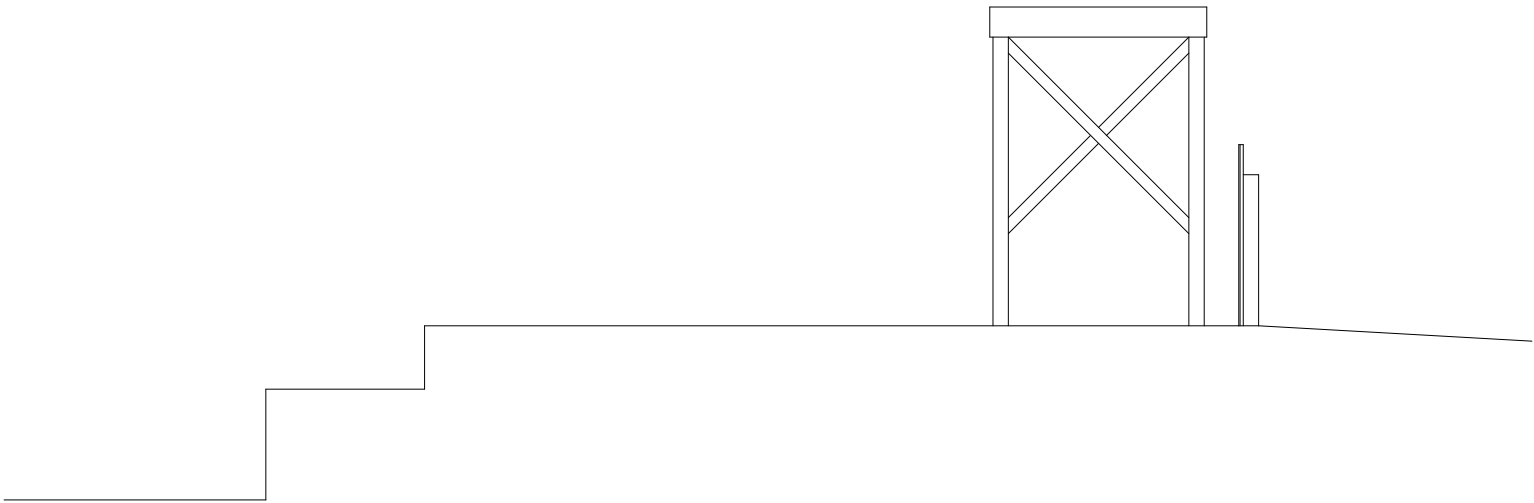

PROPOSED SIDE ELEVATION

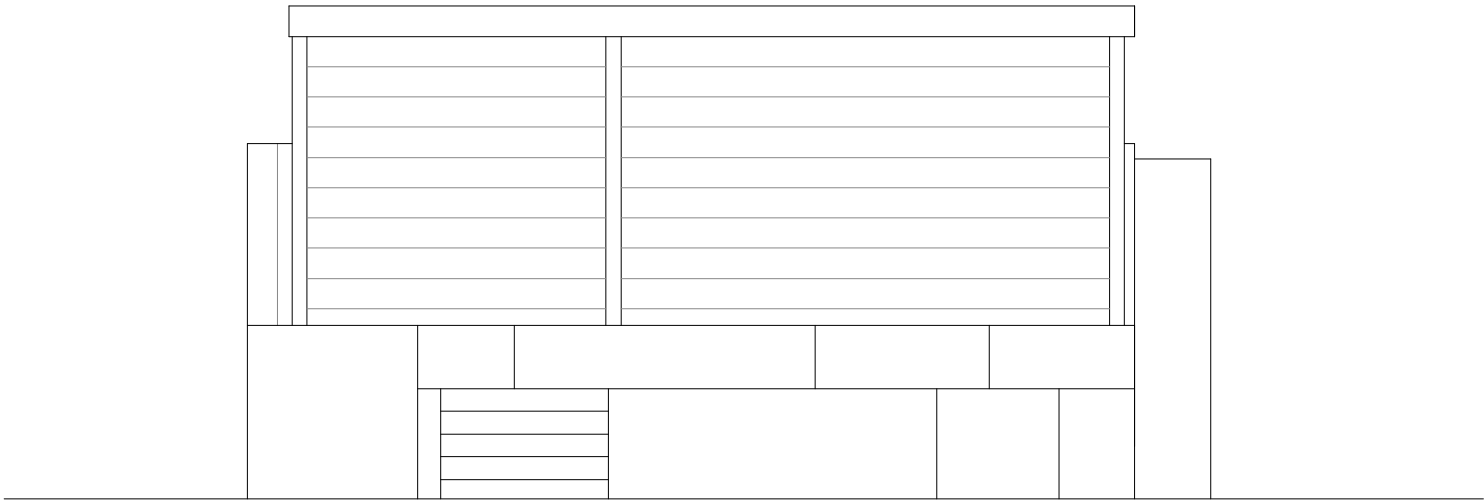

PROPOSED FRONT ELEVATION

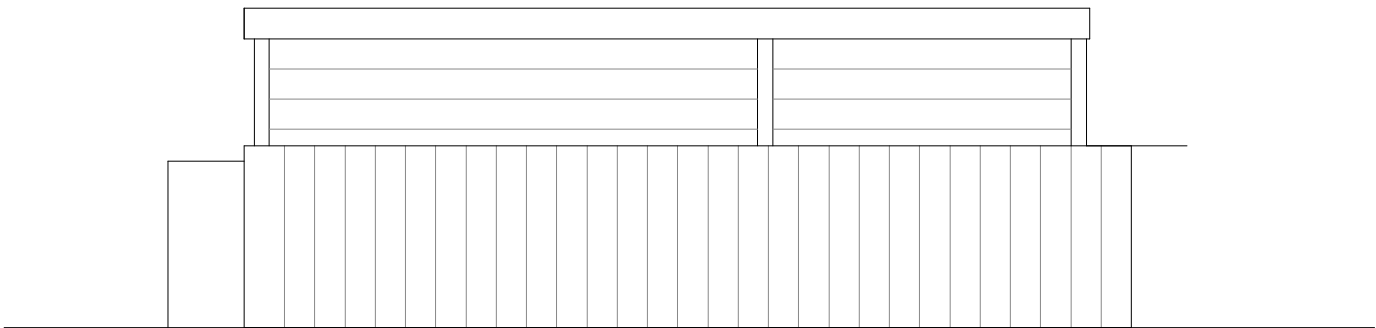


PROPOSED REAR ELEVATION

 George and Co.

76 Glasier Rd
Merthyr Tydfil
CF47 0SR

015.003		PLANS	
sketch	1:50@A3	AUG 20	CG
1st Floor Woodfired Studios 62 High St Merthyr Tydfil CF37 8DE 07830328652 hello@georgeandco.studio www.georgeandco.studio			
DO NOT SCALE THIS DRAWING		©George and Co.	

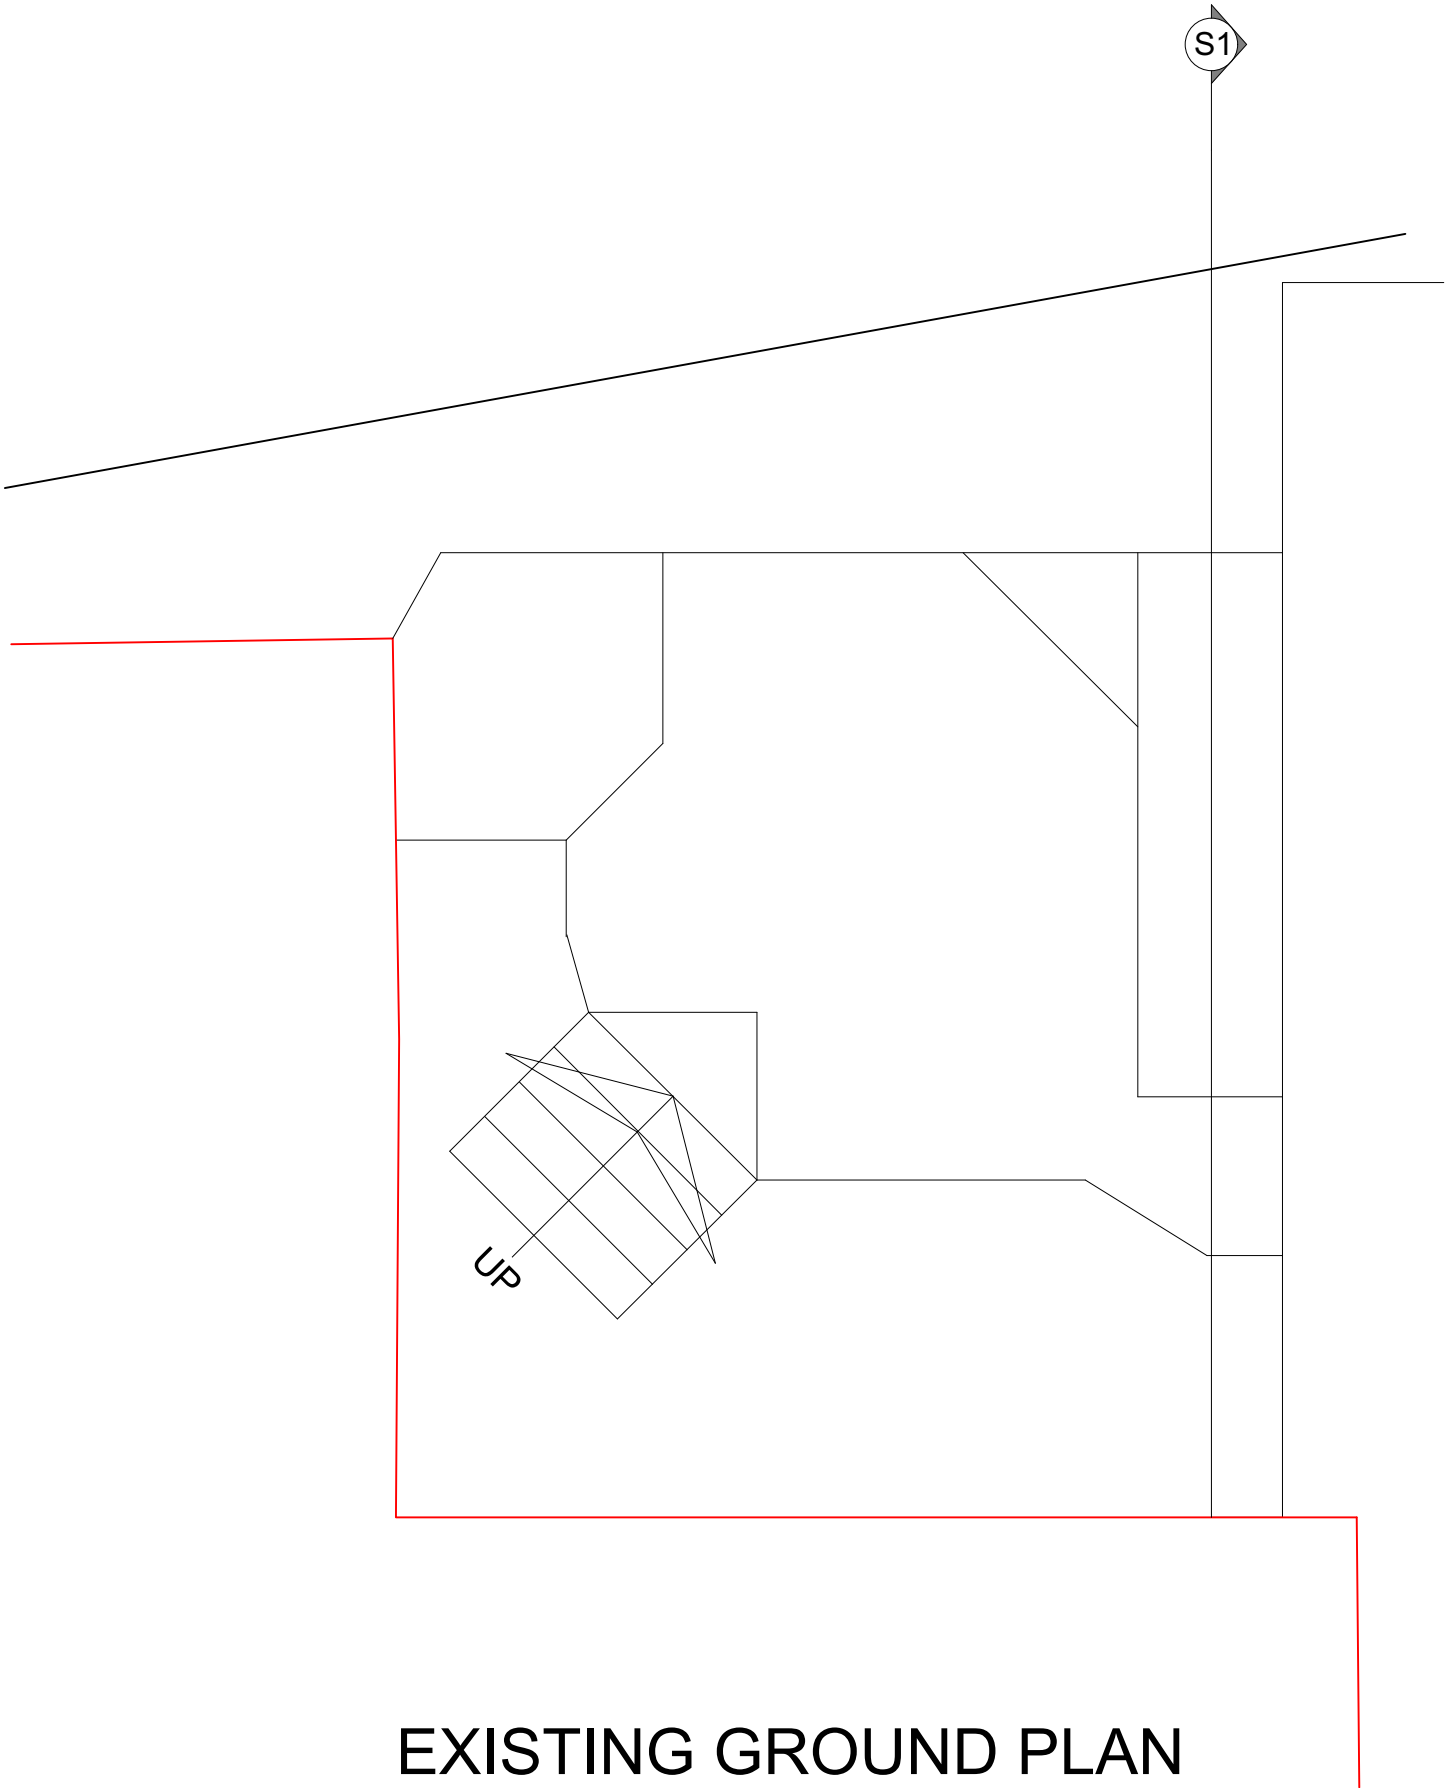

EXISTING GROUND PLAN


 George and Co.

76 Glasier Rd
Merthyr Tydfil
CF47 0SR


015.004		PLANS	
sketch	1:50@A3	AUG 20	CG
1st Floor Woodfired Studios 62 High St Merthyr Tydfil CF37 8DE 07830328652 hello@georgeandco.studio www.georgeandco.studio			
DO NOT SCALE THIS DRAWING		©George and Co.	



EXISTING SIDE ELEVATION

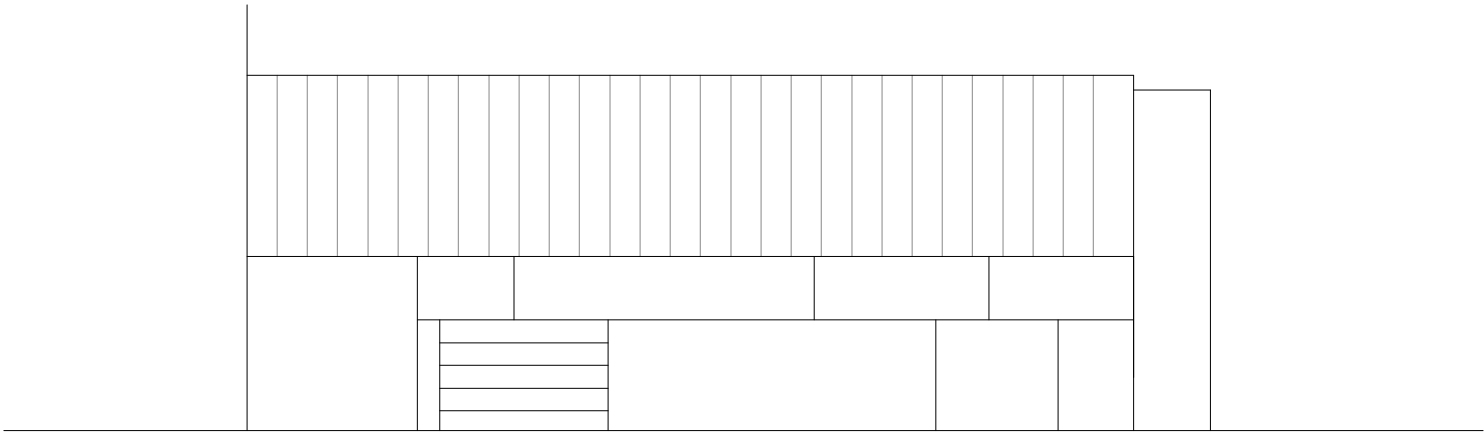

EXISTING FRONT ELEVATION

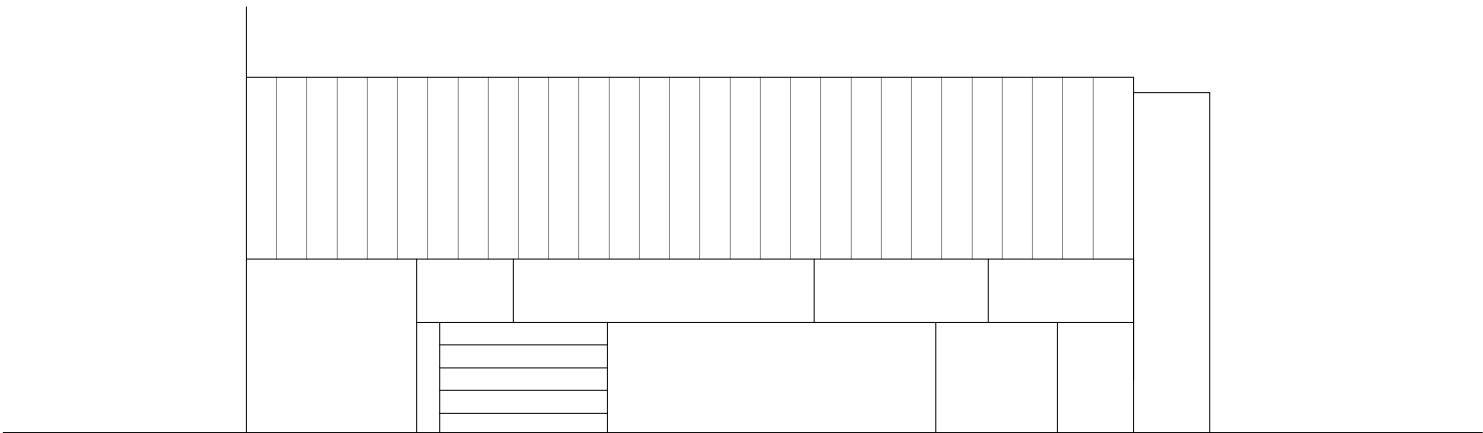


EXISTING REAR ELEVATION

 George and Co.

76 Glasier Rd
Merthyr Tydfil
CF47 0SR

015.005		PLANS	
sketch	1:50@A3	AUG 20	CG
1st Floor Woodfired Studios 62 High St Merthyr Tydfil CF37 8DE 07830328652 hello@georgeandco.studio www.georgeandco.studio			
DO NOT SCALE THIS DRAWING		©George and Co.	

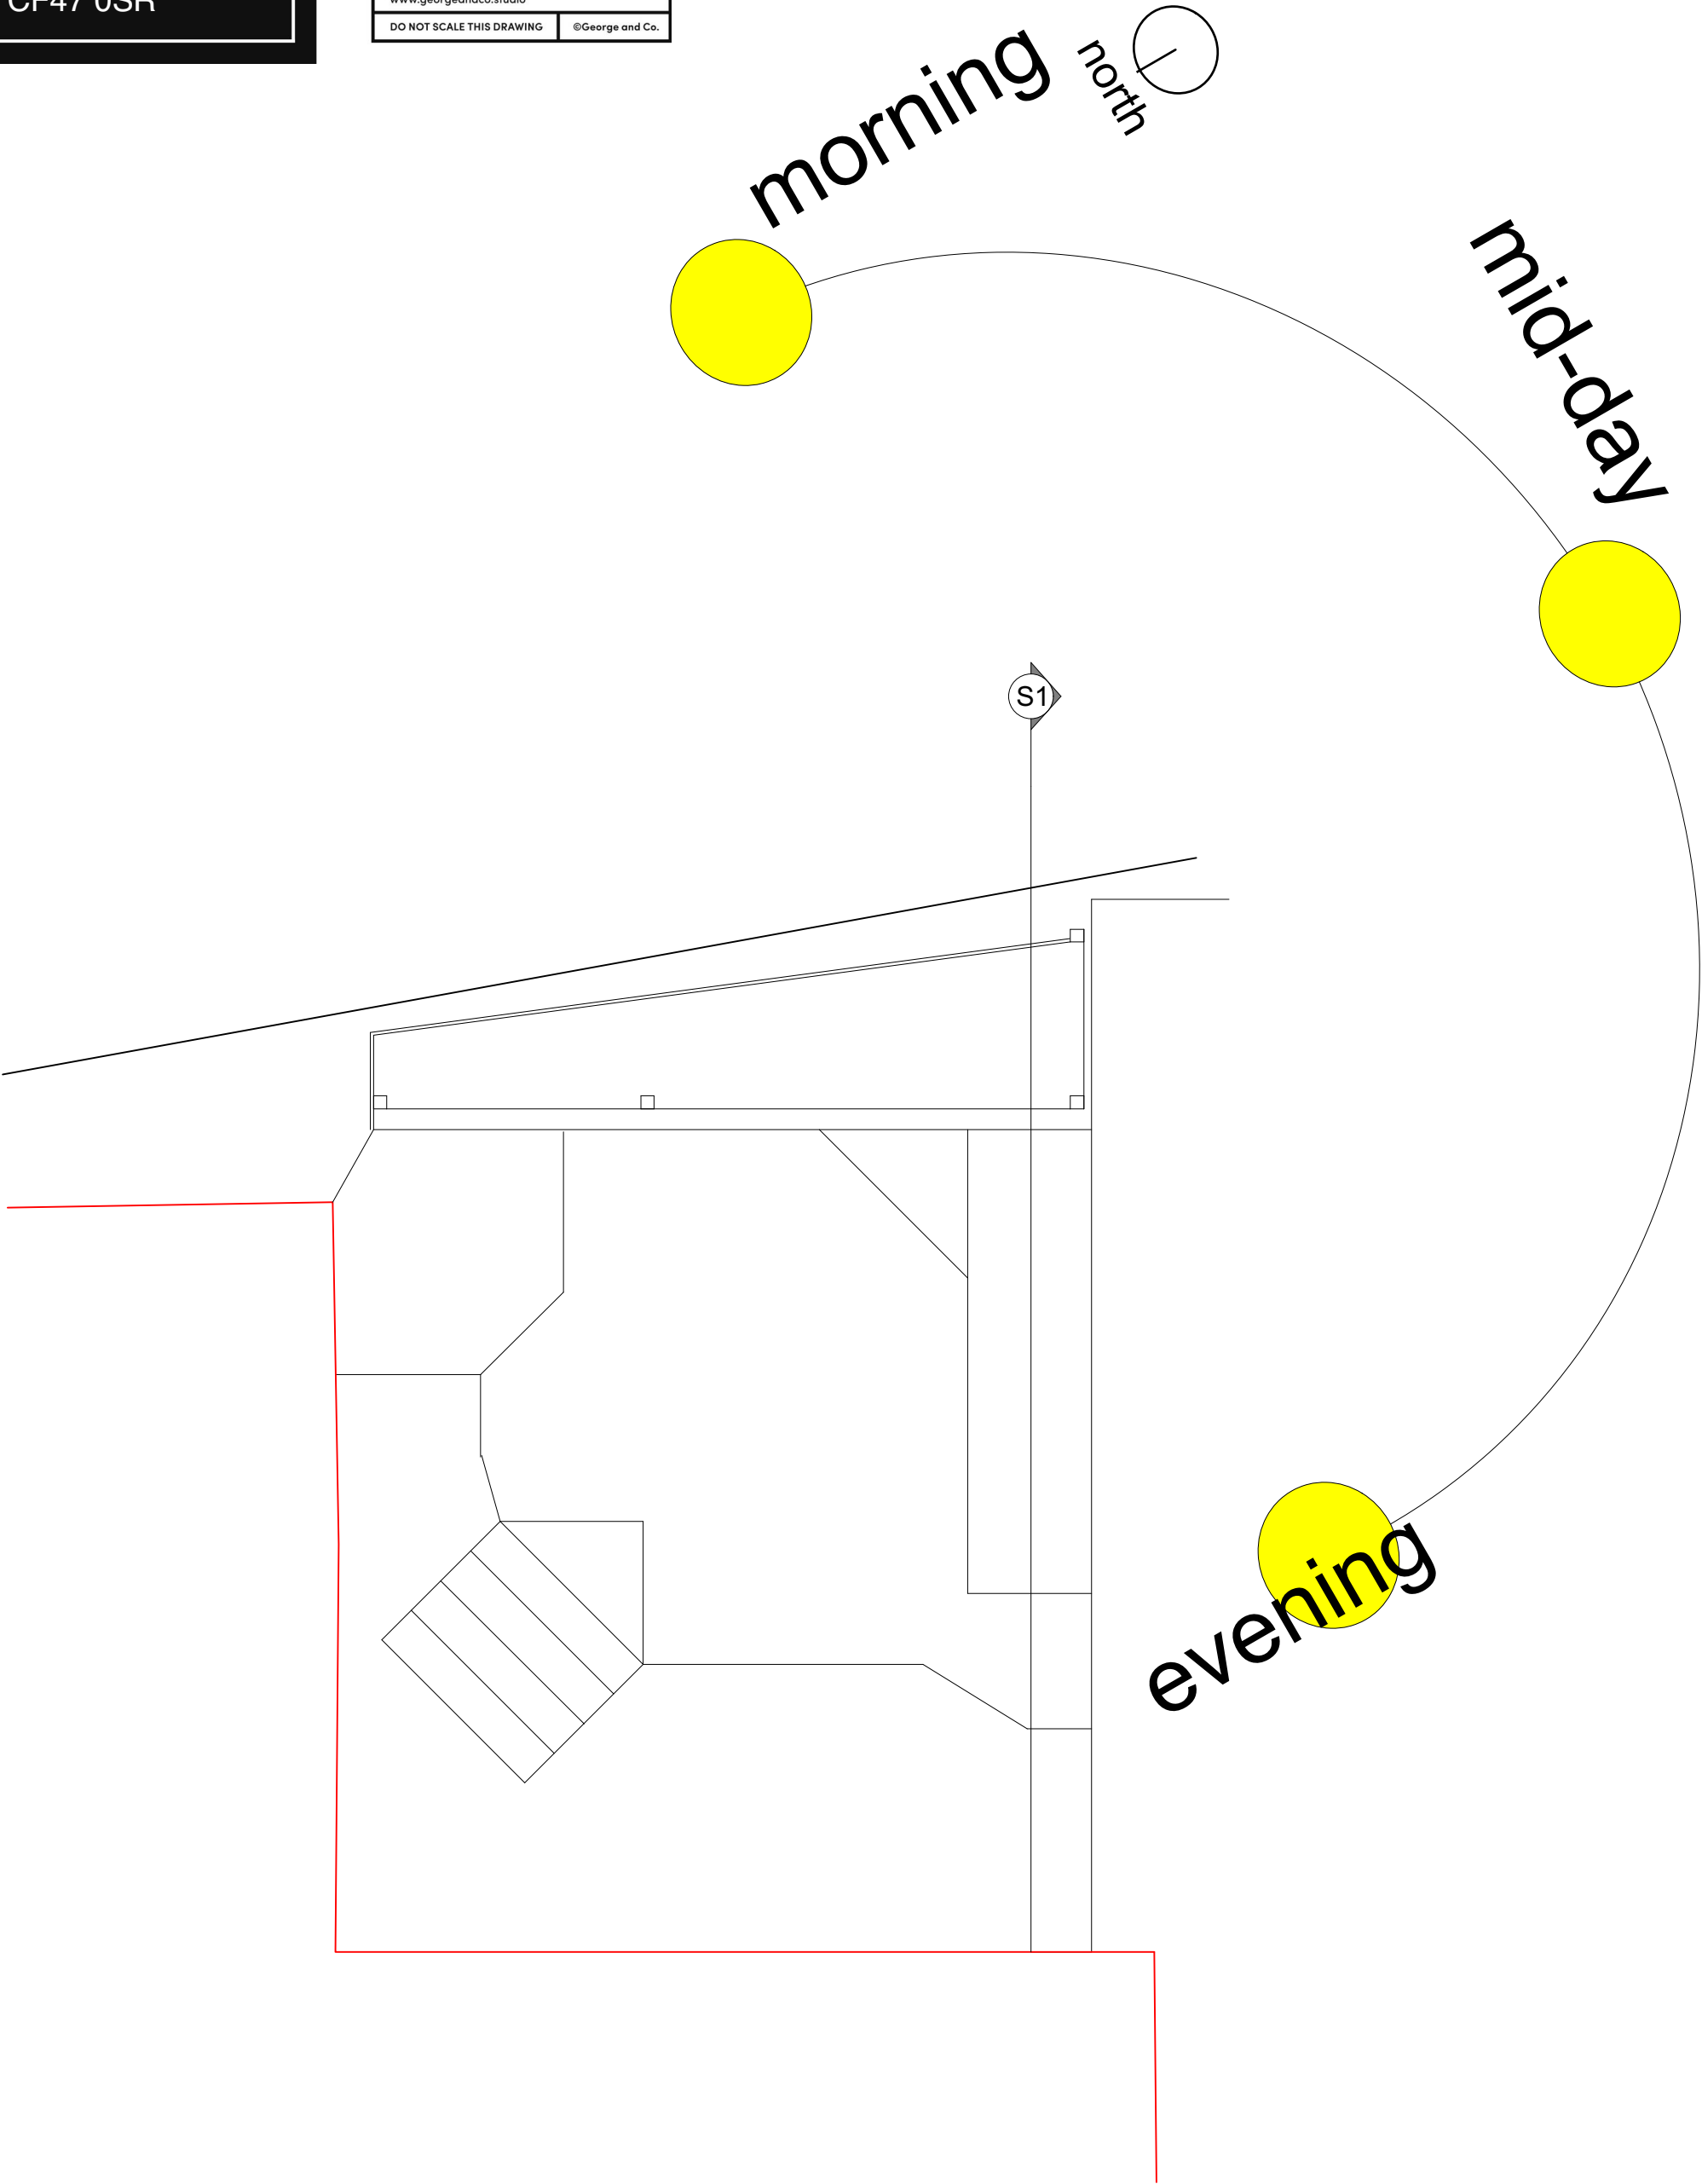

PLAN + SUN PATTERN

 George and Co.

76 Glasier Rd
Merthyr Tydfil
CF47 0SR

015.006		OS MAP	
sketch	1:50@A3	AUG 20	CG
1st Floor Woodfired Studios 62 High St Merthyr Tydfil CF37 8DE 07830328652 hello@georgeandco.studio www.georgeandco.studio			
DO NOT SCALE THIS DRAWING		©George and Co.	

