

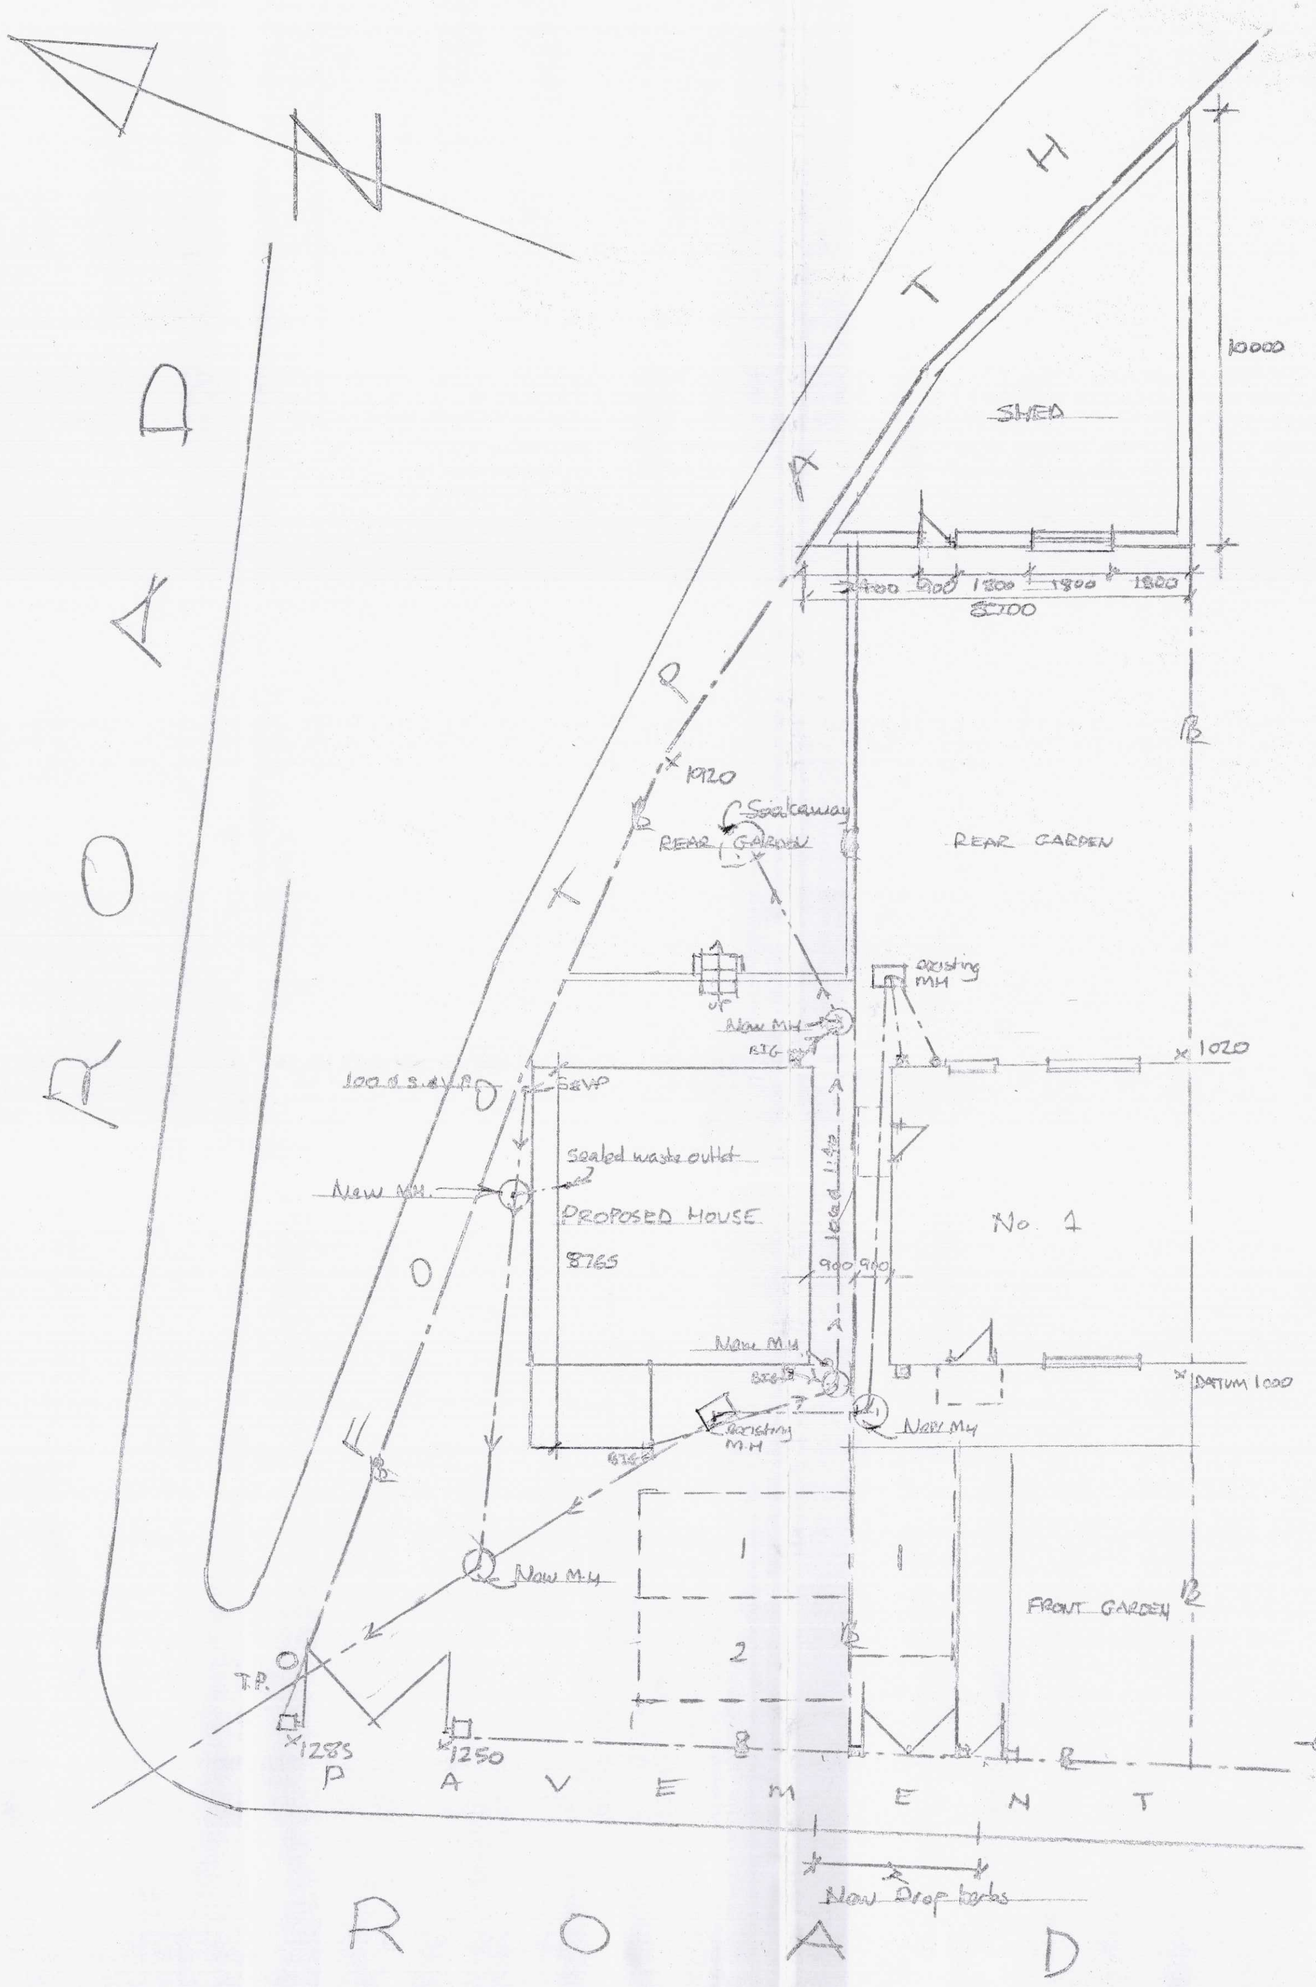



PROPOSED SITE LAYOUT 1:100

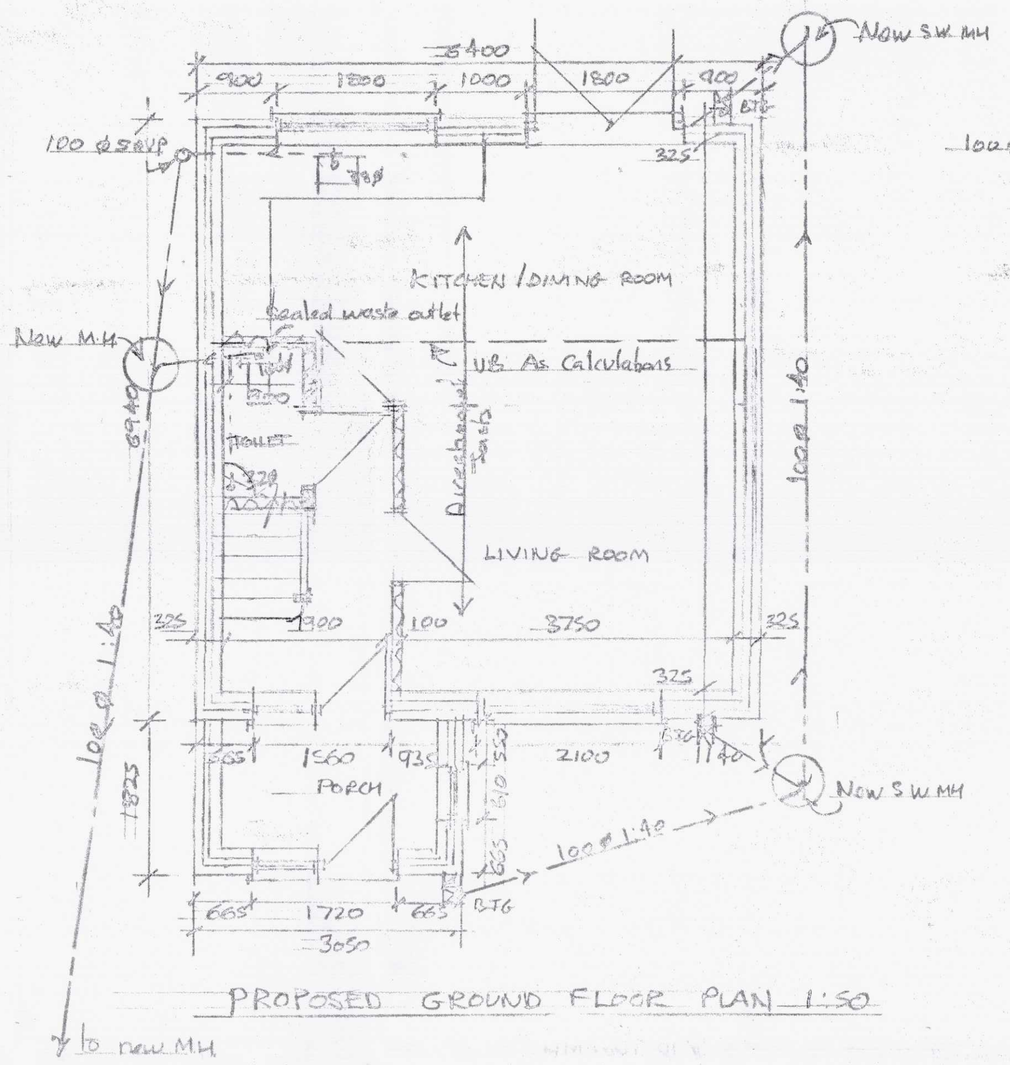

PROPOSED GROUND FLOOR PLAN 1:50

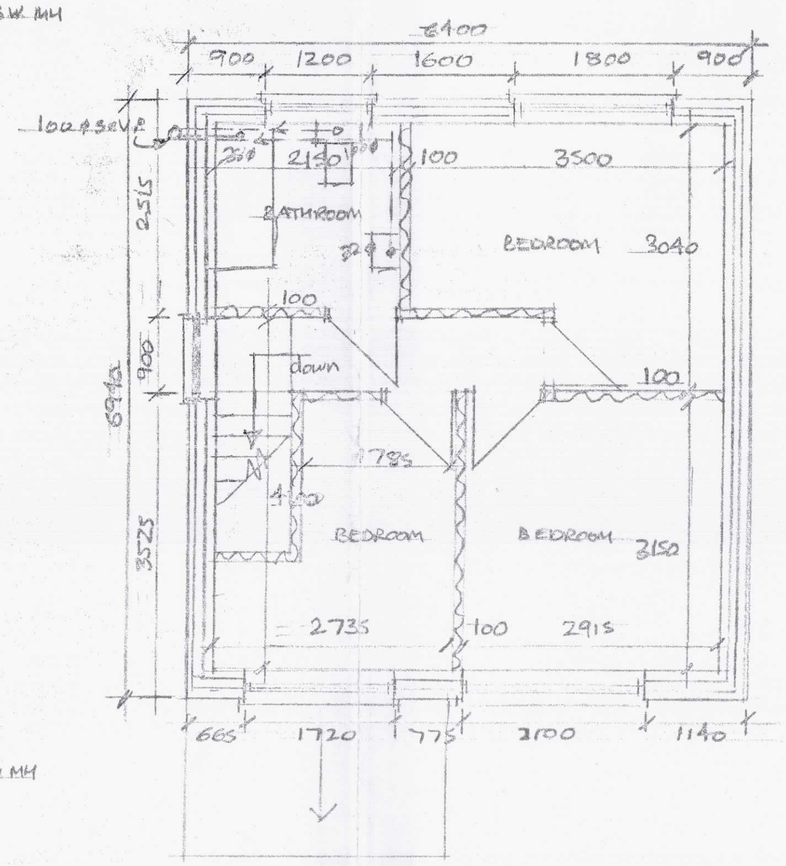


PROPOSED FIRST FLOOR PLAN 1:50

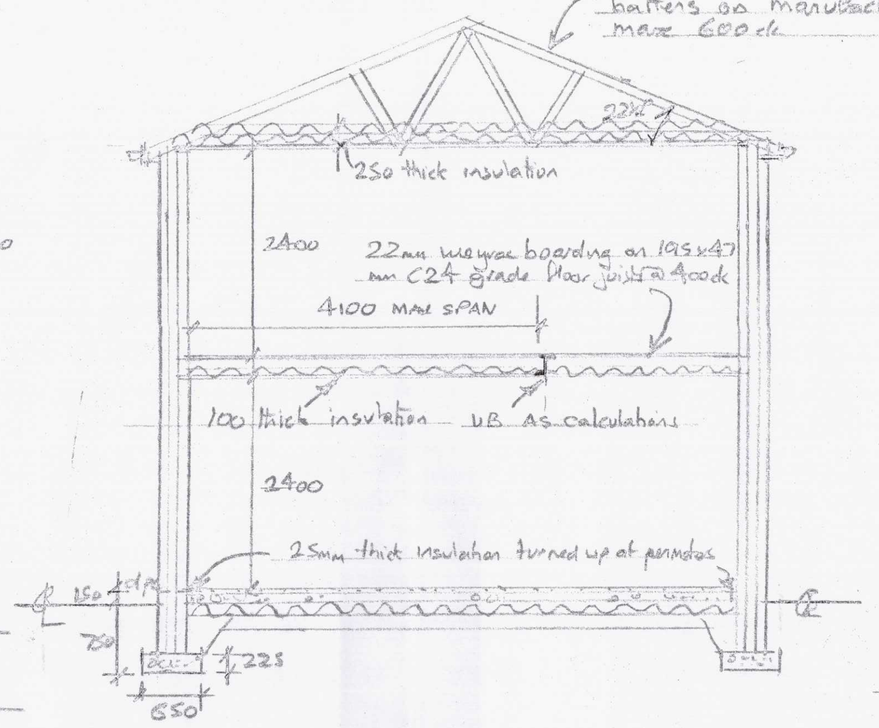


TYPICAL SECTION 1:50


ELEVATIONS of PROPOSED SHED

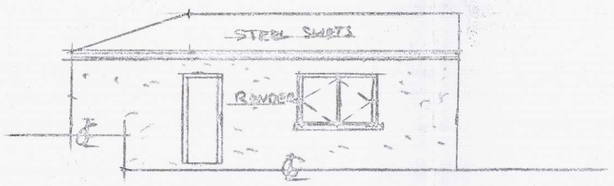


PROPOSED SOUTH WEST ELEVATION 1:100

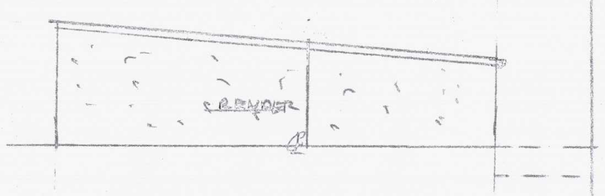

PROPOSED NORTH ELEVATION 1:100

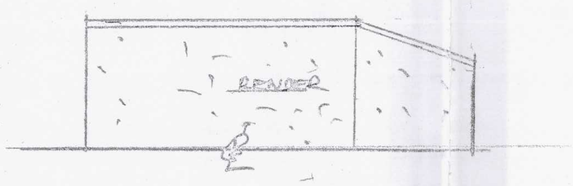

PROPOSED SOUTH WEST ELEVATION 1:100

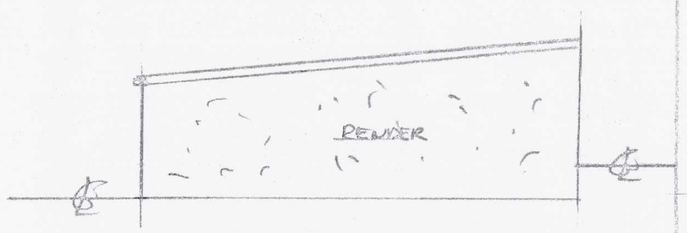

PROPOSED SOUTH EAST ELEVATION 1:100

Job
PROPOSED NEW HOUSE ADJACENT TO EXISTING HOUSE

Address
1 MANORAU, QUEENSROAD, MERTHYR TYDFIL

Drwg No.	Scale	Date	Drawn
2 of 2	1:50, 1:100	AUG 2020	A COLLINS