



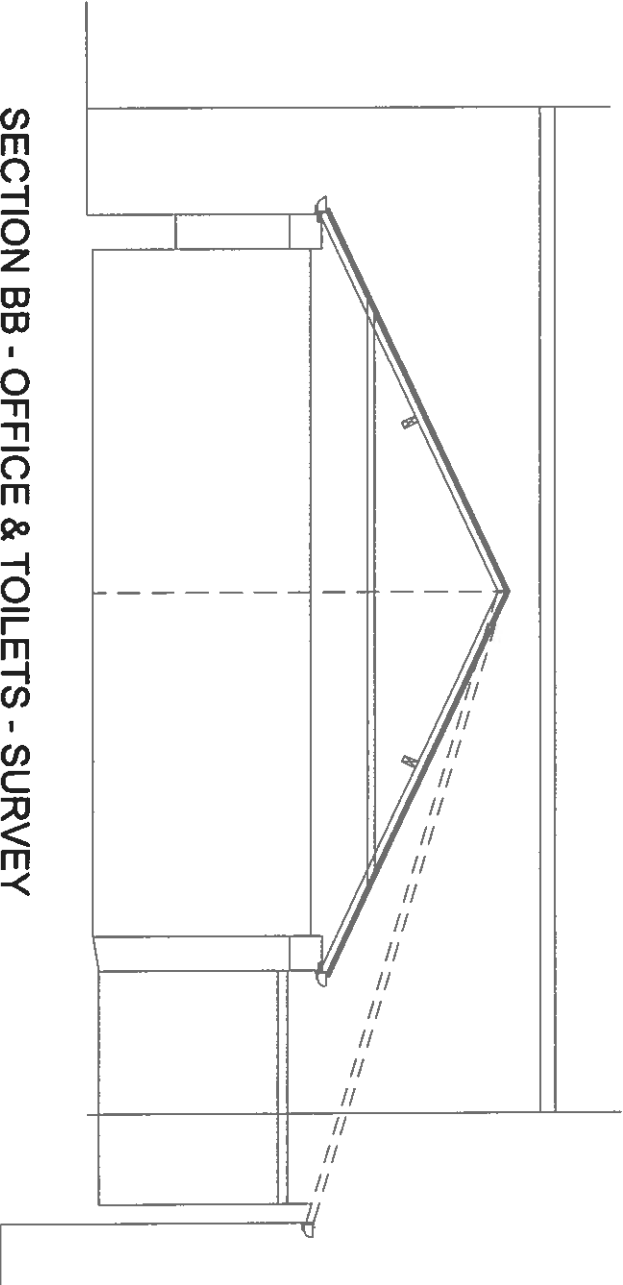

SECTION BB - OFFICE & TOILETS - SURVEY

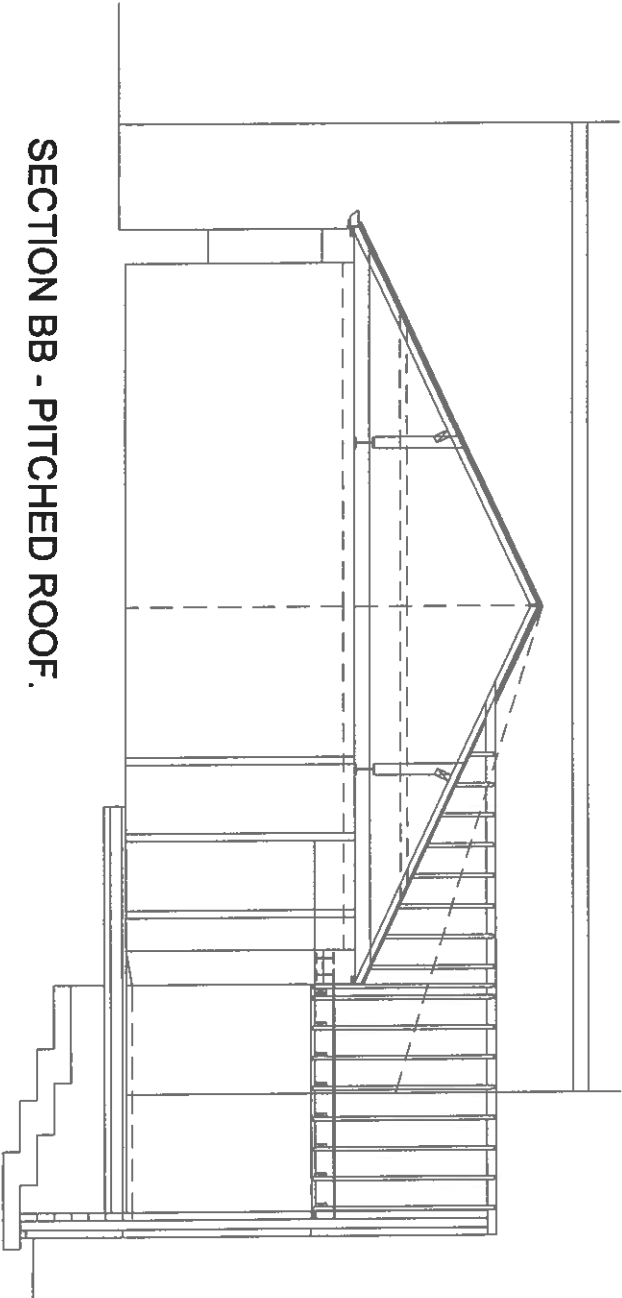

SECTION BB - PITCHED ROOF.

Revisions: A - Pitched roof over Toilets.	Philip Griffiths - Architect 3, St Johns Close, Cefn Coed, Merthyr Tydfil, CF48 2PE. Tel: 01685 370812 Email: Philip@philipgriffiths.co.uk	Client: High Street Baptist Chapel, High Street, Merthyr Tydfil, CF47 8DN Tel No: 07949 594850 or Tel No: 07949 734556	Proposed Refurbishment of Chapel Hall @ High Street, Baptist Chapel, High Street, Merthyr Tydfil, CF47 8DN SECTION BB - OFFICE & TOILETS - SURVEY SECTION BB - PITCHED ROOF	Date: Nov. 2020 Drawn by: PG. Scale: 1:100 mm Dwg. No. 09
--	--	---	---	--