




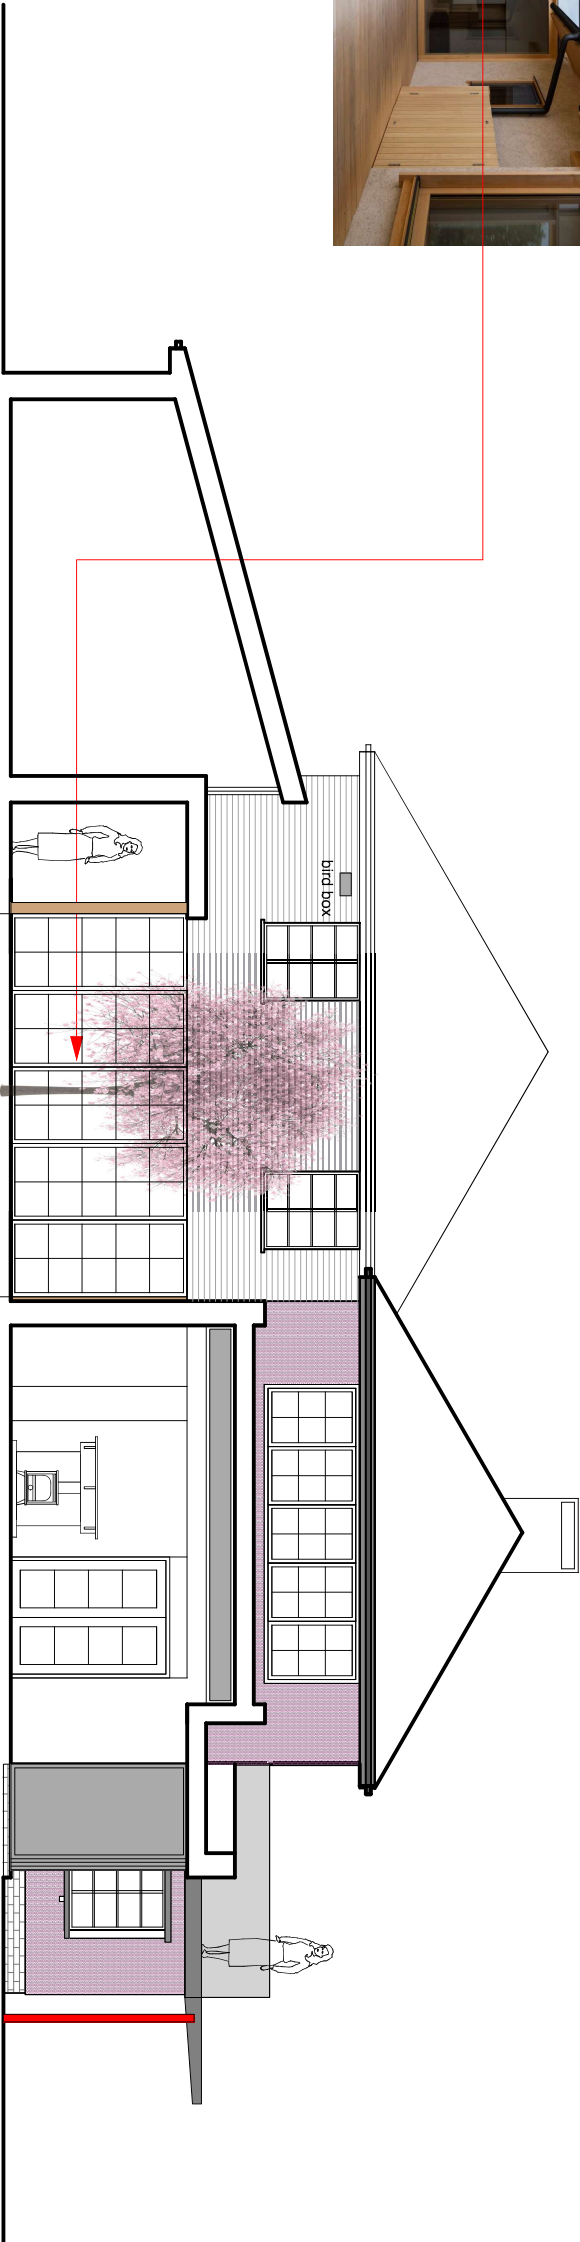

SECTION C-C

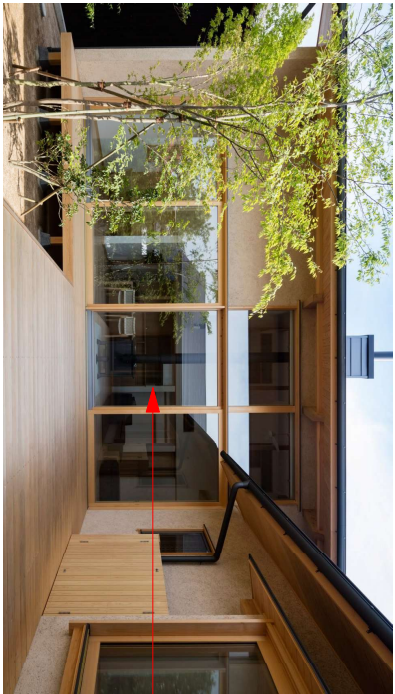

SECTION D-D

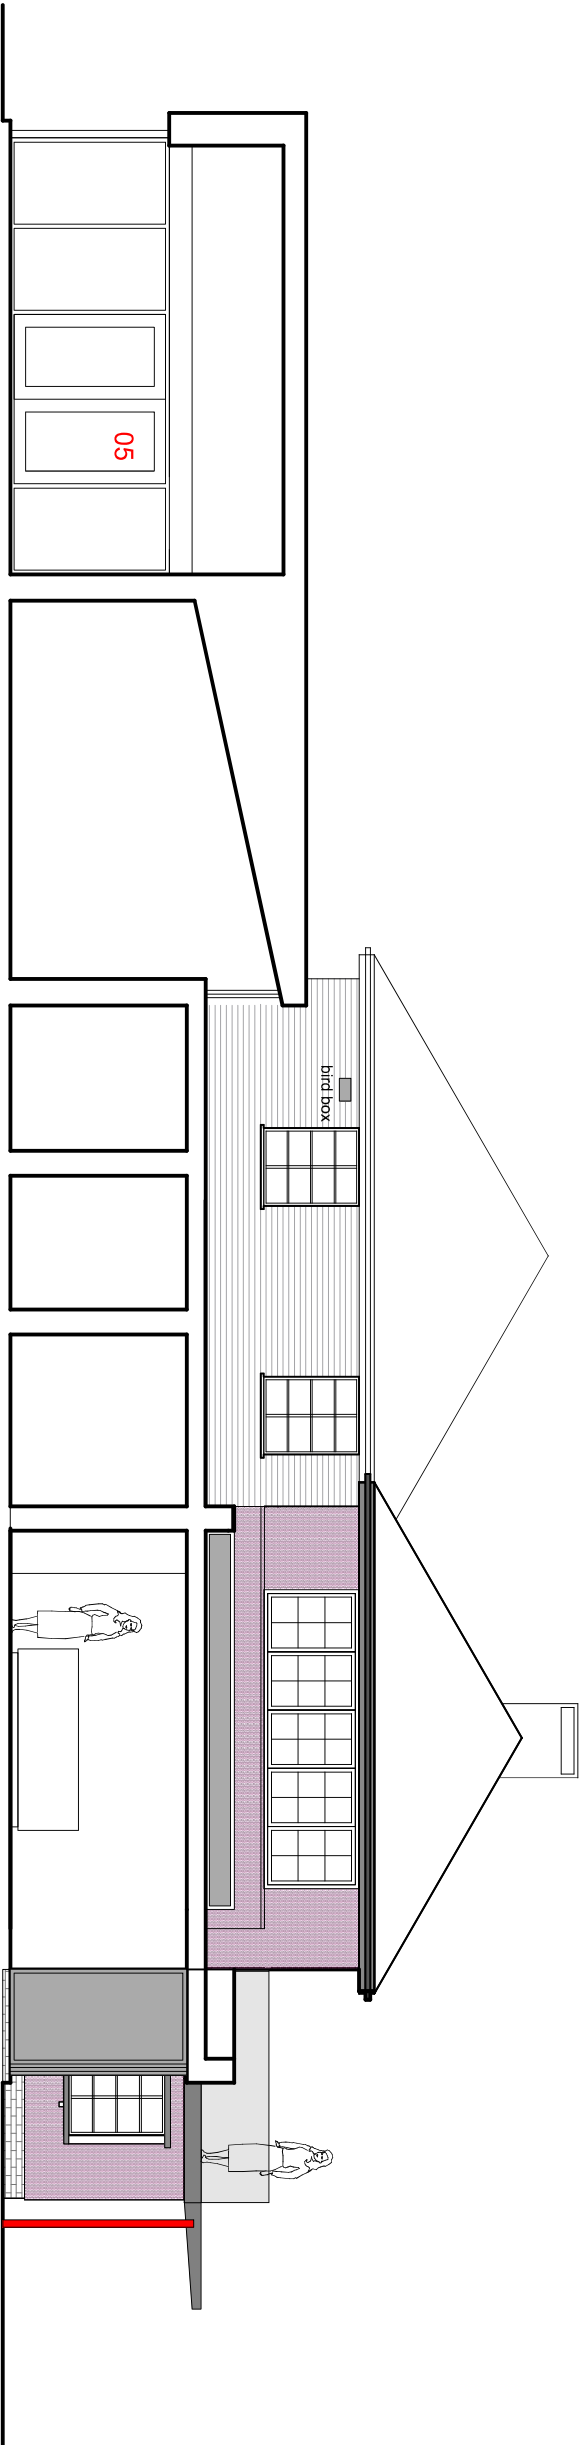

B. Client revision - 11.06.2026
A. Client revision - 01.06.2026

**George and Co.**

Ynys Dawel,
High Street,
Caeharris,
CF48 3HB

1226.11B		proposed sections	
planning	1:100 @ A3	May '26	SG
Studio 01 Crownford House, Swan Street, Merthyr Tydfil, Mid Glamorgan, Wales. CF47 8EU			
TEL 01685 387952			
hello@georgeandco.studio			
DO NOT SCALE THIS DRAWING		@George and Co.	