


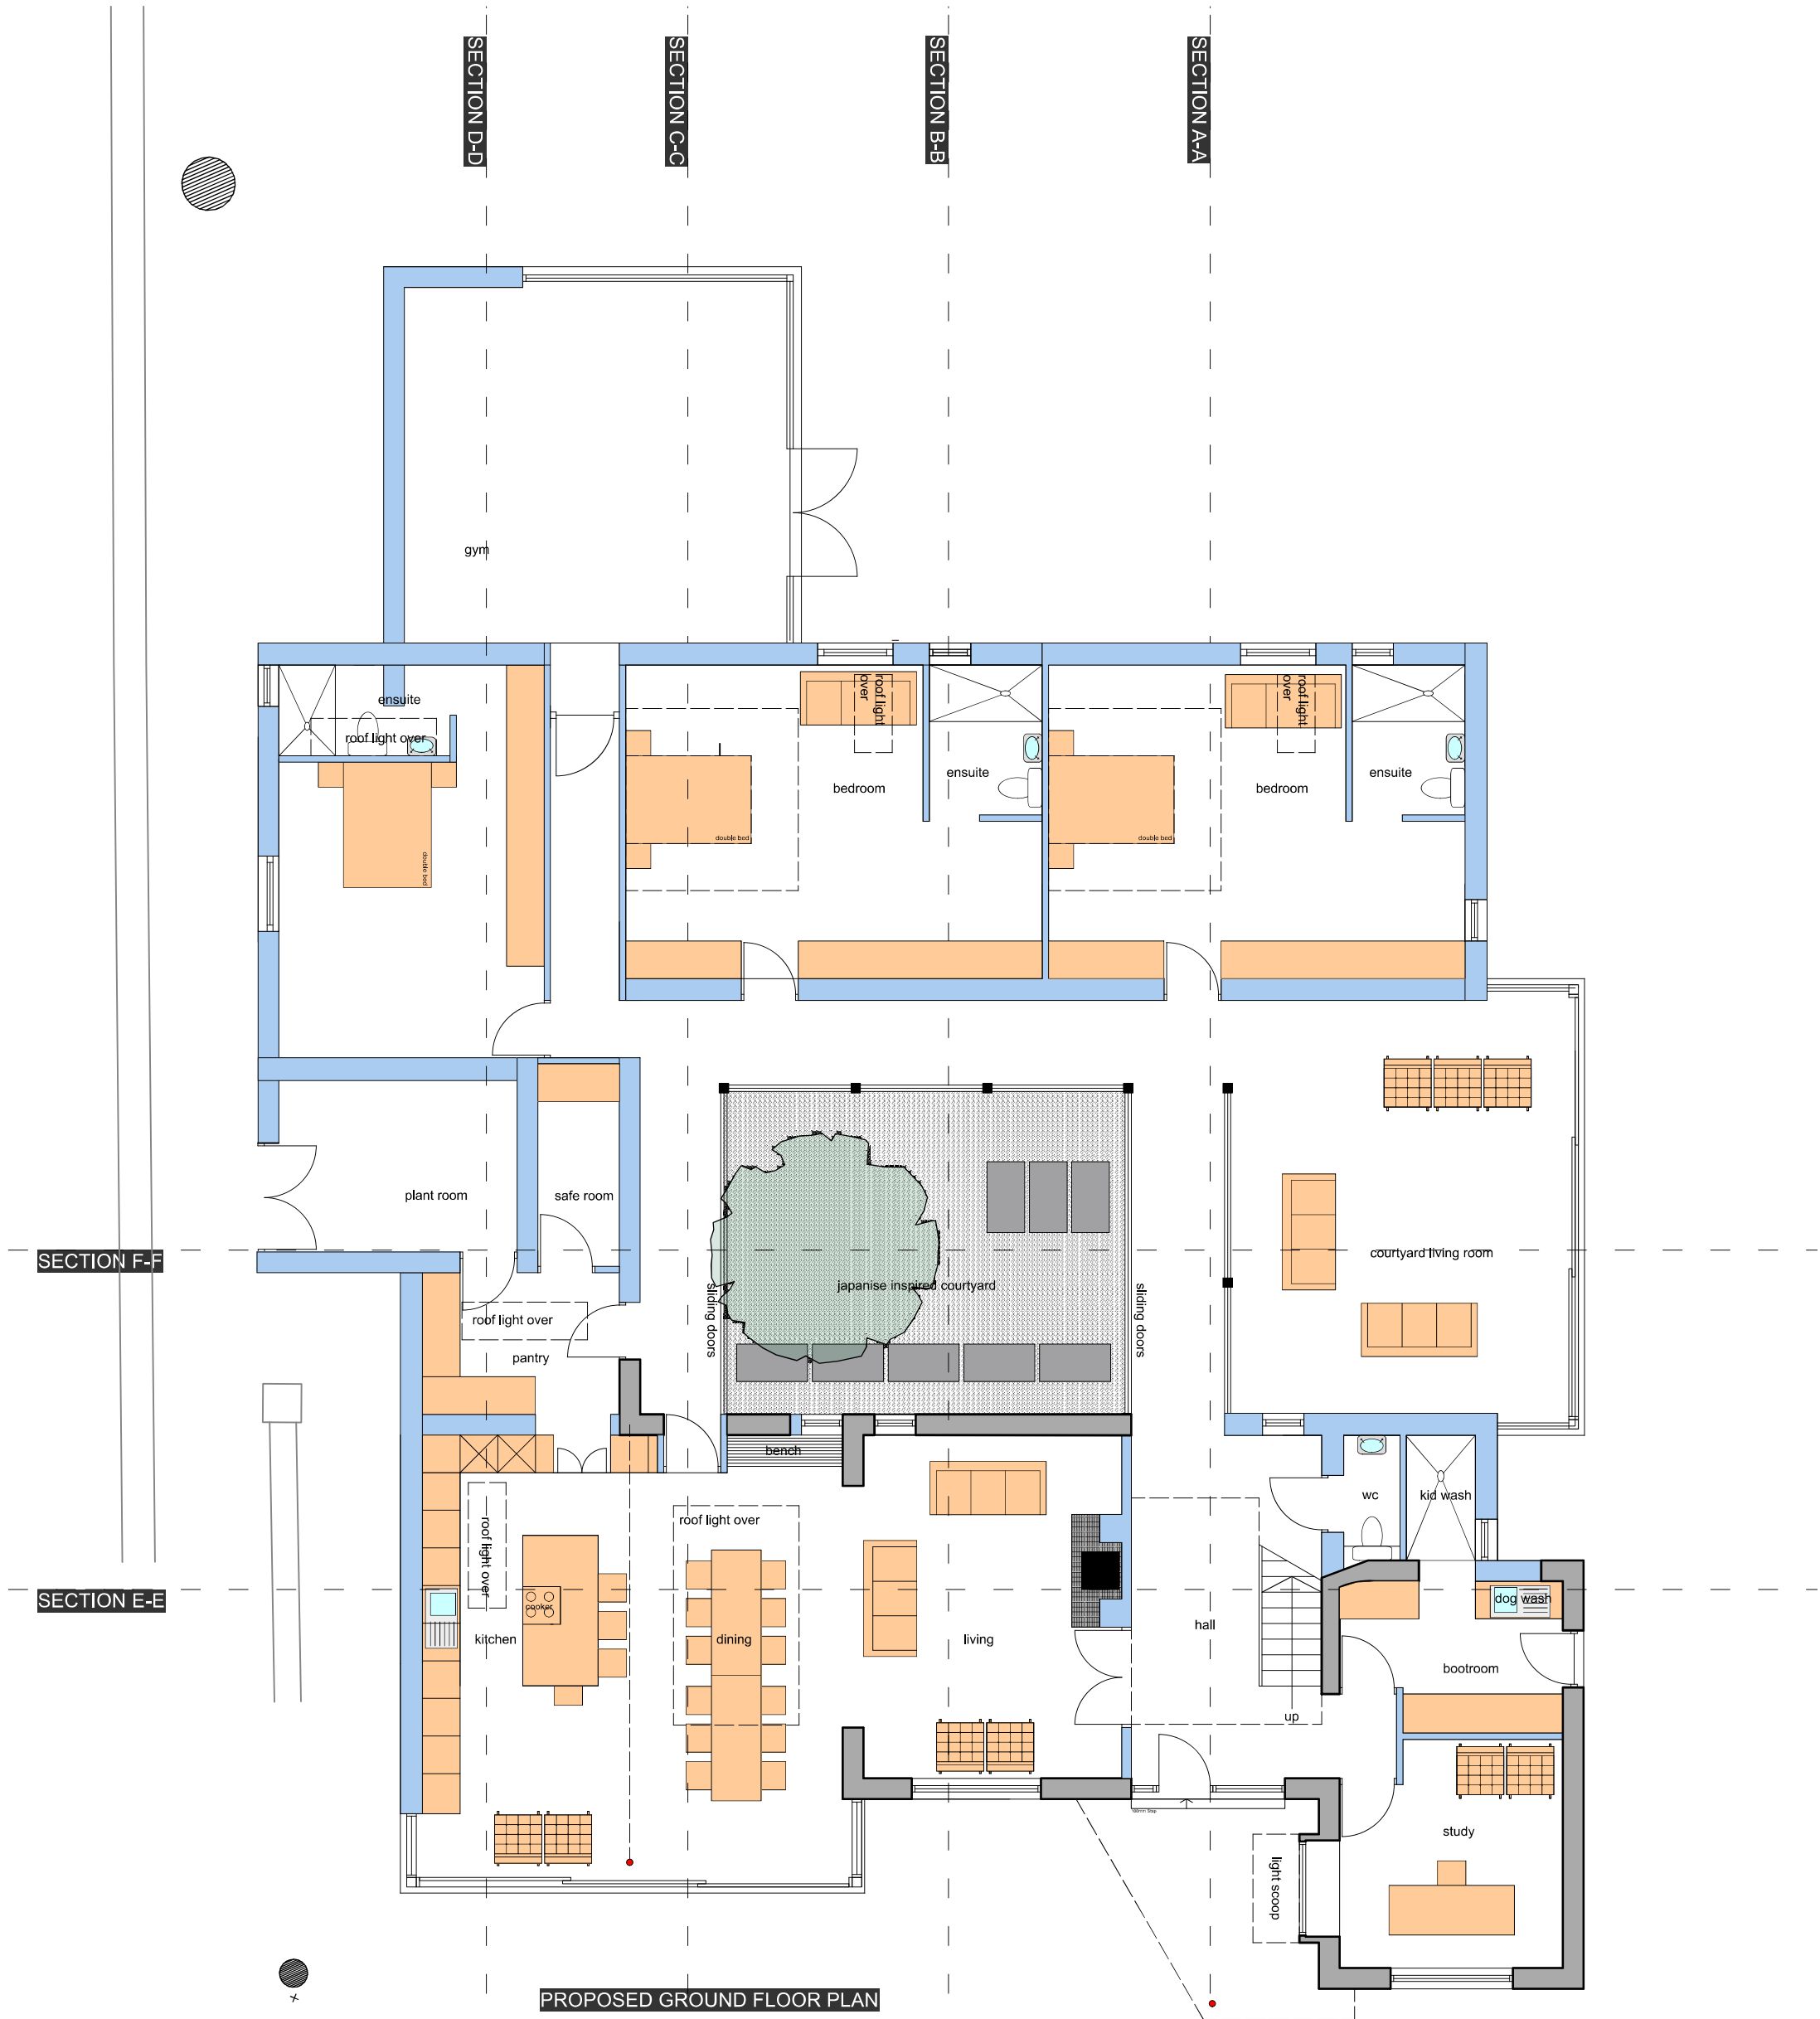

George and Co.

Ynys Dawel,
High Street,
Caeharris,
CF48 3HB

B. Client revision - 11.06.2026

A. Client revision - 01.06.2026

1226.06B

proposed ground
floor plan

planning

1:100 @ A3

May '26

SG

Studio 01 Crownford House, Swan Street,
Merthyr Tydfil, Mid Glamorgan, Wales.
CF47 8EU

TEL 01685 387952

hello@georgeandco.studio

DO NOT SCALE THIS DRAWING

©George and Co.