


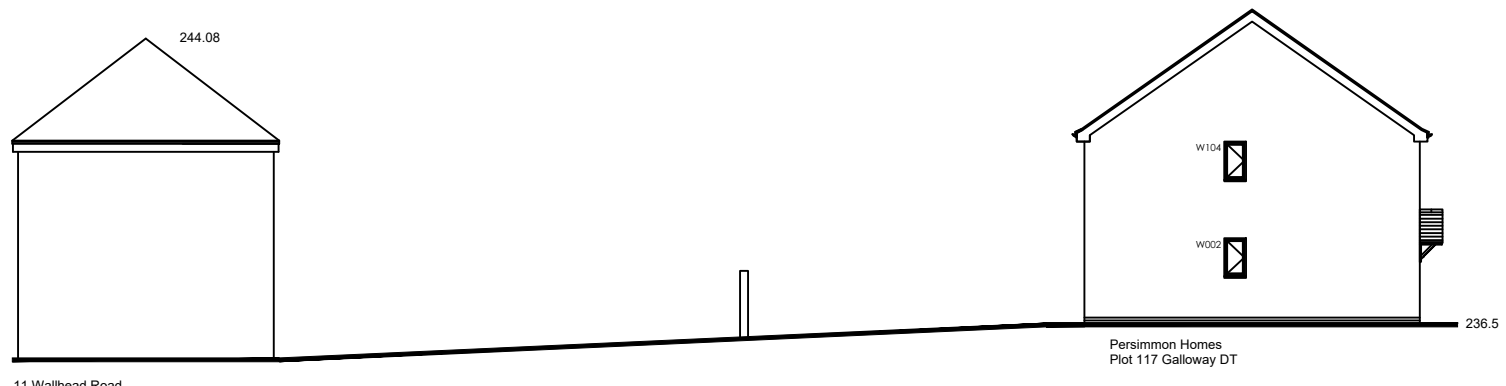


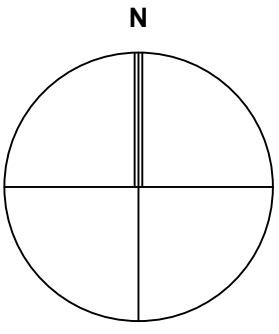


Section E

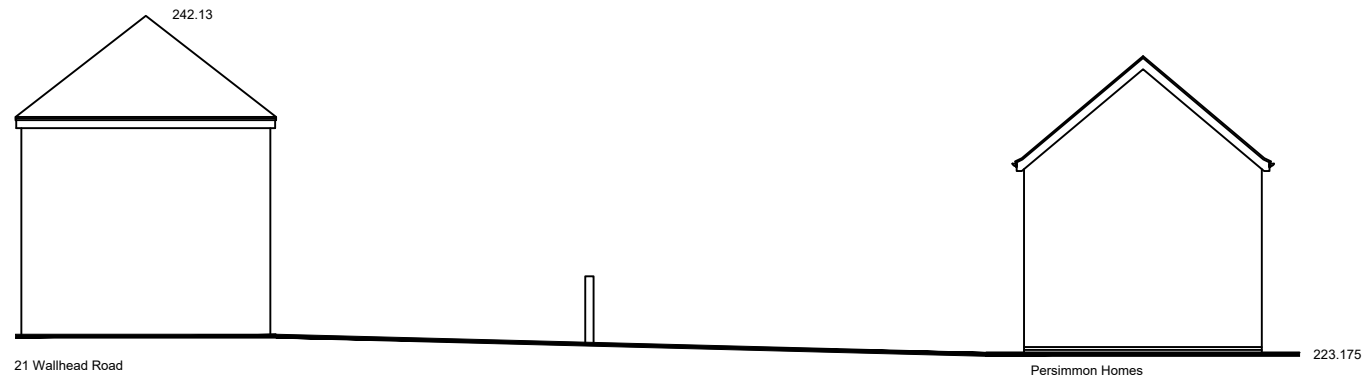


Section D

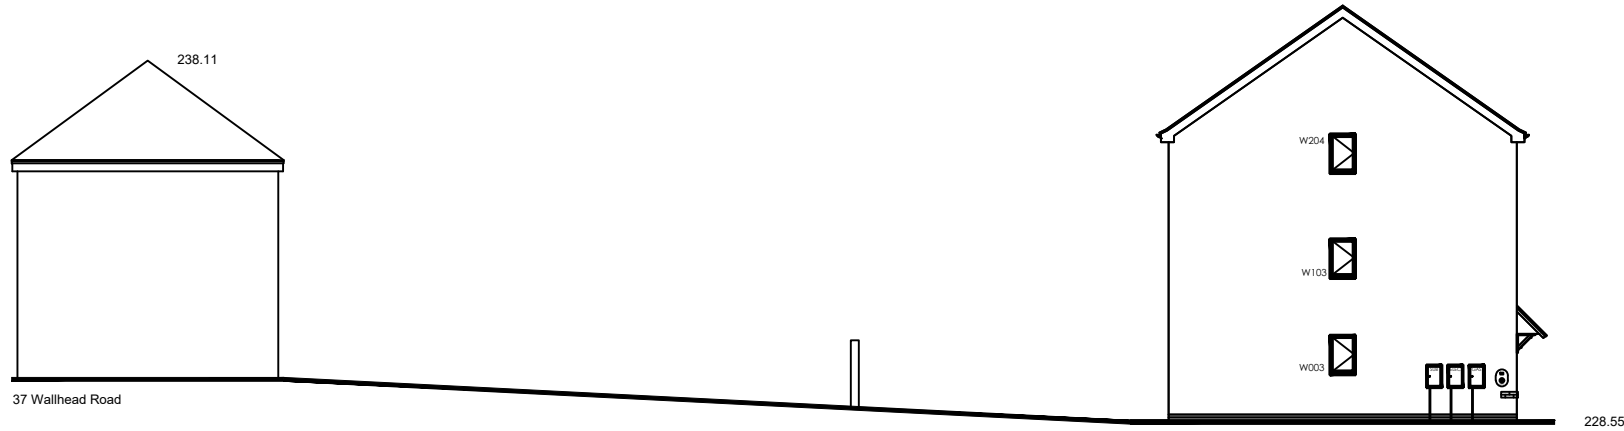



Section C

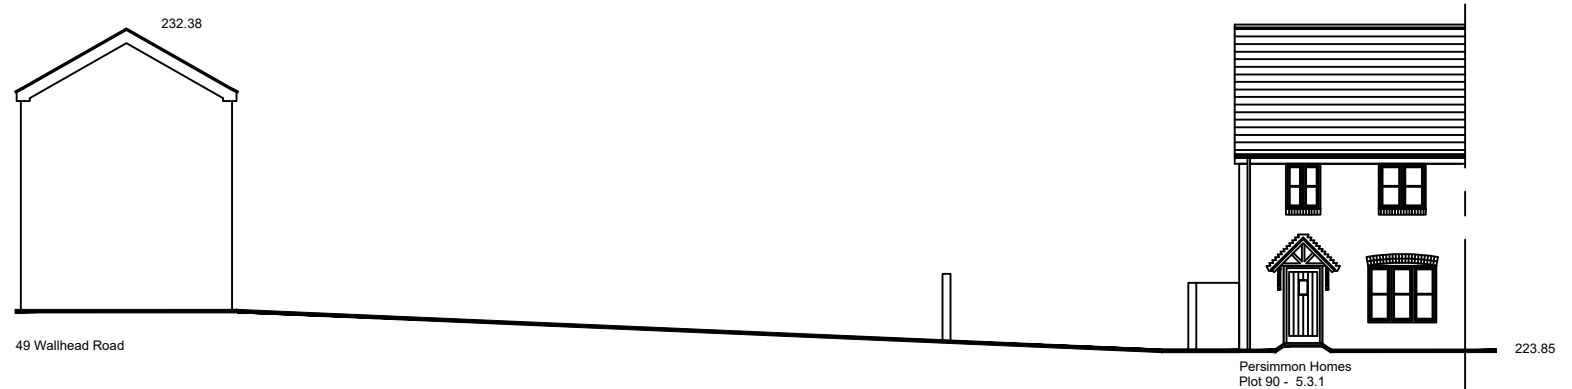

Section B

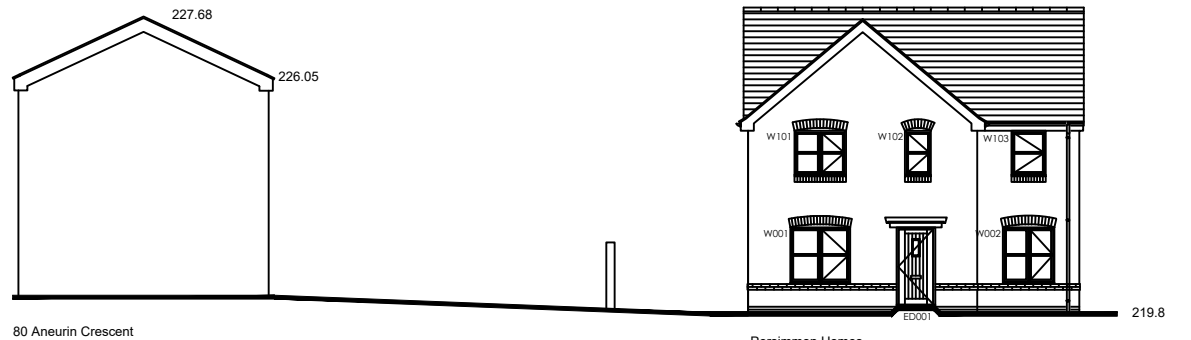

Section A

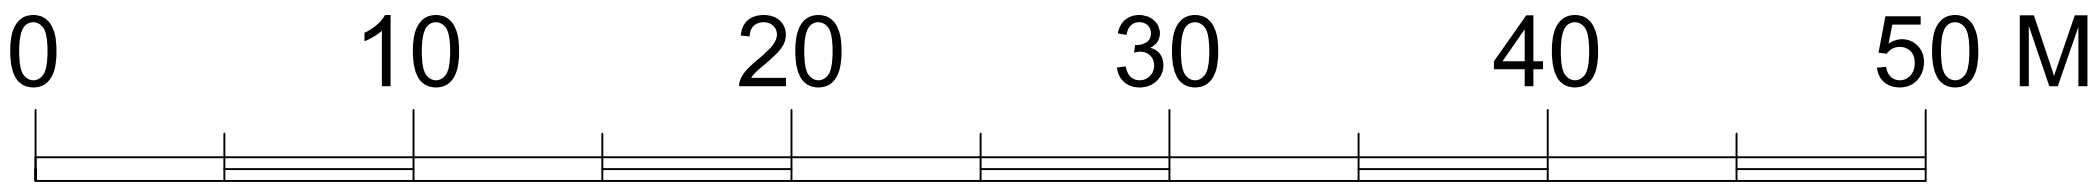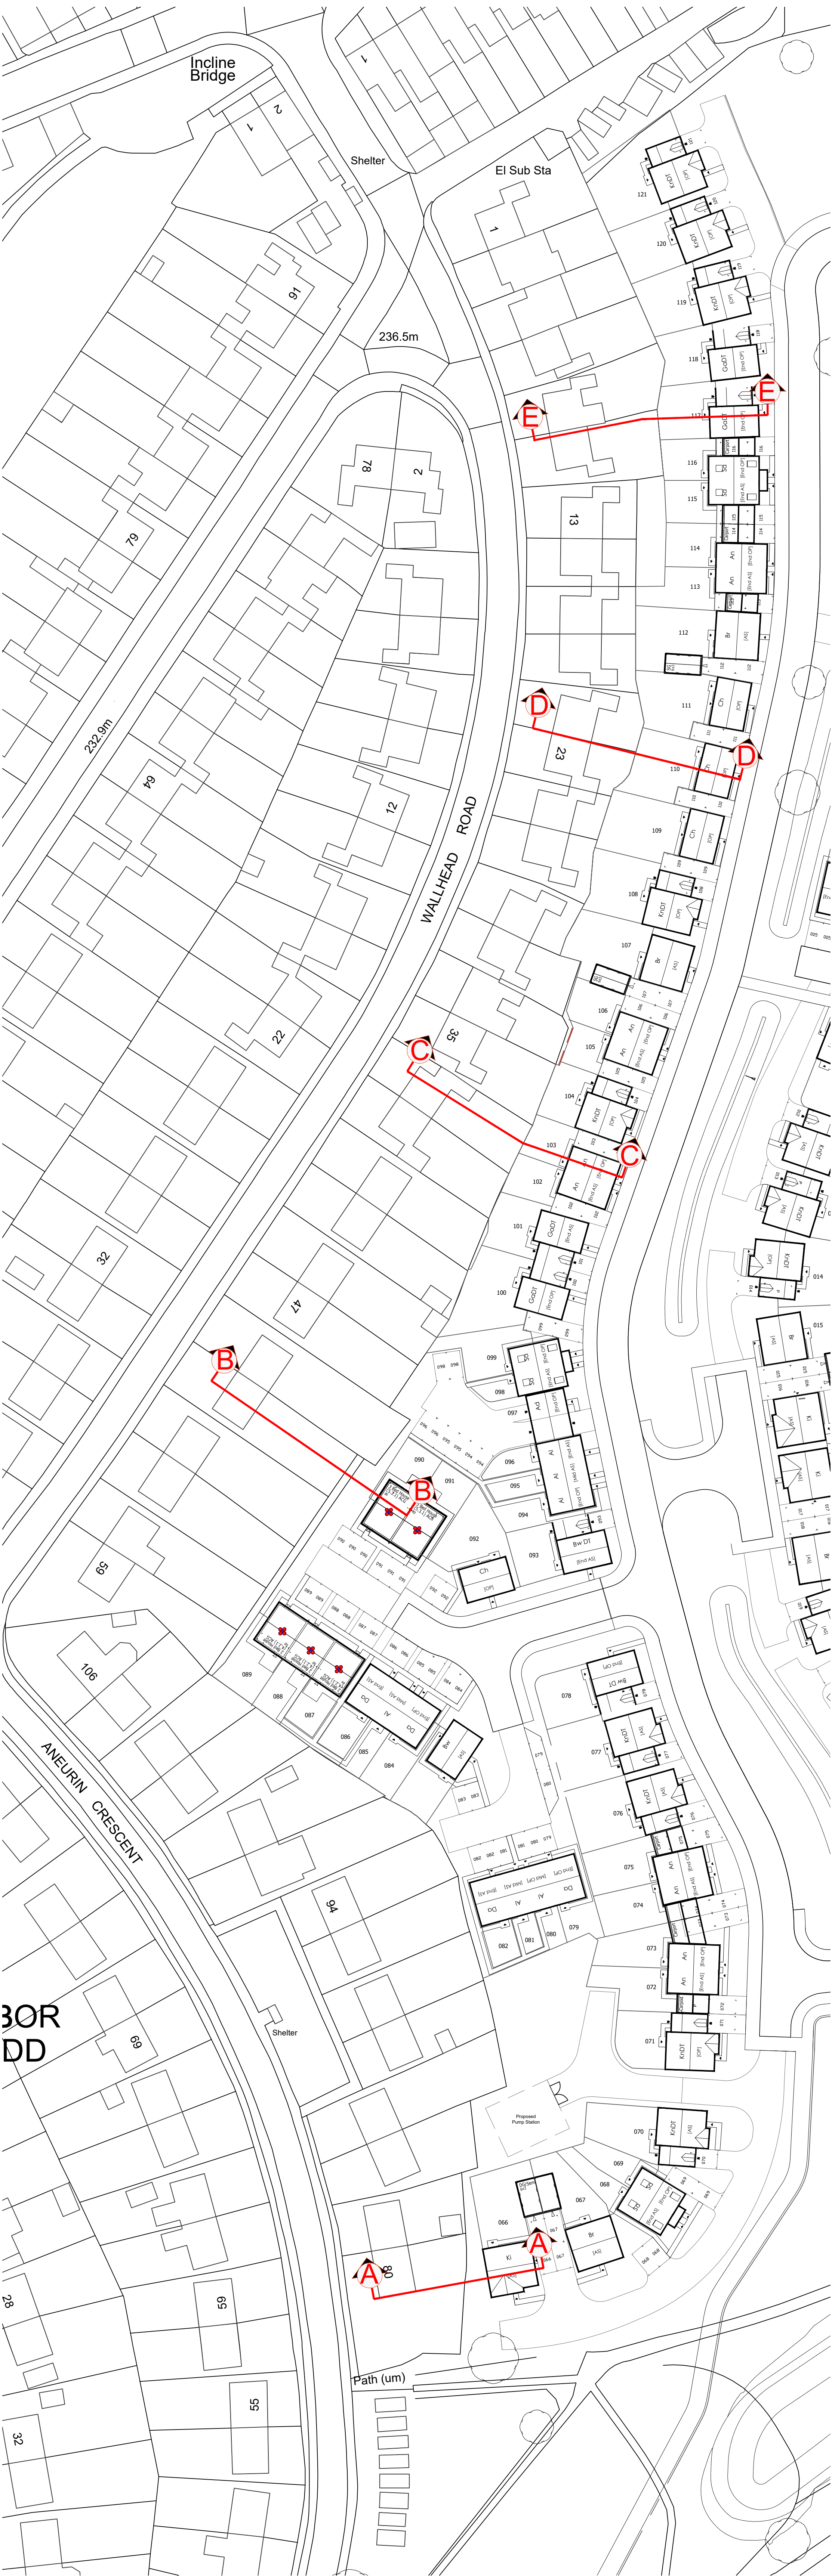

Scale

Twynirodyn Merthyr Tydfil

Sections	
Drawing No	Drawing by:
SE-01	RJ
Scale	Checked by:
1:500 / 1:200 @ A0	Technical
Date	Status:
20.06.2022	Planning

Persimmon Homes
East Wales

Persimmon House
Llantrisant Business Park
Llantrisant
Rhondda Cynon Taf
CF72 8NP
Tel : 01443 223 653