



Existing Block Plan
1:200

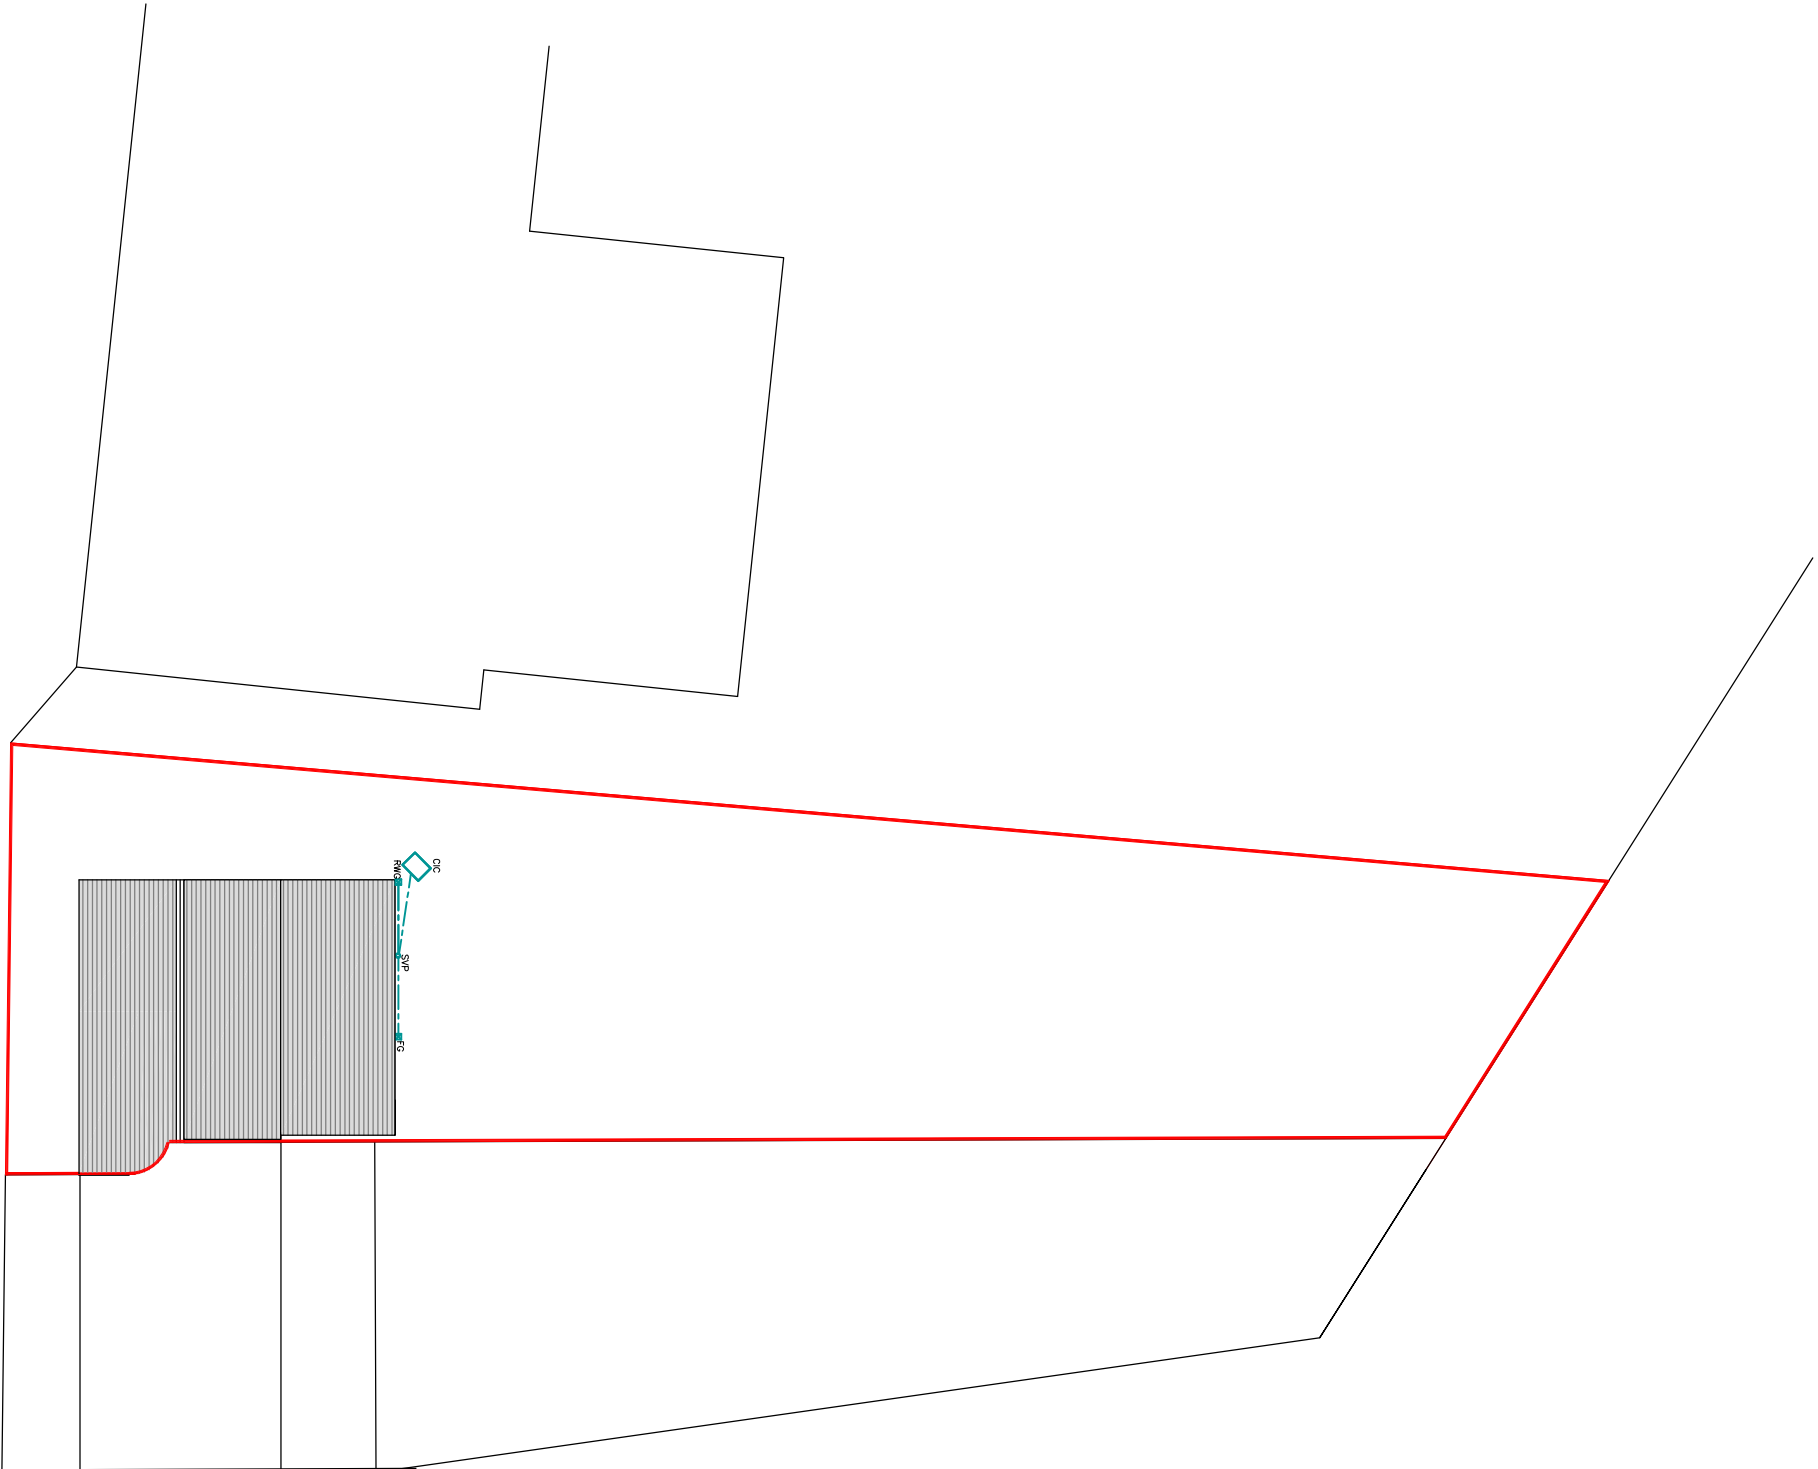

Proposed Block Plan
1:200

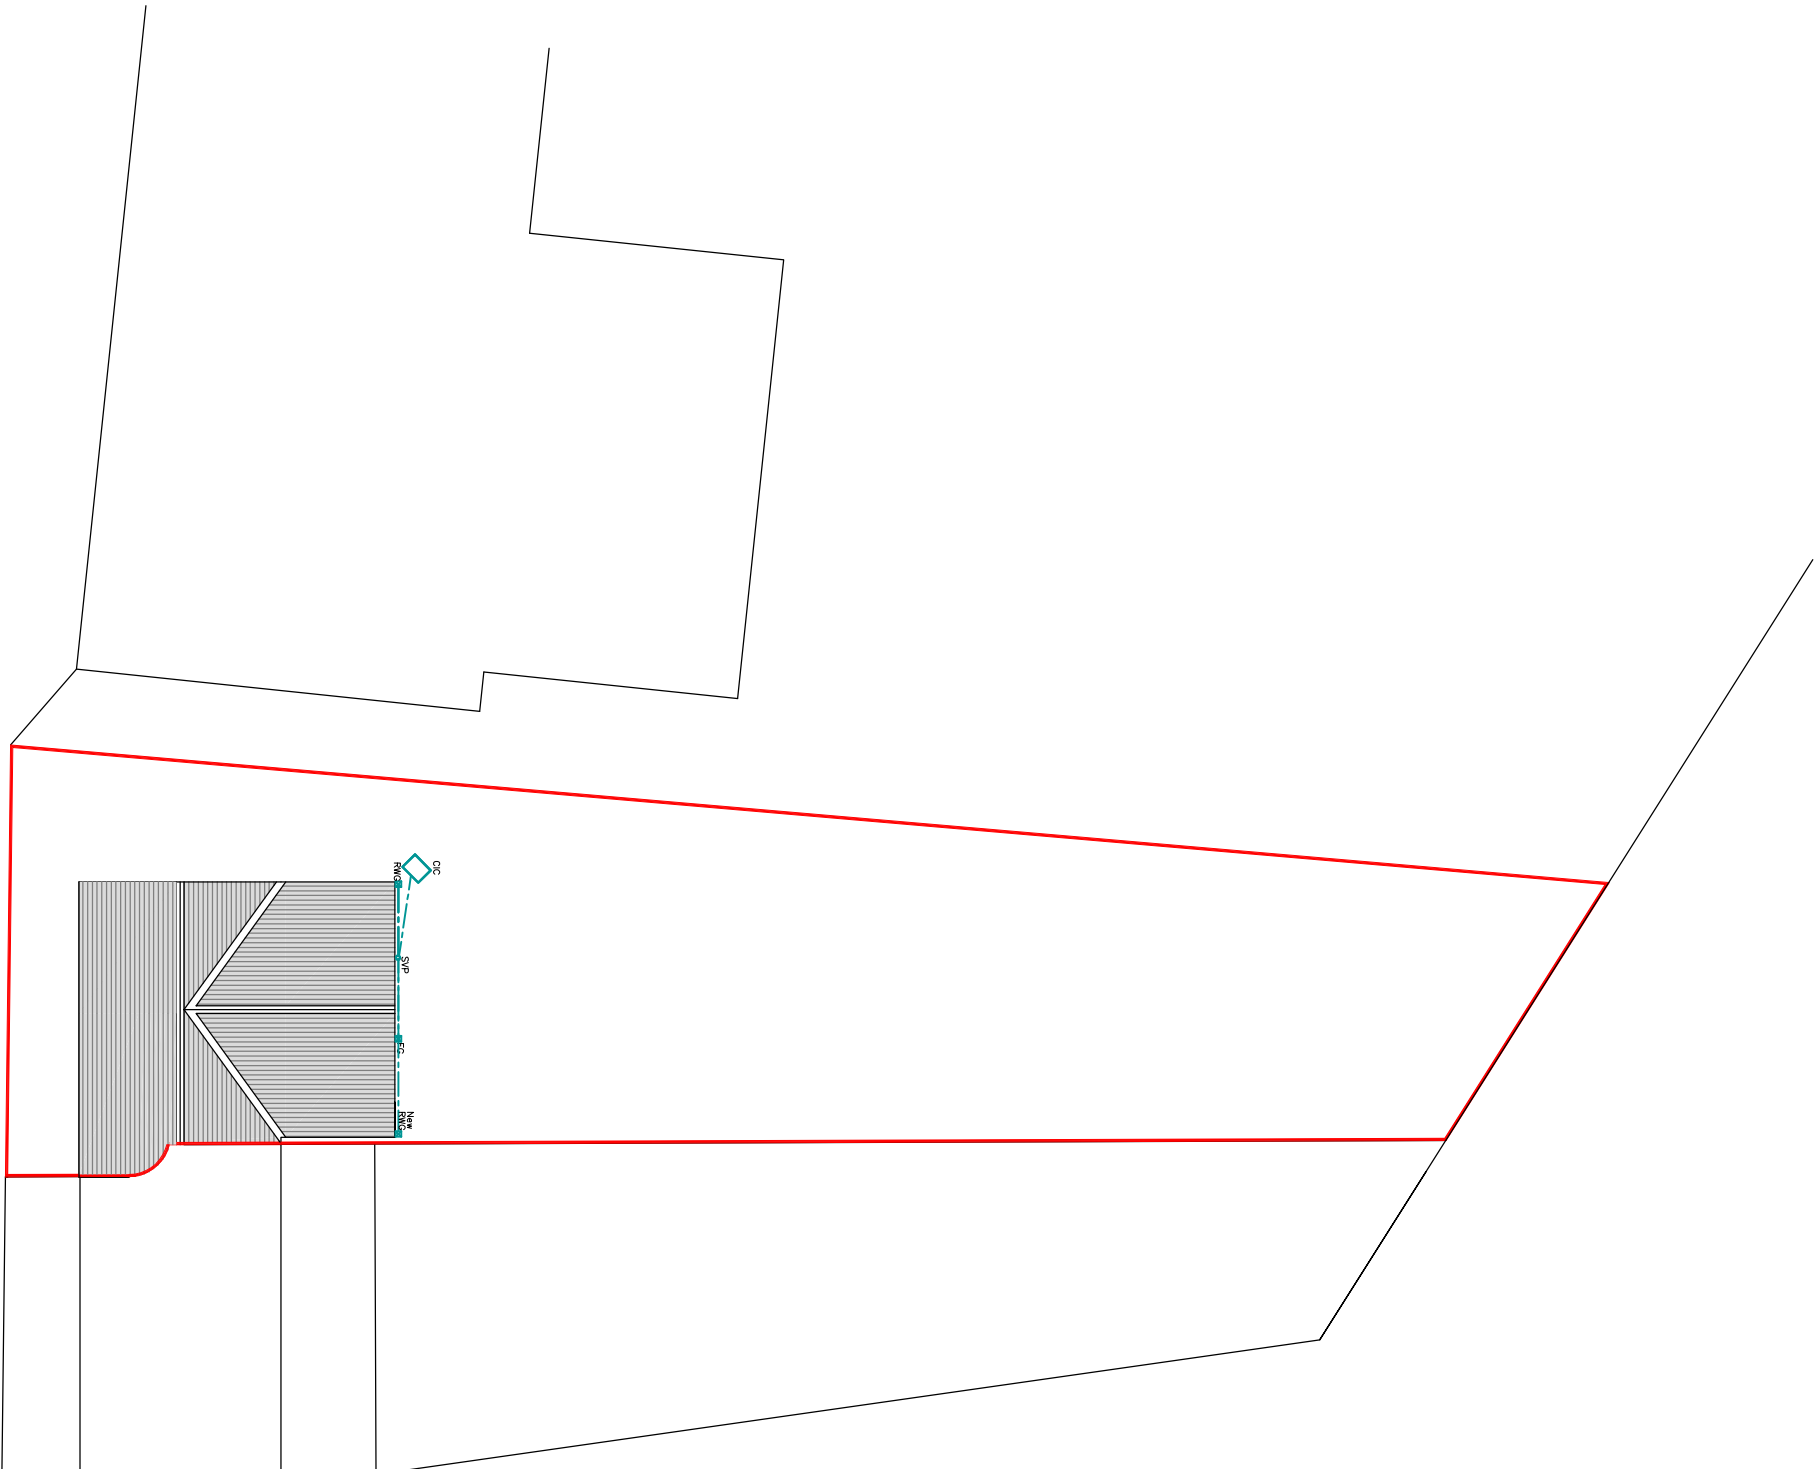

Utopia Design Architectural Services Utopia Design Architectural Services			
Building Planning Application Support Paul Thomas: BSc (Hons) Tel: 01685 556230, Mob: 07908 725065			
Issued Only For Purpose Indicated Drawing Status: FOR PLANNING/BUILD CONTROL PURPOSES ONLY			
Client 7, Cardiff Road Troedryhiw Mertnyr Tydfil CF48 4LB			
Project Proposed First Floor Rear Extension with Alterations			
Drawn by PT		Date 23.02.2021	
Title Existing and Proposed Block Plans		Scale 1:200	
Draw No CARDIFF RD 7 02		Scale 1:200	